




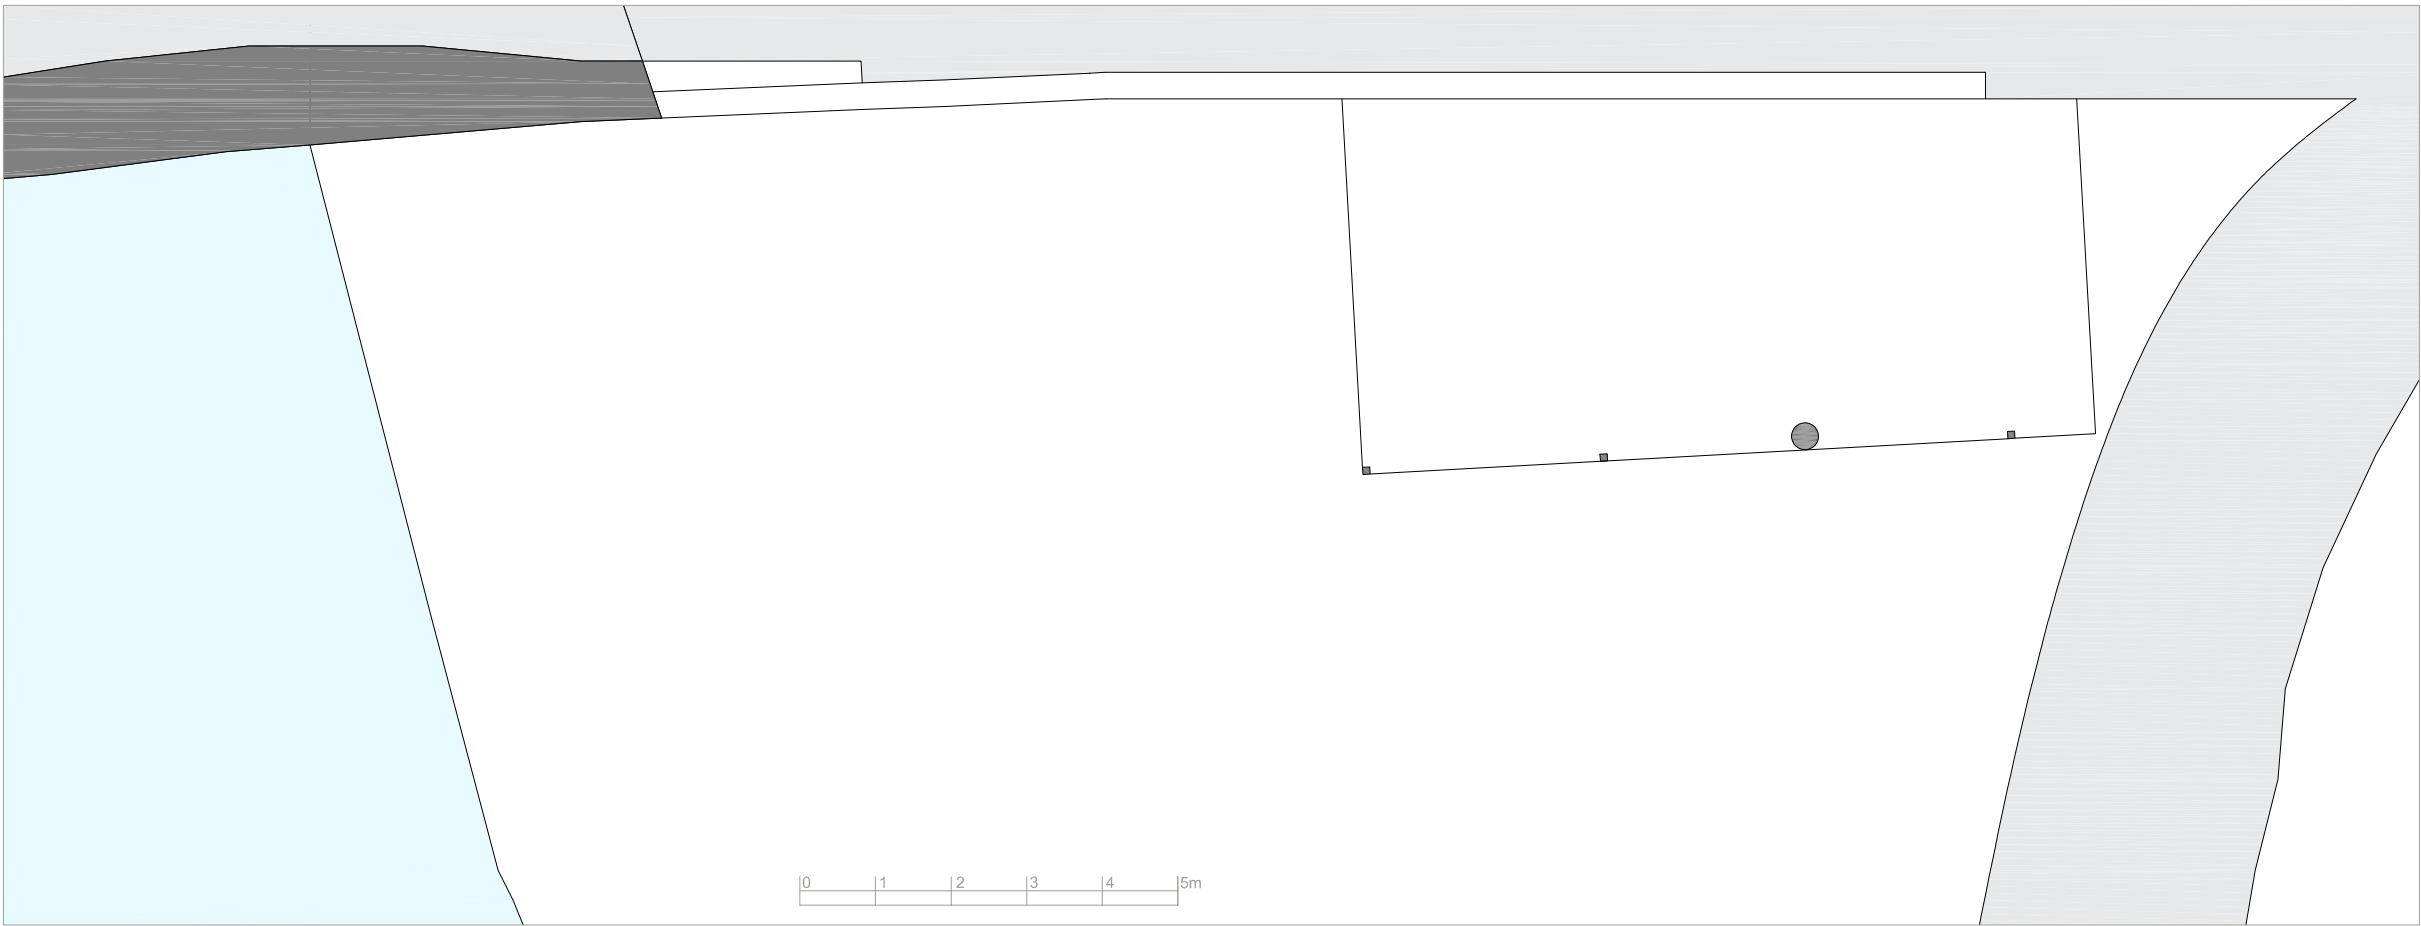


Floor Plan 1:100

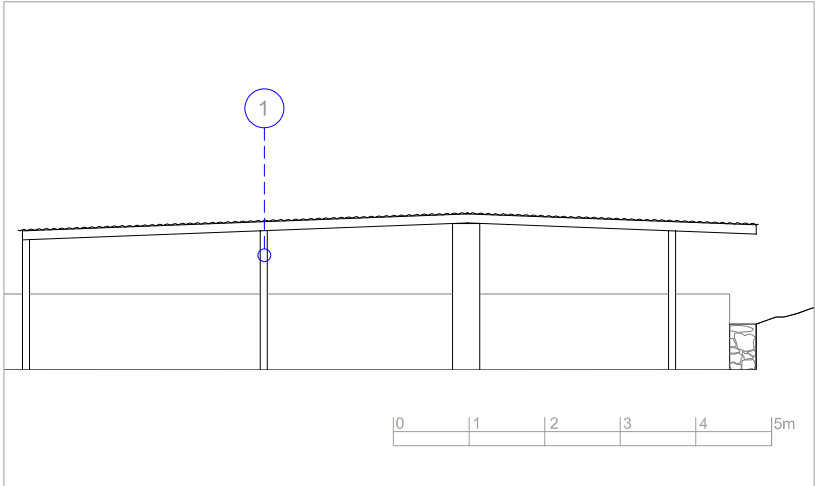


Front (South) Elevation
1:100

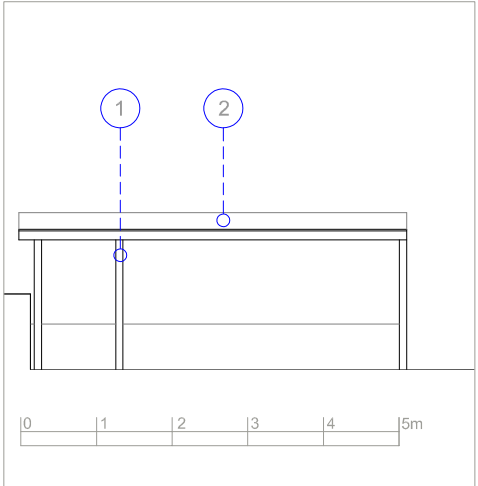

Side (West) Elevation
1:100

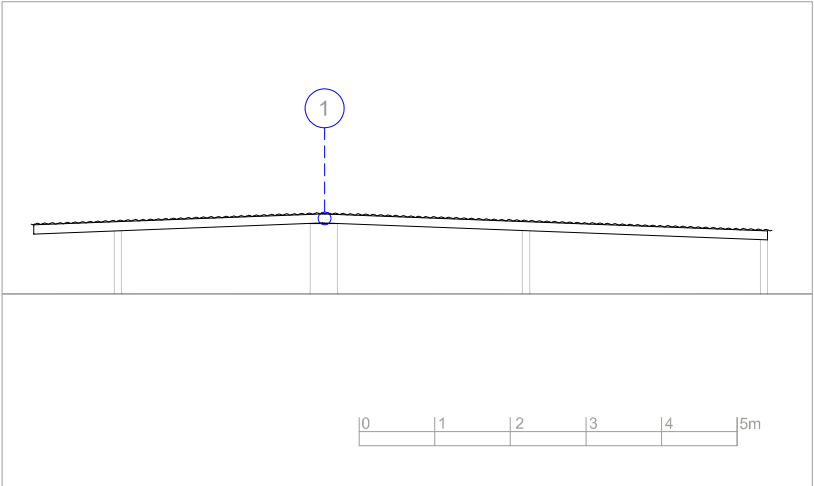

Rear (North) Elevation
1:100

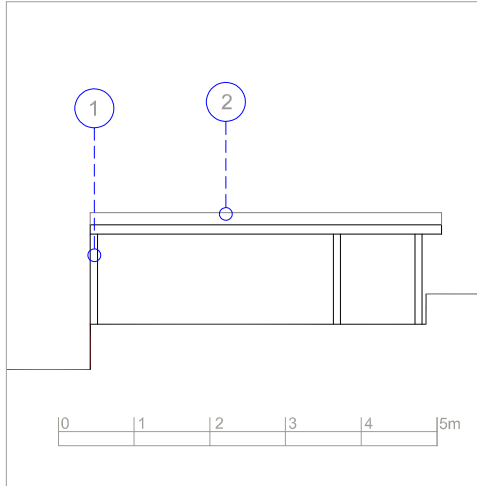

Side (East) Elevation
1:100

Existing Materials

- 1 Timber structure
- 2 Corrugated metal roofing

Walker - Elbow Cottage

Refurbishment & Extension
Existing Storage Building

job no 2137 dwg no P-07 rev A

date Nov '25
drawn ae
checked
cad ref

scale 1:100@A3

alistair@alistairellen.co.uk
07771 956771
www.alistairellen.co.uk

Dormers, The Green, Hinton Charterhouse, Bath
BA2 7TJ

Alistair Ellen Architect