

All drawings, notes, details and dimensions are to be checked prior to starting work and any discrepancies are to be reported immediately to DesignForLiving Architects Limited.


IF IN DOUBT ASK !

Notwithstanding the representations on this drawings, all foundations and structural members are to be designed to comply in all respects with the Construction and Building Acts, and all their amendments. This drawing is subject to advice from a structural consultant before implementation.

DesignForLiving cannot be responsible for drawing accuracy if issued from any other location other than their offices.

This drawing is the copyright of DesignForLiving Architects Limited.

PLANNING DRAWING

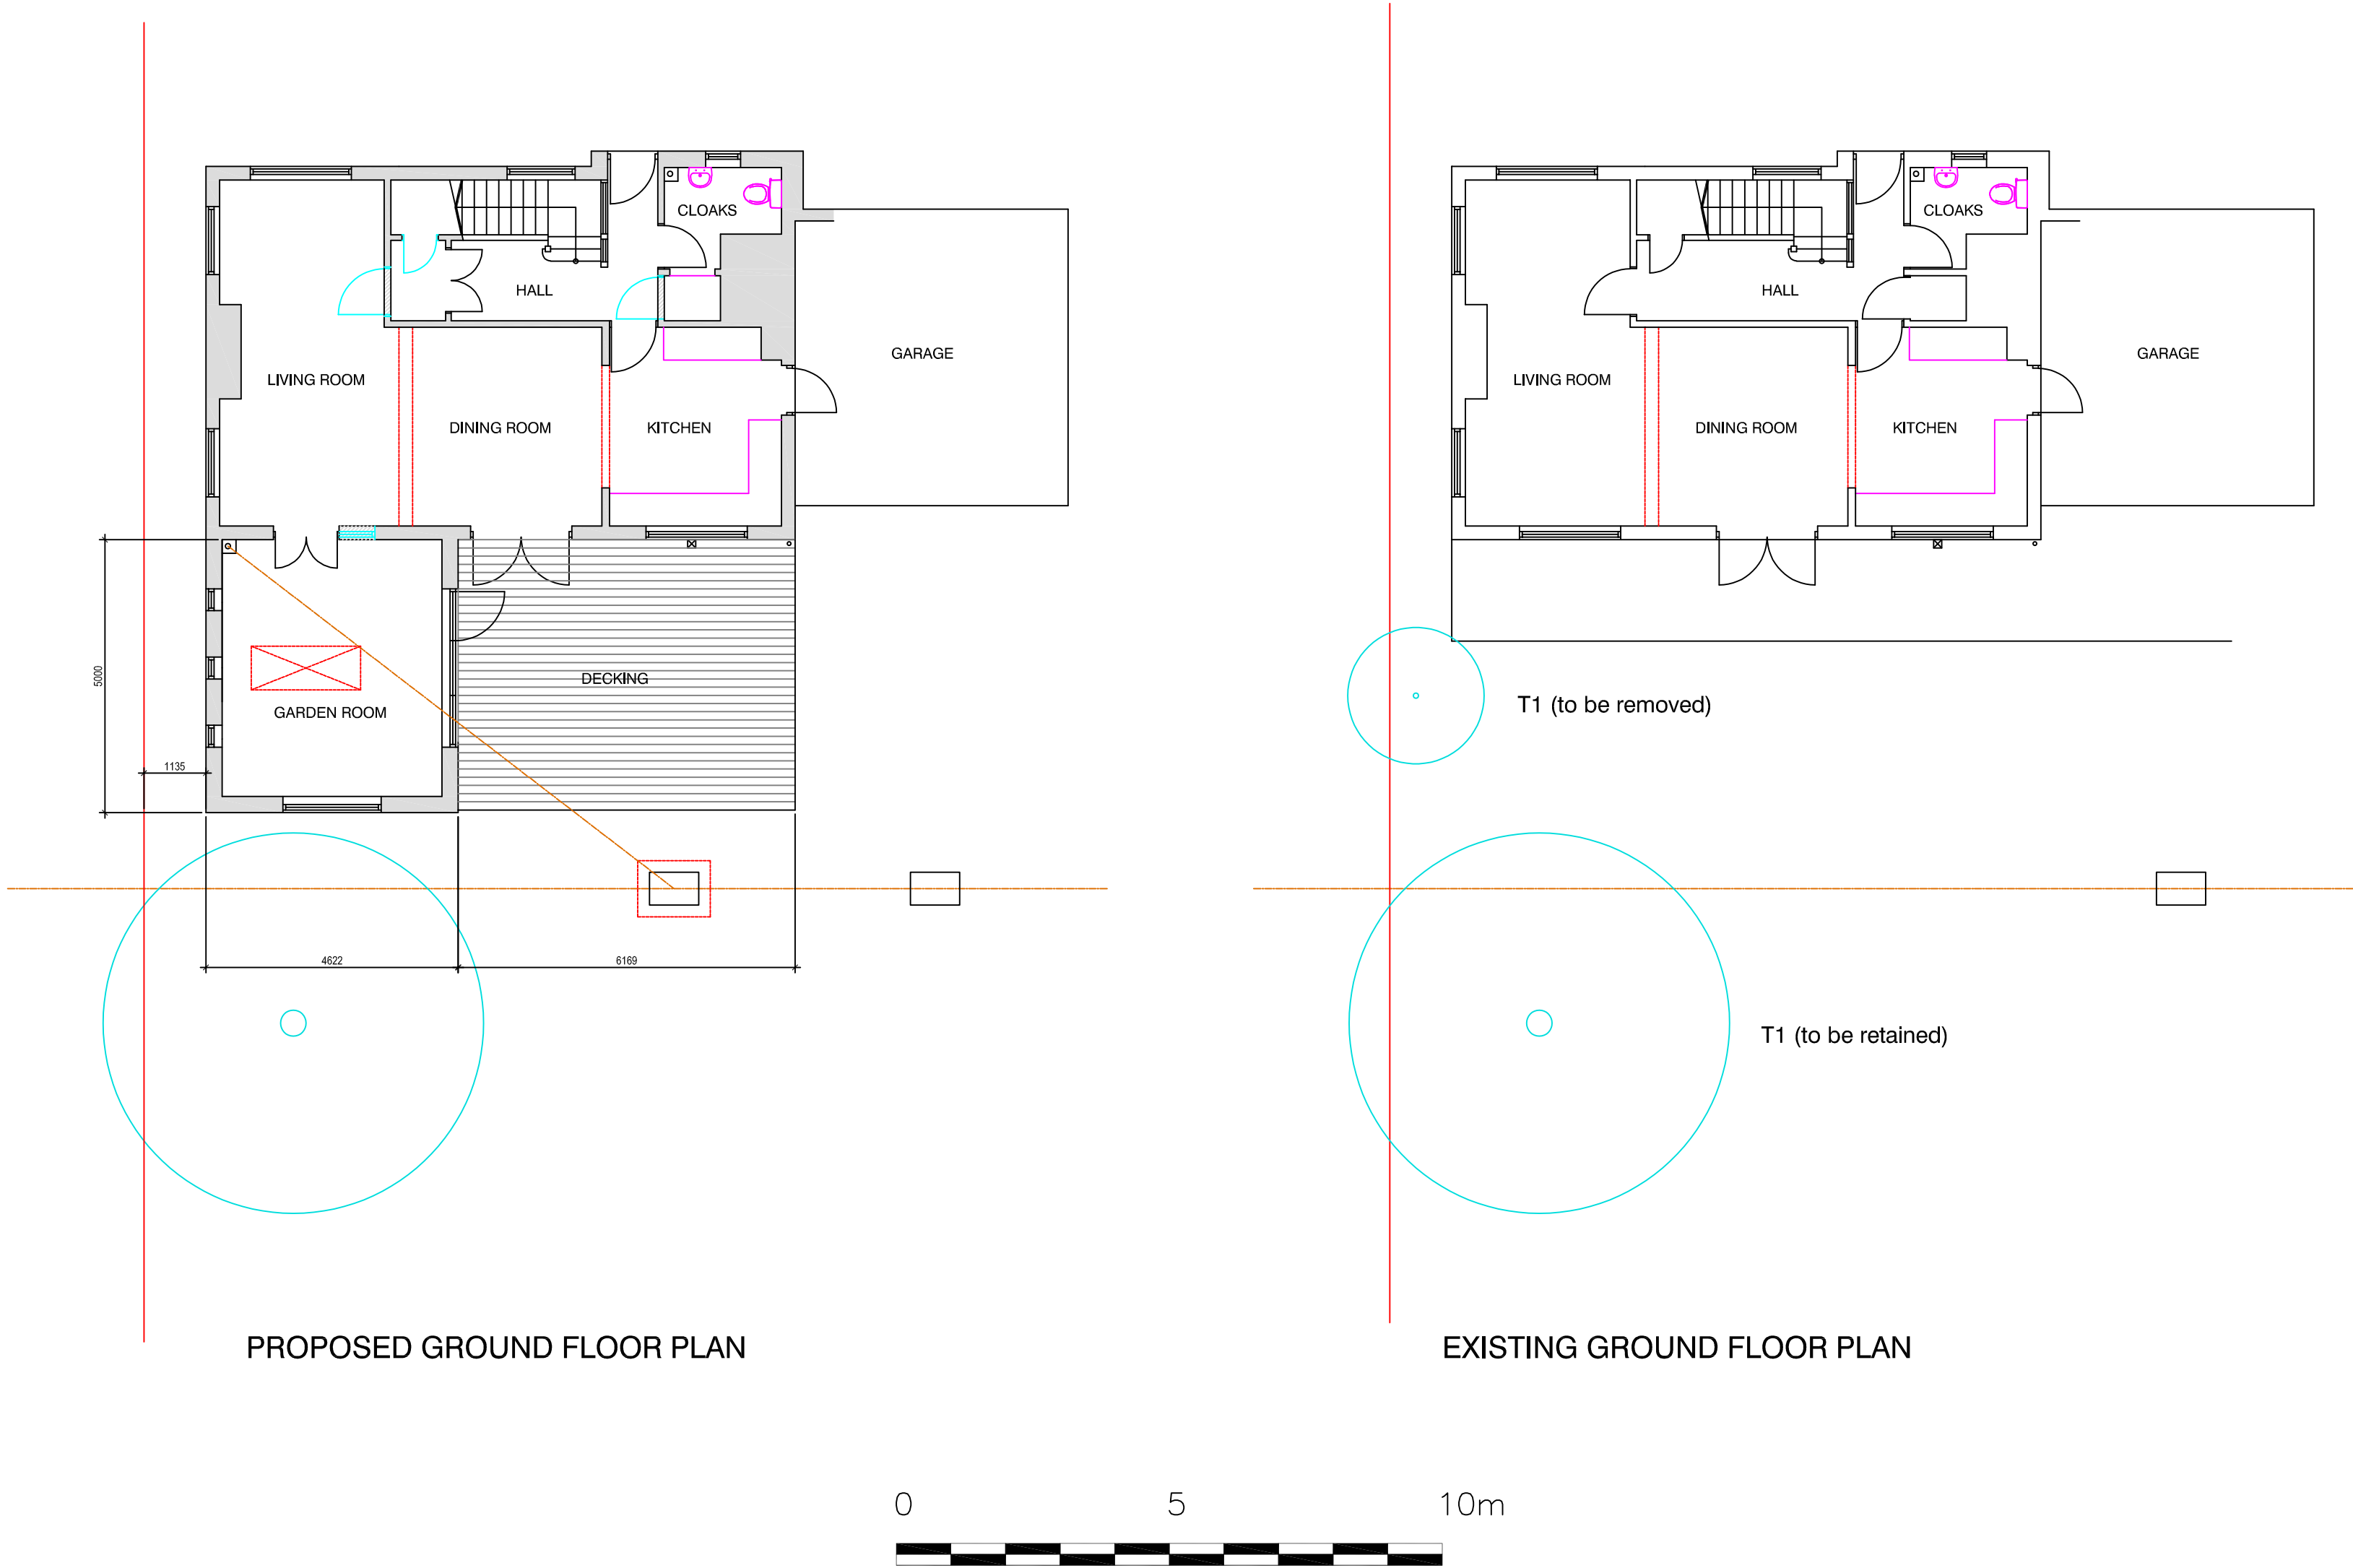

A	Trees annotated.	9-12-25	DPS
revision	description	date	drawn

drawing status PLANNING DRAWING

DesignForLiving
Architects Limited

4 Kidnams Walk, Hyde Lane, Whitminster, Gloucesterf, GL2 7NL
Tel: 01453 706215 Mob: 07702 998208 info@designforlivinguk.com
www.designforlivinguk.com

title EXISTING AND PROPOSED FLOOR PLANS

project 27 FOLLYFIELD, HANKERTON

client MR AND MRS McCONNELL

date OCT 2025 scale 1:100 @ A2

drawn DPS 2617-P-01A