

Photographs taken 8th December 2025.
Not to scale.



WEST ELEVATION



SOUTH ELEVATION




EAST ELEVATION




NORTH ELEVATION


Elevations
1:100 Scale

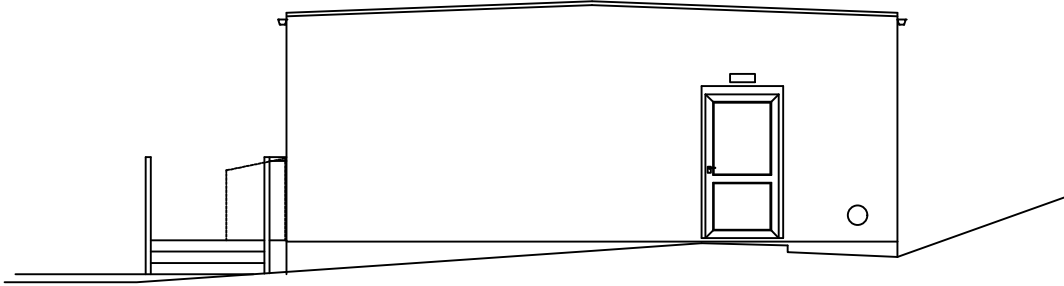


WEST ELEVATION

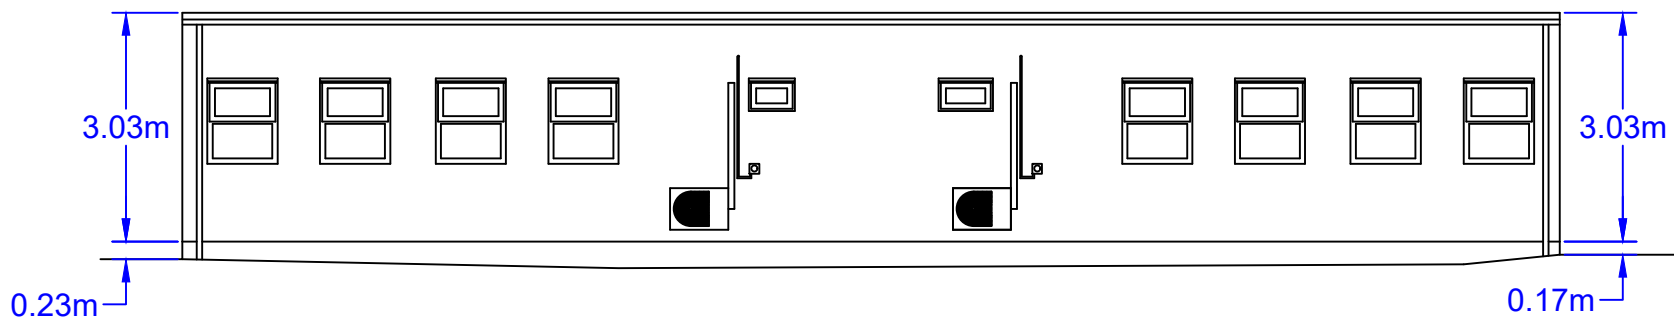


SOUTH ELEVATION

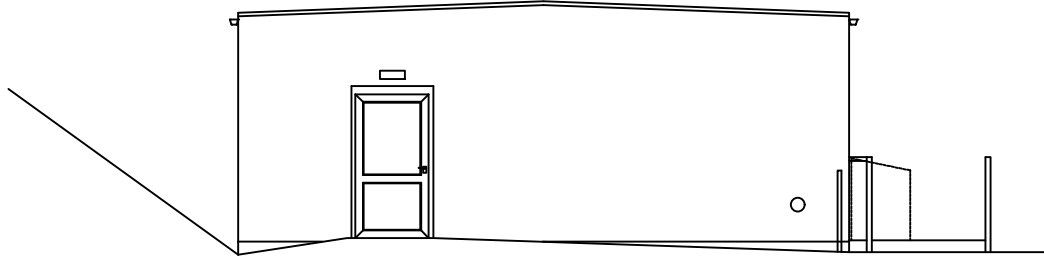


EAST ELEVATION

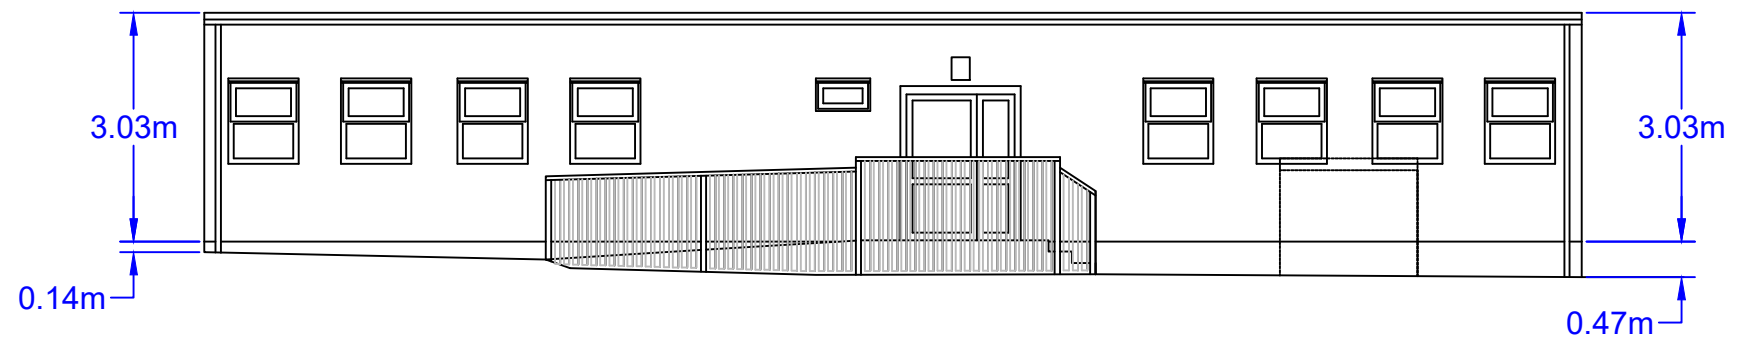

NORTH ELEVATION

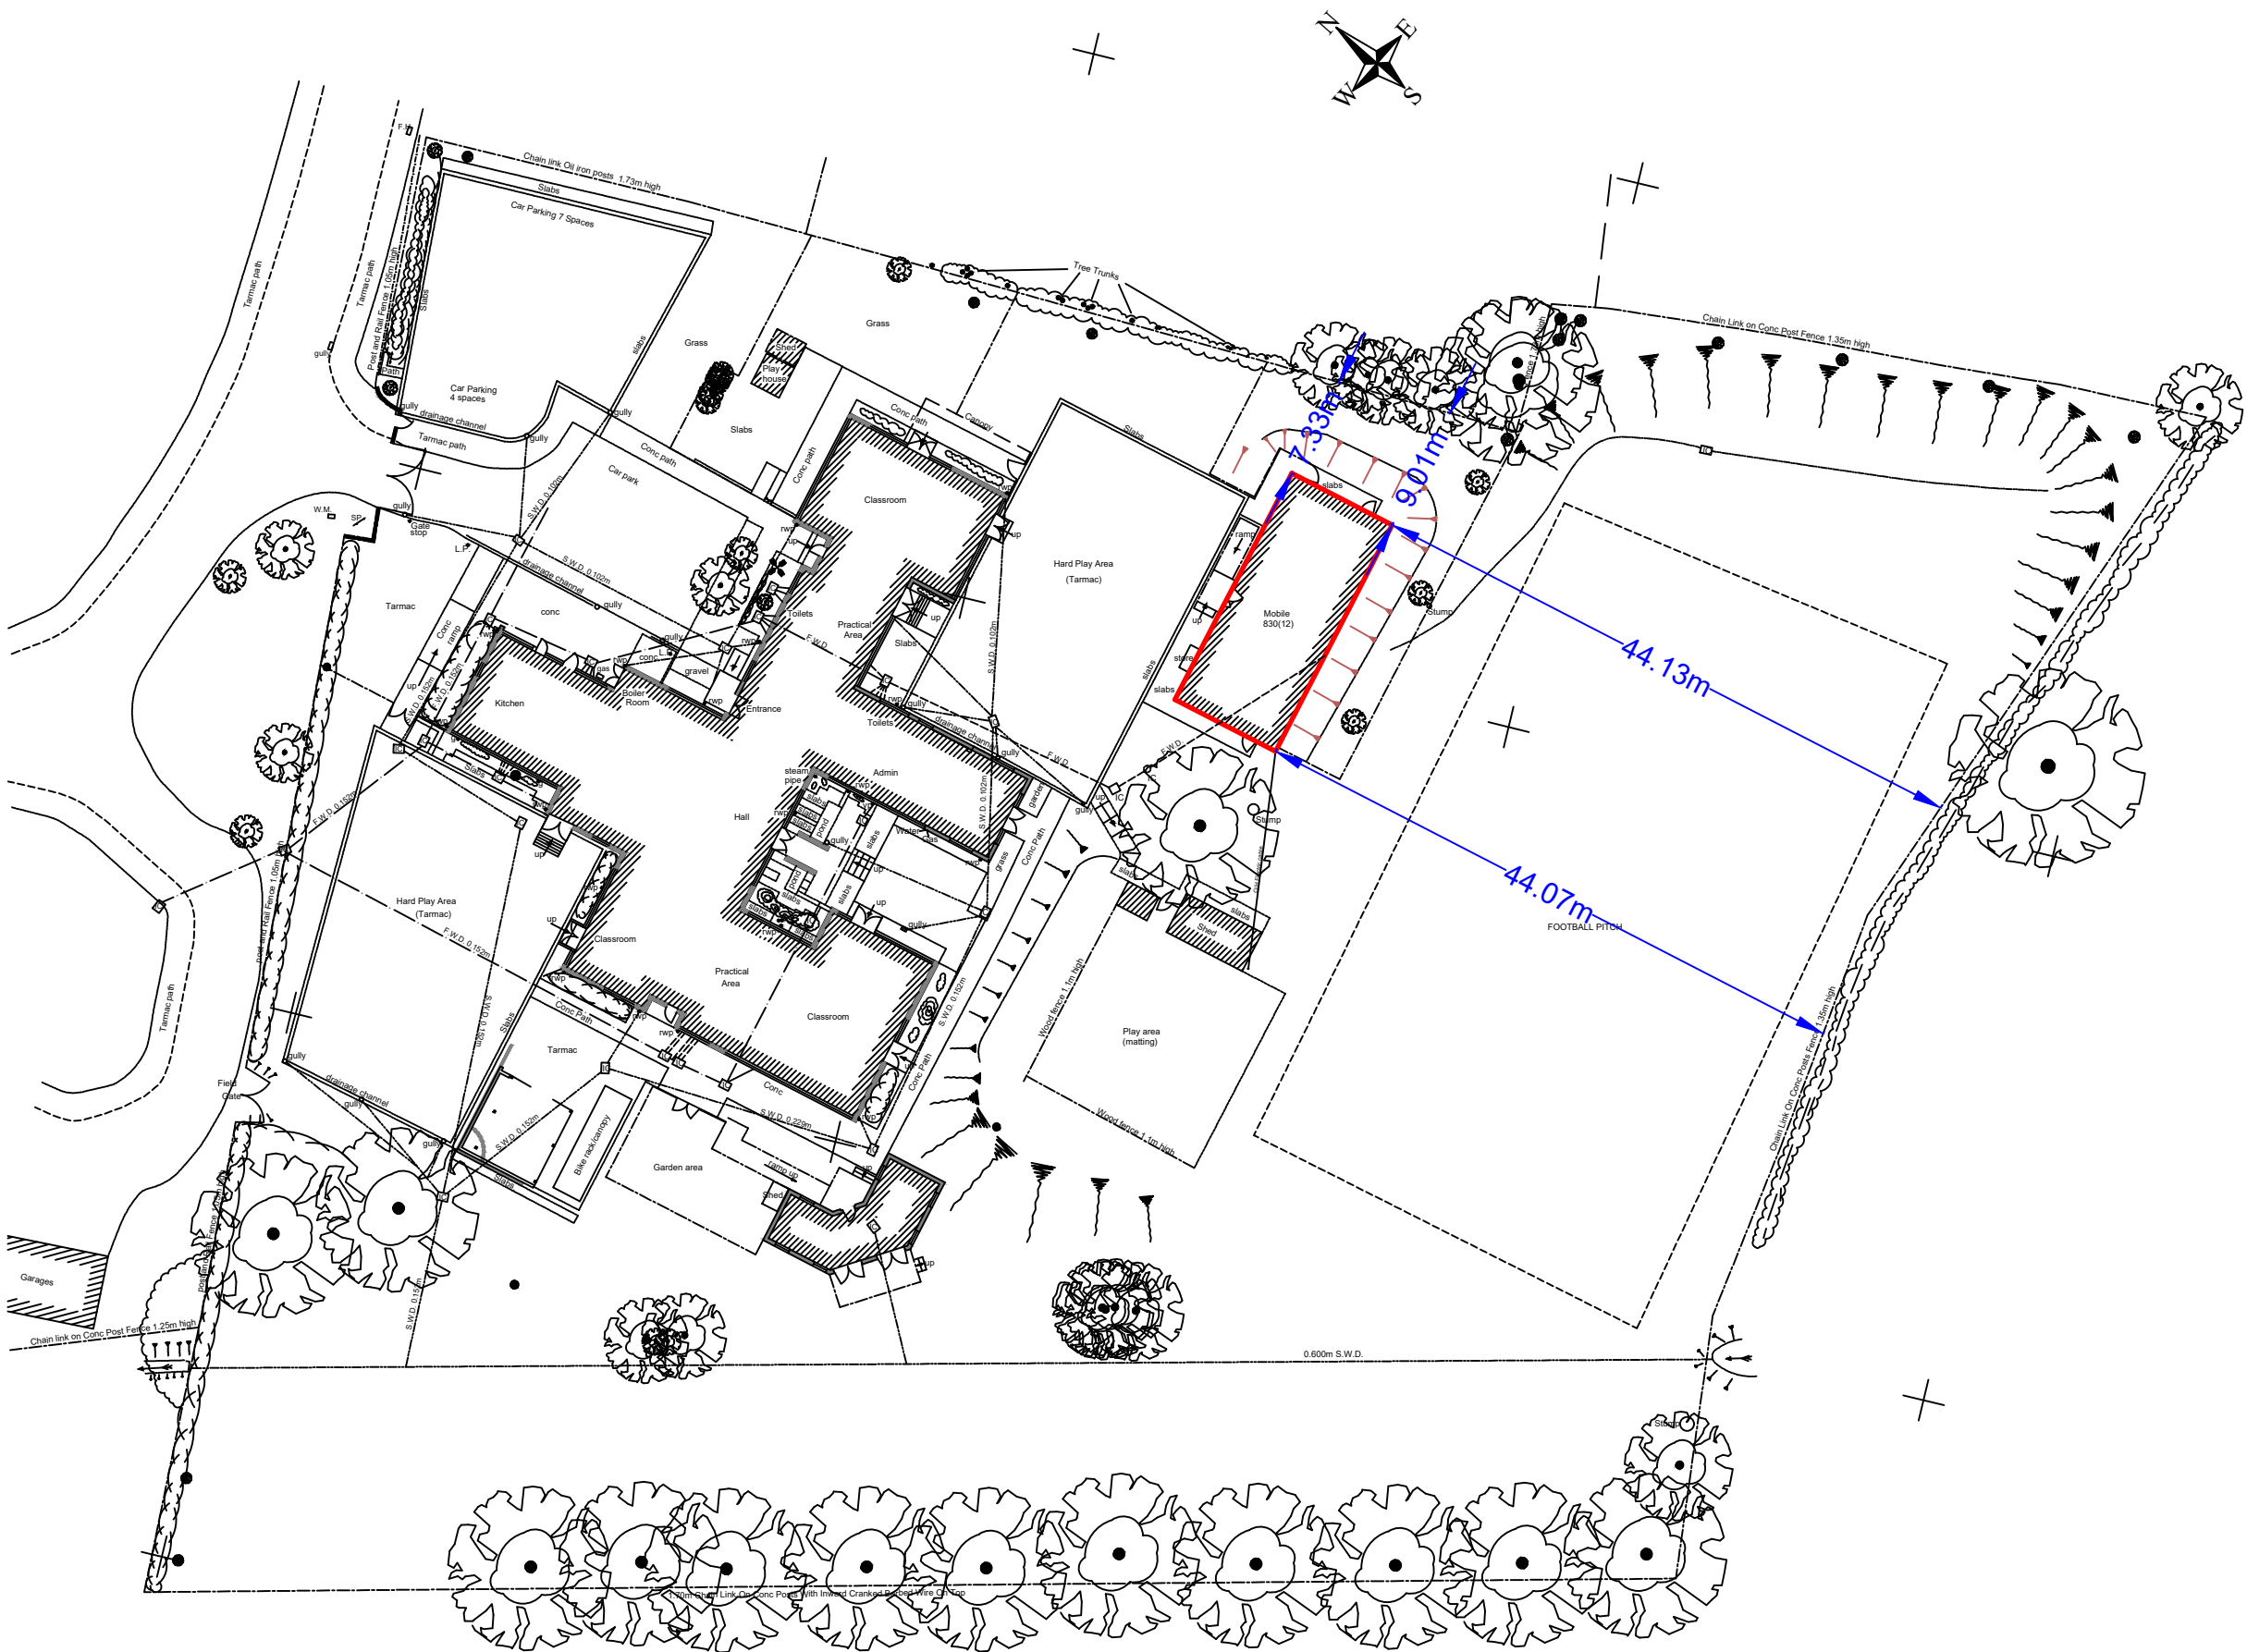

Location Plan
Scale 1:500

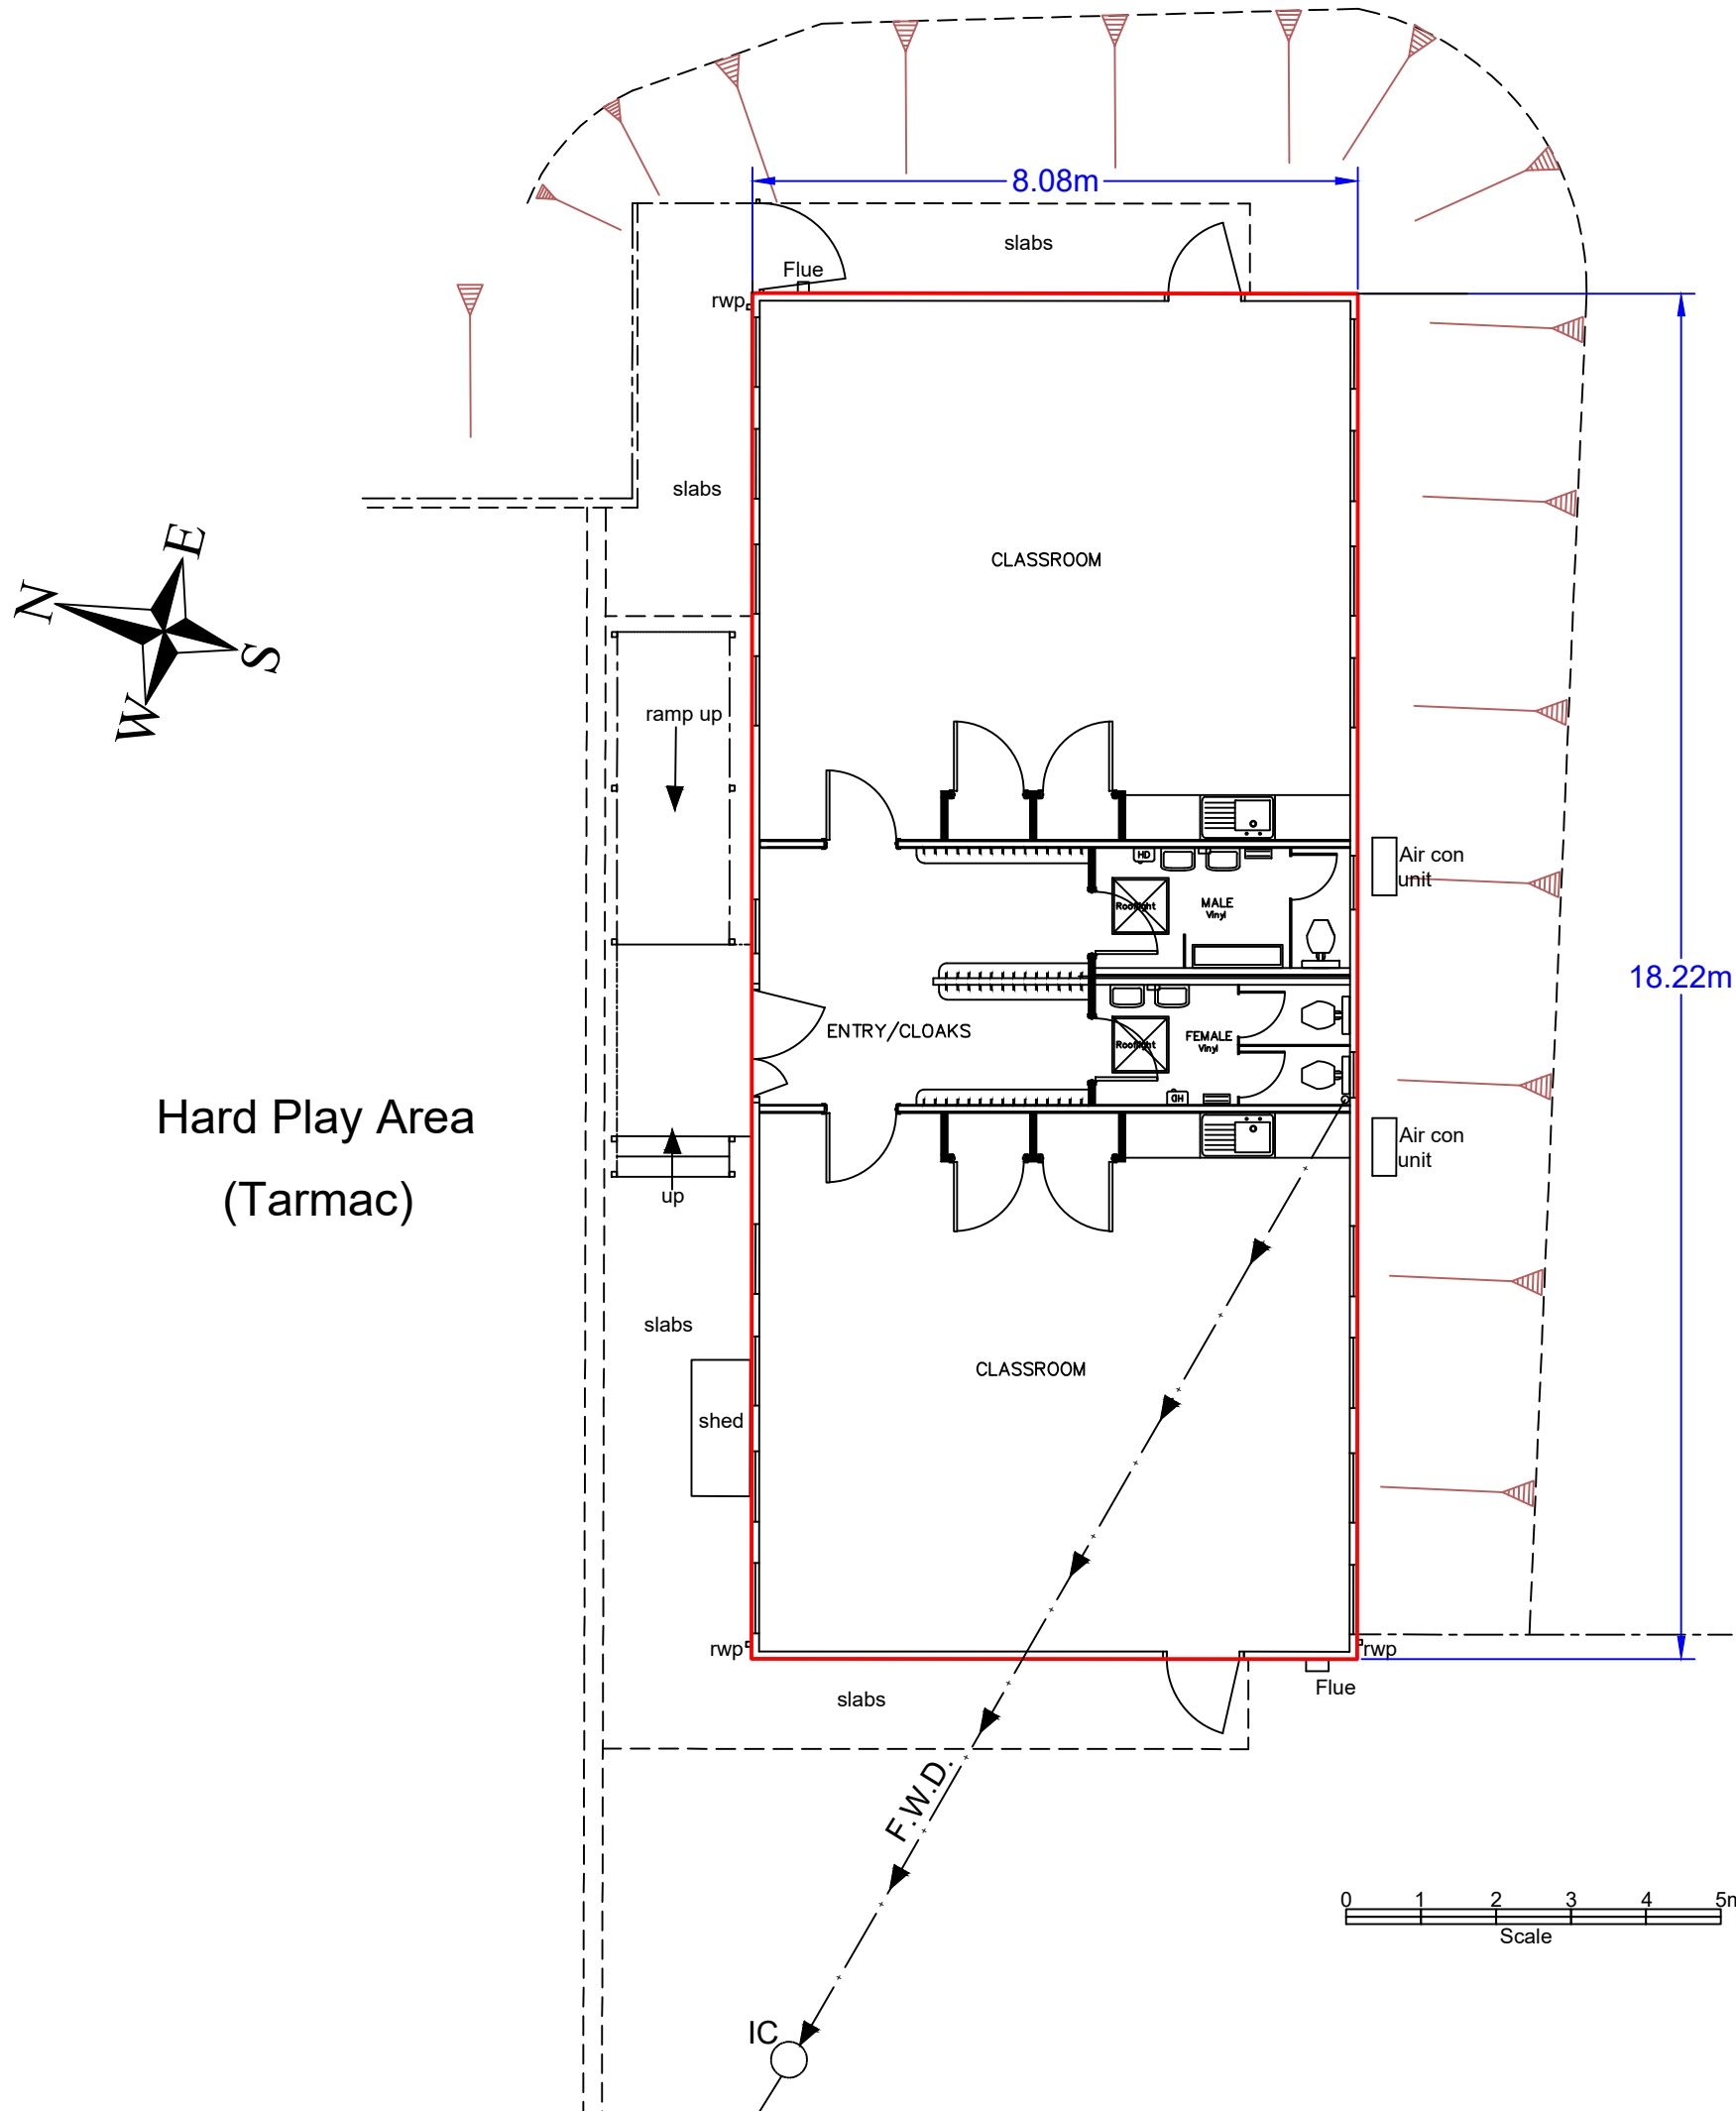

Plan
Scale 1:100

NOTES:

E					
D					
C					
B					
A					
O	Dec 2025	PFS			Original
REV	DATE	DRAWN	CHECK	APPRV	DESCRIPTION

Wiltshire Council

Wiltshire Council
County Hall
Bythesea Road
Trowbridge BA14 8JN

PROJECT:
HILPERTON PRIMARY SCHOOL
MOBILE 830(12)

DRAWING TITLE:
PLAN, ELEVATIONS,
LOCATION PLAN and
PHOTOGRAPHS

SCALES:	AS SHOWN @A1		
DRAWING No.	1495/113	REV:	O
FILE REF:			