

Photographs taken 8th Dec 2025
Not to scale



West Elevation



South Elevation






East Elevation



North Elevation

2025

Elevations
Scale 1:100

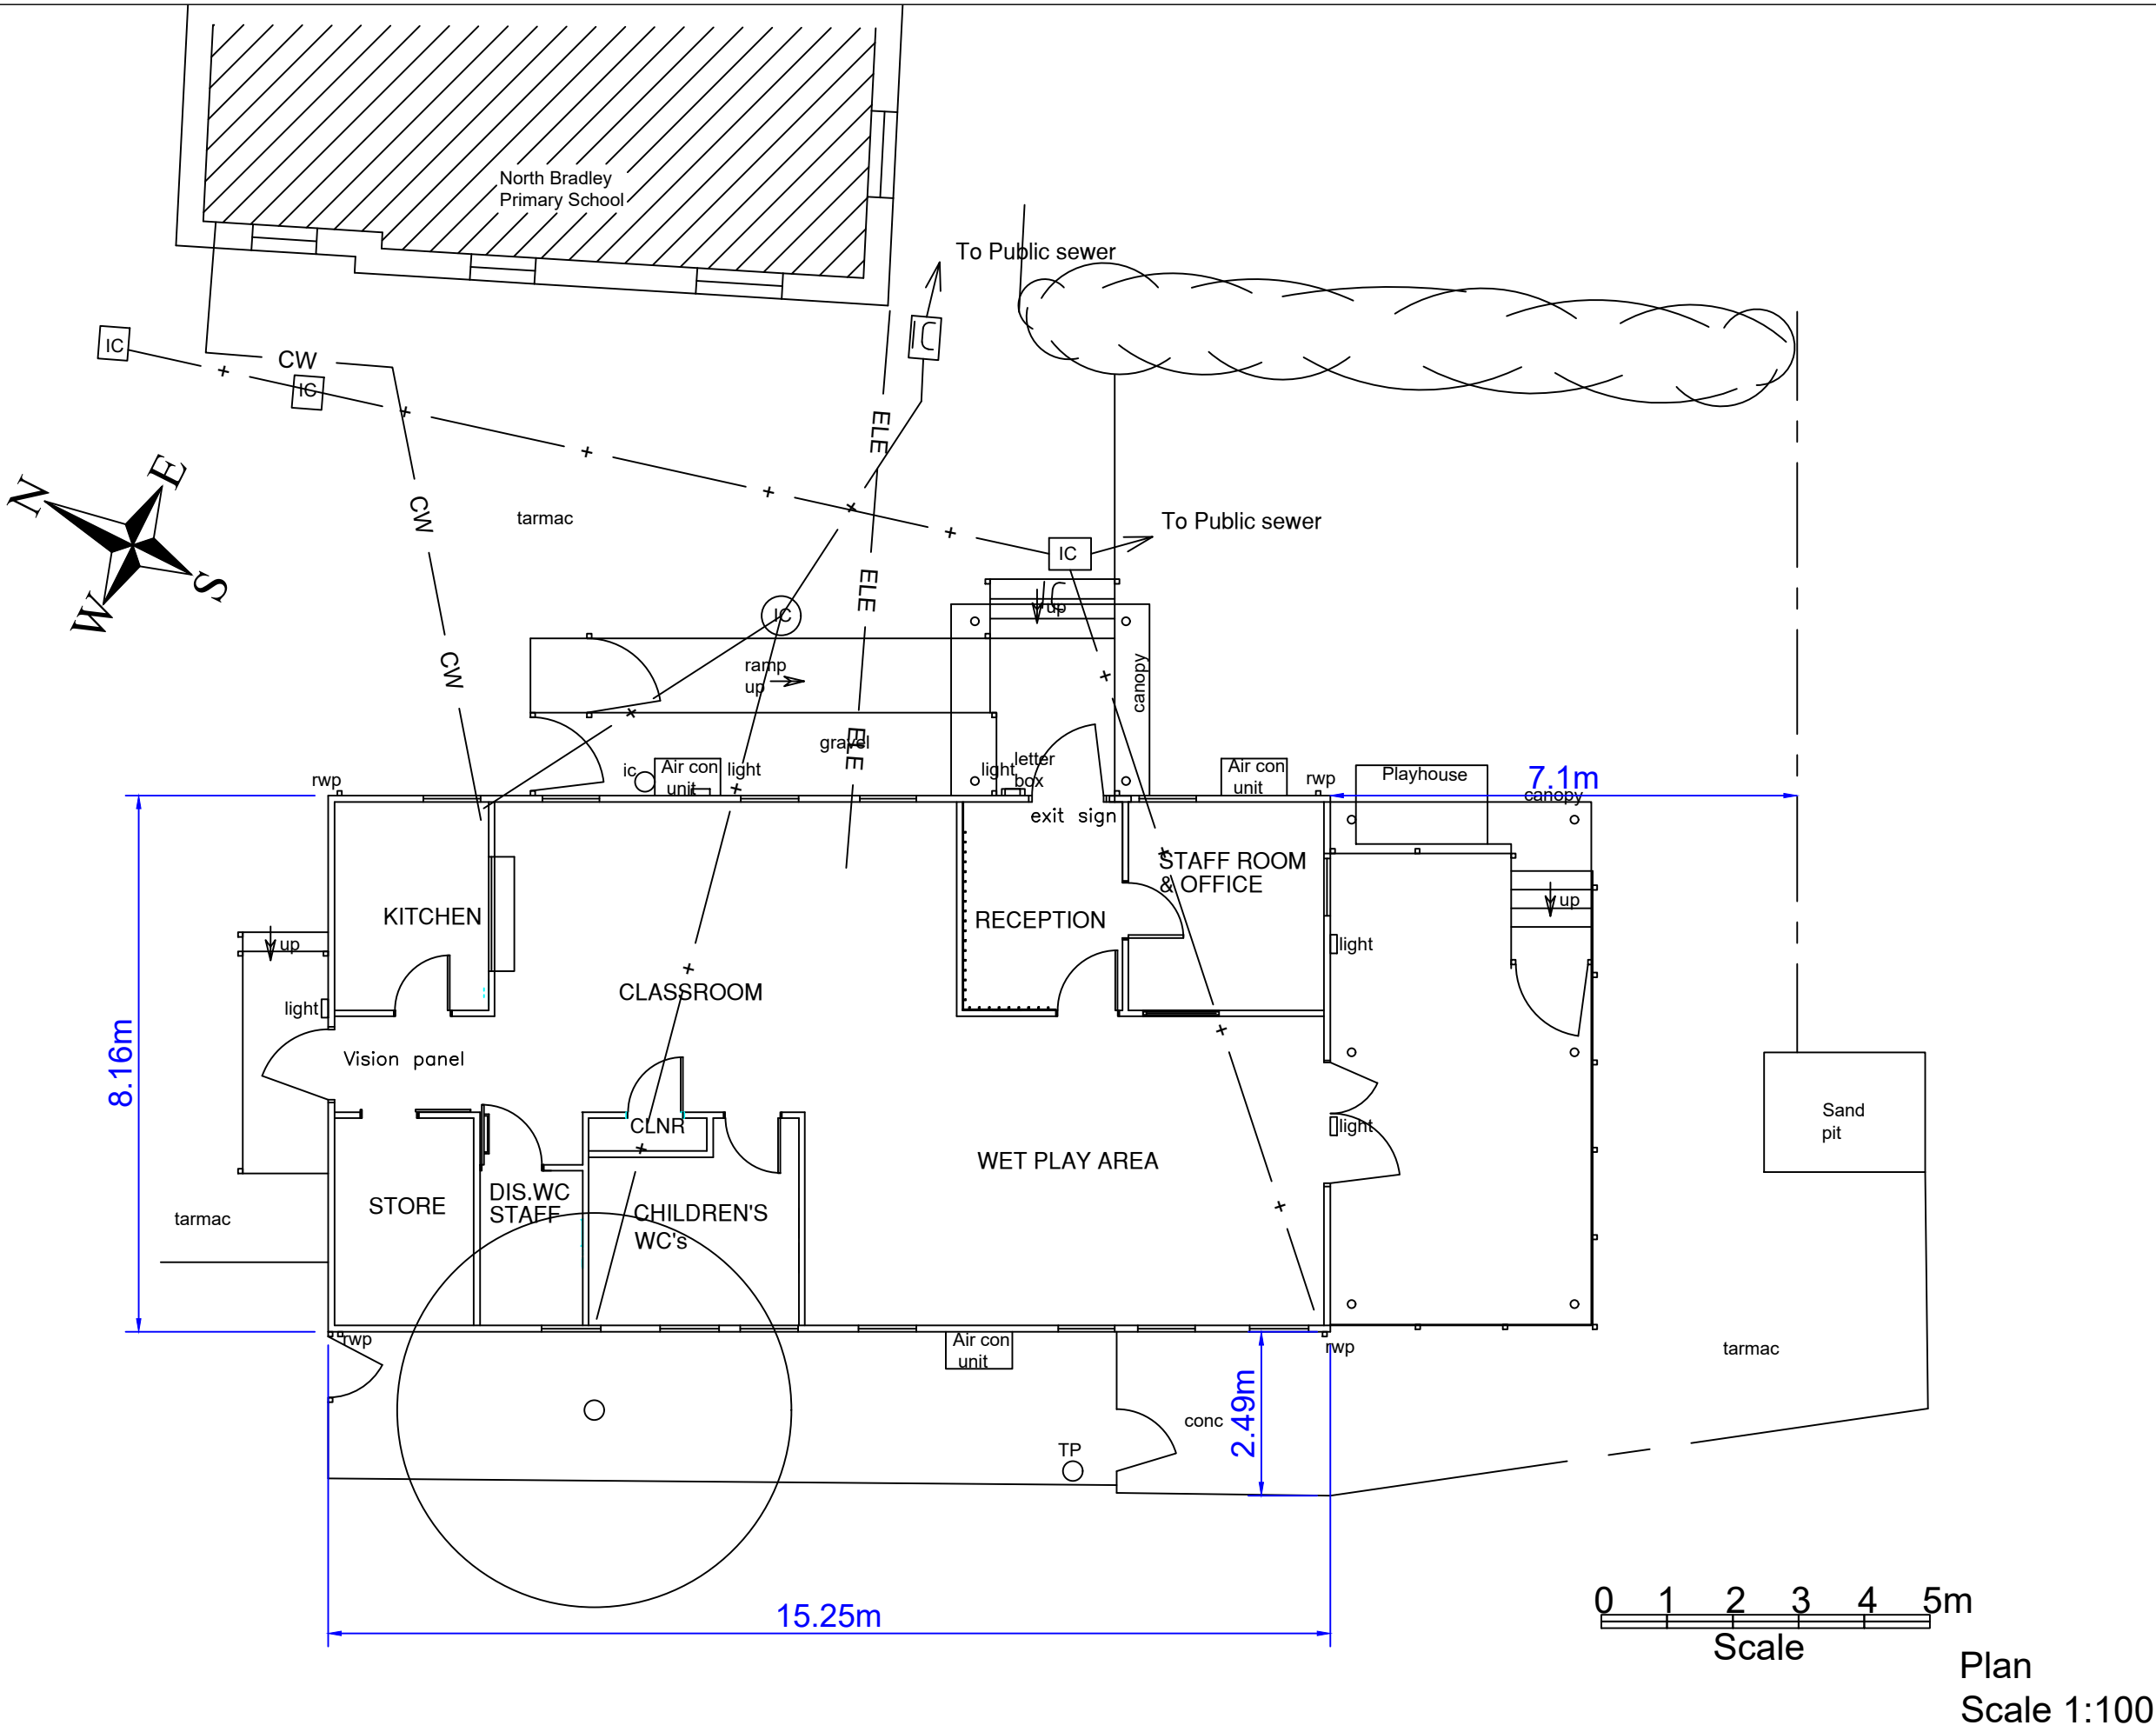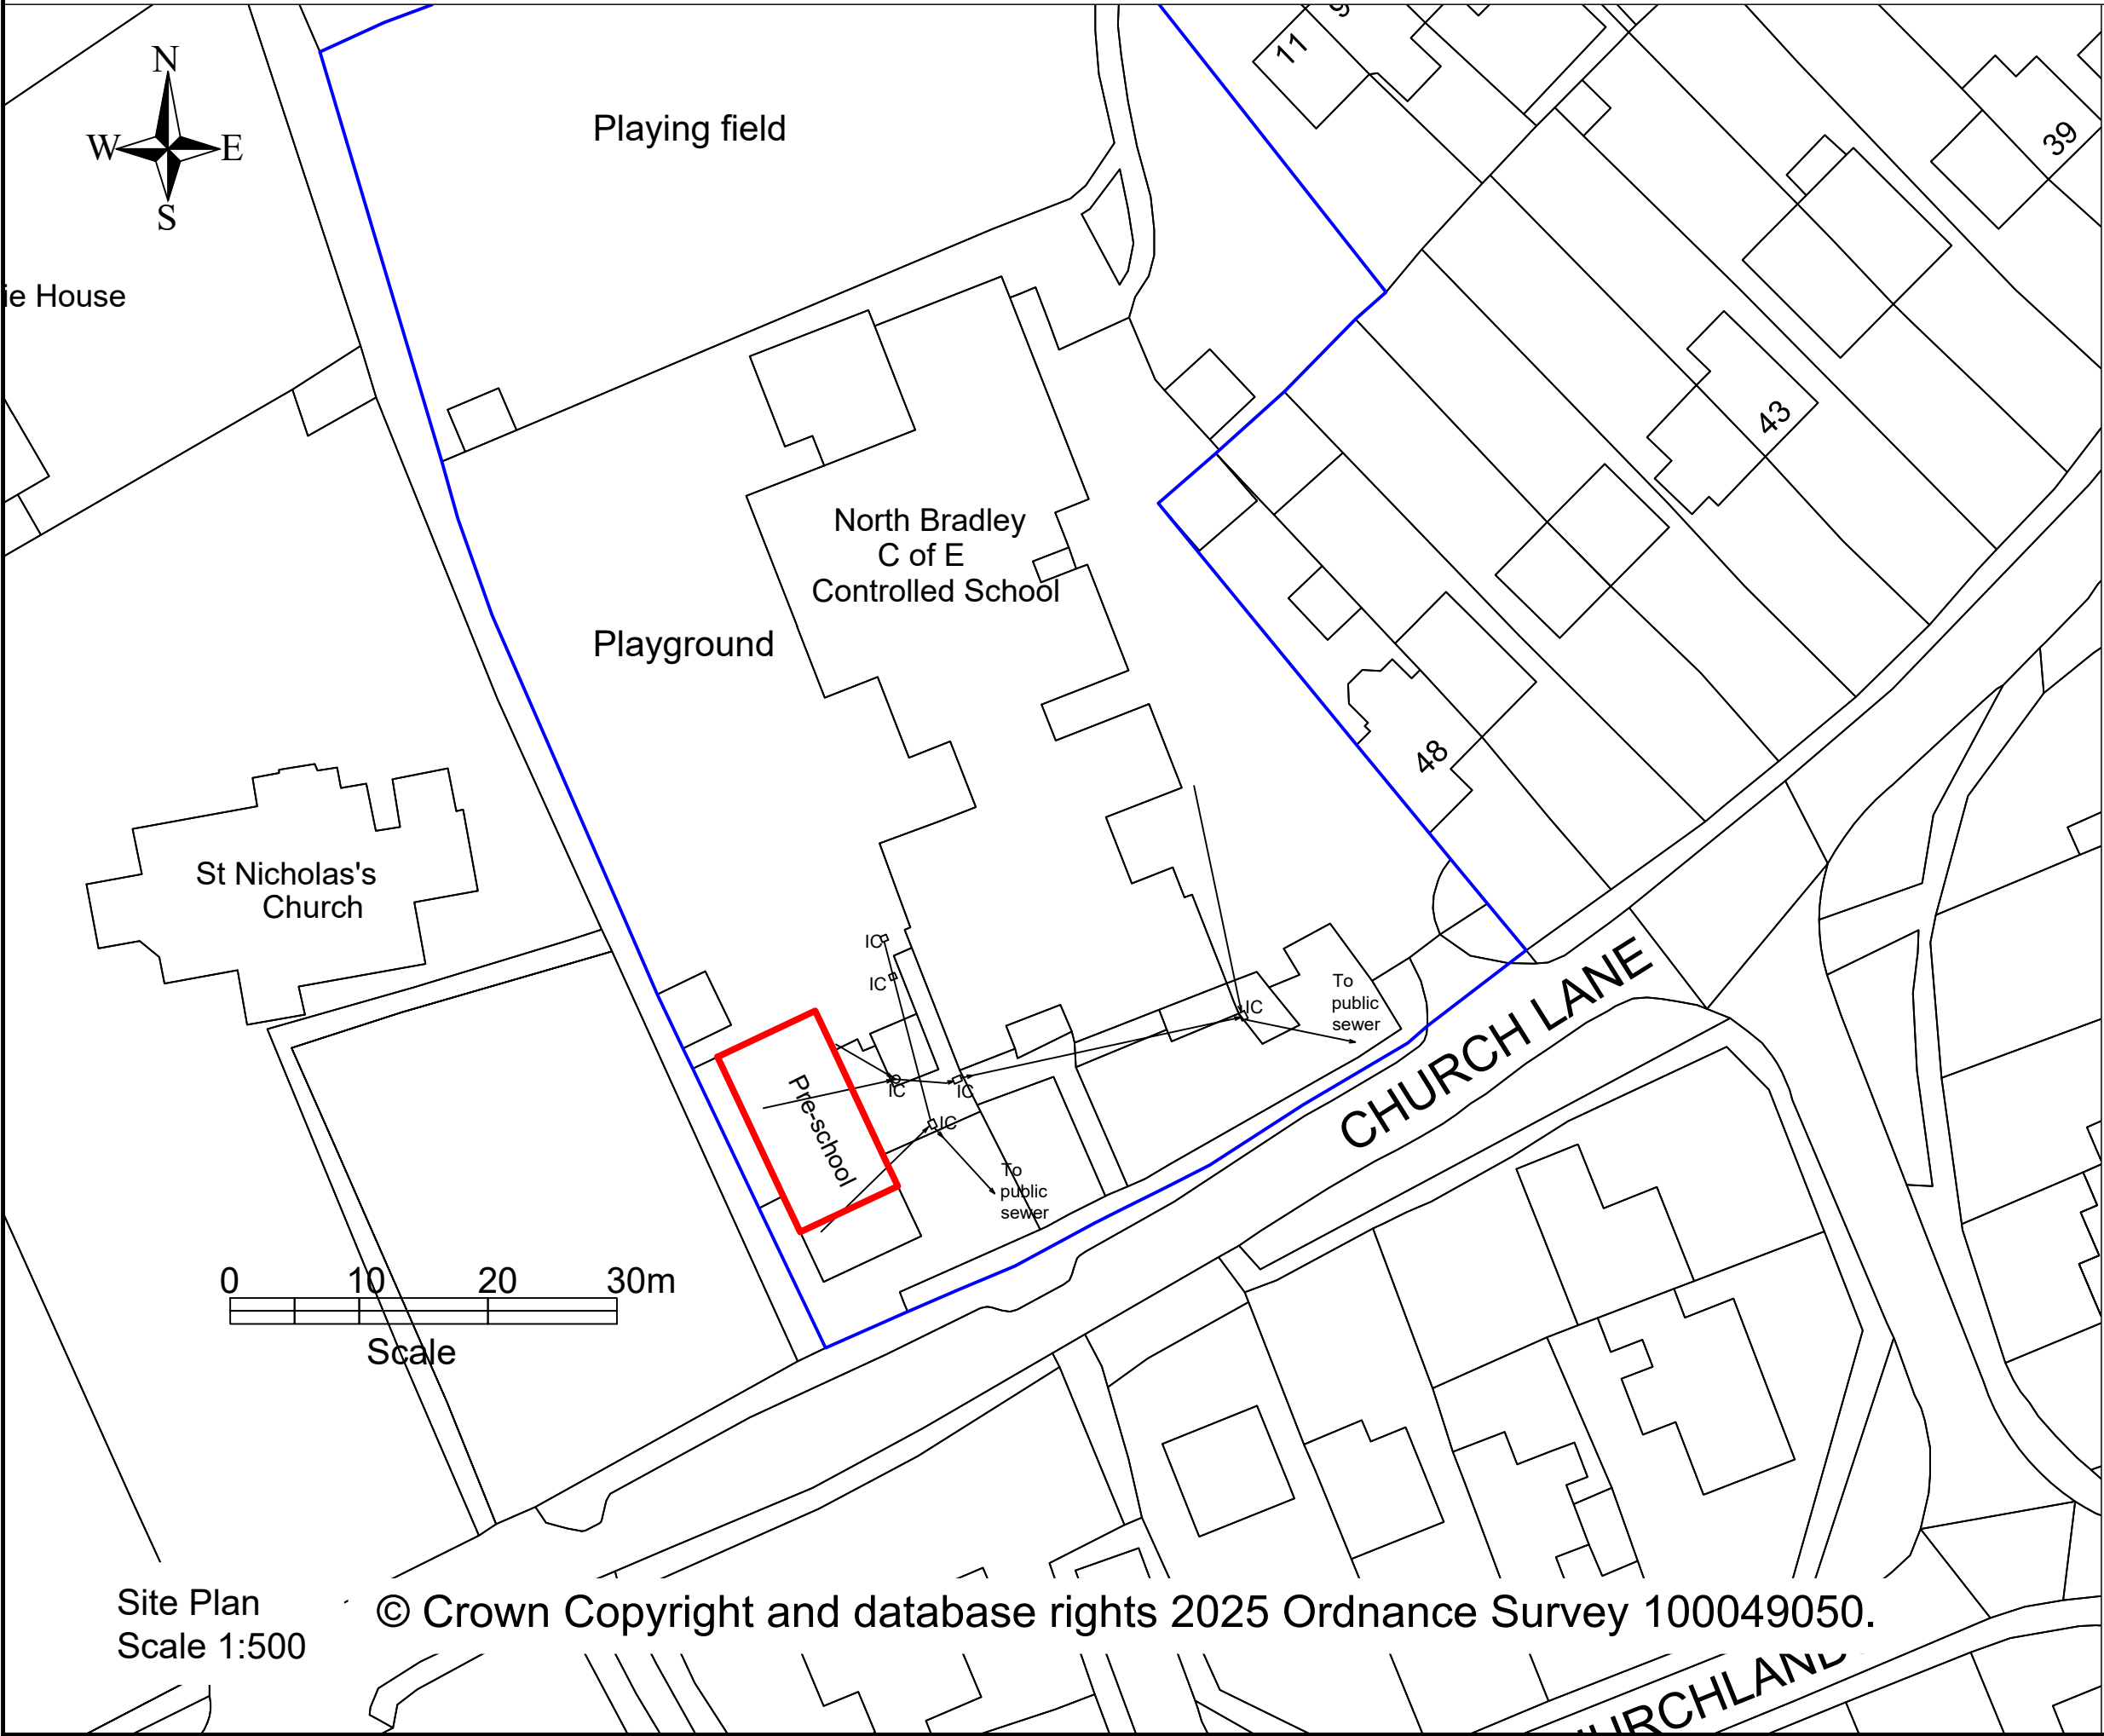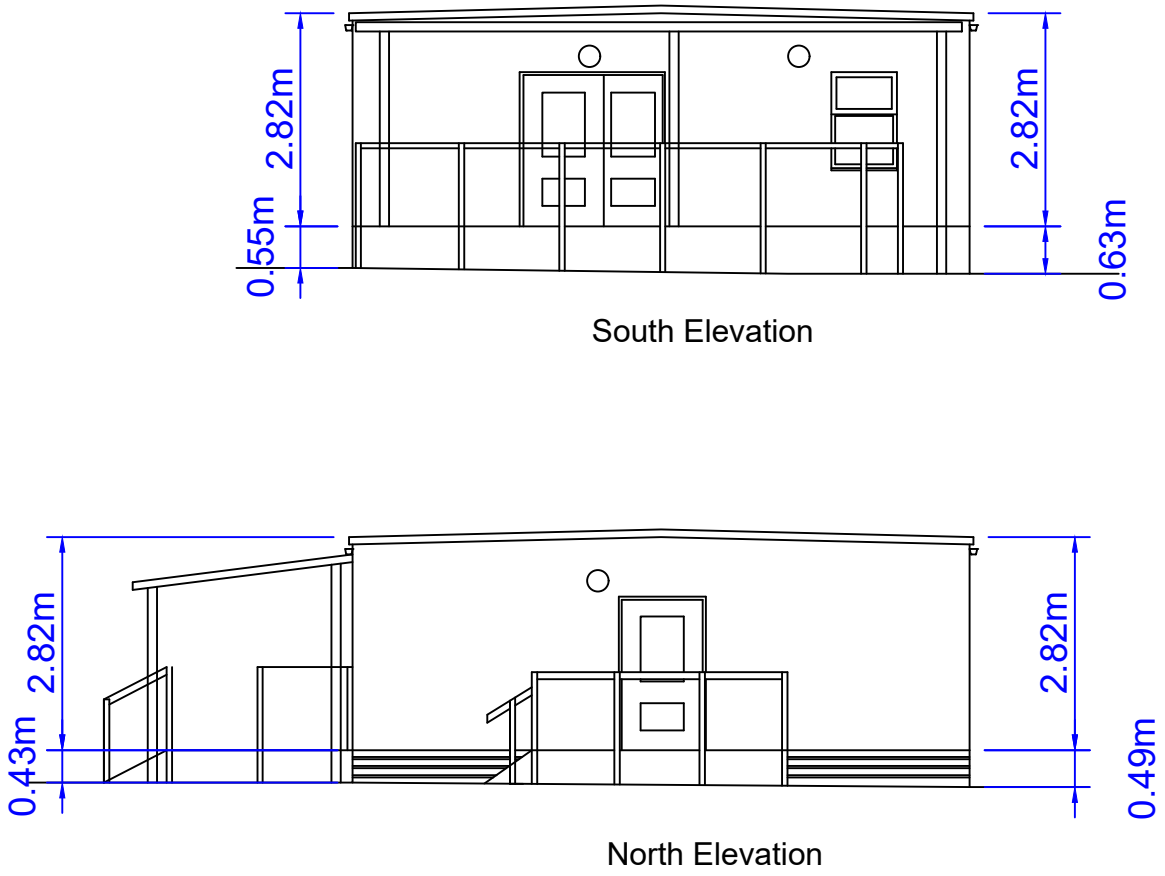

NOTES:

E					
D					
C					
B					
A					
O	Dec 2025	PFS			Original
REV	DATE	DRAWN	CHECK	APPRV	DESCRIPTION
Wiltshire Council					
Wiltshire Council County Hall Bythesea Road Trowbridge BA14 8JN					
PROJECT: North Bradley Primary School The Willows Pre-school building					
DRAWING TITLE: Plan, Elevations, Photographs and Site Plan					
SCALES:		As shown @A1			
DRAWING No.		577/116			REV: O
FILE REF:					