




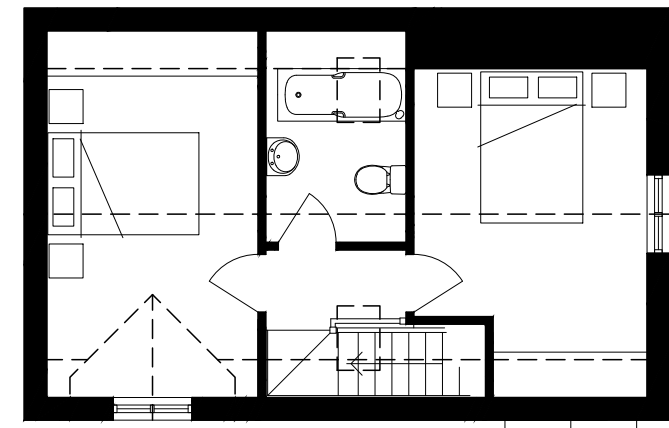


Proposed
First Floor Plan
Dwelling 2

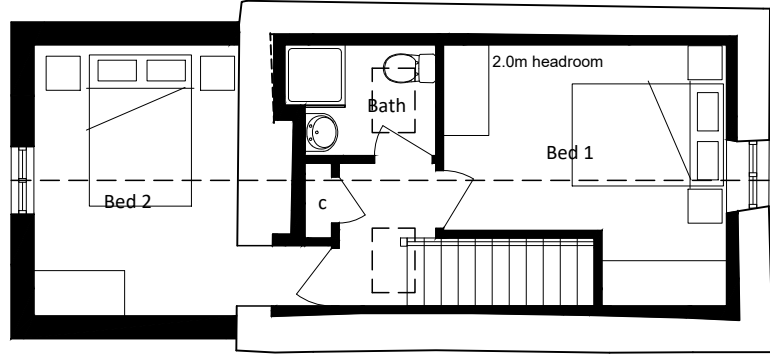

Proposed
First Floor Plan
Dwelling 1

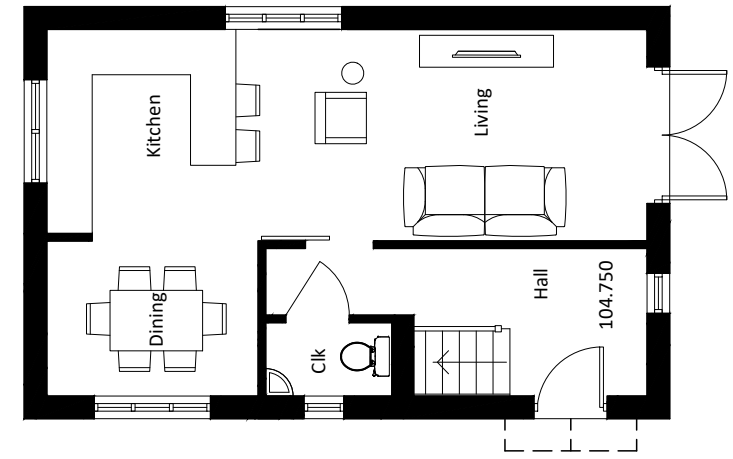

Proposed
Ground Floor Plan
Dwelling 2

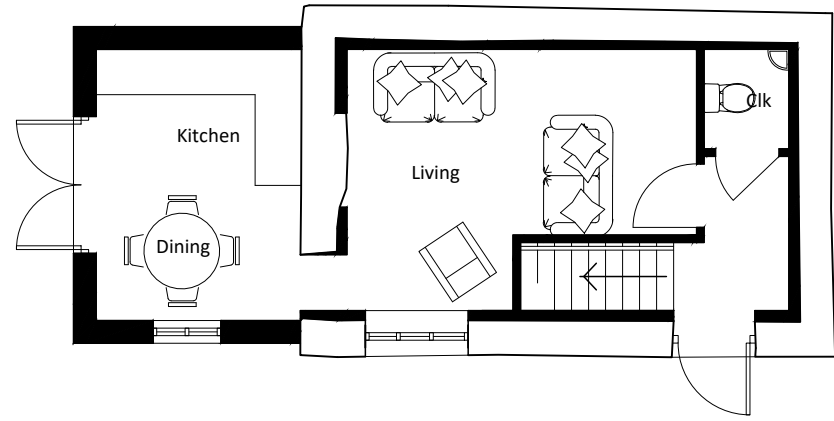


Proposed
Ground Floor Plan
Dwelling 1

Notes

- Planting area
- Gravel garden area
- Block paving
- Paved area
- Timber close boarded fence

Taylin Kerrysdale

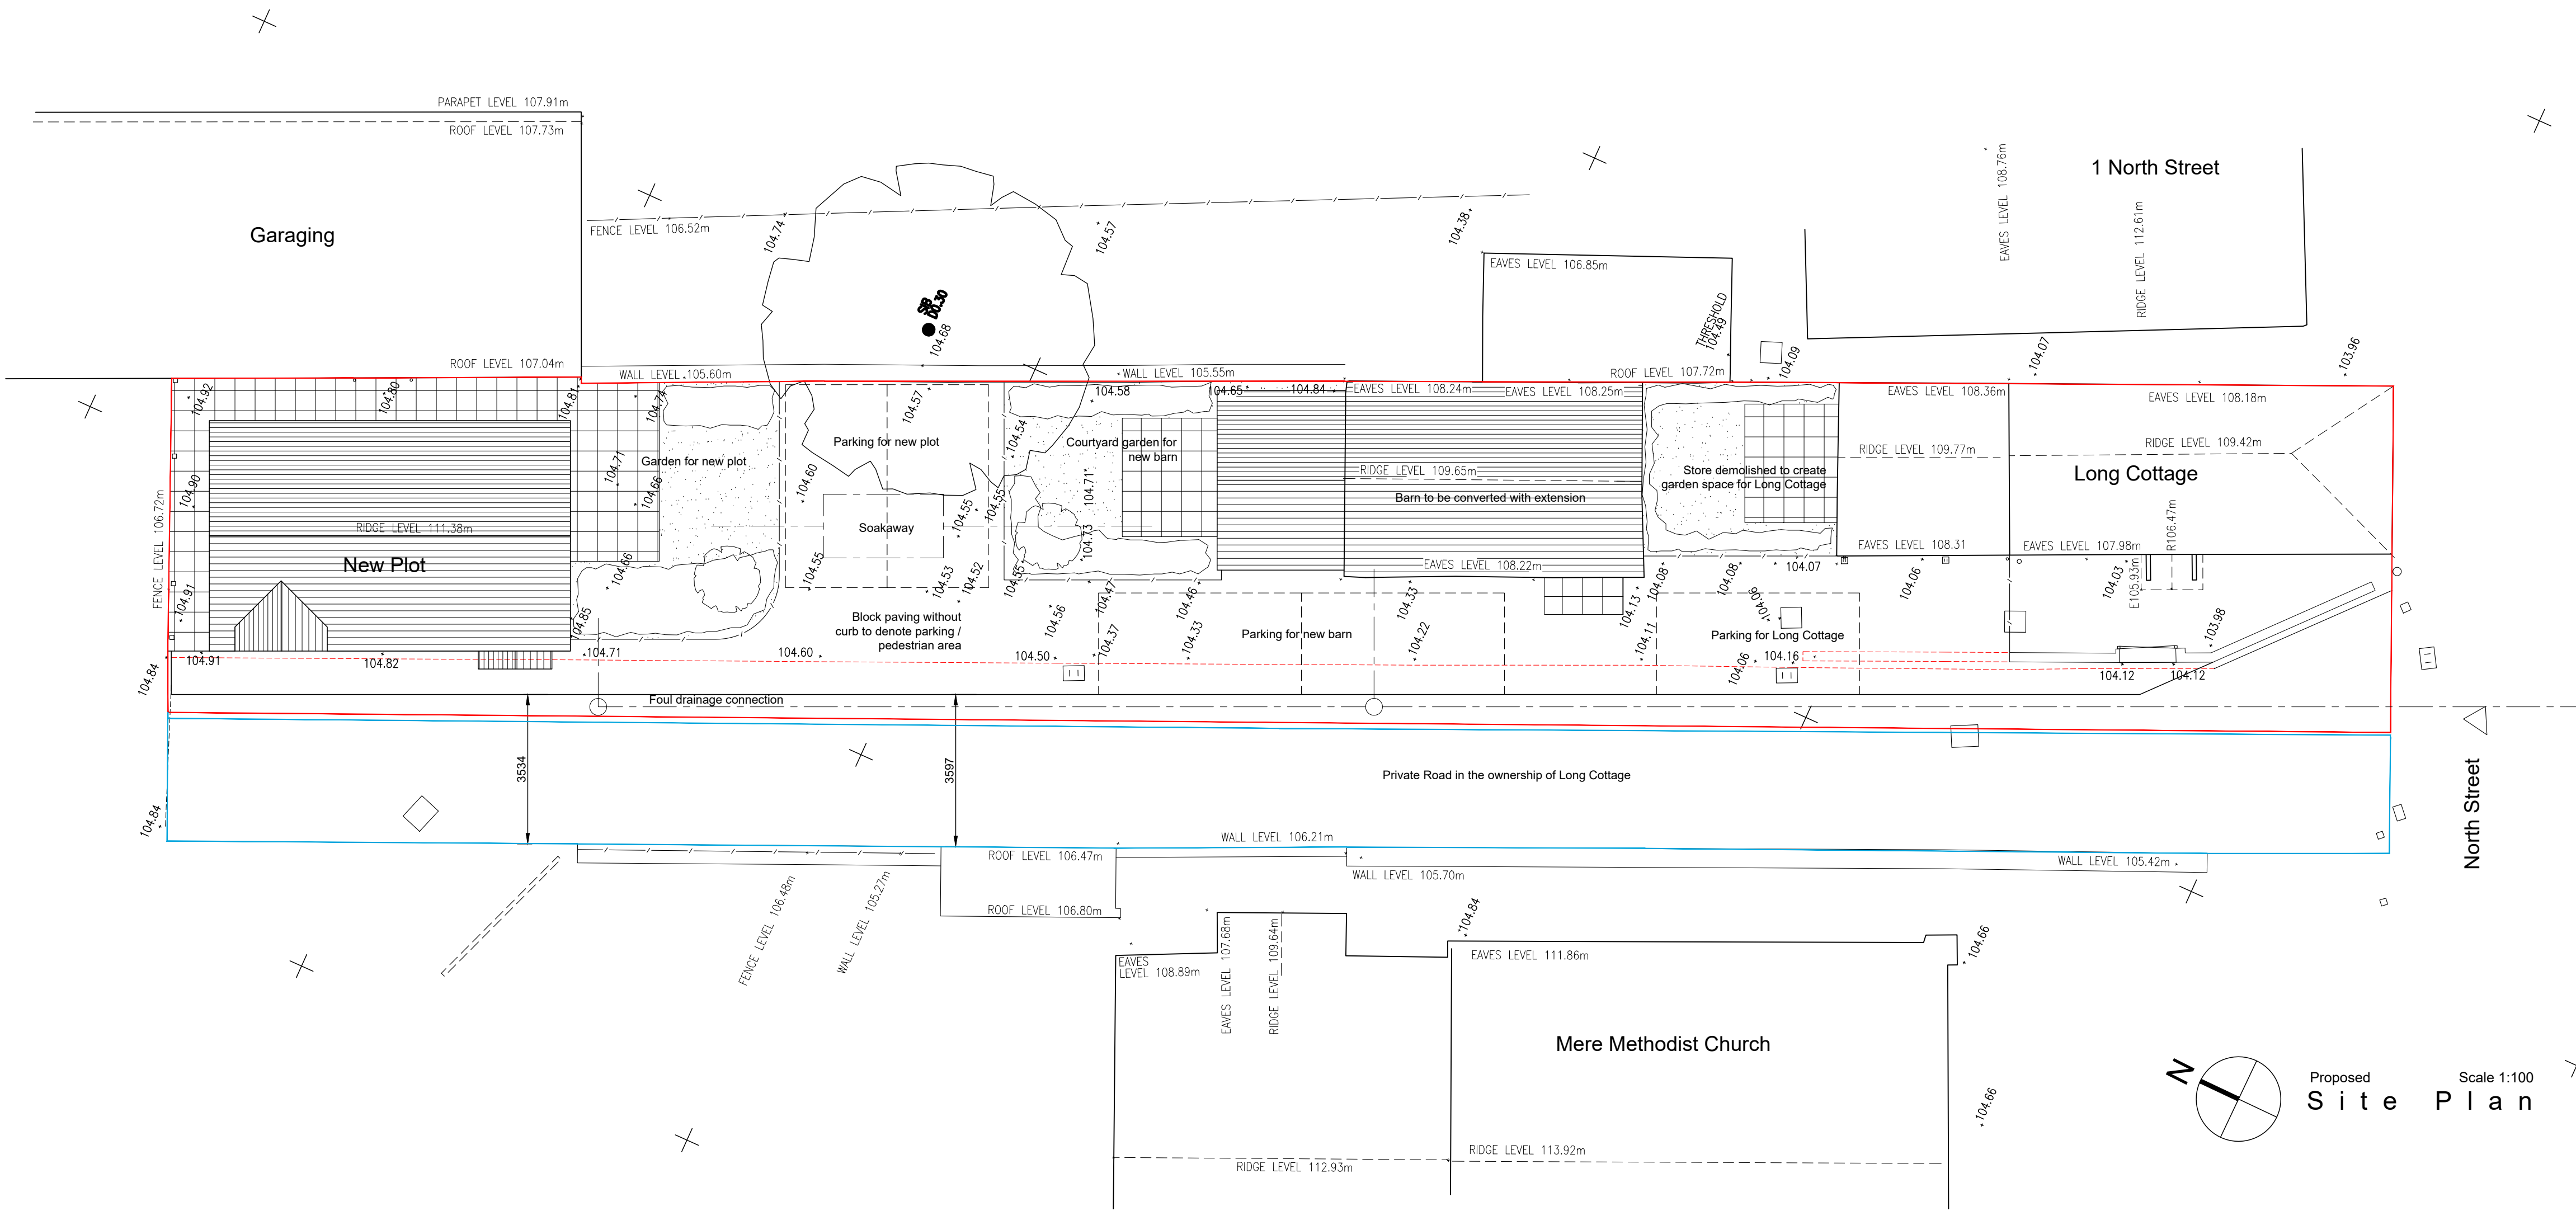

Proposed
Site Plan

Scale 1:100



RIBA
Chartered Practice

This drawing must not be reproduced in whole or in part without the express written consent of the relevant issuing Baxter Green Architects.

Note:
Dimensions should not be scaled from this drawing. All dimensions should be checked on site. This drawing is to be read in conjunction with all other drawings, specifications or schedule of works.

PLANNING

Date. Rev.



Baxter Green
Architects

12 Berwick Courtyard, Berwick St, Leonard, SP3 5UA
01747 440444
www.baxtergreen.co.uk

Project
Scale
1:100 at A1
Drawing Title
Proposed
Site Plan & Floor Plans

Shean & Hare Construction
North Street, Mere

Date
05.2024
Scale
1:100 at A1
Project No.
10403
Drawing No.
P - 01