



Trewent Wyndham Lane | Side Extension

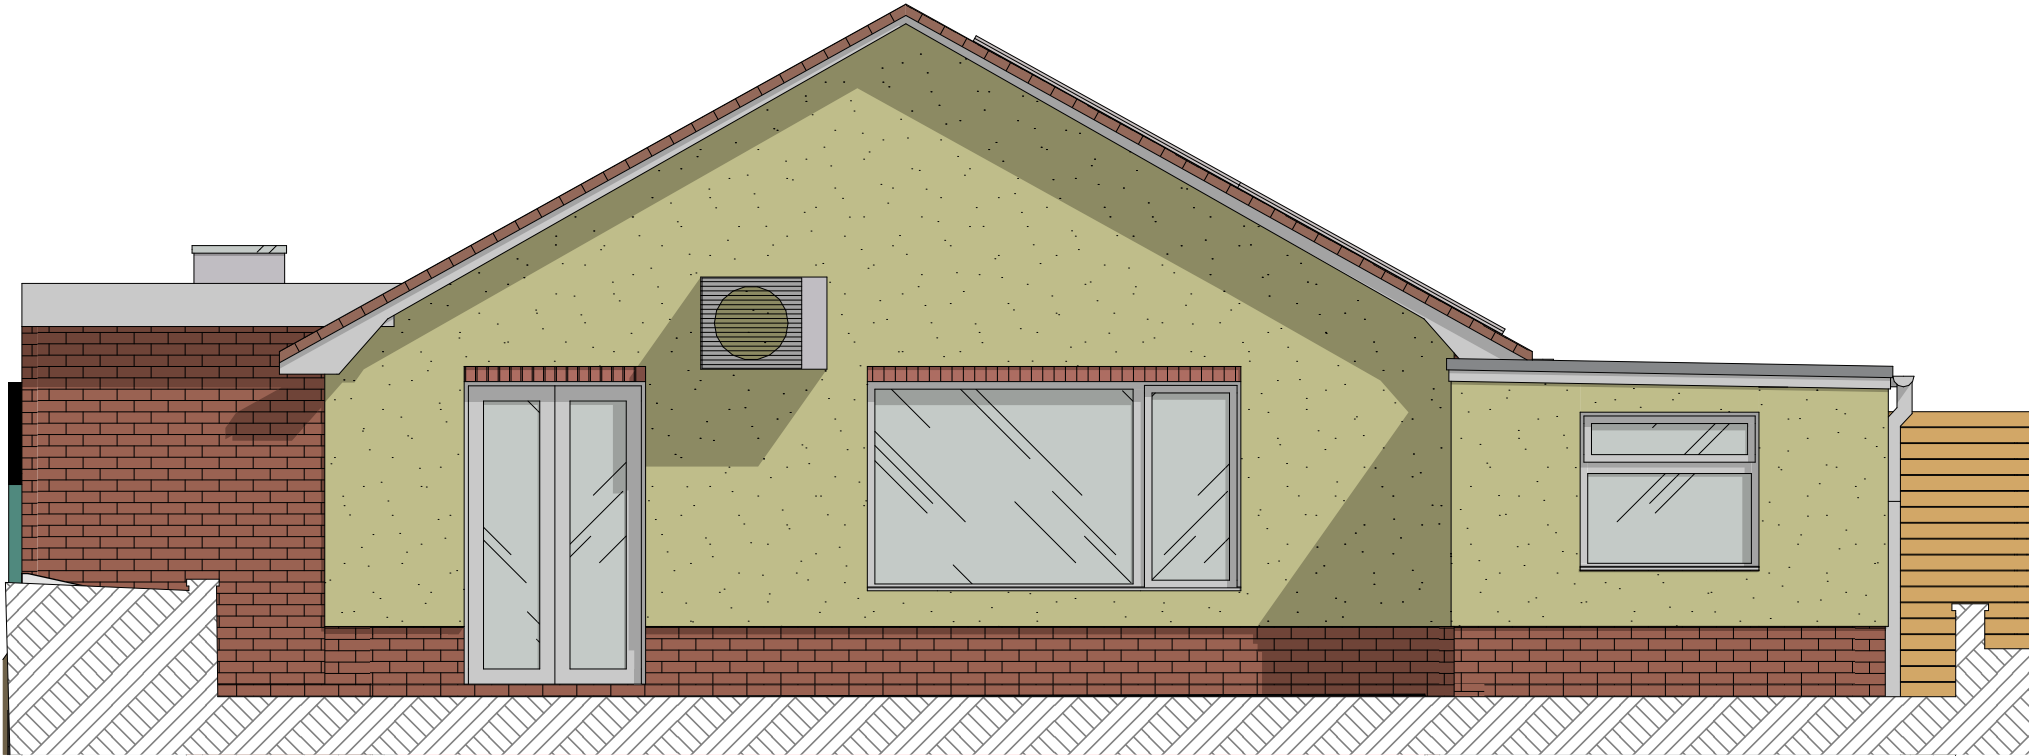

Proposed South West Elevation Plan Scale 1:50 @A3

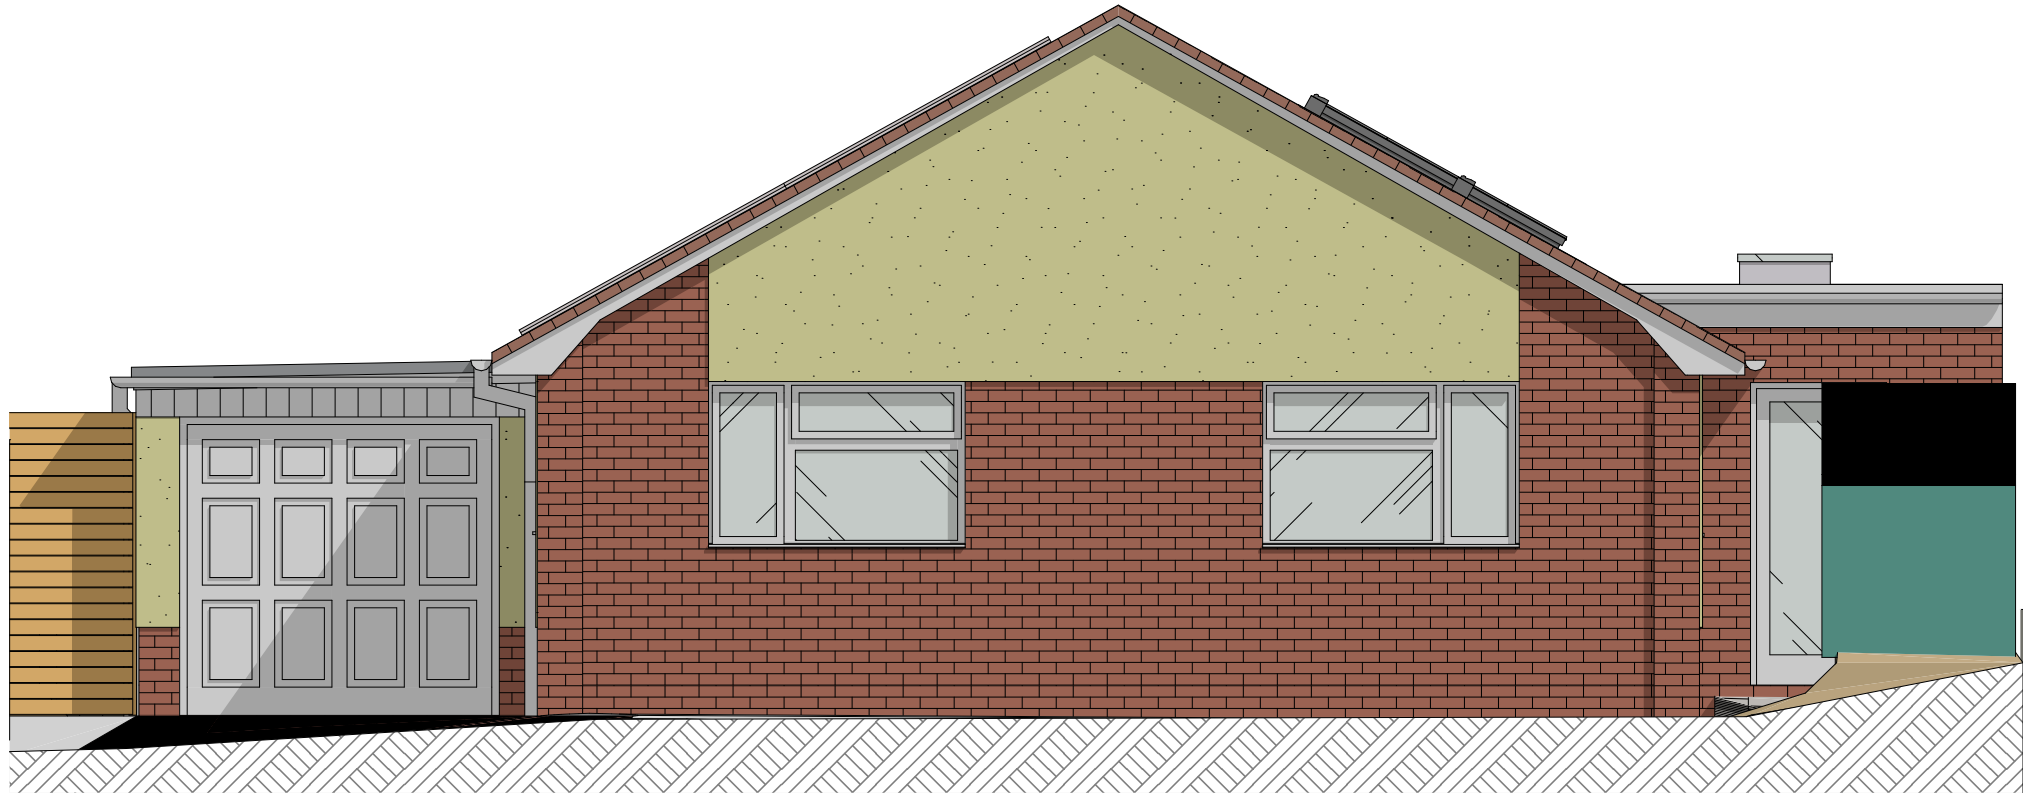

Proposed North East Elevation Plan Scale 1:50 @A3



Project
Side Extension
Project Address
Trewent Wyndham
Allington Salisbury SP4 0BY

Client
Andy & Karen
Scale
1:50 @ A3

The content of the drawing remain the copyright of LRArchitecture, no reproduction without written consent. All dimensions to be verified on site. Any discrepancies are to be reported to the relevant parties. Do not scale from drawing, figured dimensions to be used only. drawings to be read in conjunction with all relevant drawings/ schedules ect, which relate to this project.

Drawing Number P011
Scale 1:50 @A3

Page Size A3
Drawn By LR