

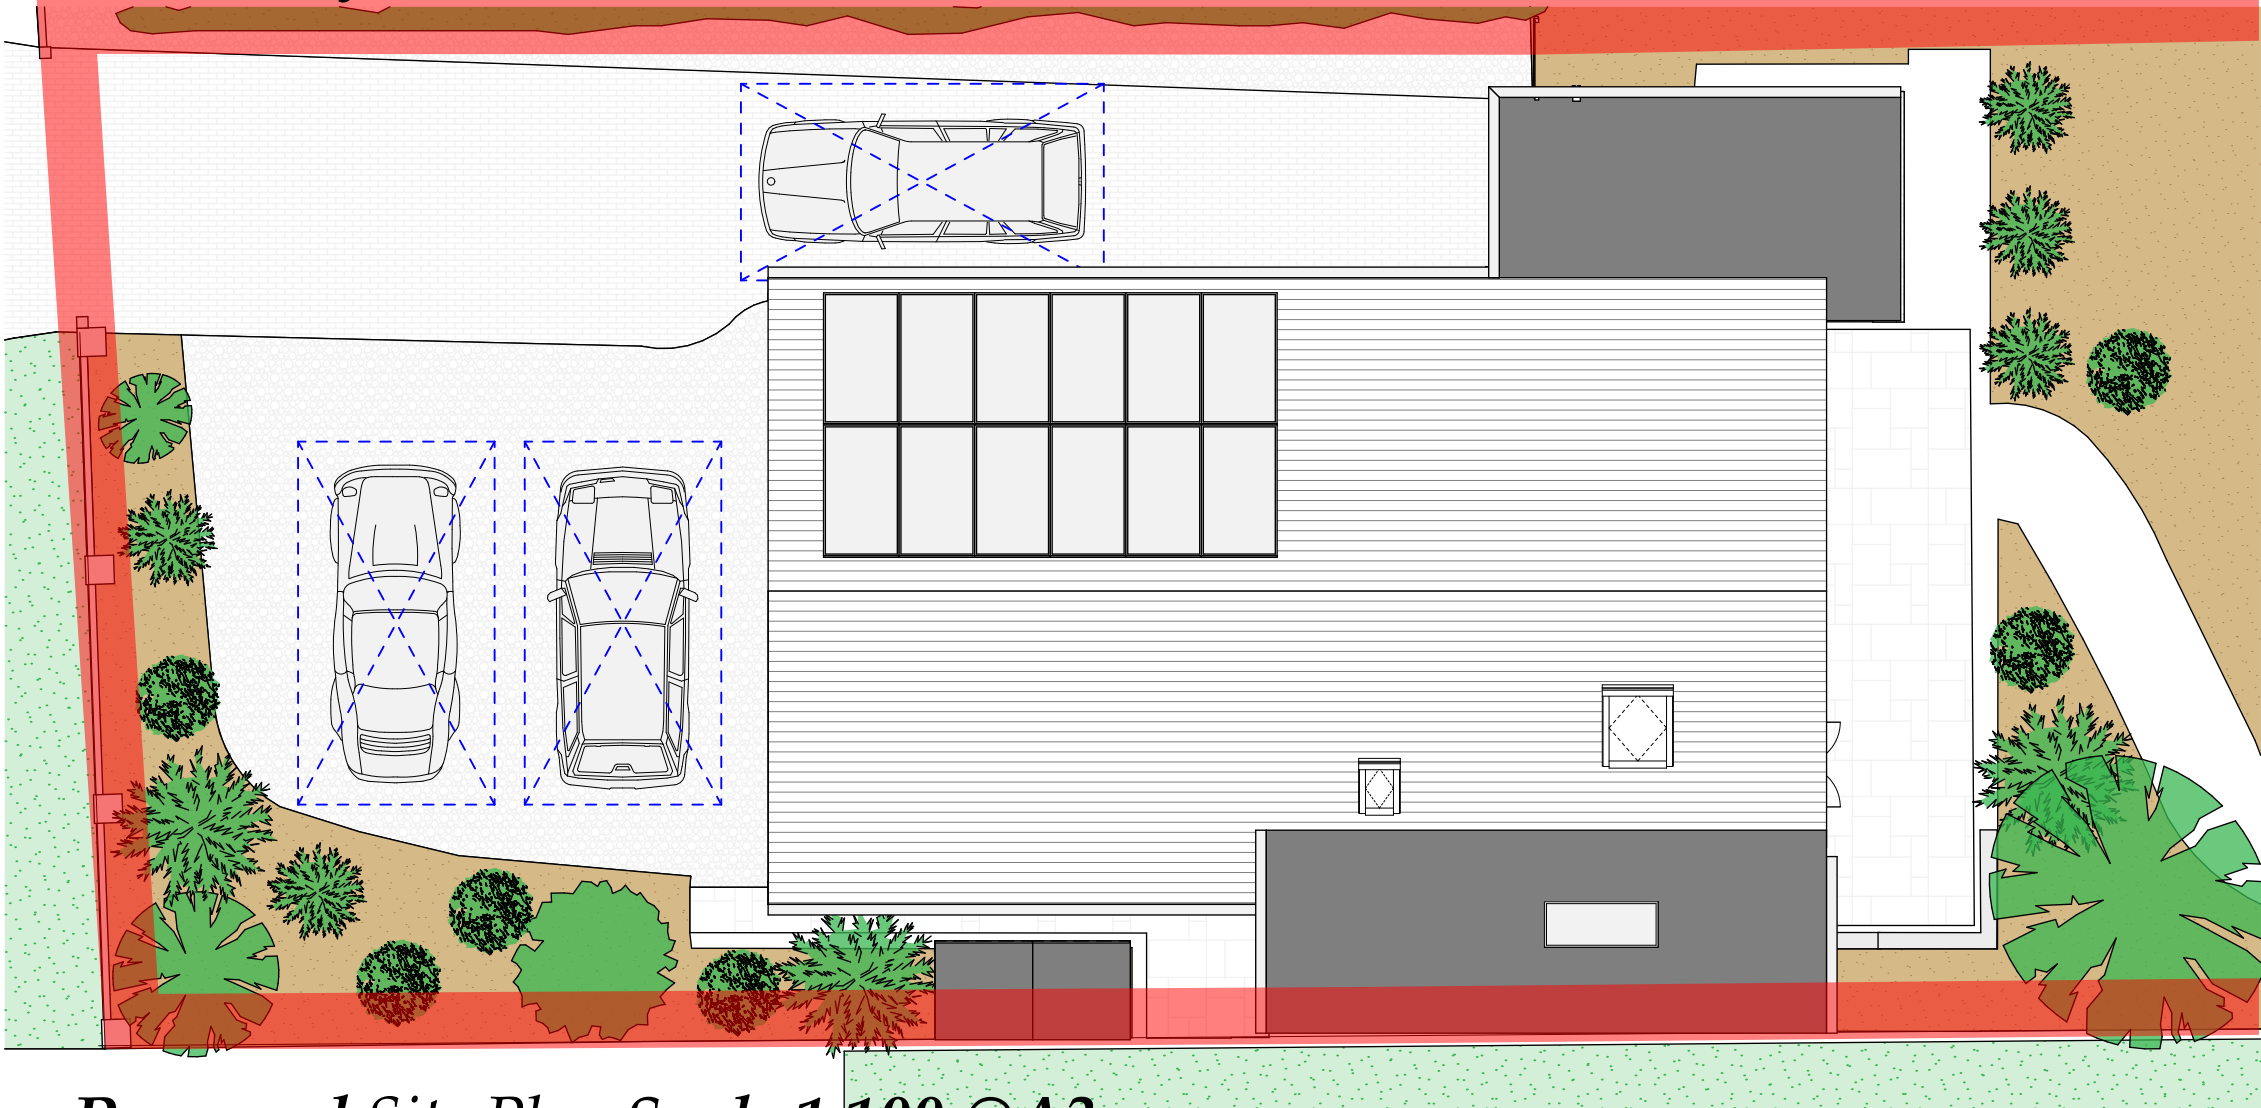


# Trewent Wyndham Lane | Side Extension

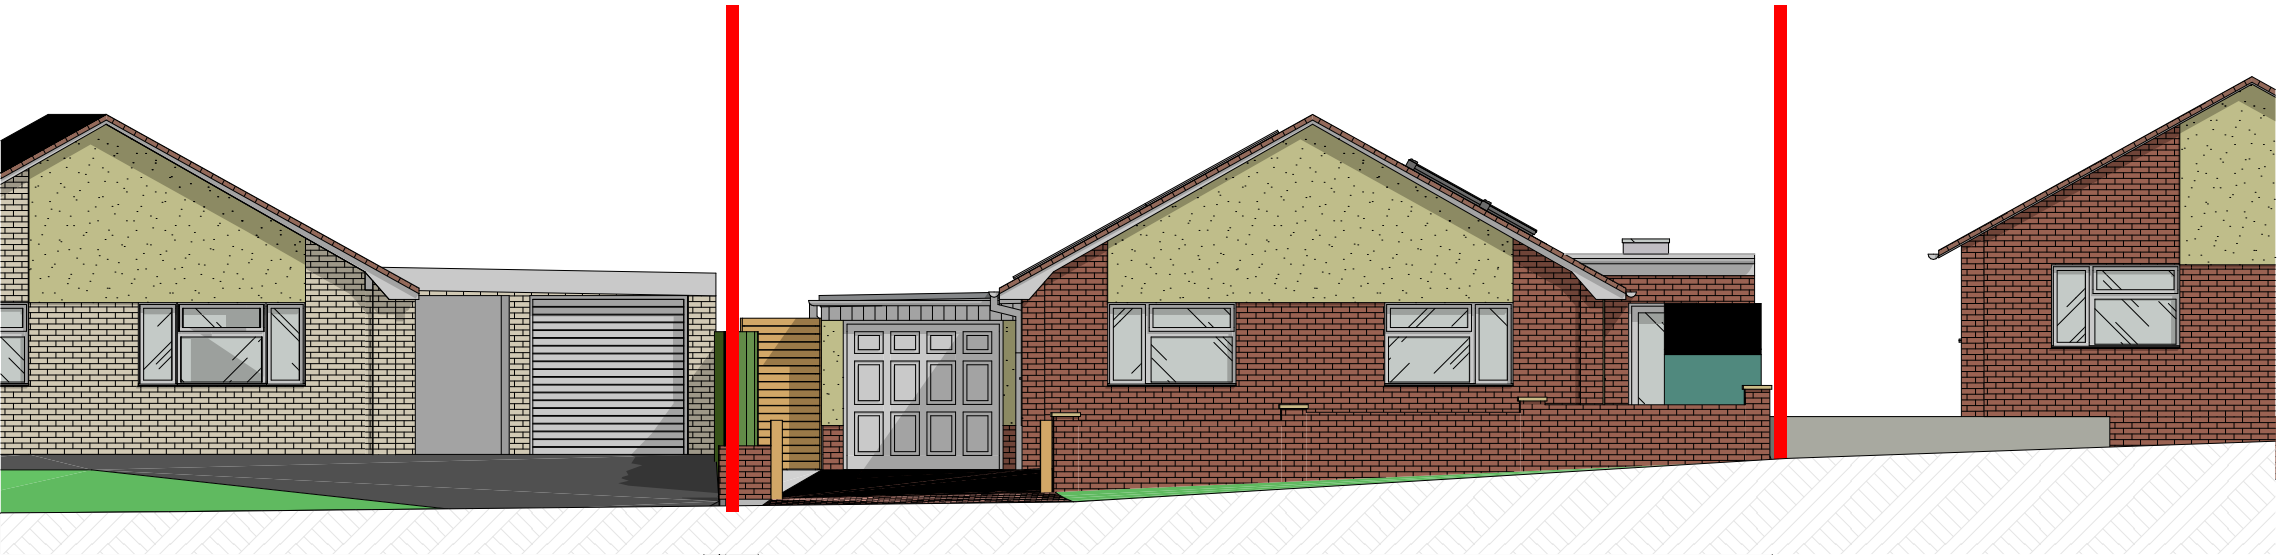

*Proposed Site Plan Scale 1:100 @A3*

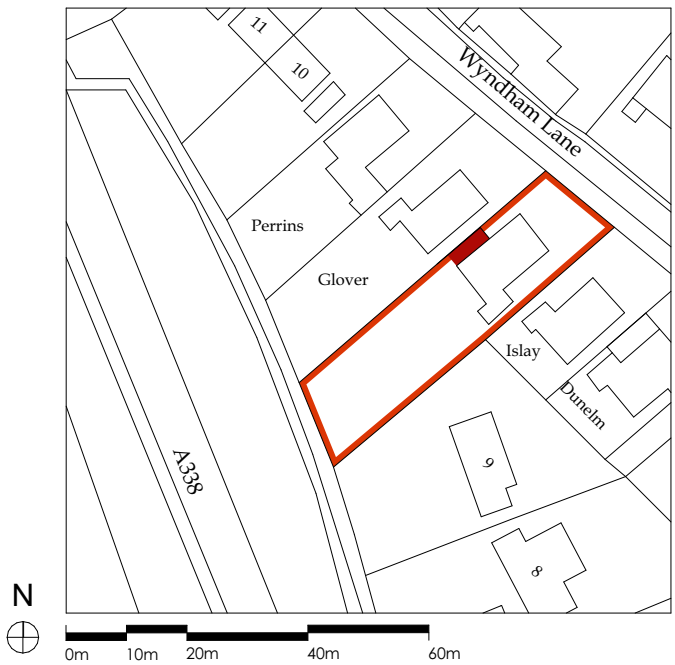

*Proposed Street Scene Scale 1:100 @A3*



|                                                                                       |                              |
|---------------------------------------------------------------------------------------|------------------------------|
| <b>Project</b><br>Side Extension                                                      |                              |
| <b>Project Address</b><br>Trewent Wyndham Allington Salisbury SP4 0BY                 |                              |
| <b>Client</b><br>Andy & Karen                                                         |                              |
|  |                              |
| Scale                                                                                 |                              |
| <b>Drawing Number</b>                                                                 | Drawn By: LR<br>Page Size A3 |