

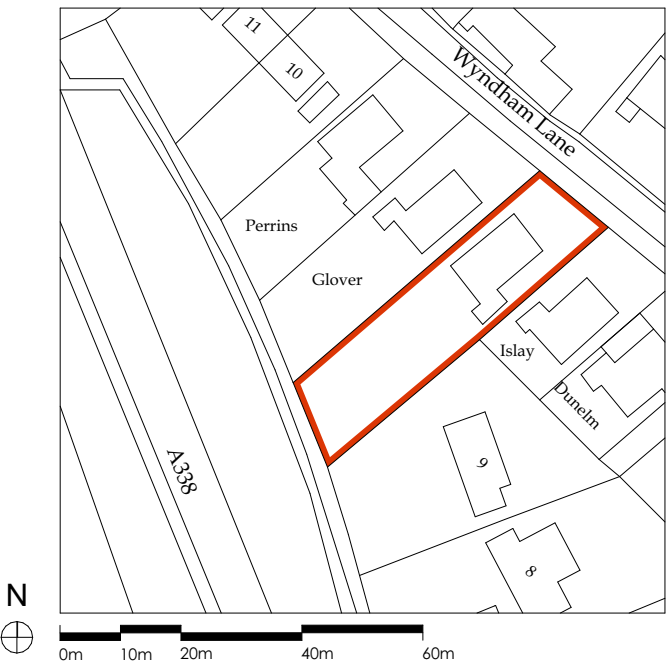


Trewent Wyndham Lane | Side Extension

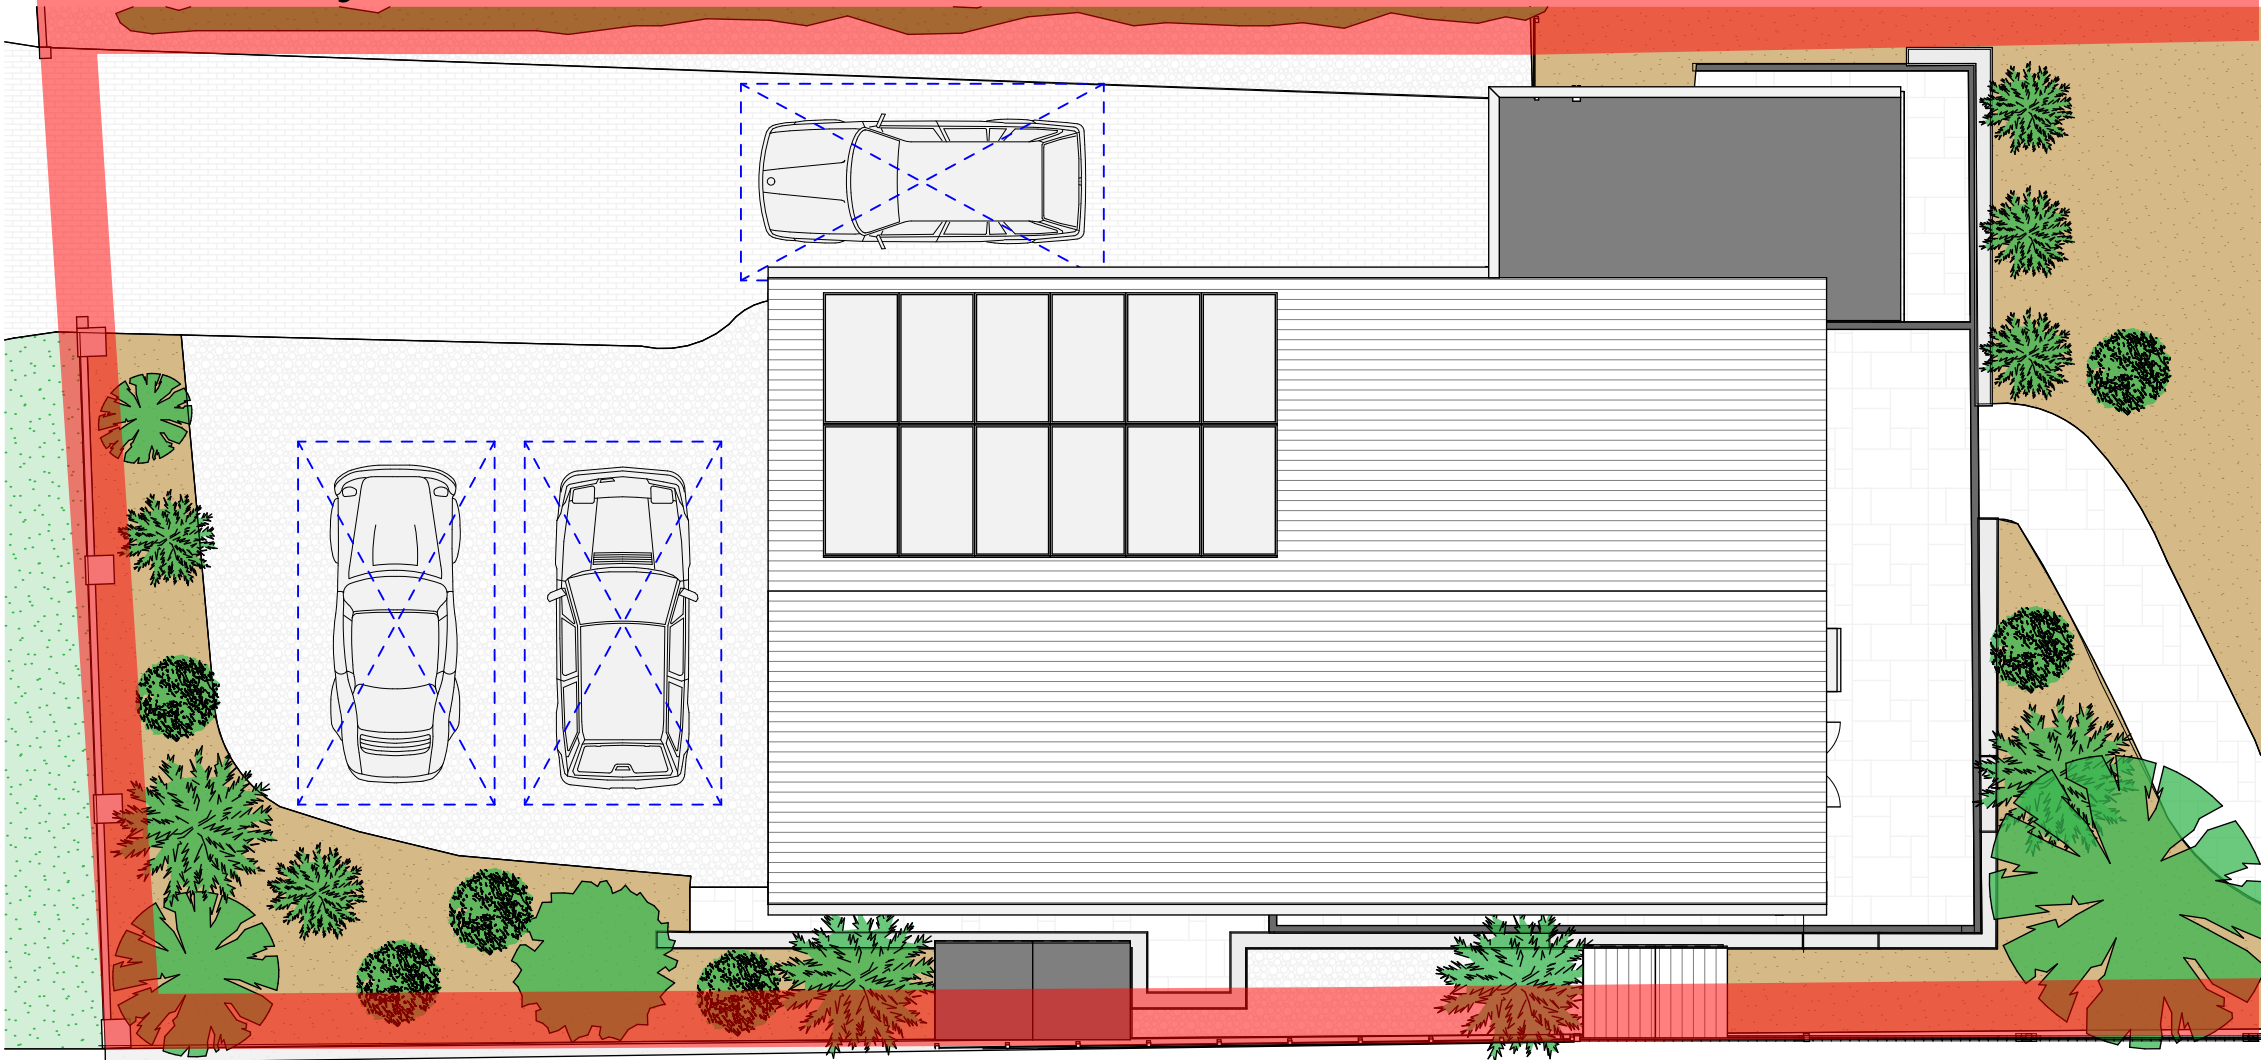

Existing Site Plan Scale 1:100 @A3

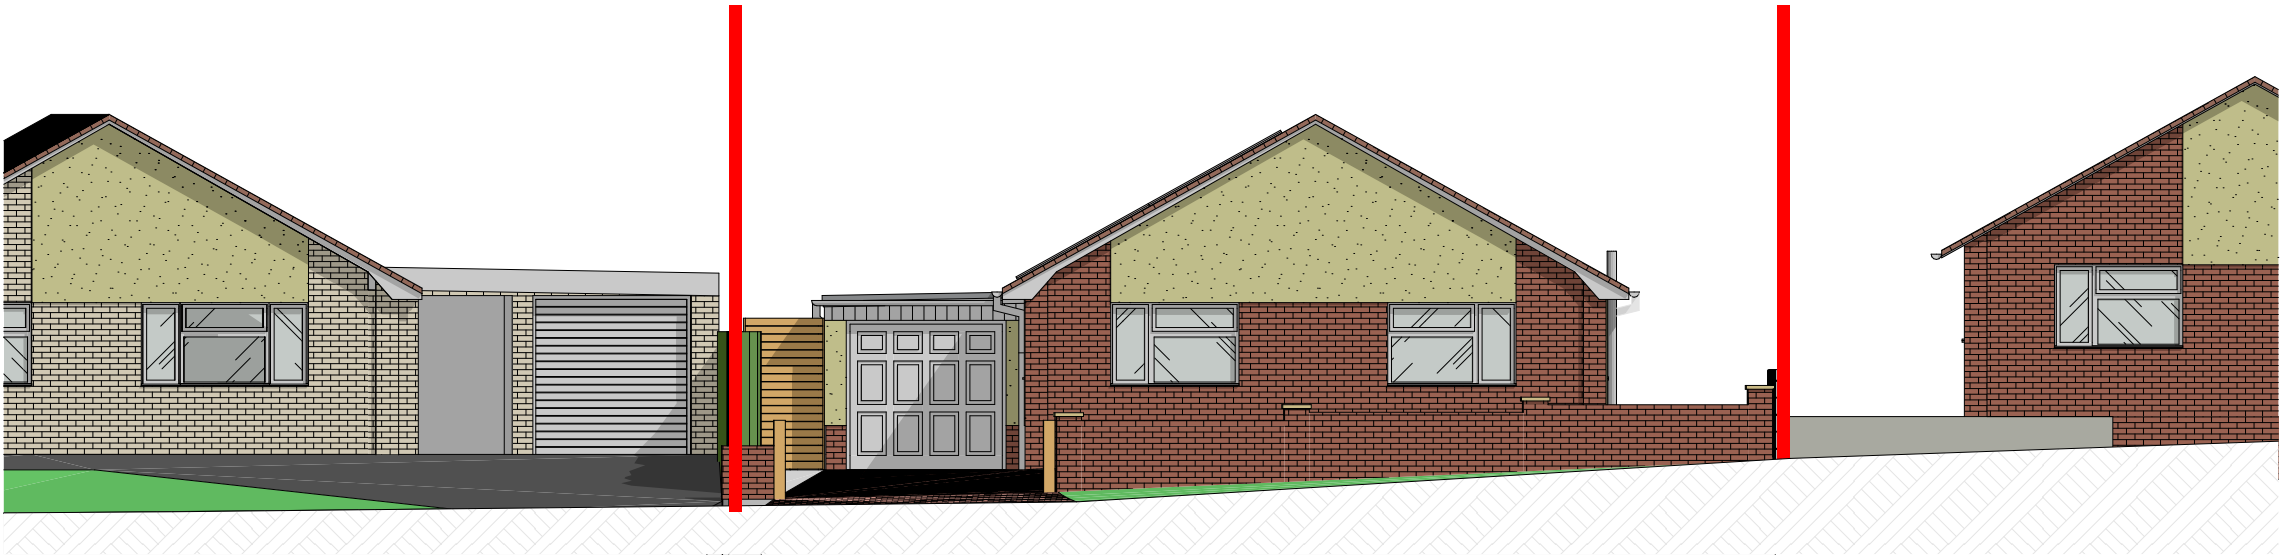

Existing Street Scene Scale 1:100 @A3



Project Side Extension	
Project Address Trewent Wyndham Allington Salisbury SP4 0BY	
Client Andy & Karen	
	
Scale	
Drawing Number	Drawn By: LR
	Page Size A3