


Trewent Wyndham Lane | Side Extension

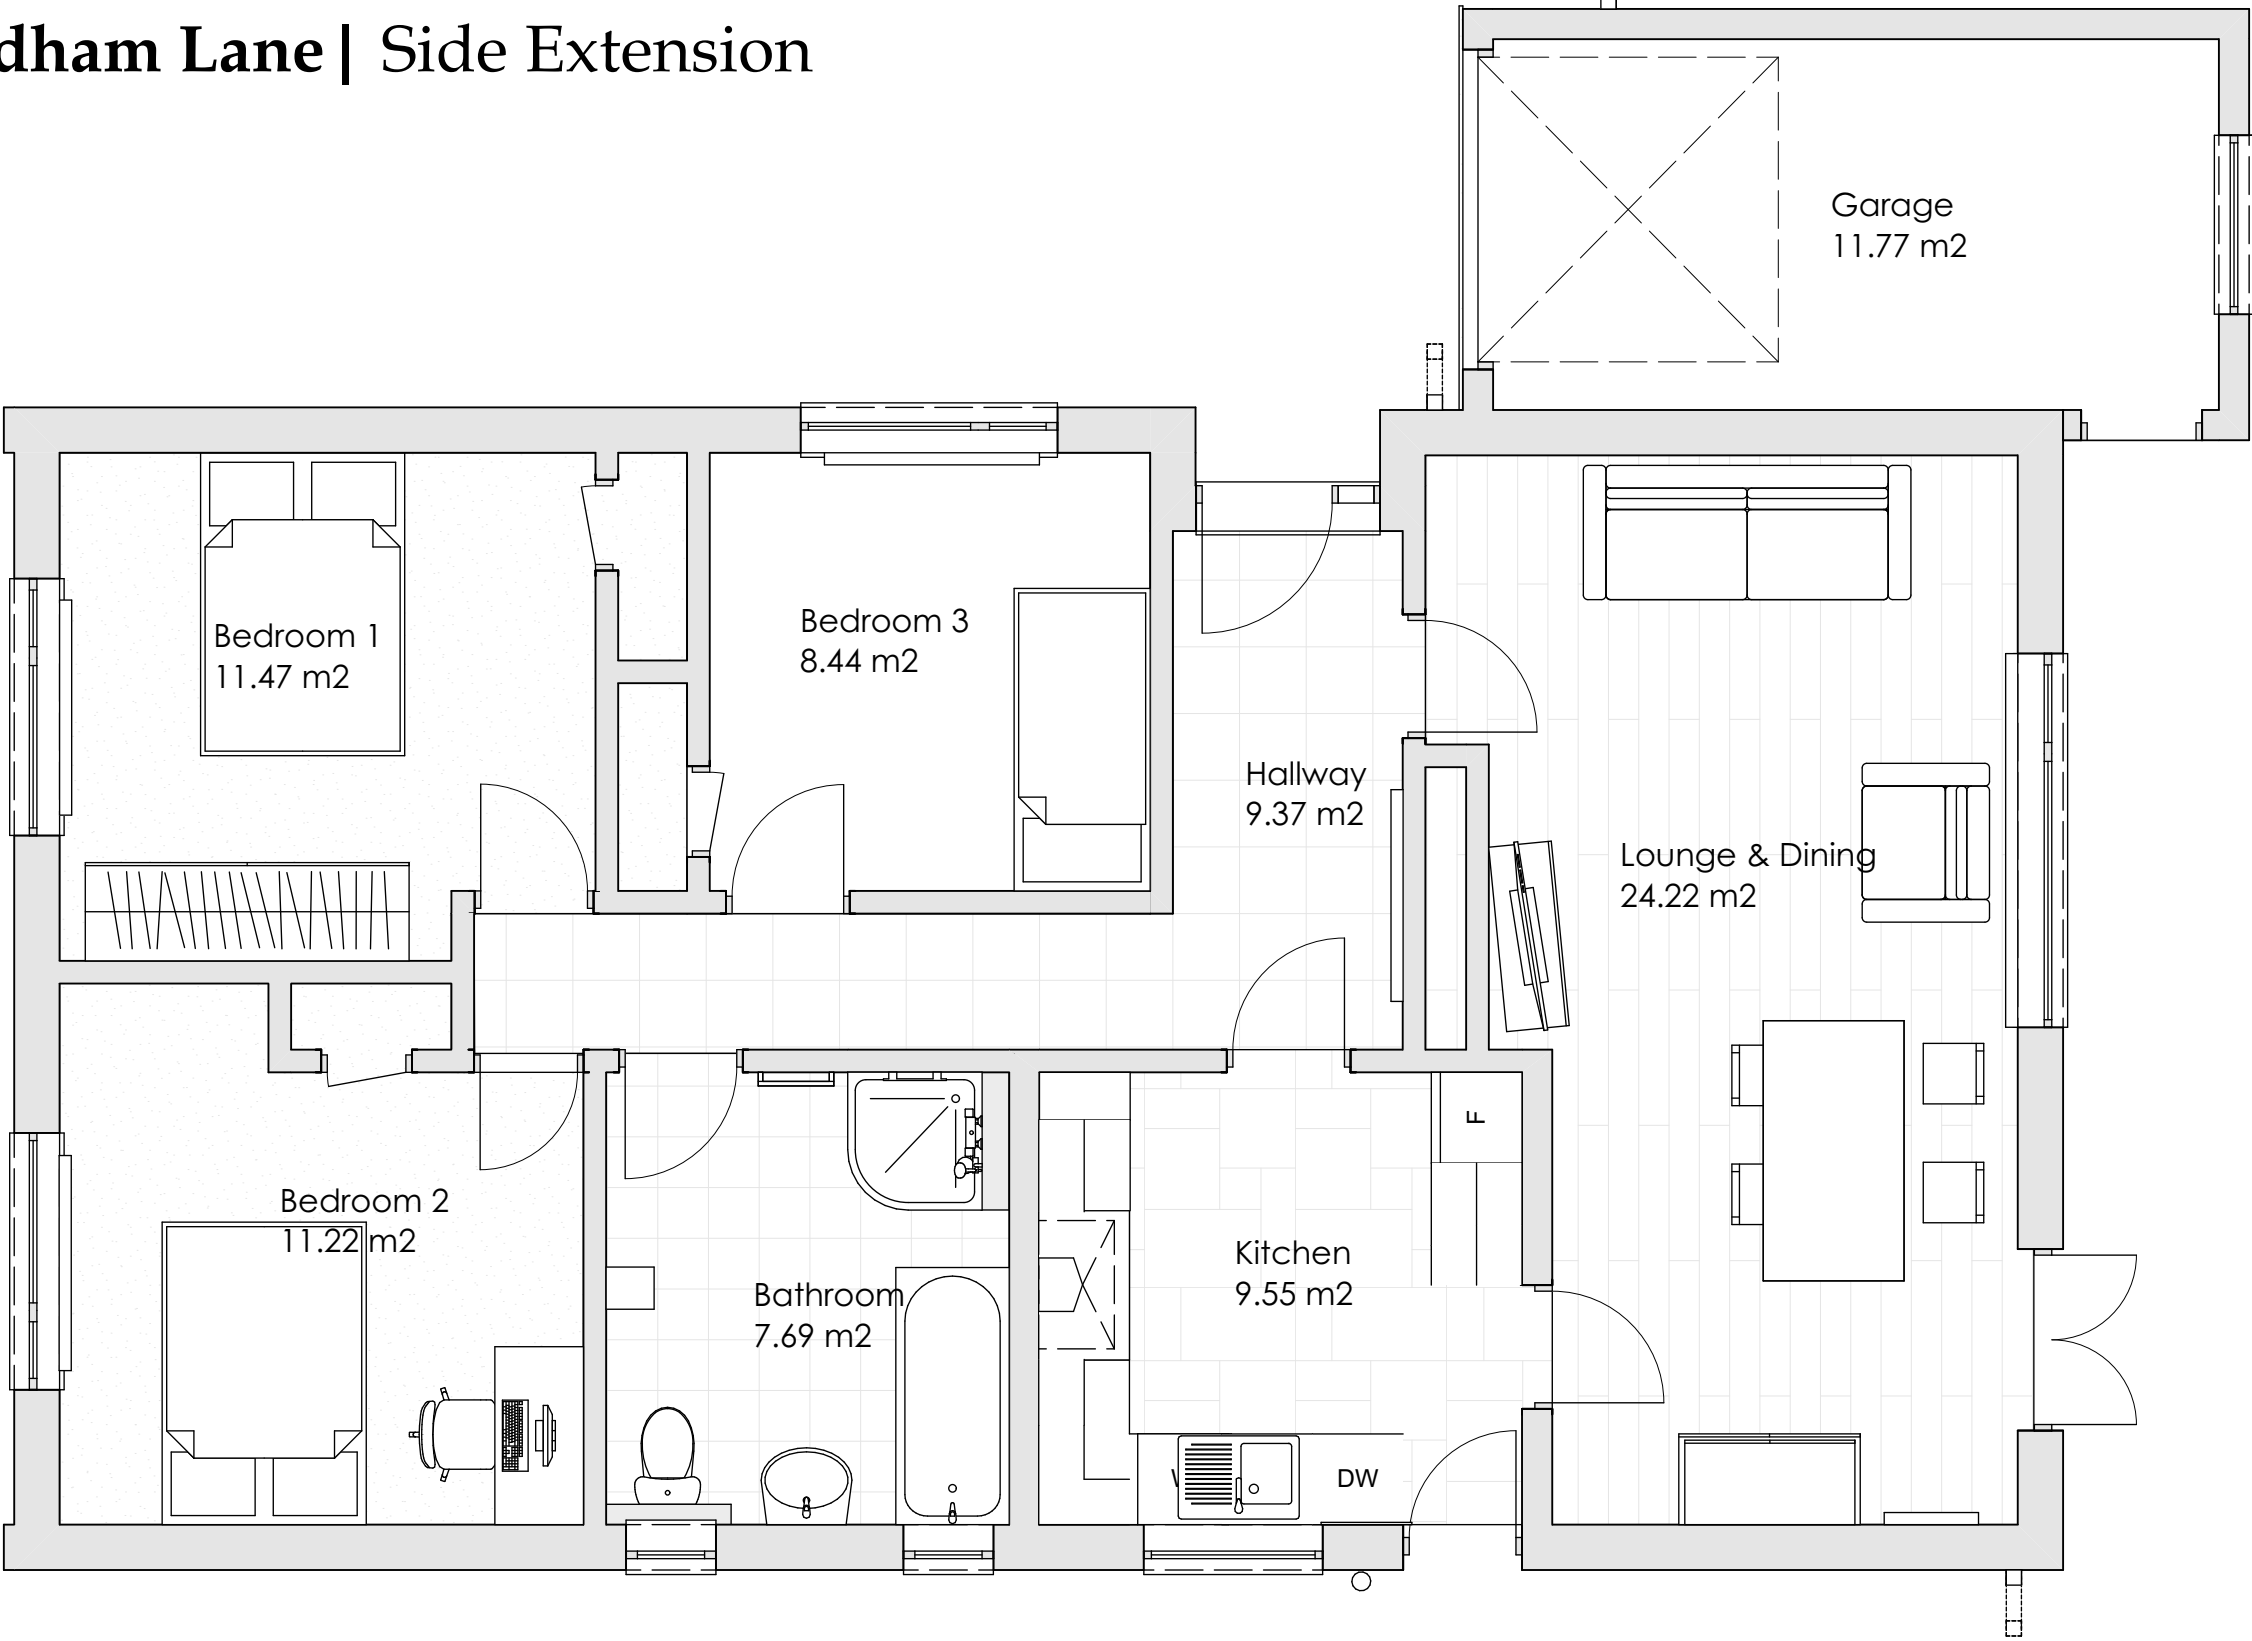

Existing Ground Floor Plan Scale 1:50 @A3



	Project Side Extension	Client Andy & Karen	The content of the drawing remain the copyright of LRArchitecture , no reproduction without written consent. All dimensions to be verified on site. Any discrepancies are to be reported to the relevant parties. Do not scale from drawing, figured dimensions to be used only. drawings to be read in conjunction with all relevant drawings/ schedules ect, which relate to this project.	Drawing Number <i>P004</i>	Page Size	A3
	Project Address Trewent Wyndham Allington Salisbury SP4 0BY			Scale <i>1:50 @A3</i>	Drawn By	LR