



Trewent Wyndham Lane | Side Extension

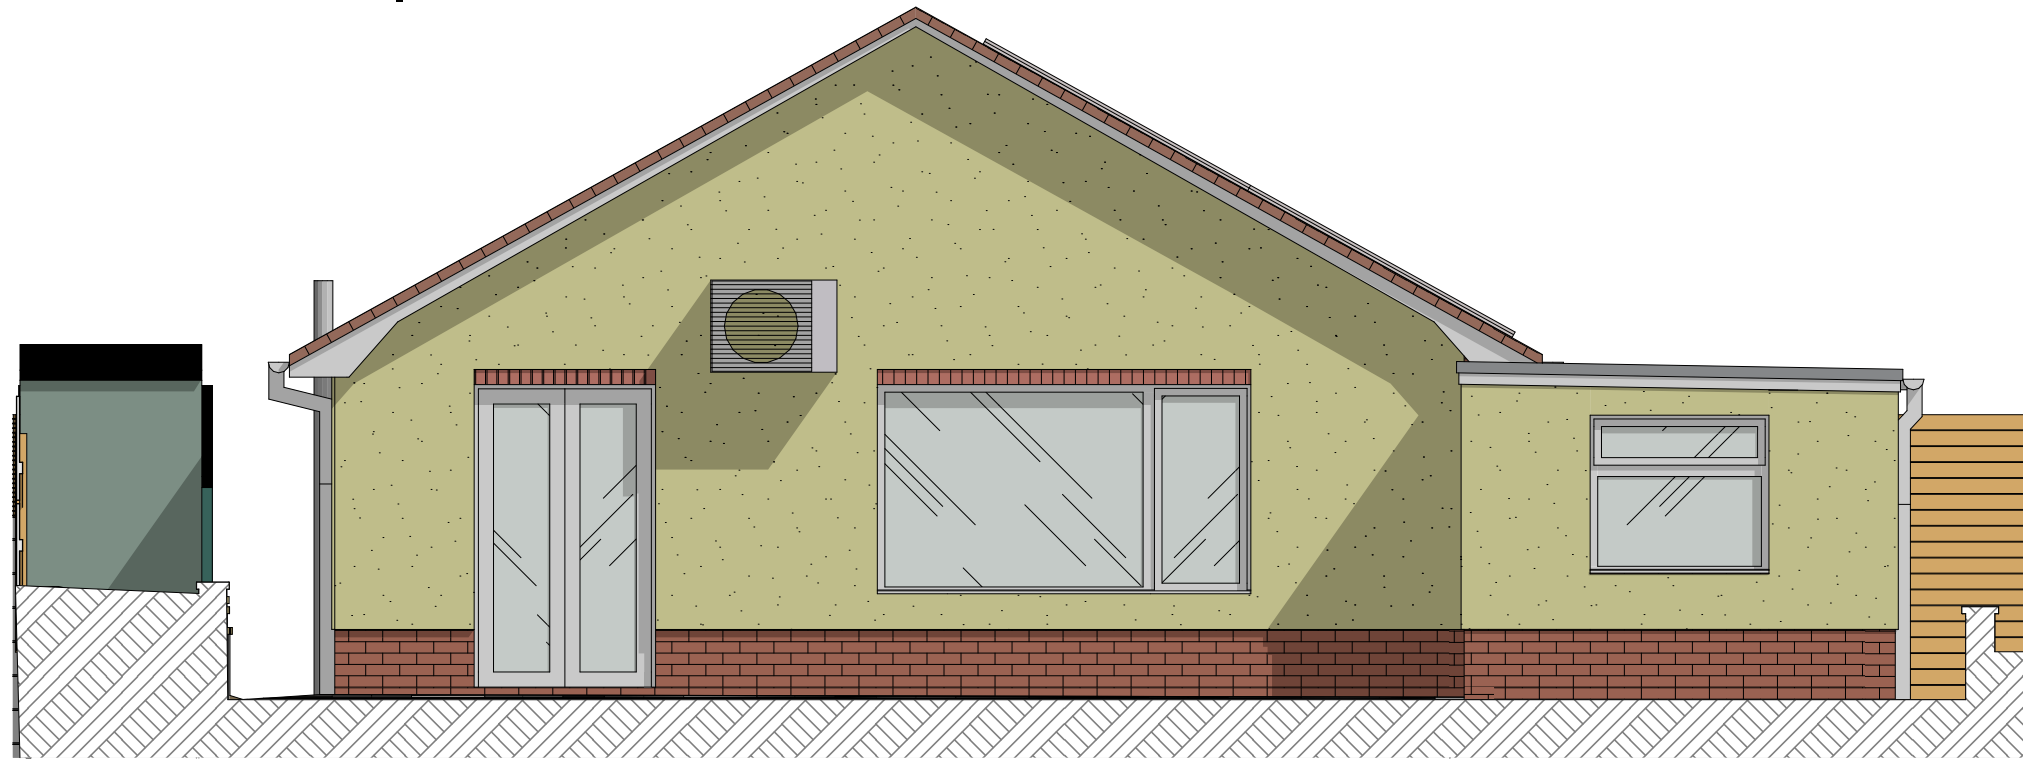

Existing South West Elevation Plan Scale 1:50 @A3

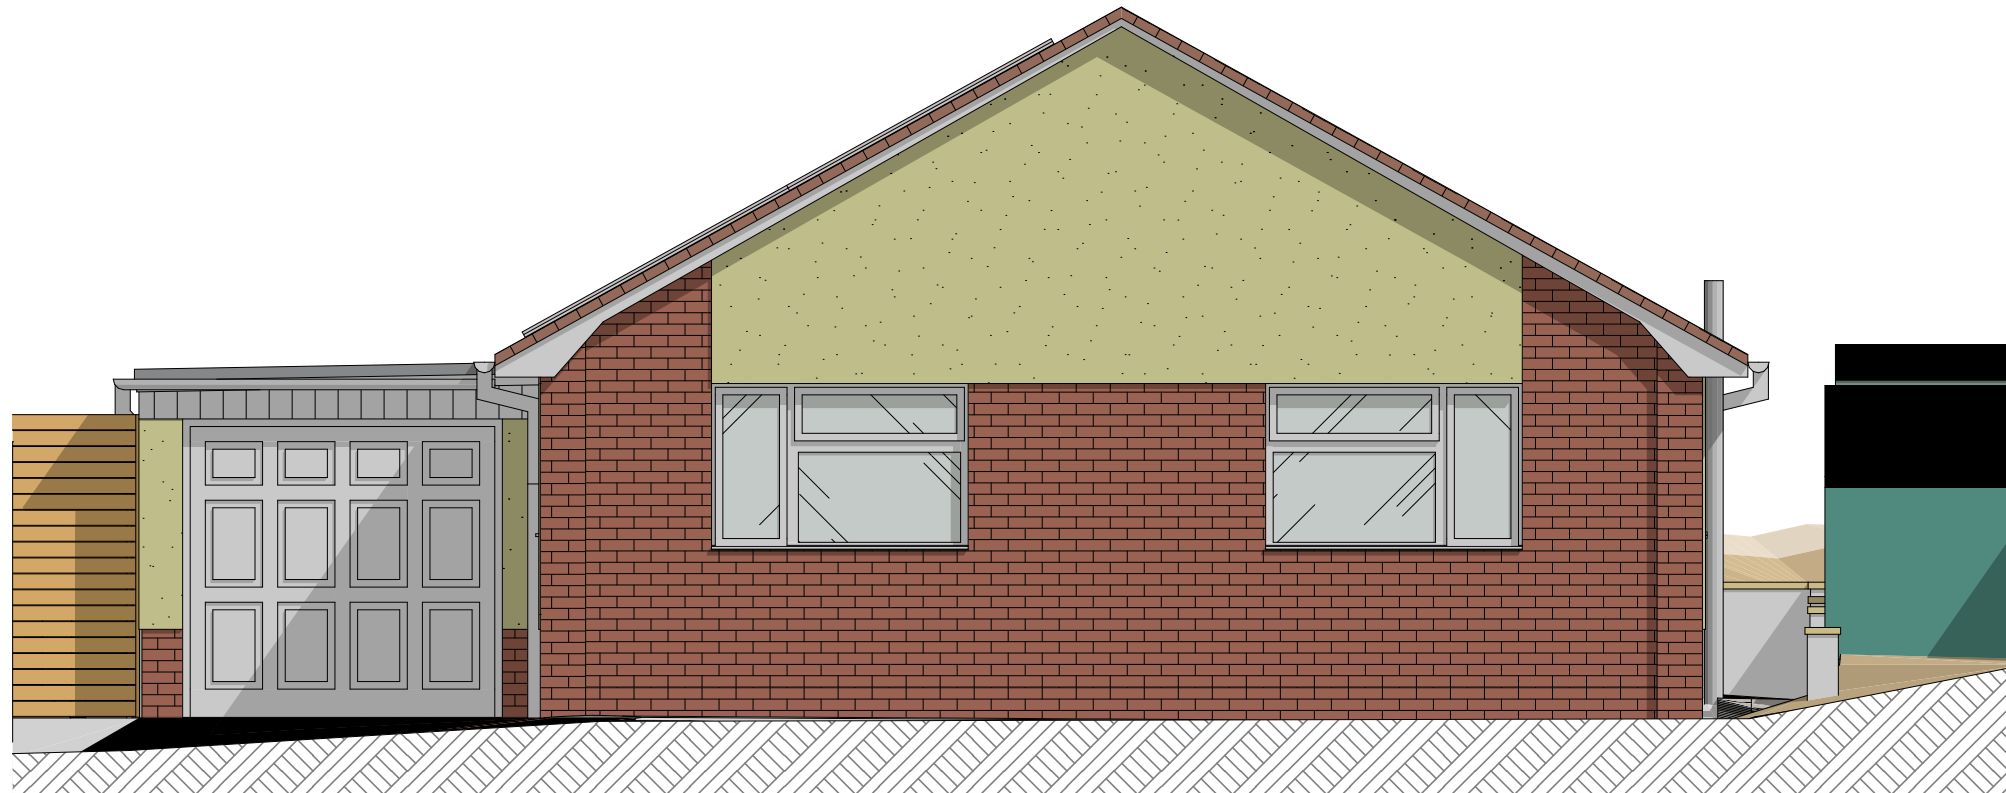

Existing North East Elevation Plan Scale 1:50 @A3



Project Side Extension

Project Address
Trewent Wyndham
Allington Salisbury SP4 0BY

Client Andy & Karen

Scale
1:50 @ A3

The content of the drawing remain the copyright of **LRArchitecture**, no reproduction without written consent. All dimensions to be verified on site. Any discrepancies are to be reported to the relevant parties. Do not scale from drawing, figured dimensions to be used only. drawings to be read in conjunction with all relevant drawings/ schedules ect, which relate to this project.

Drawing Number	<i>P010</i>
-------------------	-------------

Scale	1:50 @A3
-------	-----------------

Page Size	A3
-----------	----

Drawn By	LR
----------	----