


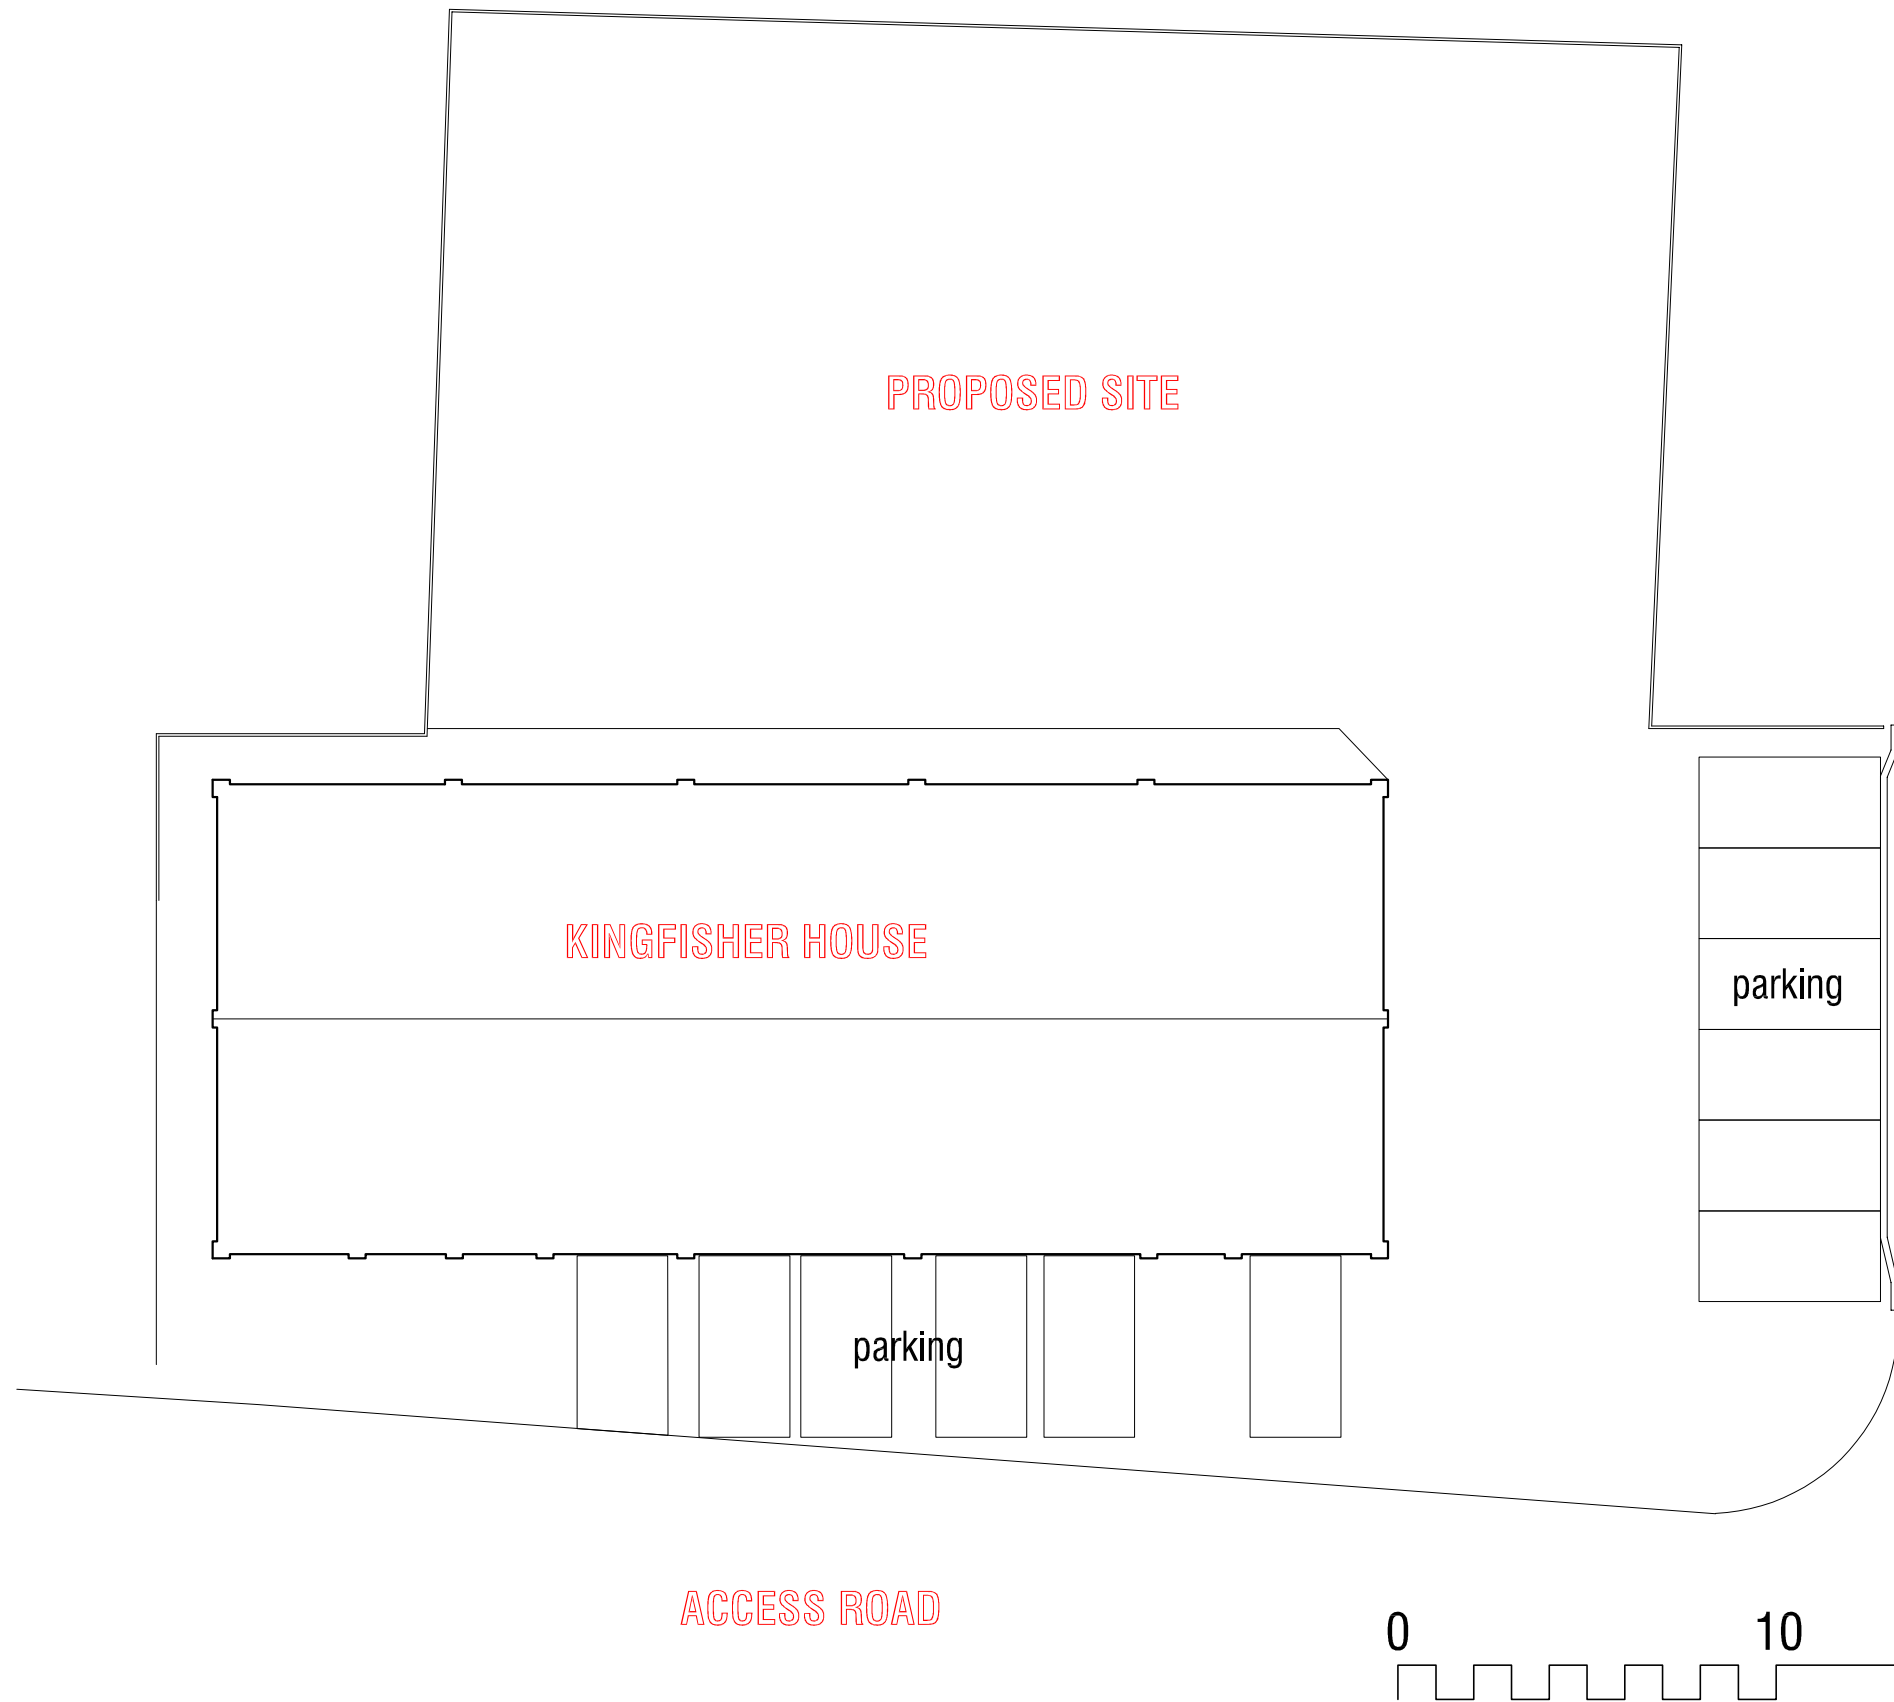

Brian Kirby

9, PIPSMORE ROAD,
CHIPPENHAM,
WILTS. SN14 0LB.
01249 660252

DIPL.INT.DESIGN.
ARCHITECTURAL
DESIGN

REVISIONS.

PROJECT.
KINGFISHER HOUSE
CRICKETTS LANE IND. ESTATE
SCALE.
1:200 @ A3

DRAWING.
SITE PLAN
SURVEY
DRAWN.
B.K.

DRAWING NUMBER.
1104-S-01
DATE.
APRIL 2025