




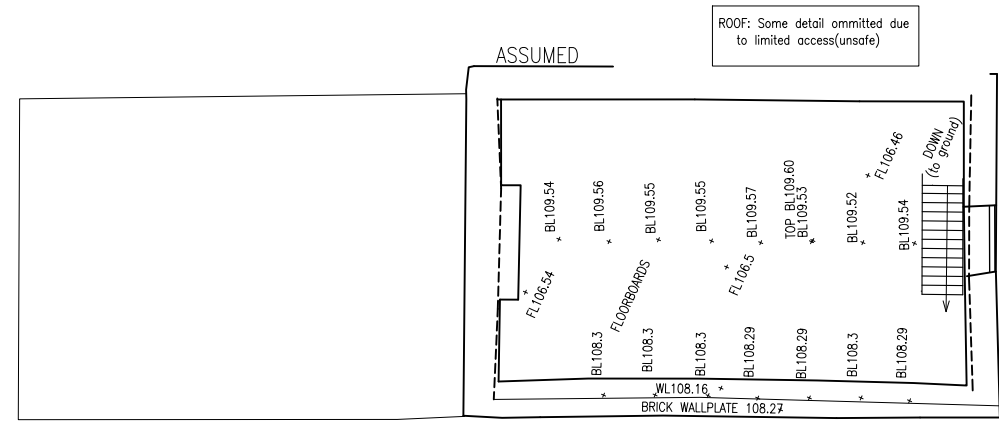


Existing
First Floor Plan

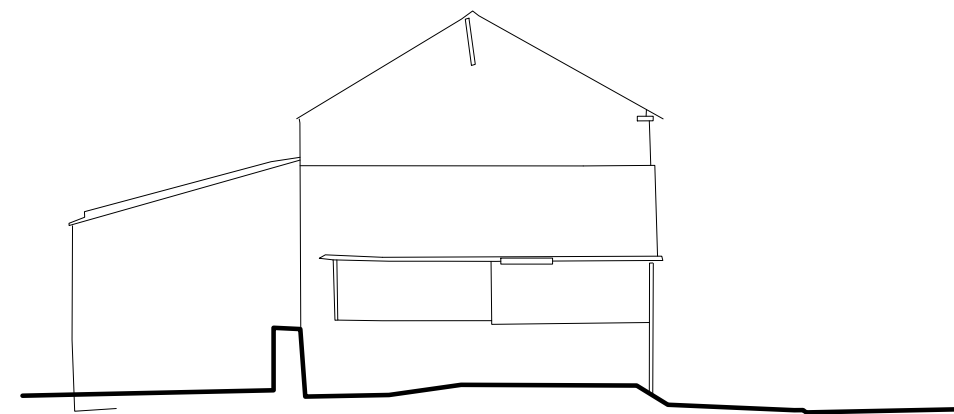


North Elevation

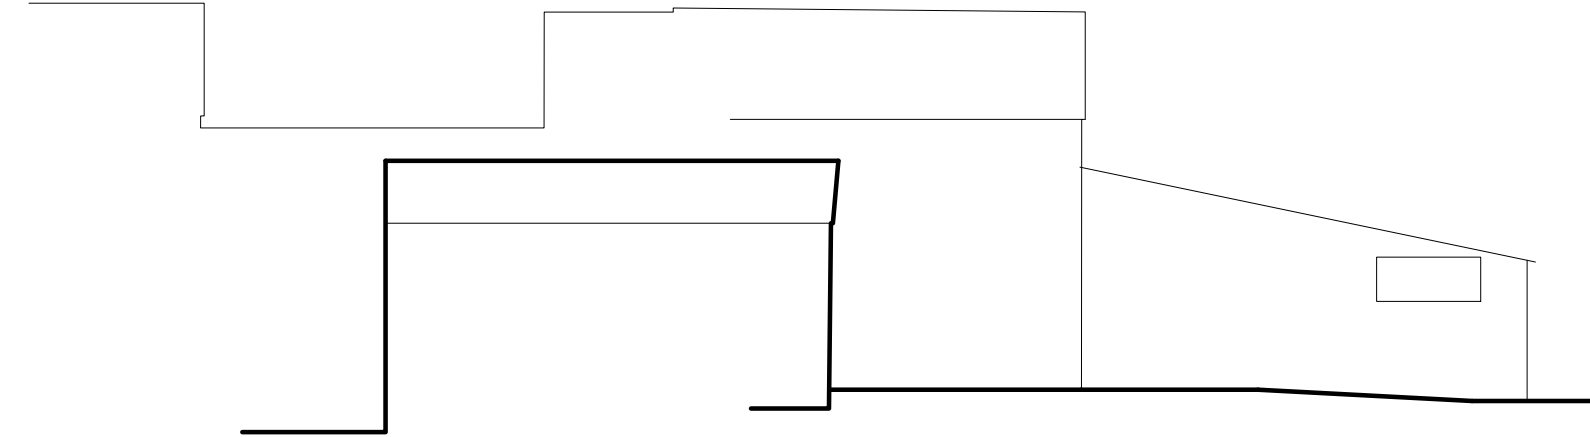


East Elevation

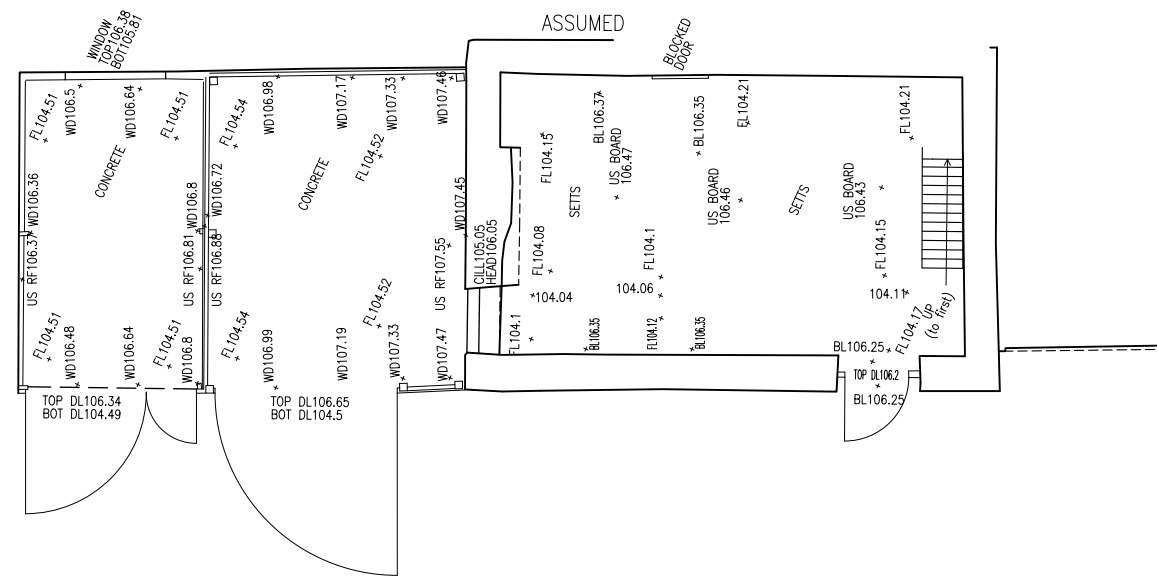

Existing
Ground Floor Plan

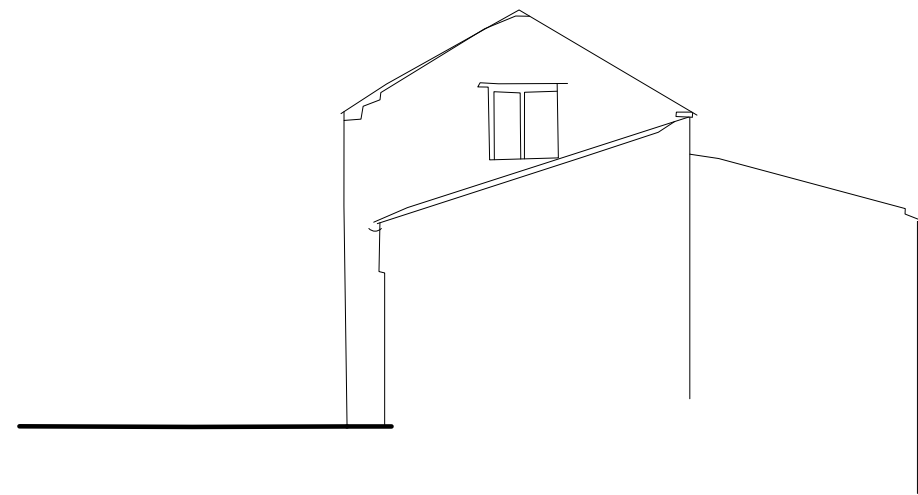


South Elevation

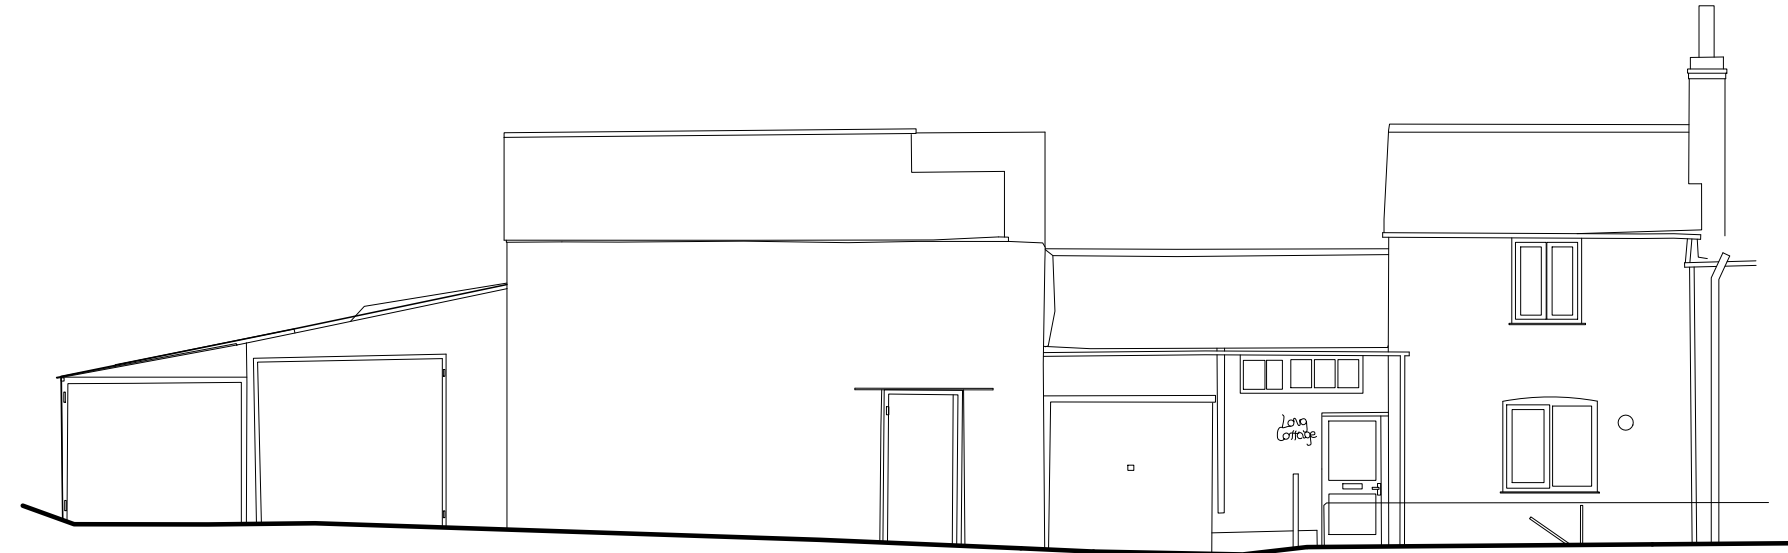

West Elevation



Scale 1:1250
Location Plan

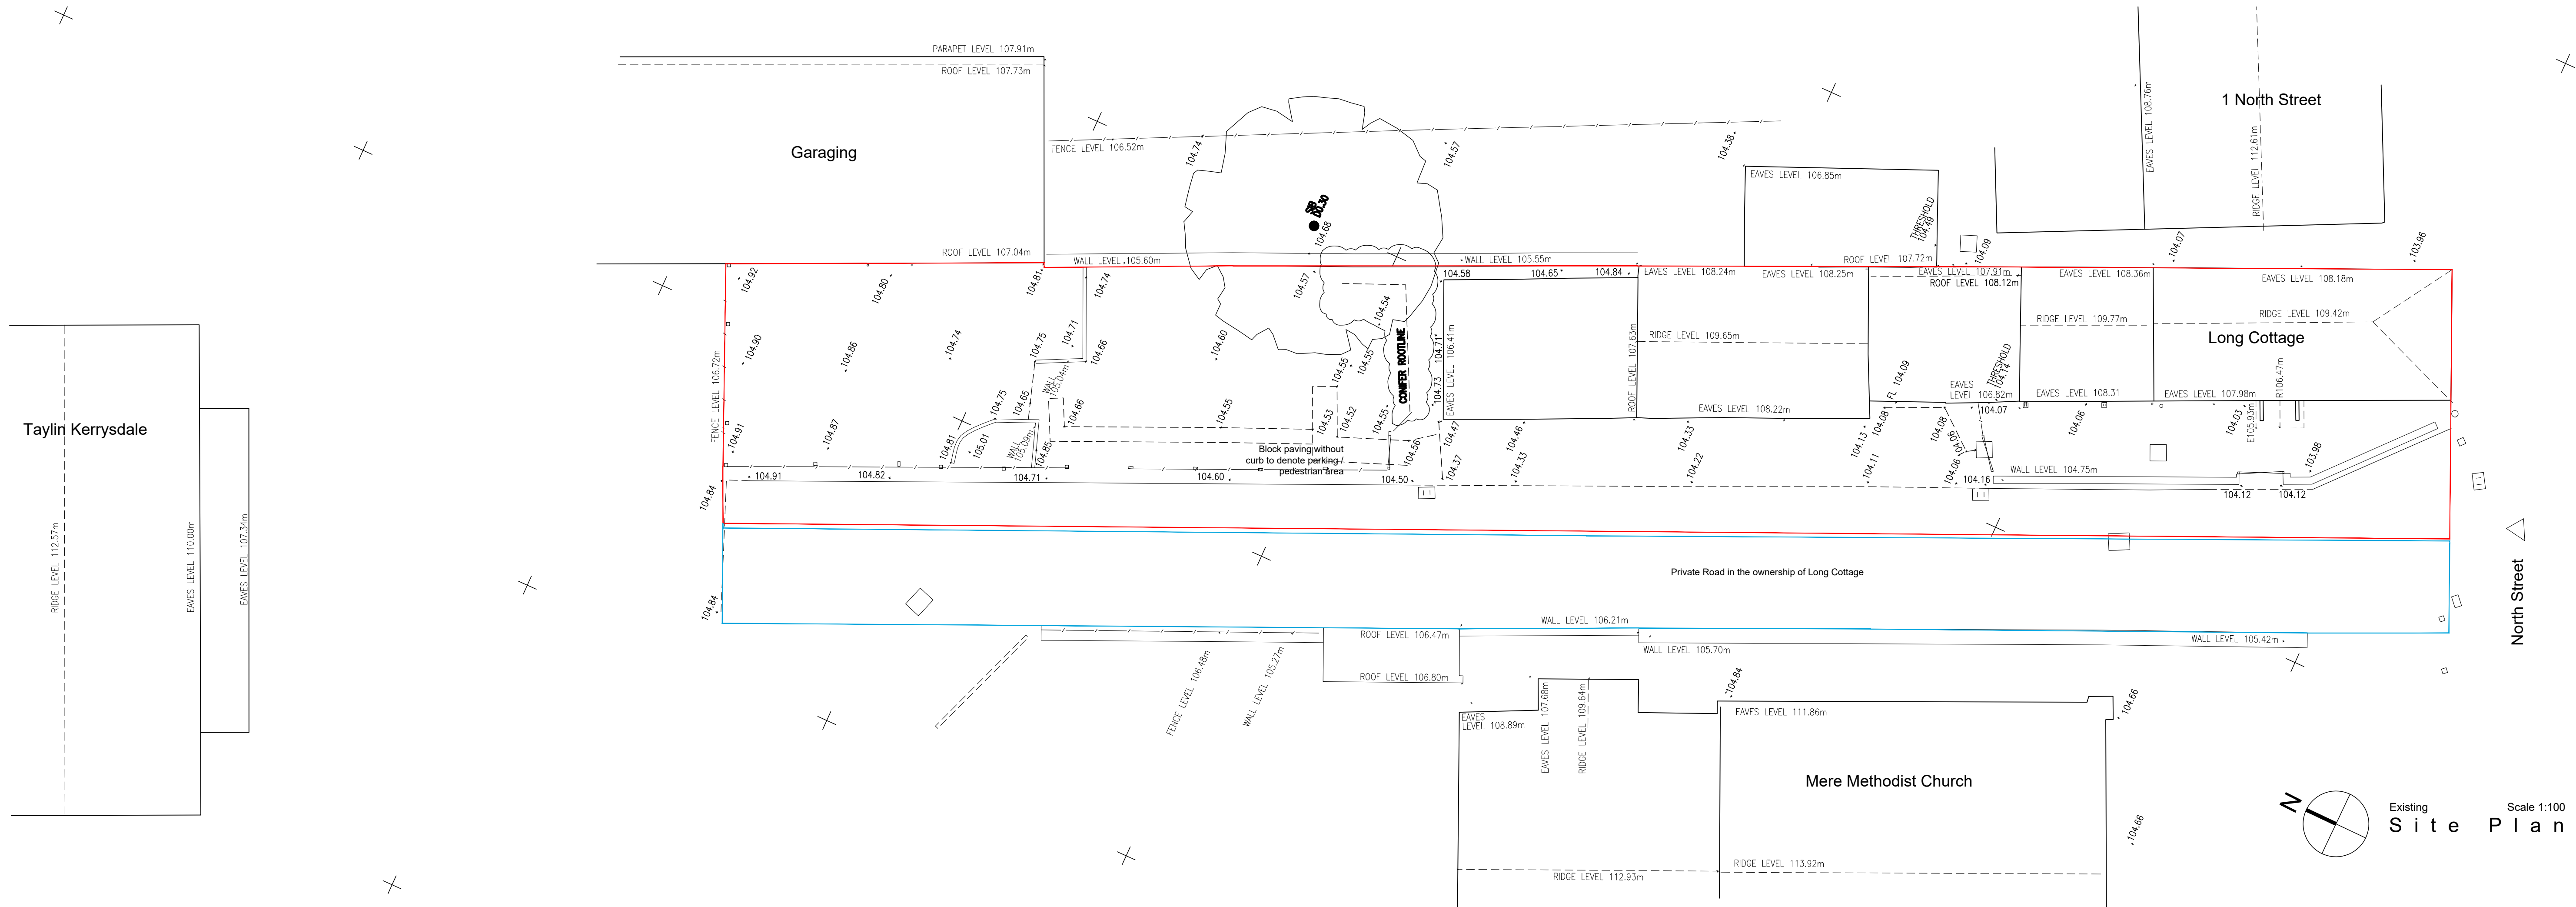

Scale 1:100
Existing
Site Plan



RIBA
Chartered Practice

This drawing must not be reproduced in whole or in part without the express written consent of the relevant issuing Baxter Green Architects.

Note:
Dimensions should not be scaled from this drawing. All dimensions should be checked on site. This drawing is to be read in conjunction with all other drawings, specifications or schedule of works.

P L A N N I N G			Date.	Rev.



Baxter Green
Architects

12 Berwick Courtyard, Berwick St, Leonard, SP3 5UA
01747 440444
www.baxtergreen.co.uk

Project	Shean & Hare Construction North Street, Mere
Drawing Title	Existing Site Plan & Location Plan Barn Floor Plan & Elevations

Date	06.2024	Drawn by	AB
Scale	at A1	Checked by	JN
Project No.	10403	Issuing office	1
Drawing No.	P - 03		