




PROPOSED SITE PLAN
(9 Plots) [SCALE 1:250]

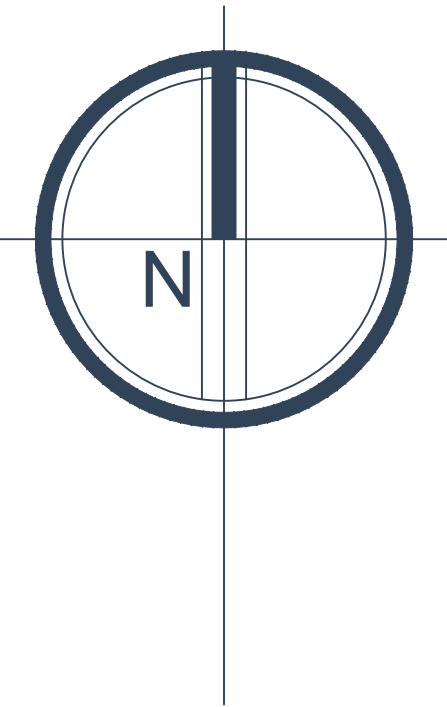

P01	First Issue	05.12.2025
Revision	Description	Date
Drawn by	Checked by	Date created
MC	DW	December 2025

Project
AGM 2025 106
Brakenhill Mews, Upper Seagry, Chippenham SN15 5EU.
Permission in Principle Application.

Title
Proposed Site Plan (9 Plots)

Drawing No.	Revision No.
2025_106_03	P01

Scale
1:250 @ A1

