


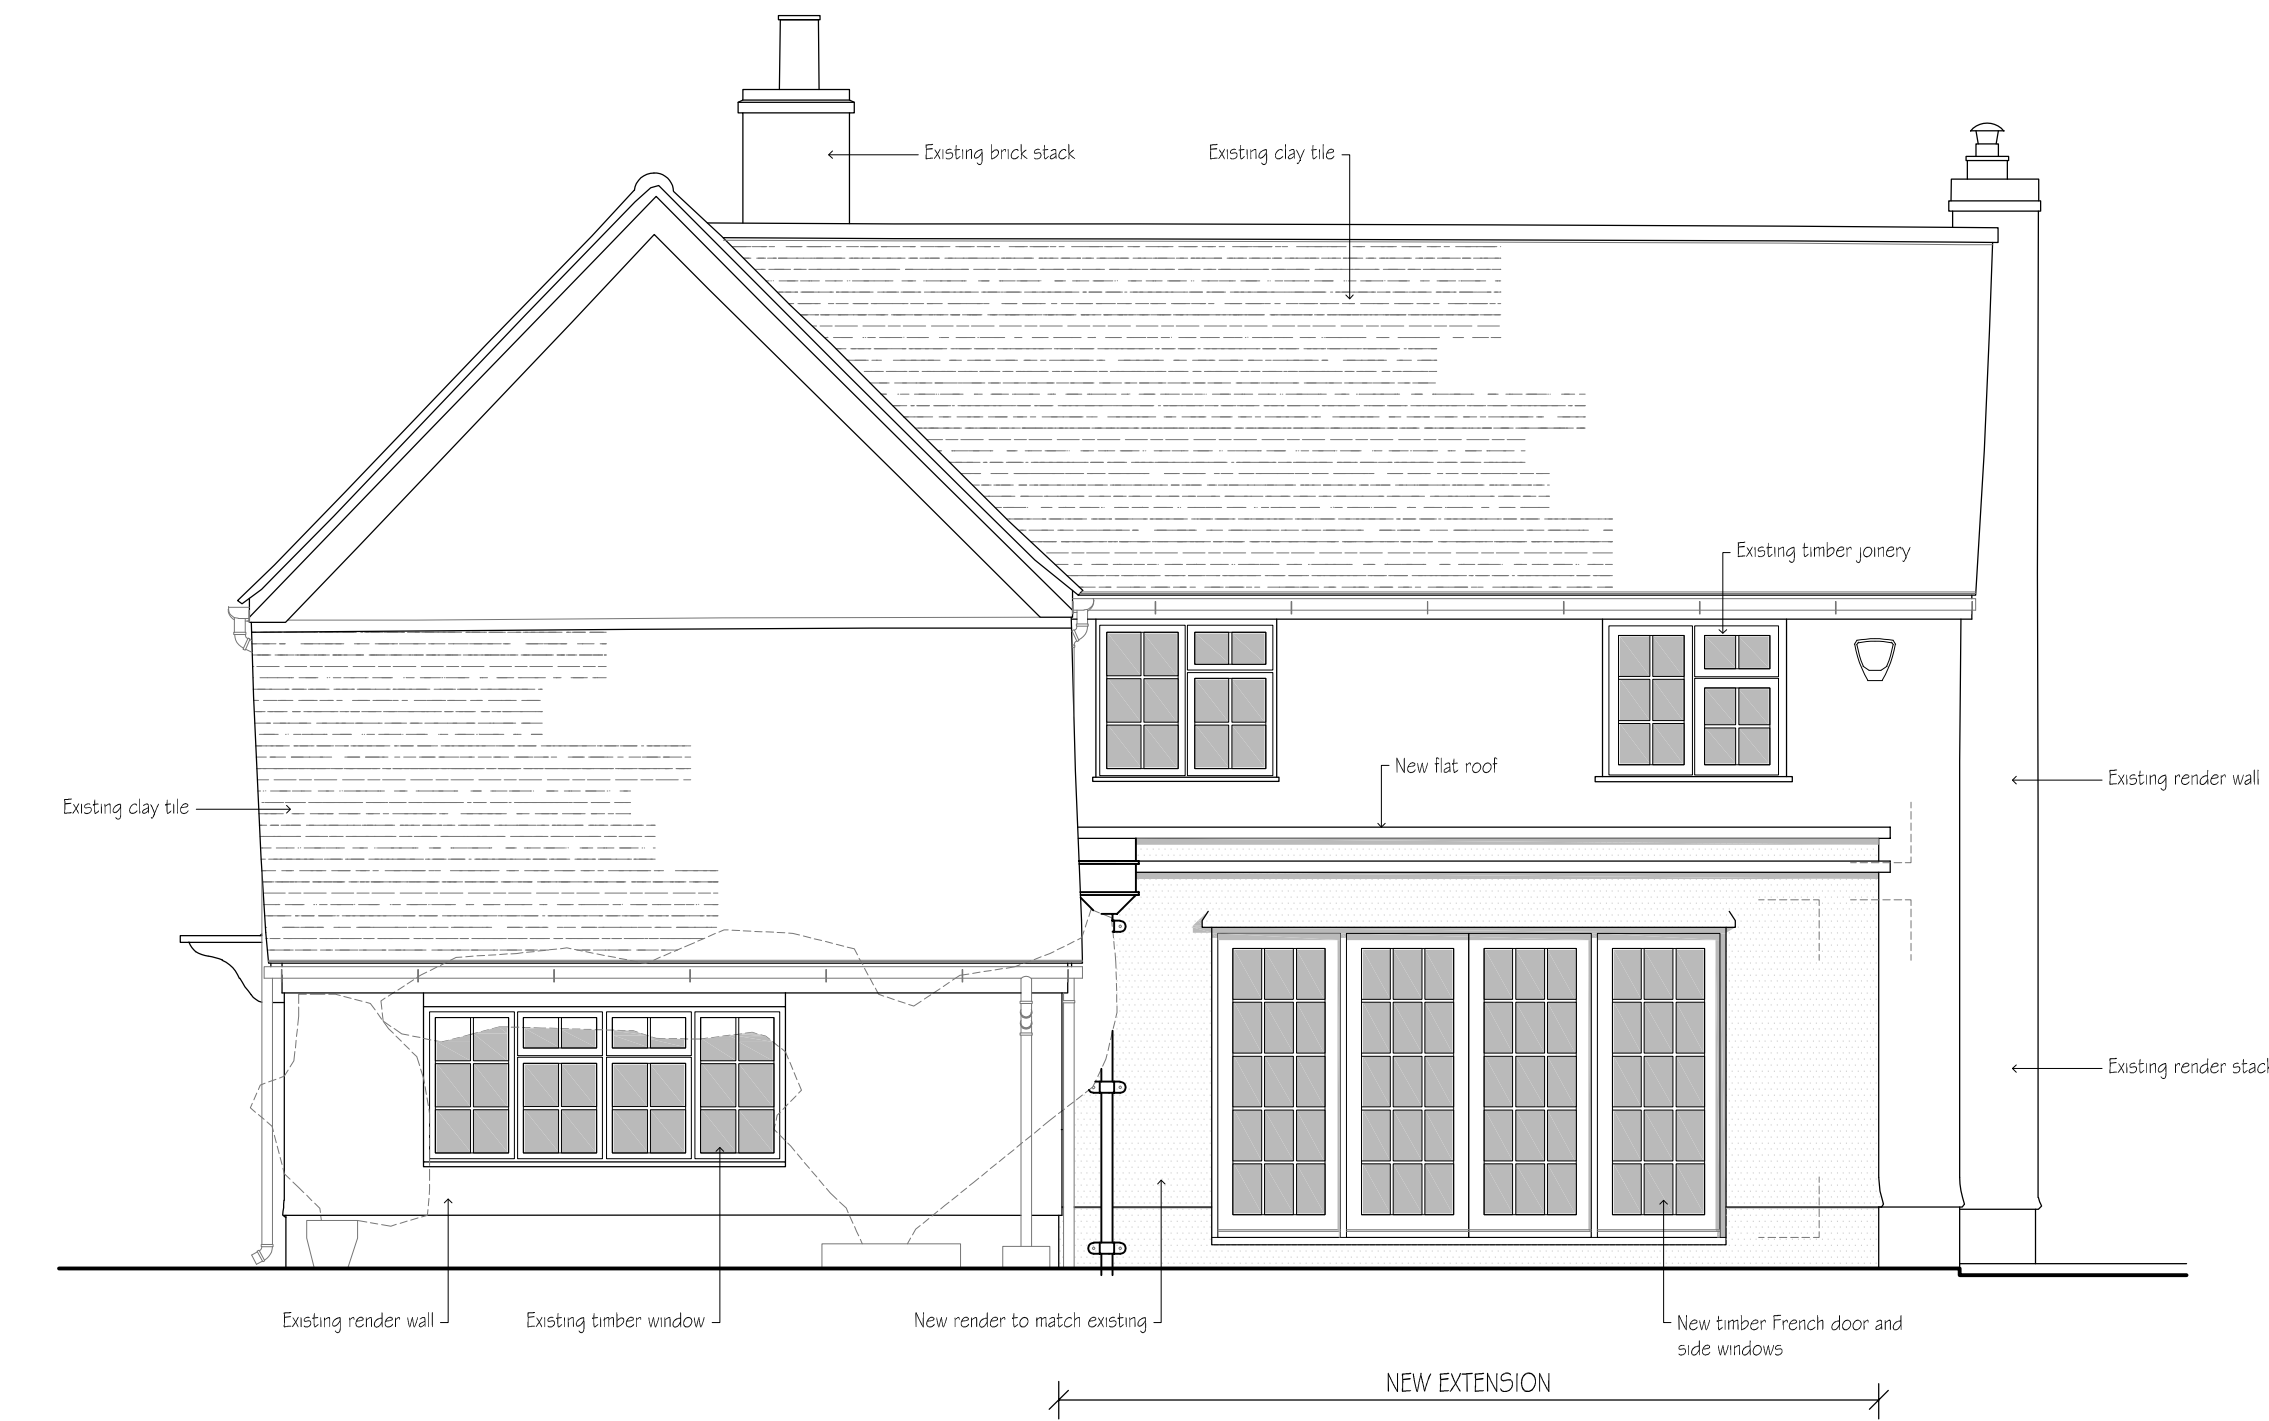

SOUTH EAST ELEVATION
1:50



NORTH EAST ELEVATION
1:50



SOUTH WEST ELEVATION
1:50



NORTH WEST ELEVATION
1:50

revisions	initial	date
A	AL	11.12.25

Contractors, Sub Contractors and Suppliers are to check all relevant dimensions and levels of site and buildings before commencing any shop drawings or building work.

This drawing is copyright and may not be reproduced in any part of form without the written consent of Fowler Architecture and Planning

project
THE OLD FARMHOUSE
Poulshot

planning Design Scheme Elevations

scale
1:100 @A1

drawn by
AL

date
Nov '25

250203-003
drawing no

A
rev

FOWLER
ARCHITECTURE & PLANNING

39 High Street
Pewsey
Wiltshire
SN9 5AF
tel (01672) 569444
fax (01672) 569488
enquiries@faap.co.uk