



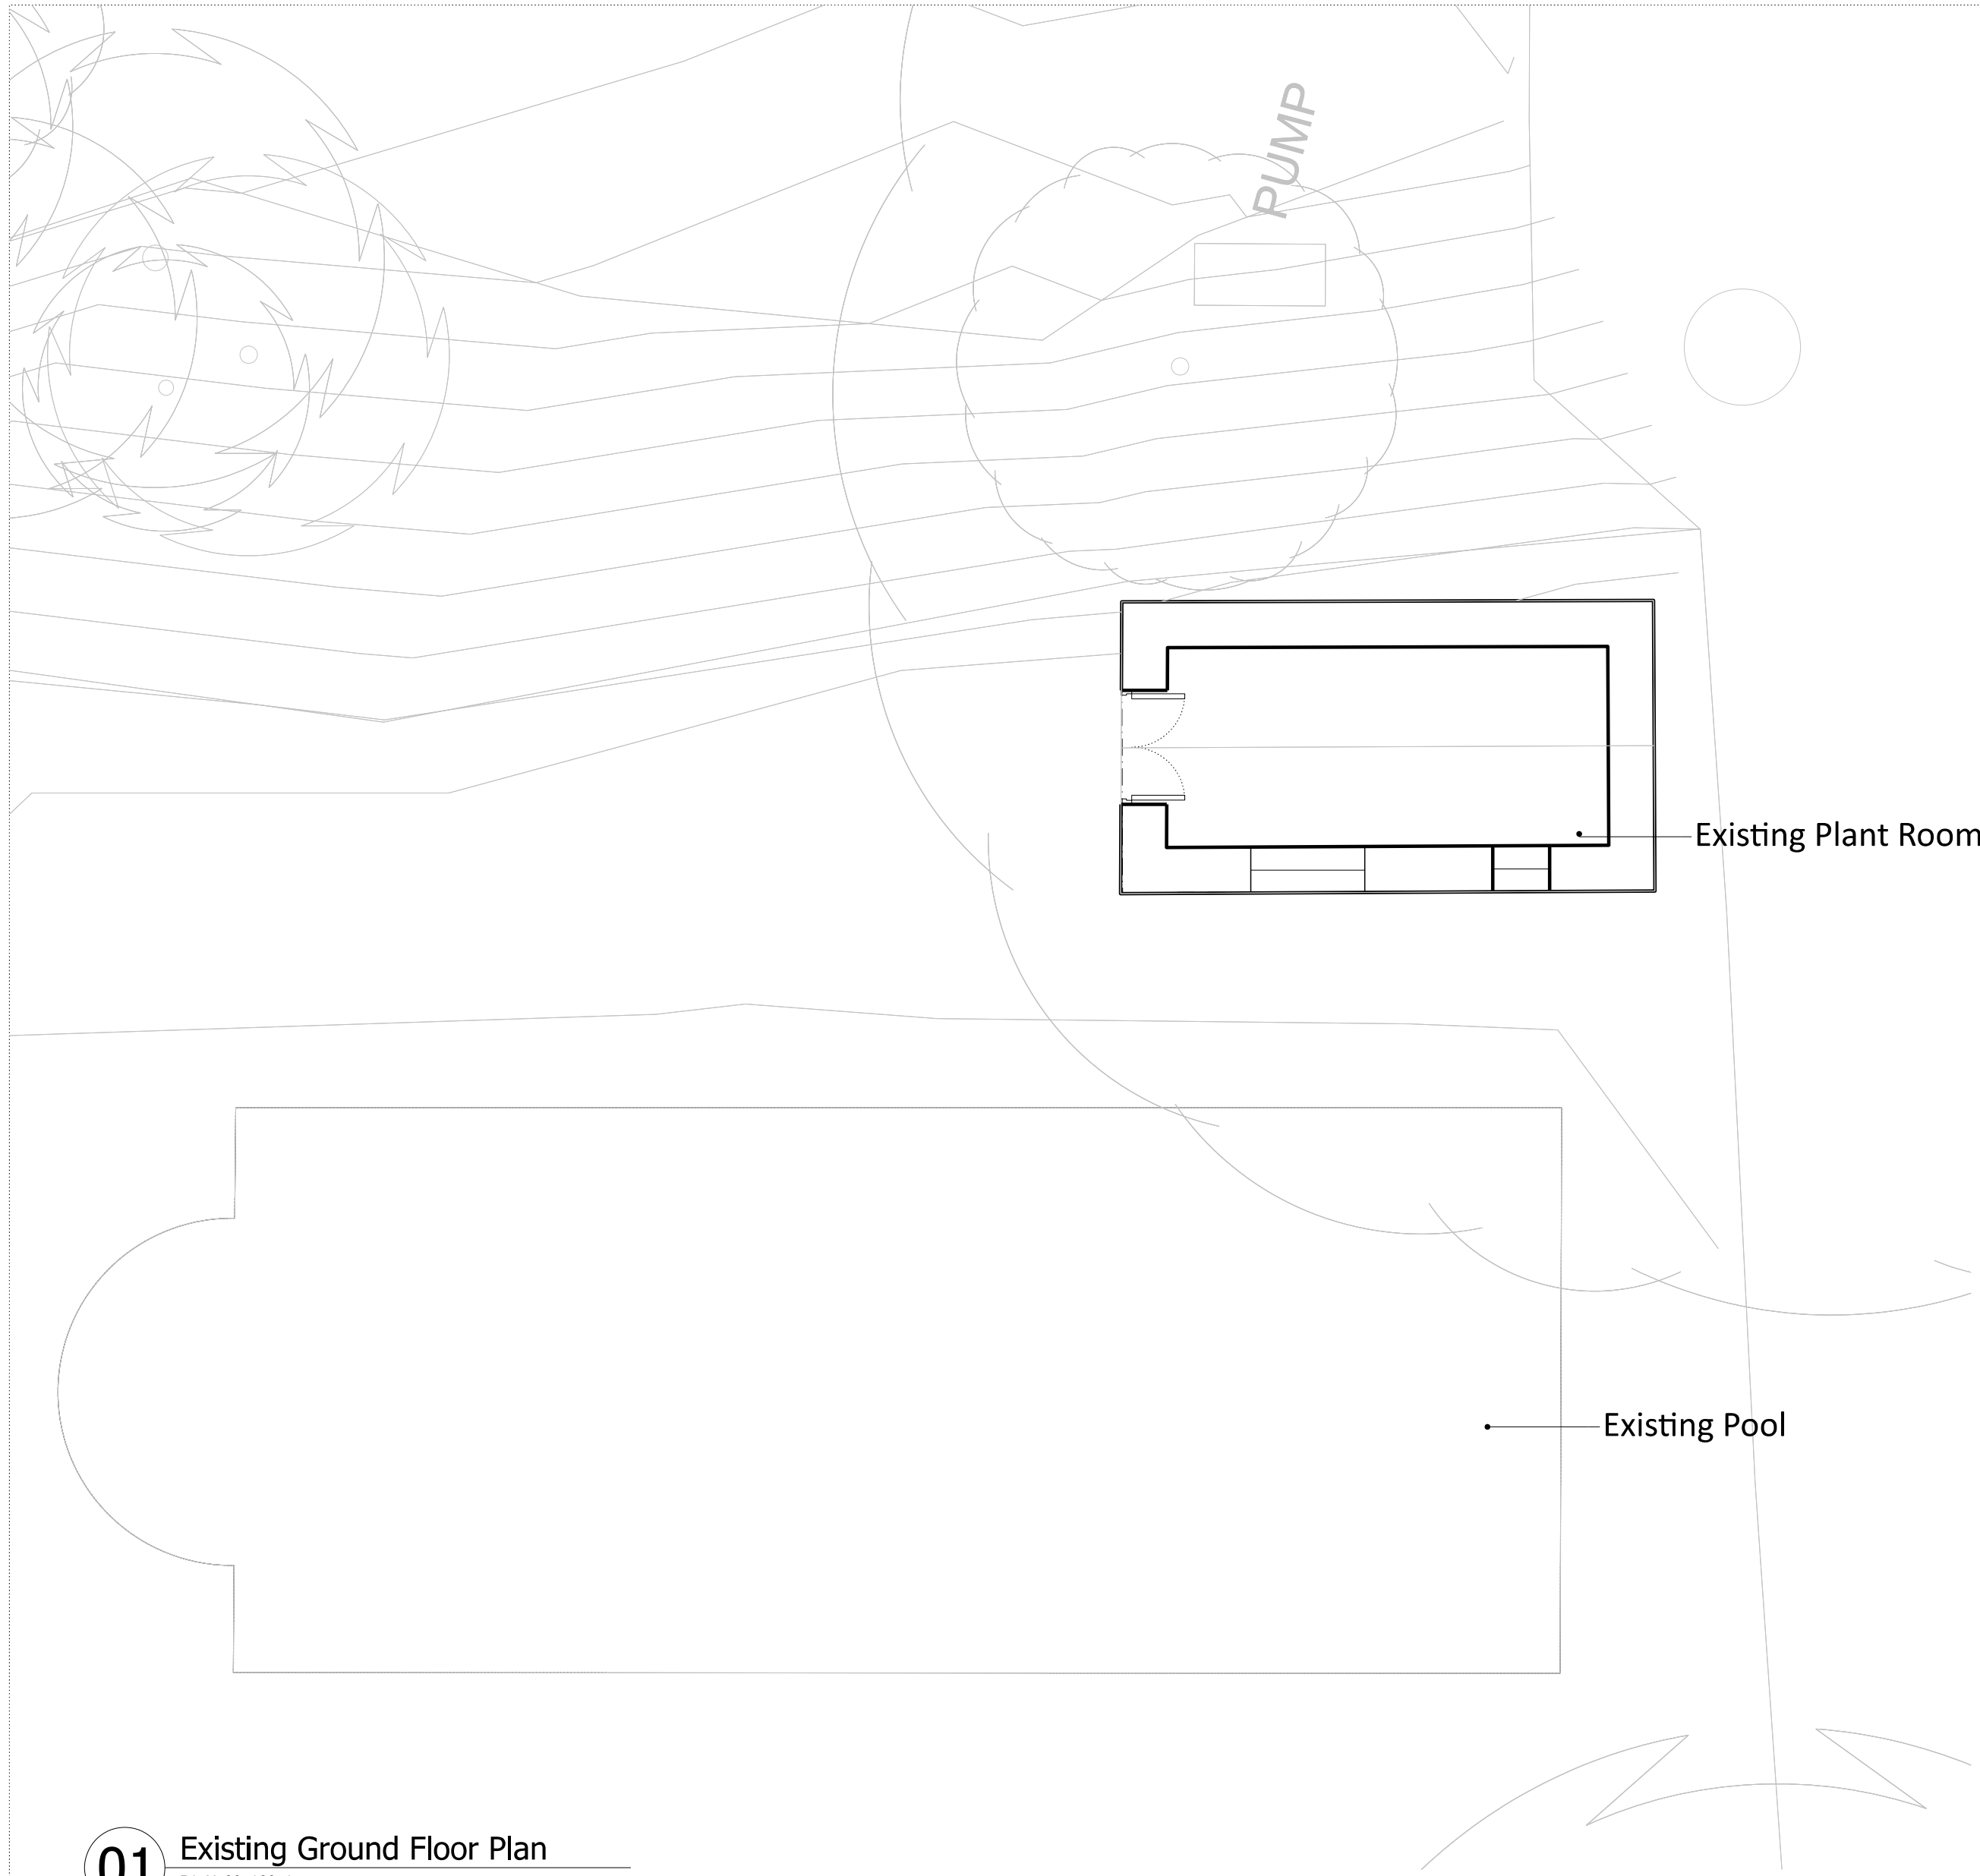

01 Existing Ground Floor Plan
B1_X_00_100_1

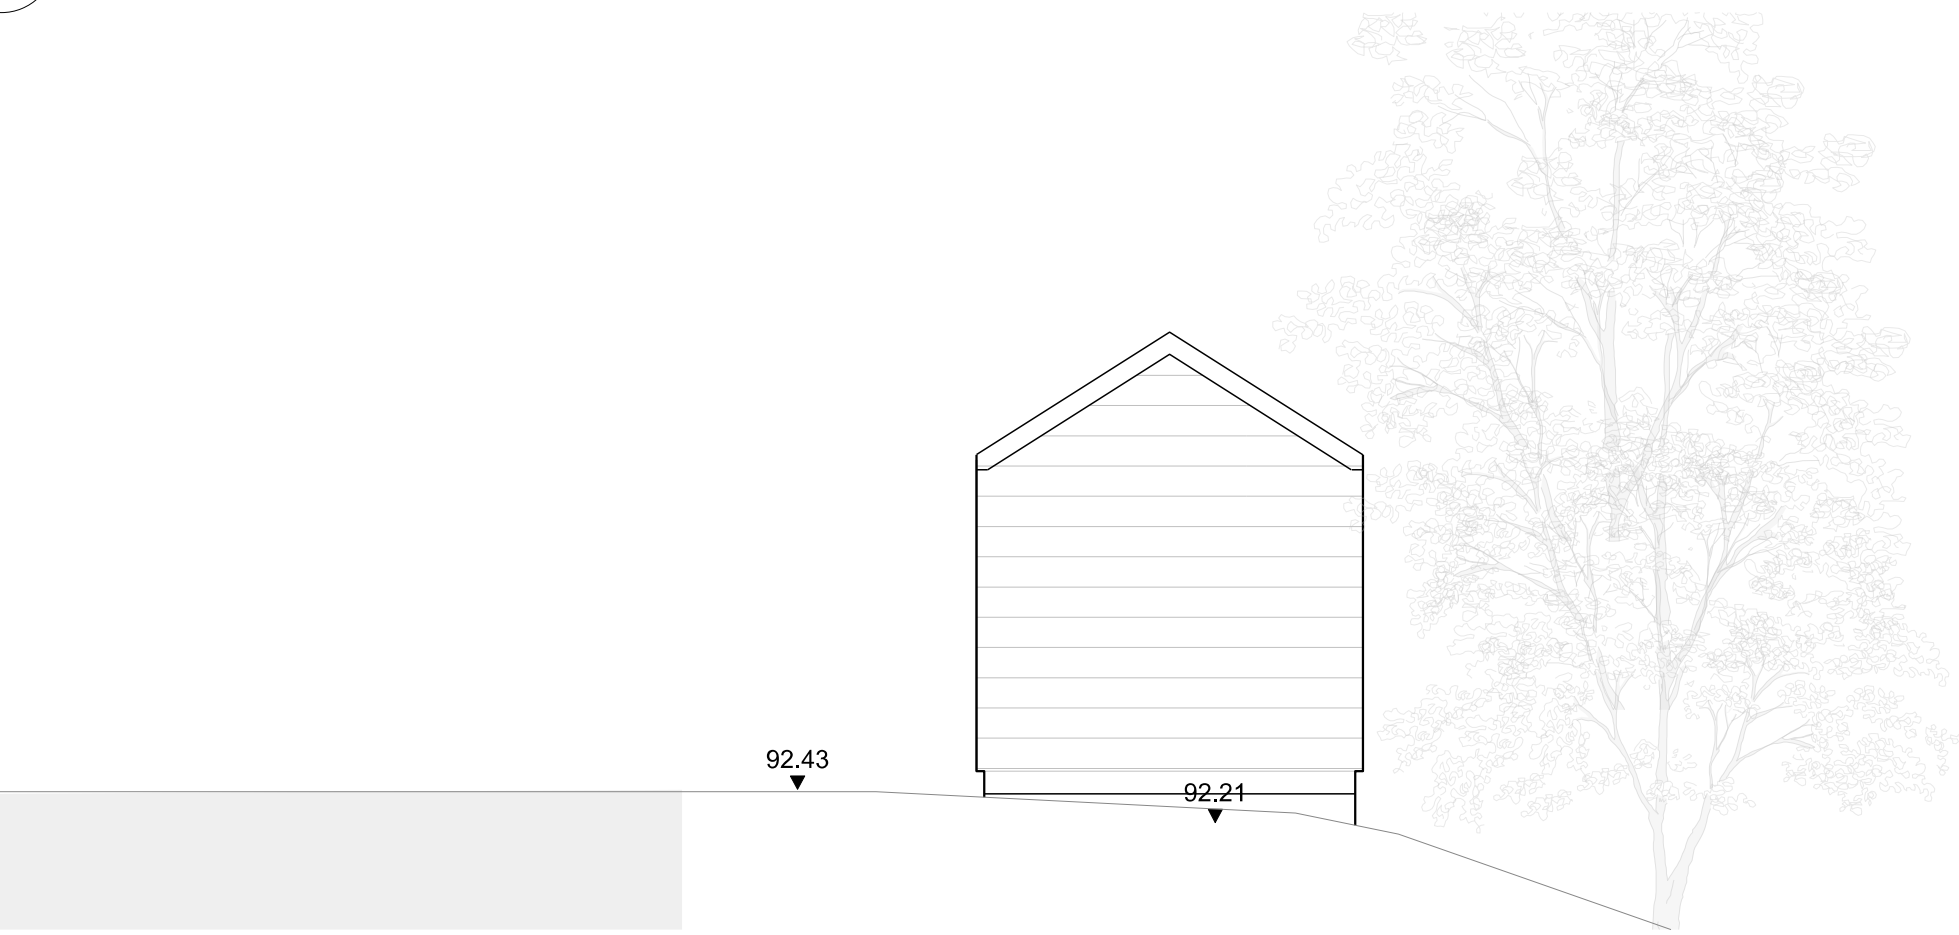


02 Existing North Elevation
B1_X_00_200_1



03 Existing South Elevation
B1_X_00_200_1



04 Existing West Elevation
B1_X_00_200_1

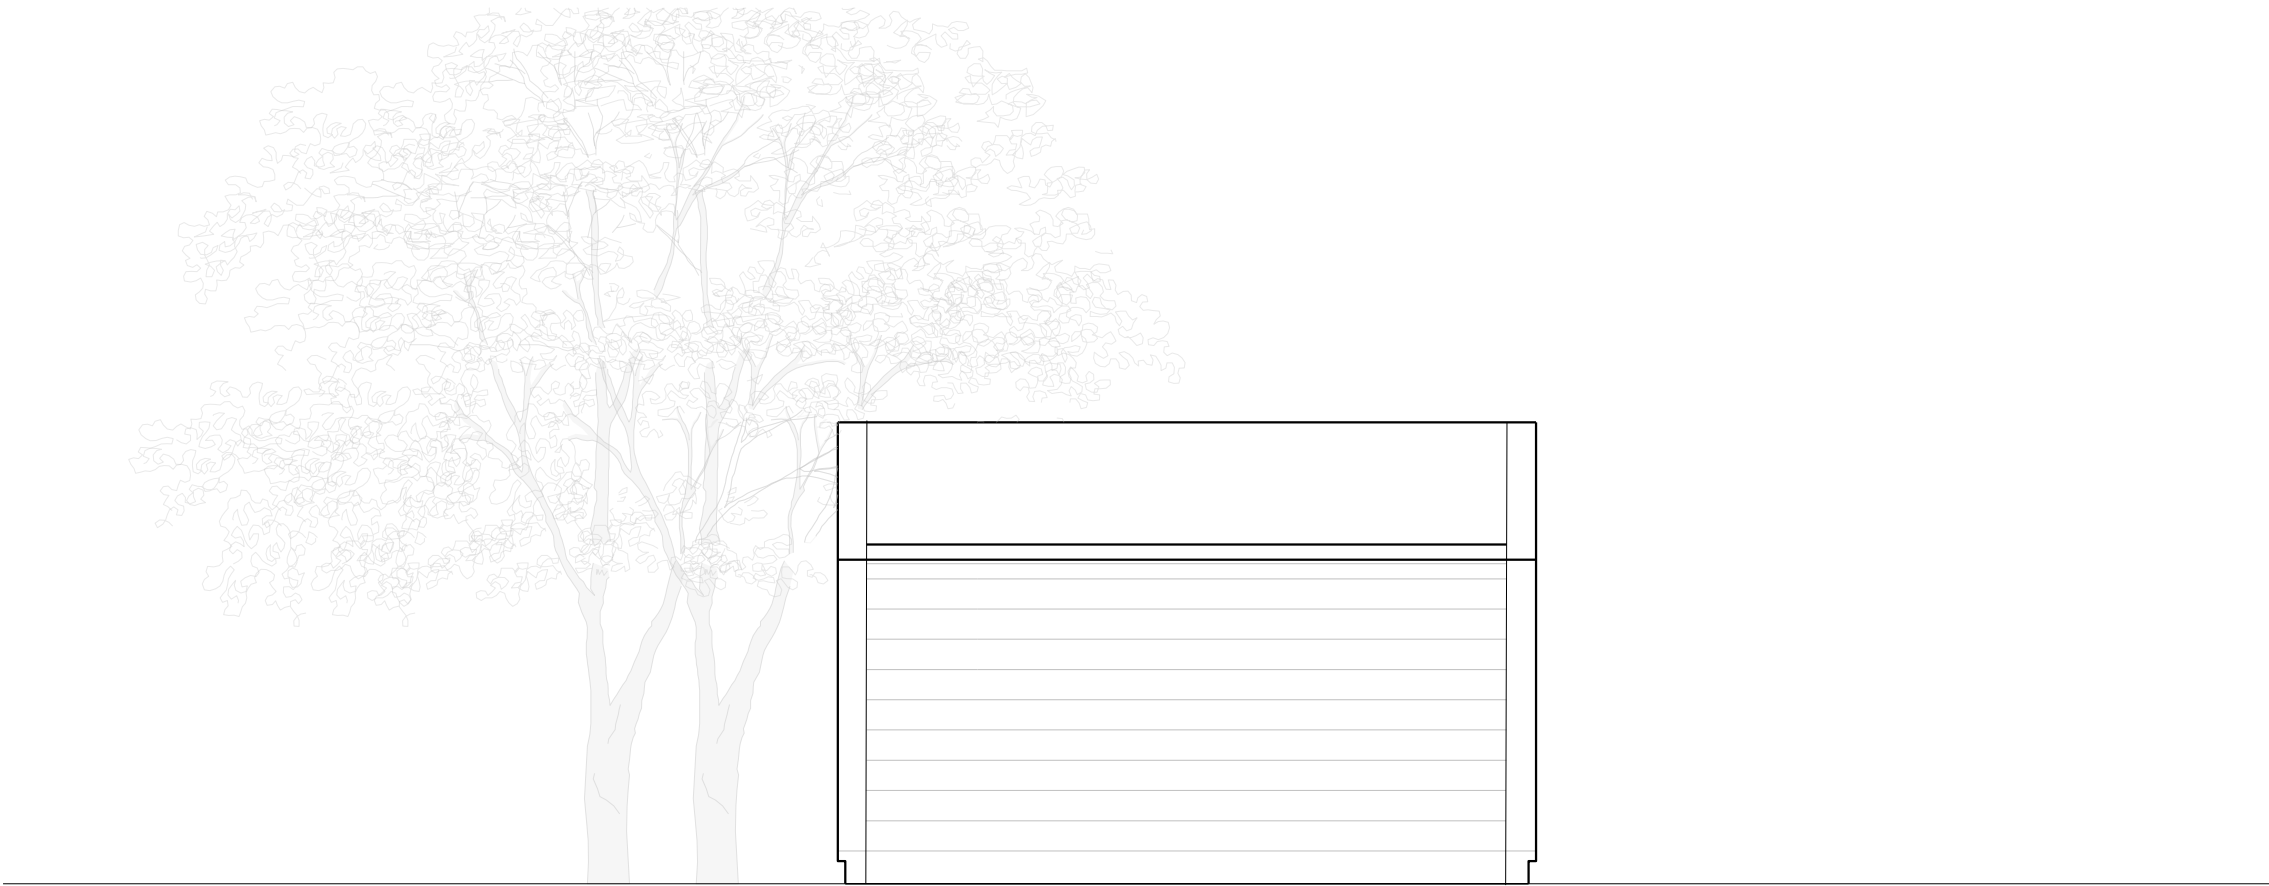

05 Existing East Elevation
B1_X_00_200_1



NOTES
DO NOT SCALE FROM THIS DRAWING.
ALL DIMENSIONS TO BE CHECKED ON SITE.
ALL OMISSIONS AND DISCREPANCIES TO BE
REPORTED TO THE ARCHITECT IMMEDIATELY.
DRAWINGS TO BE READ IN CONJUNCTION WITH
ENGINEER'S DRAWINGS AND SPECIFICATION.

Planning Issue	05/12/25	RG	P0
First Issue	21/10/25	RG	-
Revision description	Date	Check	Rev

WOLDON

1-5 Clerkenwell Road
London, EC1M 6PA
T: 020 7998 1625
studio@woldon.com

The Apple Store
Chipping Campden
T: 01386 257787
www.woldon.com

Project
The Malthouse
Teffont Magna

Drawing
Pool House Existing Ground Floor
& Existing Elevations

Drawn	Date	Scale
UL	October 2025	1:50 @ A1 1:100 @ A3
Job number	Drawing number	Revision
2520	B2_X_00_100_001	P0