




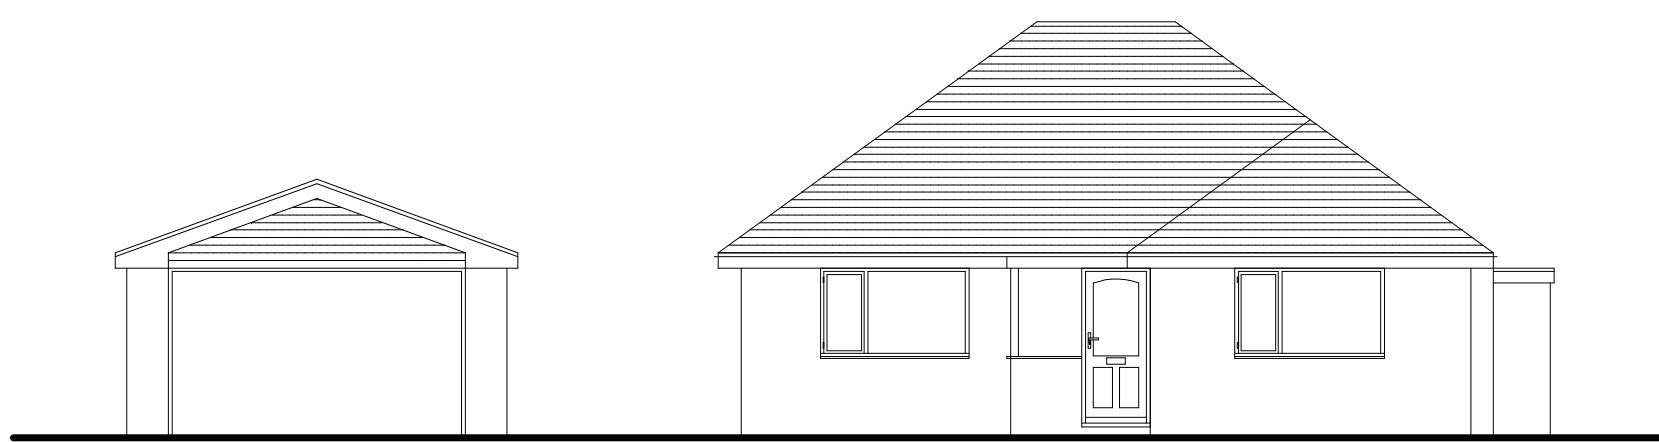


SOUTH A5 ELEVATION EXISTING

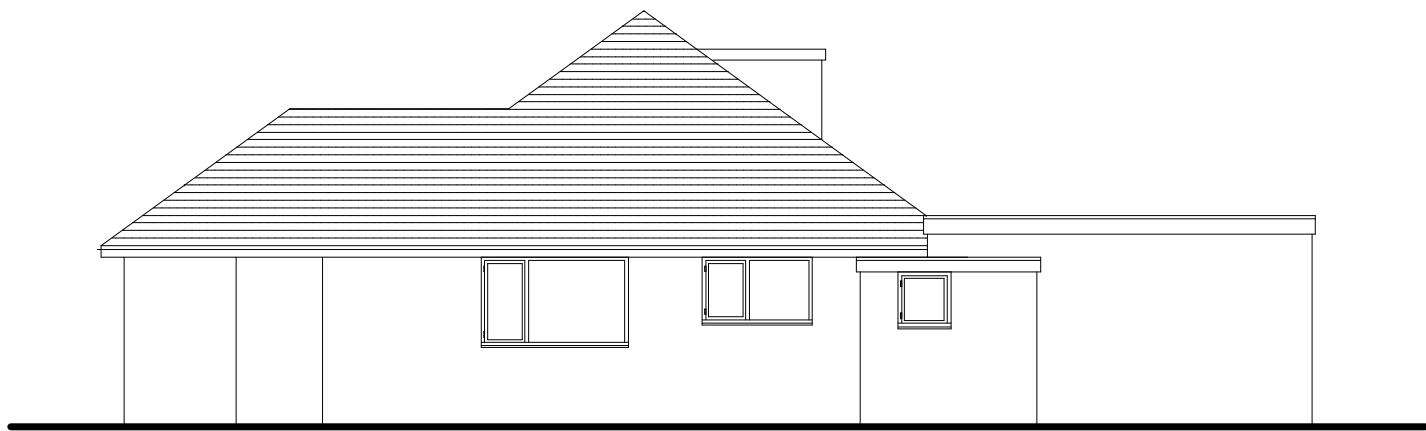


EAST ELEVATION A5 EXISTING

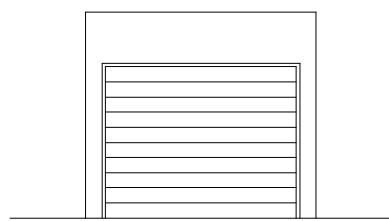


SOUTH A5 EXISTING

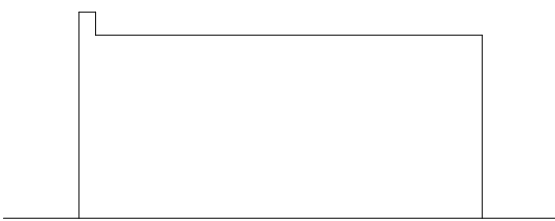


EAST A5 EXISTING

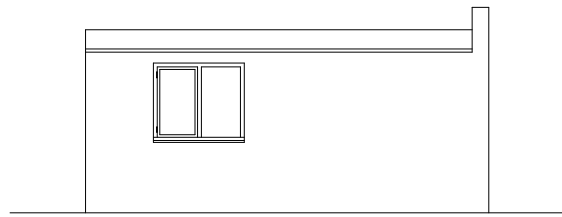


WEST A5 EXISTING

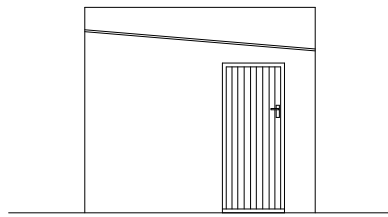


NORTH A5 EXISTING

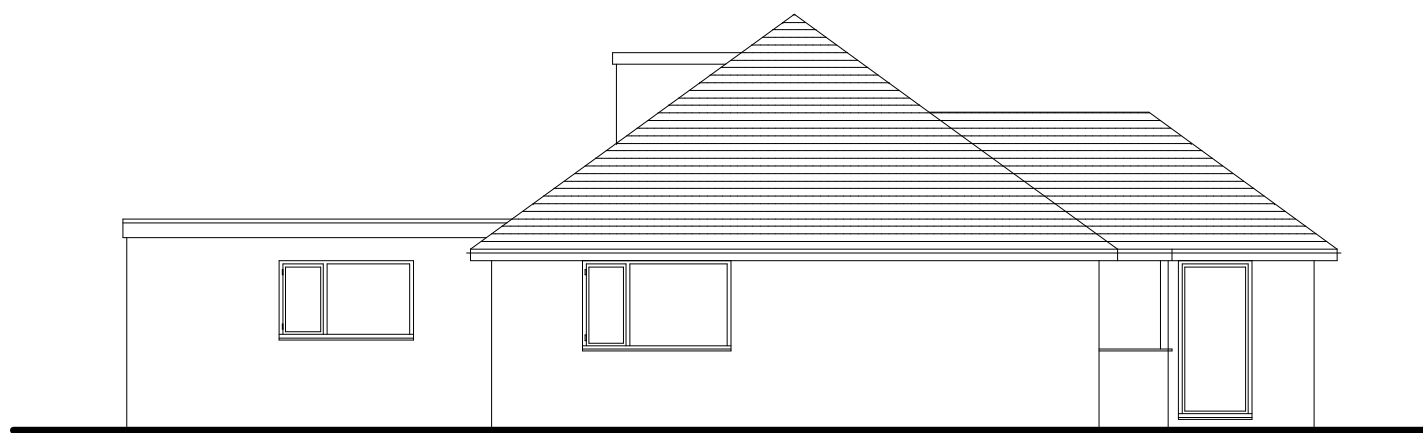


WEST ELEVATION A5 EXISTING

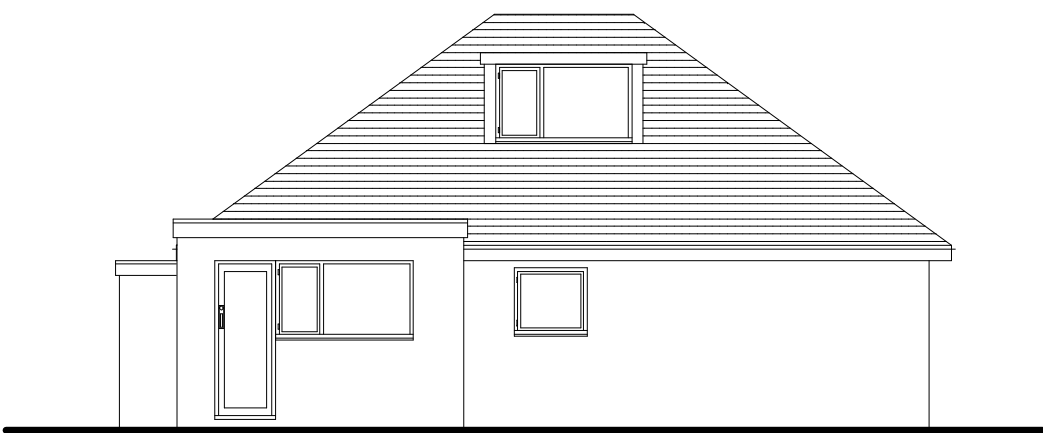


NORTH ELEVATION A5 EXISTING

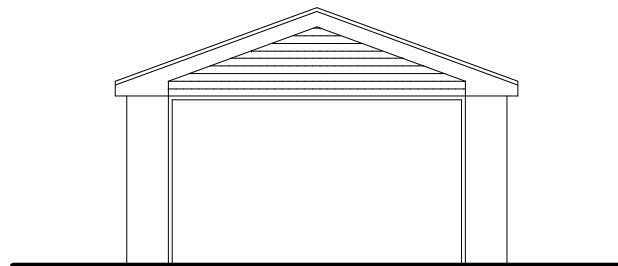


SOUTH A5 ELEVATION EXISTING

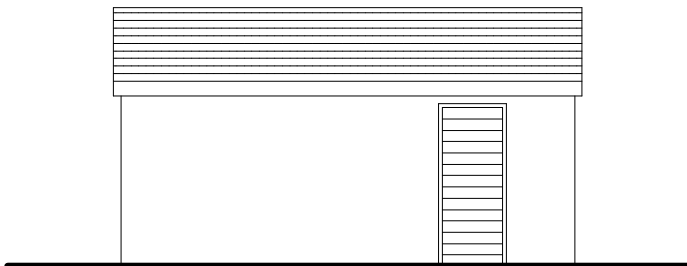




EAST ELEVATION A5 EXISTING

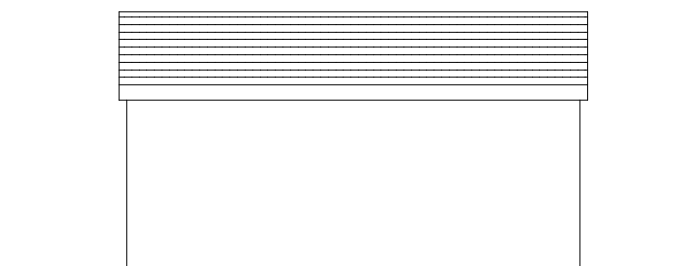

WEST ELEVATION A5 EXISTING

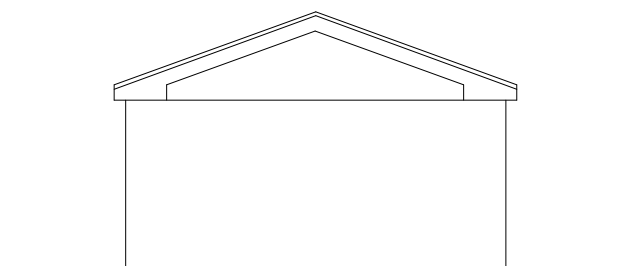

NORTH ELEVATION A5 EXISTING

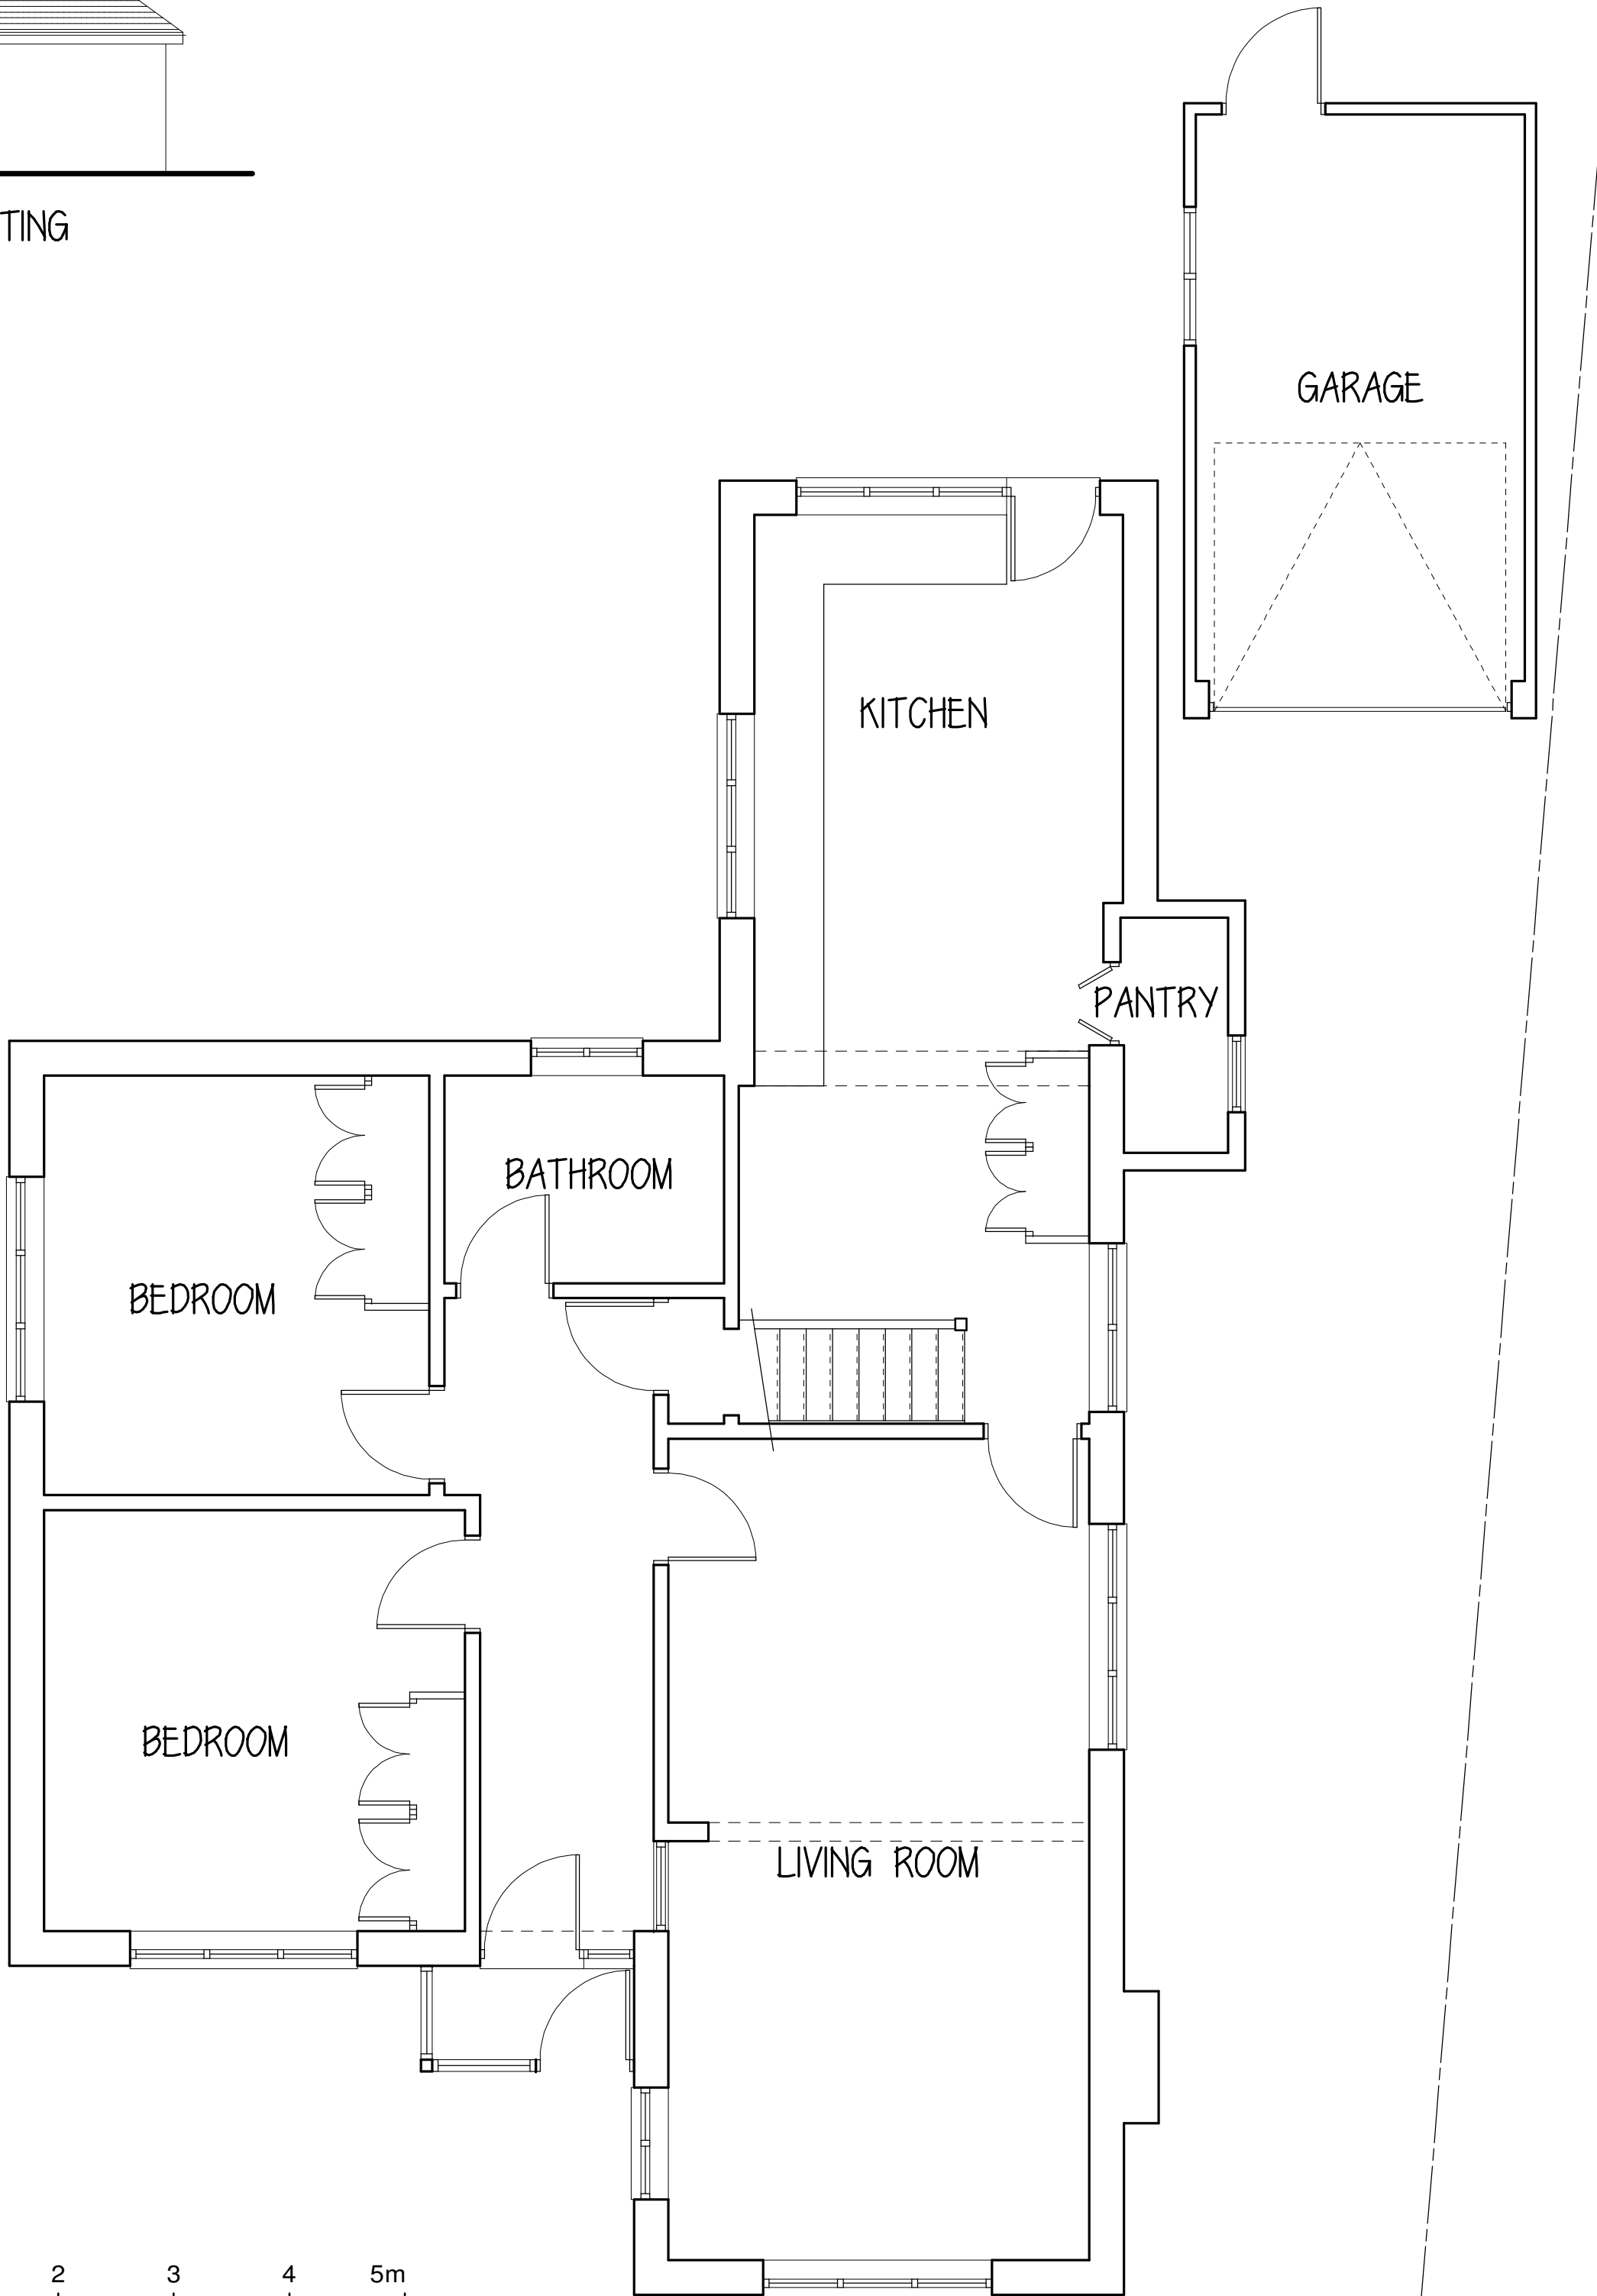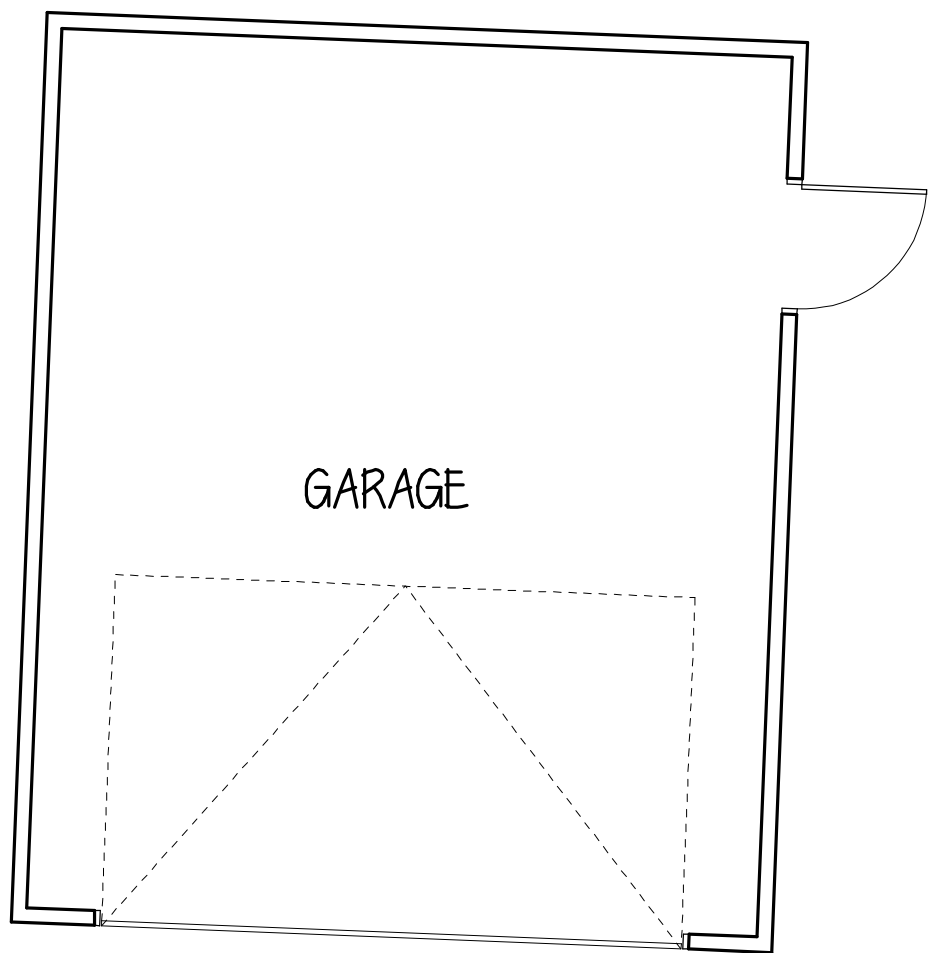 

NOTES:
1. Figured dimensions to be taken in preference to scaled ones.
2. Large scaled drawings to be taken in preference to small scale.
3. Critical dimensions to be taken from site.
4. If in doubt, the contractor must ask for clarification.
5. These drawings & designs are the copyright of Shawn Hindon.

REVISIONS

CLIENT:
MR NICK THOMAS

TITLE:
PROPOSED EXTENSIONS &
ALTERATIONS

SITE:
JOHANNES CLOSE
LYDIARD GREEN
LYDIARD MILLICENT
SWINDON
SN5 3LP

SHAWN HINDON
ARCHITECTURAL DESIGN

WALNUT VIEW
842 PAVENHILL
PURTON
SWINDON
SN5 4DA
TEL & FAX: 01793 771621
MOBILE: 07734 943212
EMAIL: shawn@shawnhindon.com

SCALES: 1:50 1:100 @ A1

DATE: July 2024 DRAWN: SDH

DRAWING NUMBER:
24/0705/01

REV:
-