
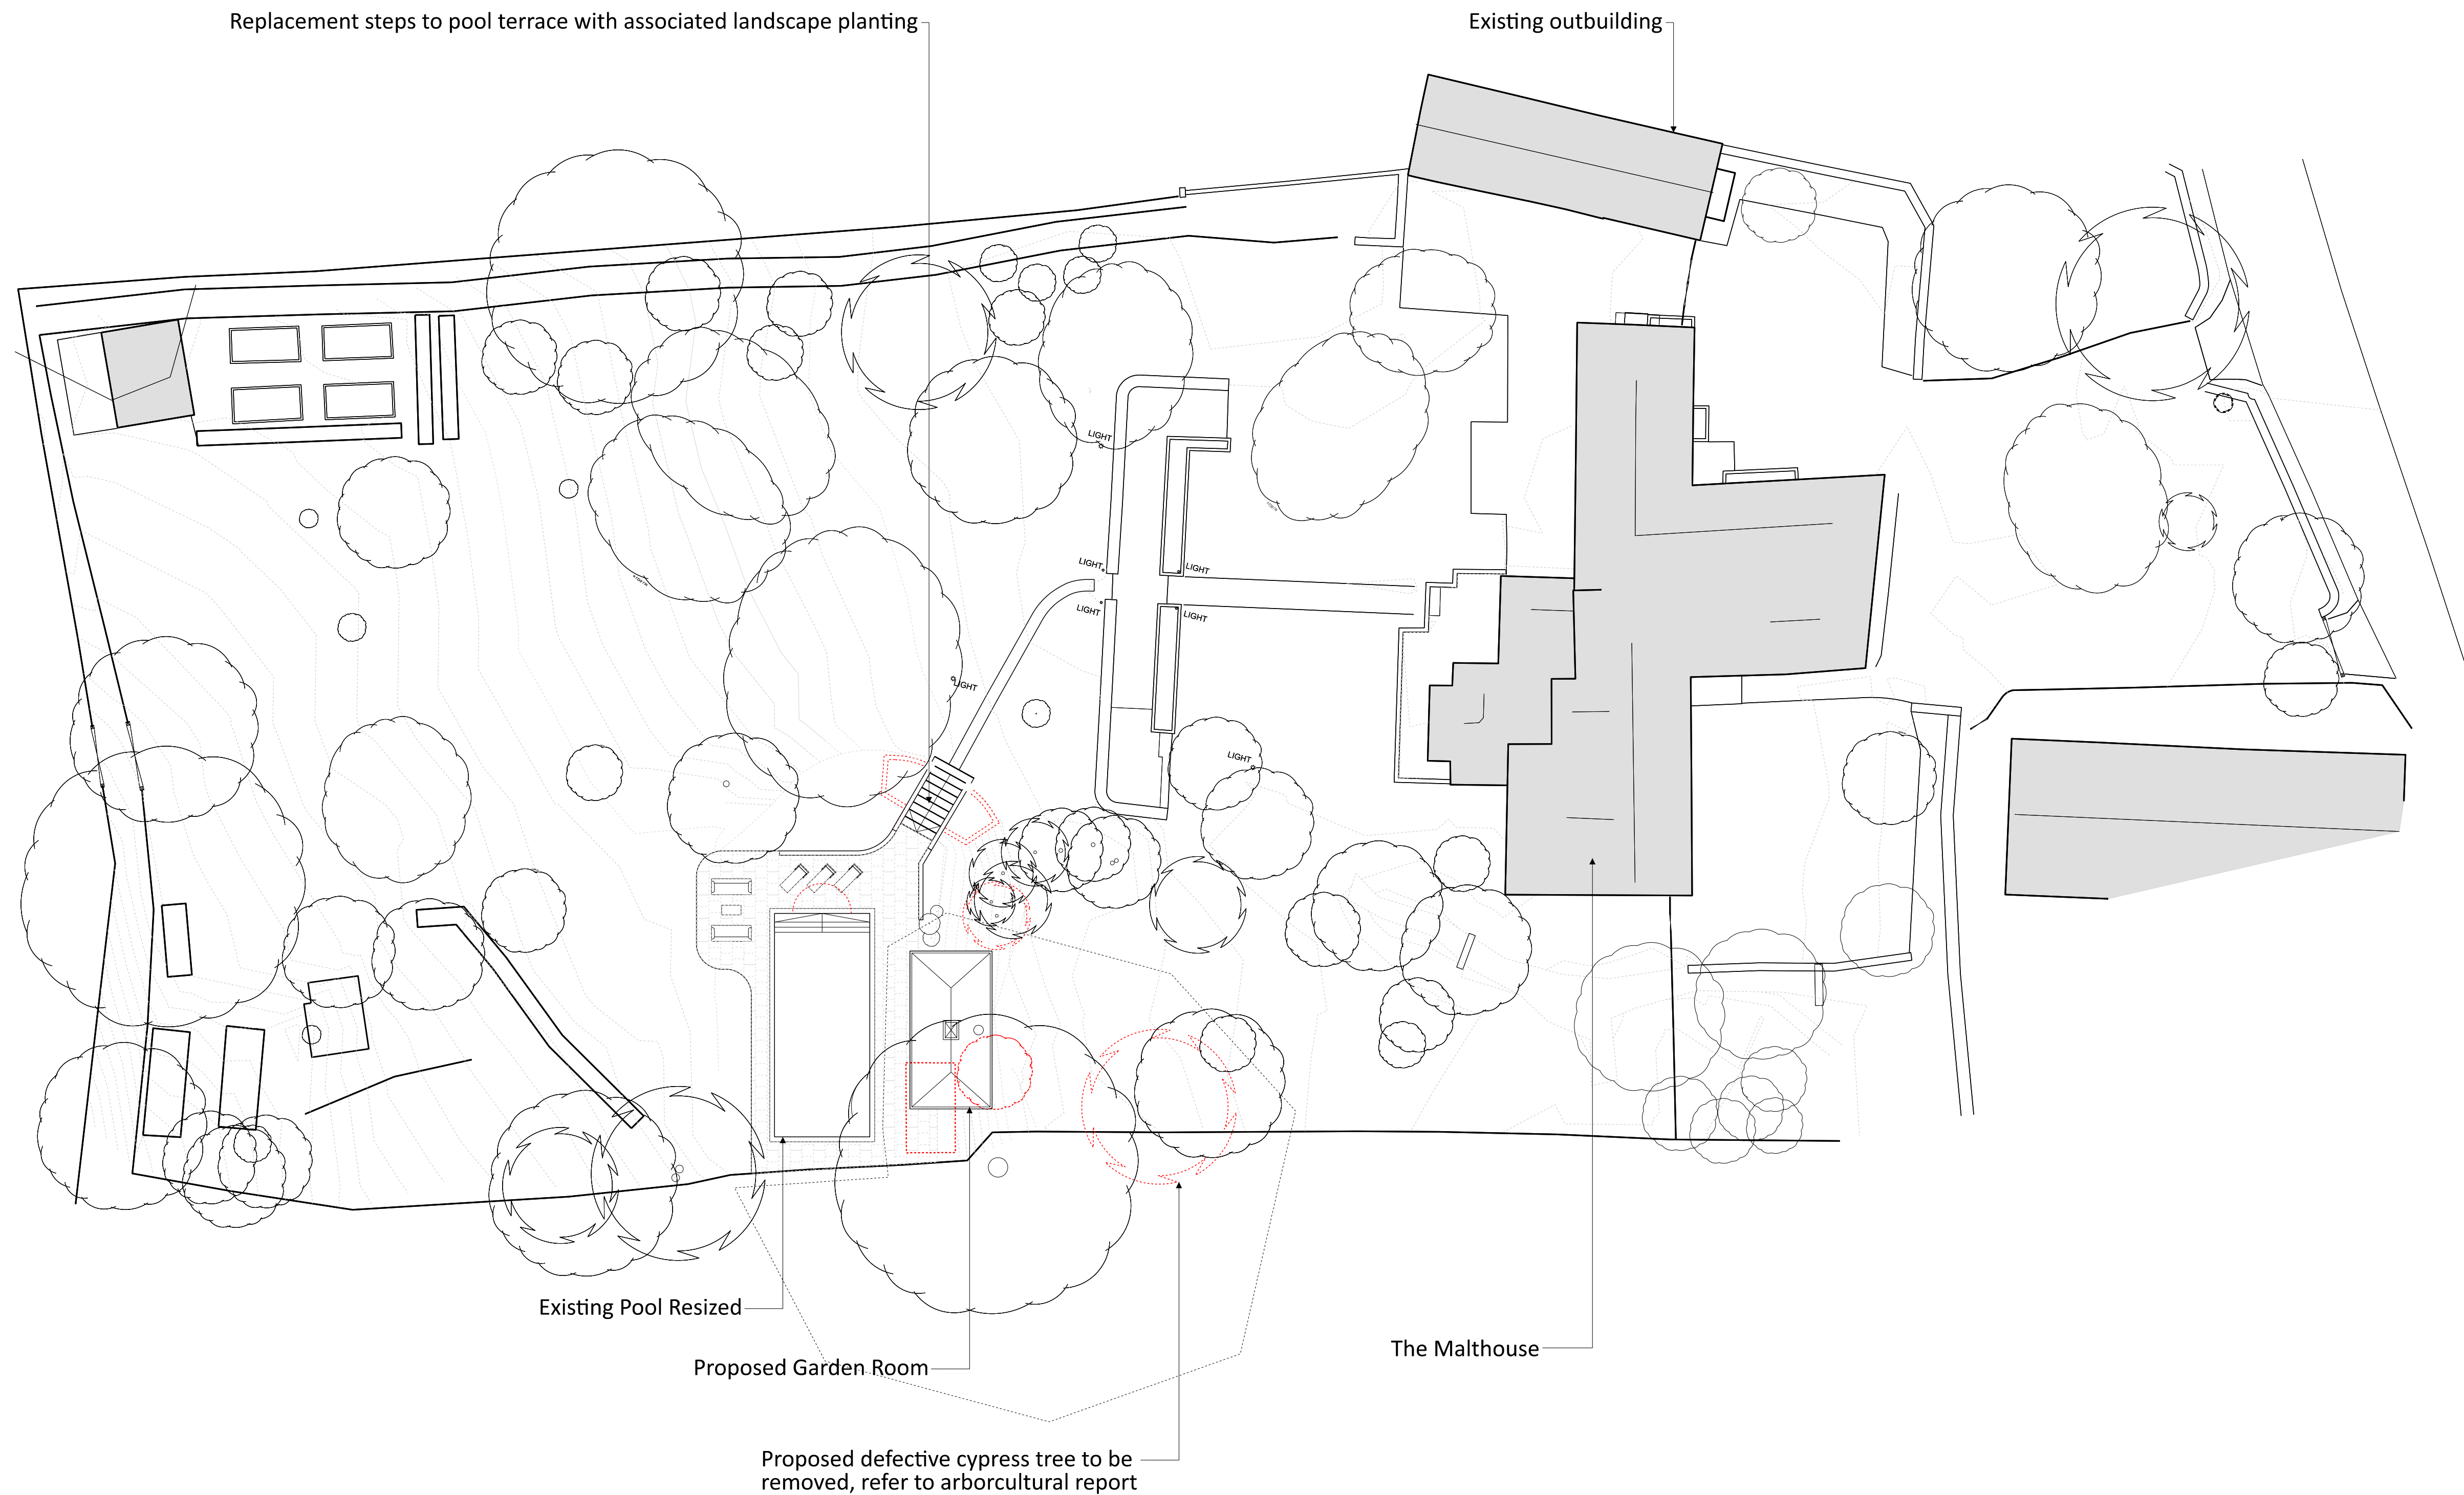


 

NOTES
DO NOT SCALE FROM THIS DRAWING.
ALL DIMENSIONS TO BE CHECKED ON SITE.
ALL OMISSIONS AND DISCREPANCIES TO BE
REPORTED TO THE ARCHITECT IMMEDIATELY.
DRAWINGS TO BE READ IN CONJUNCTION WITH
ENGINEER'S DRAWINGS AND SPECIFICATION.

Key:
 Notes Demolition

Planning Issue	05/12/25	RG	P0
First Issue	21/10/25	RG	-
Revision description	Date	Check	Rev

WOLDON

1-5 Clerkenwell Road
London, EC1M 6PA
T: 020 7998 1625
studio@woldon.com

The Apple Store
Chipping Campden
T: 01386 257787
www.woldon.com

Project
The Malthouse
Teffont Magna

Drawing
Proposed Site Plan

Drawn	Date	Scale
UL	30/09/2025	1:200 @ A1 1:400 @ A3
Job number	Drawing number	Revision
2520	AL_P_00_001_001	P0