




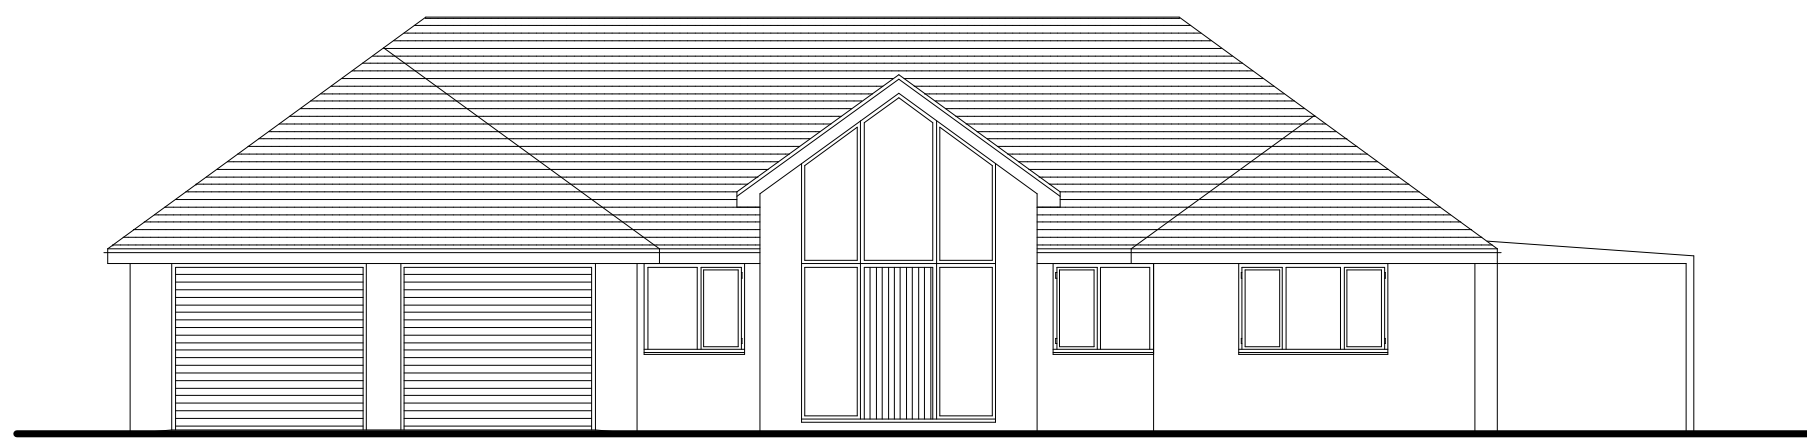


SOUTH A6 ELEVATION PROPOSED

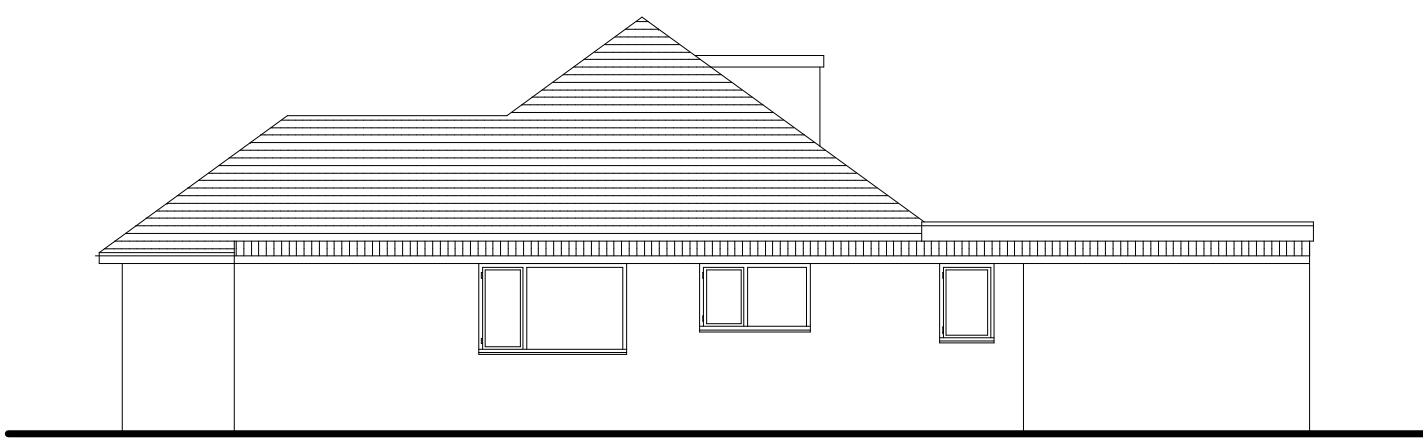

EAST ELEVATION A6 PROPOSED

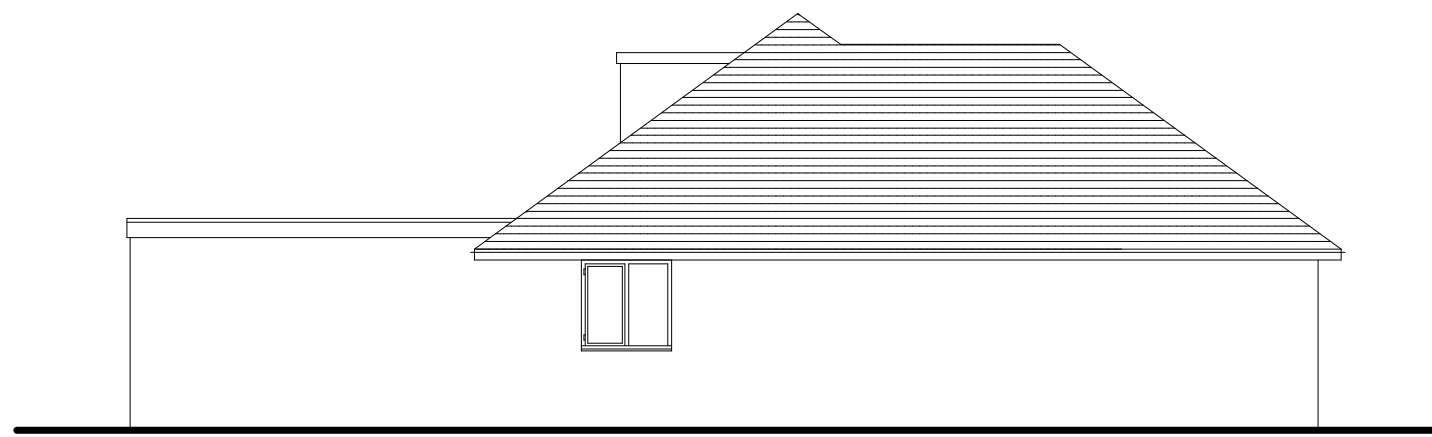




WEST ELEVATION A6 PROPOSED

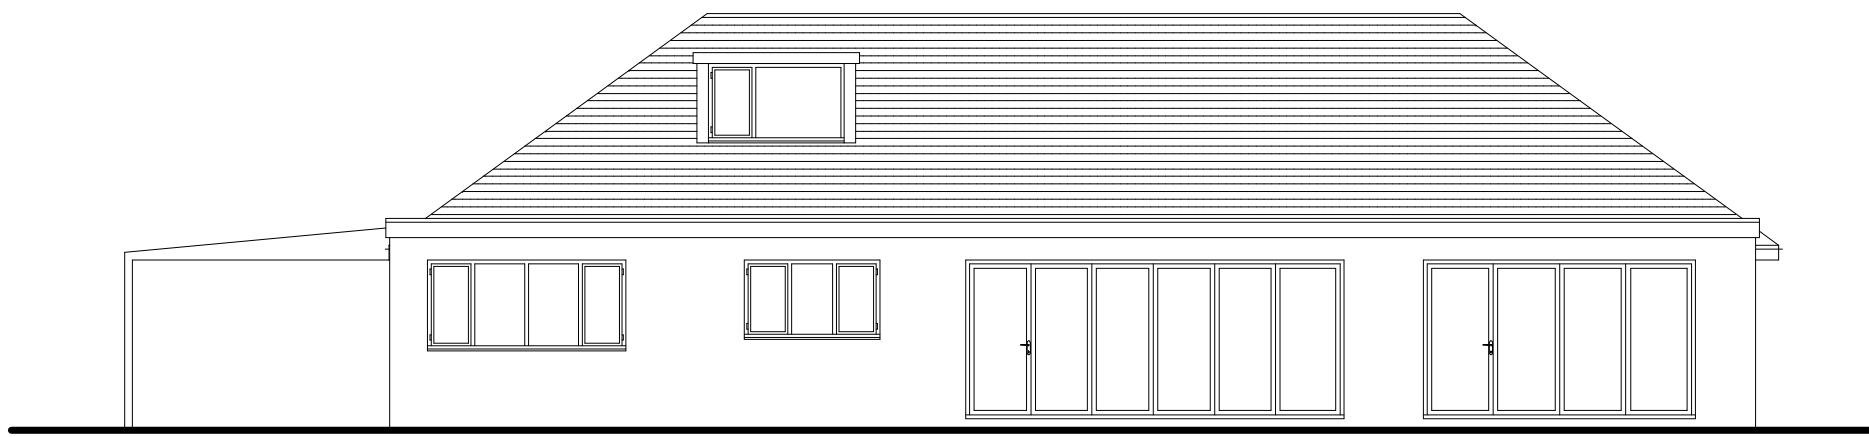

NORTH ELEVATION A6 PROPOSED




SITE LOCATION 1:1250

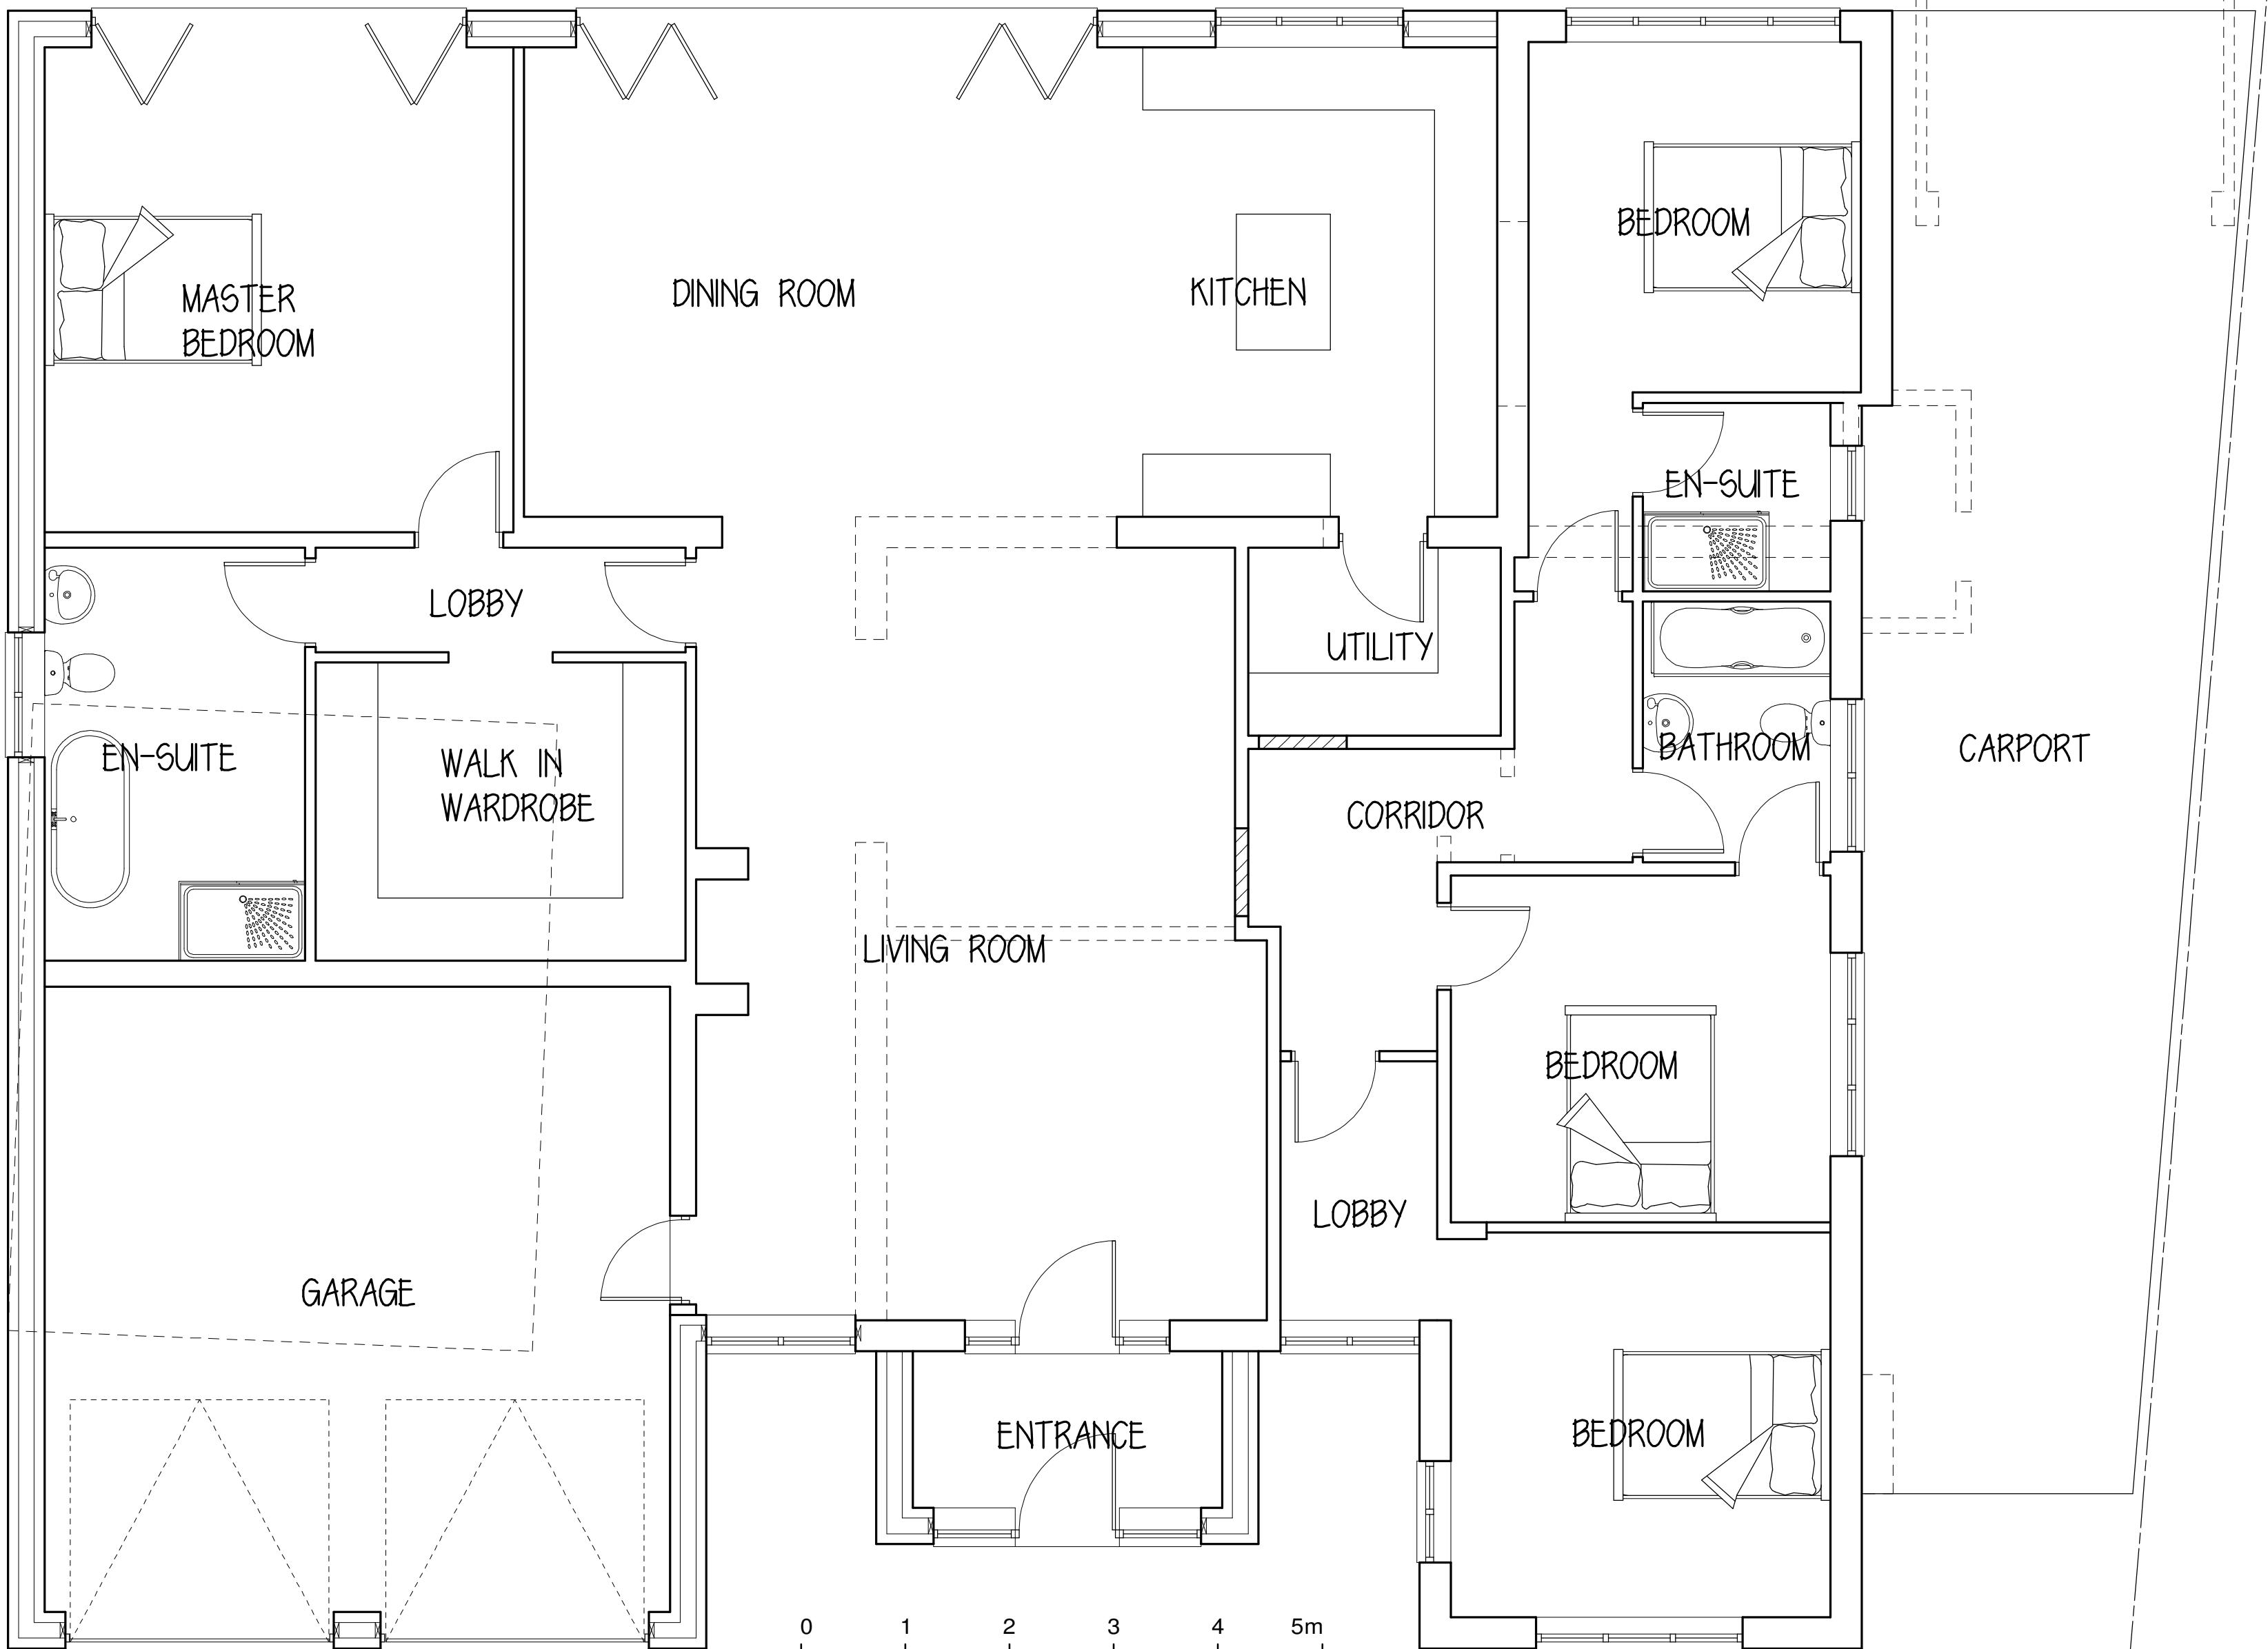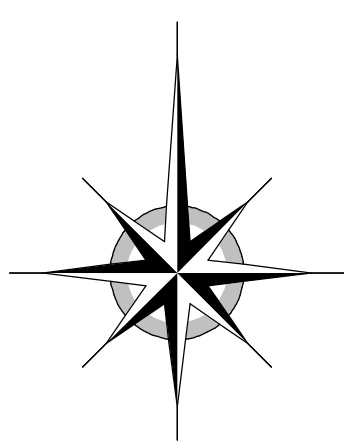 



PROPOSED GROUND FLOOR LAYOUT



- NOTES:
1. Figured dimensions to be taken in preference to scaled ones.
 2. Large scaled drawings to be taken in preference to small scale.
 3. Critical dimensions to be taken from site.
 4. If in doubt, the contractor must ask for clarification.
 5. These drawings & designs are the copyright of Shawn Hindon.

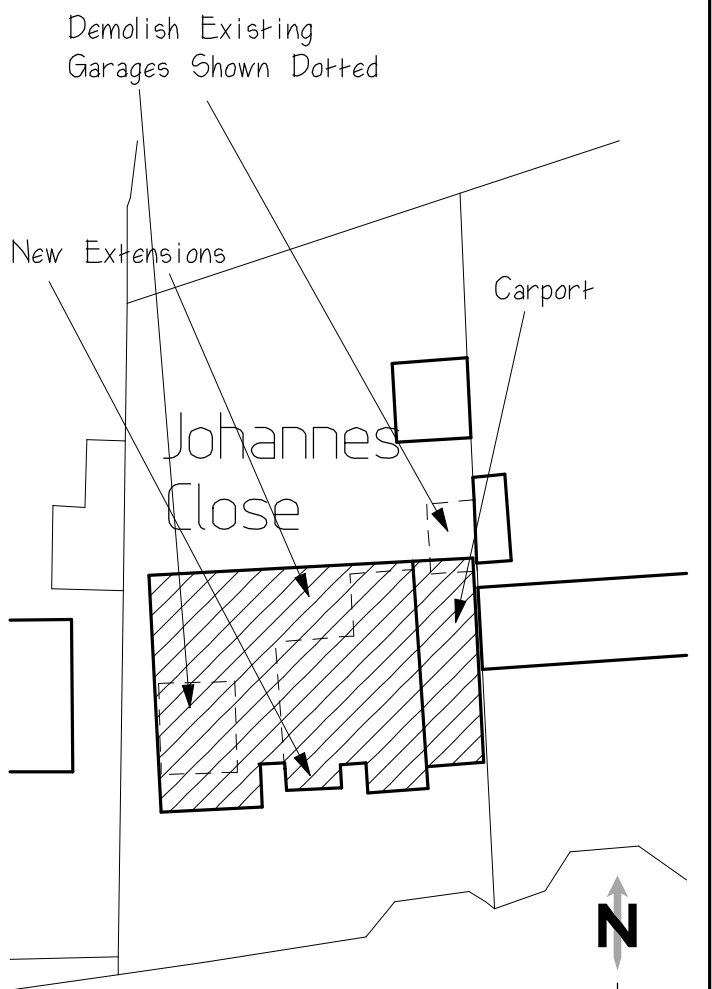

BLOCK PLAN 1:500

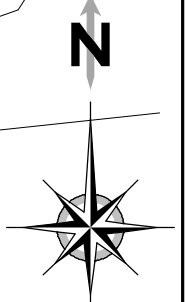 

REVISIONS

CLIENT: MR NICK

TITLE: PROPOSED EXTENSIONS & ALTERATIONS

SITE: JOHANNES CLOSE
LYDIARD GREEN
LYDIARD MILLICENT
SWINDON
SN5 3LP

SHAWN HINDON
ARCHITECTURAL DESIGN

WALNUT VIEW
84a PAVENHILL
PURTON
SWINDON
SN5 4DA
TEL & FAX: 01793 771621
EMAIL: shawn@shawnhindon.com

SCALES: 1:50 1:100 @ A1

DATE: Nov 2024 DRAWN: SDH

DRAWING NUMBER: 24/0705/02 REV: -