




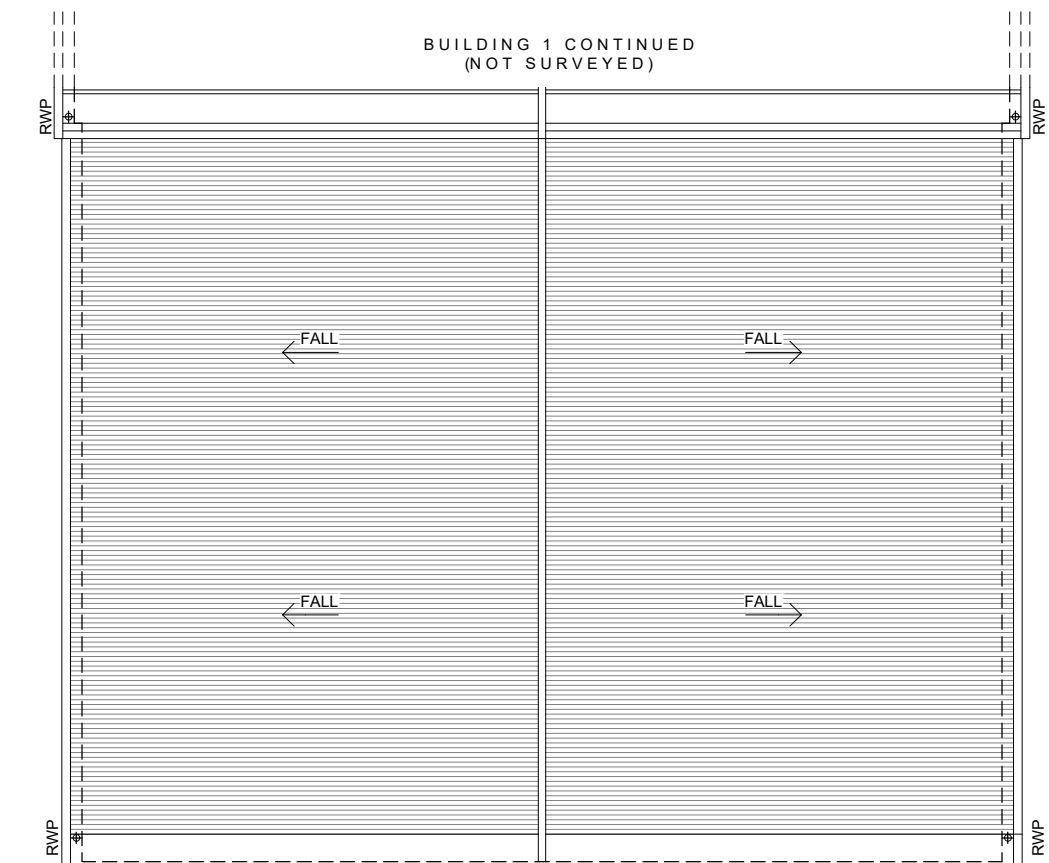


Existing Roof Plan
1:50 @ A1 (1:100 @ A3)

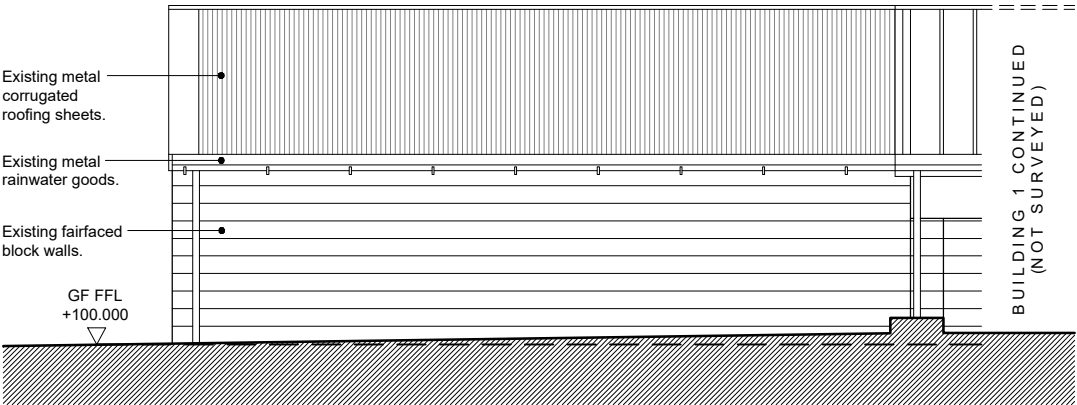


Existing South West Elevation
1:50 @ A1 (1:100 @ A3)

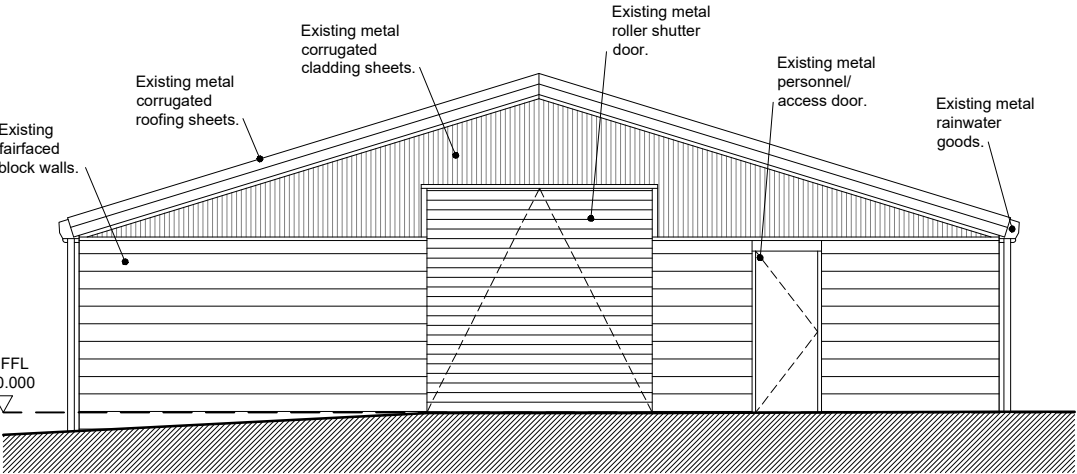

Existing North West Elevation
1:50 @ A1 (1:100 @ A3)

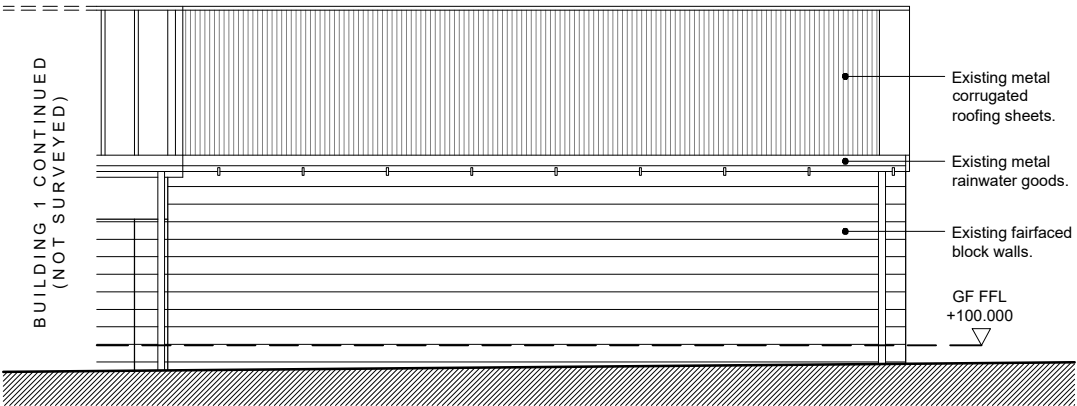


Existing North East Elevation
1:50 @ A1 (1:100 @ A3)

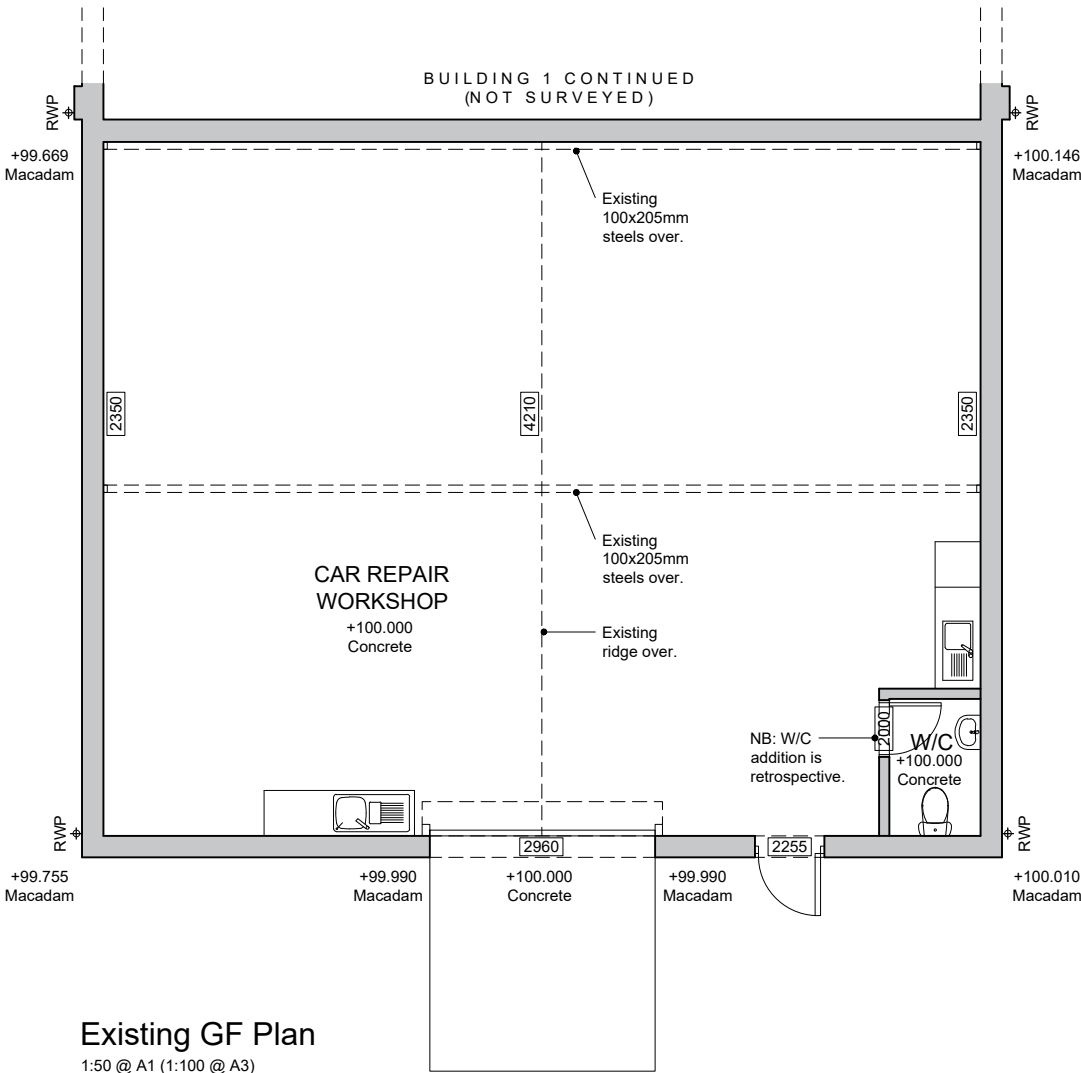


Existing GF Plan
1:50 @ A1 (1:100 @ A3)

NOTES:
This drawing is copyright of the Architects and must not be used without their permission. All dimensions to be checked on site. Discrepancies and omissions to be reported immediately to the Architect.

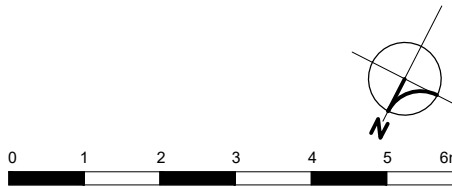

Scale 1:50 @ A1 - 1:100 @ A3

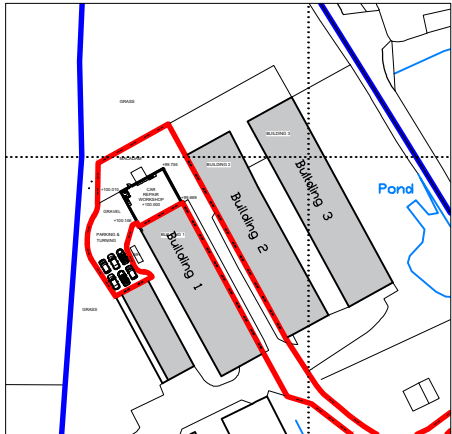

DRAWING LEGEND	
	Existing
	Above/Below
	Rainwater Pipe
	Existing Levels
	Existing Ceiling Level
	Grassed Banking
	Boundary Line

SURVEYED ON: 10 / 11 / 25

(Part) Conversion and COU of Building 1 from Storage (B8 use) to Car Repair Workshop (Sui Generis) and Associated Works (Retrospective).

A	Notes added.	18.11.25
Rev	Revision	Date

MACEY'S
ARCHITECTURAL DESIGN & DEVELOPMENT

Macey's Architectural Design & Development Ltd
15 Craybourne Road, Melksham, Wiltshire, SN12 7DH
Email: benmacey@maddltd.co.uk Tel: [REDACTED]

Title: Existing Plans and Elevations
Car Repair Workshop
Project: Building 1 at Moonrakers Farm,
Gastard, Corsham, SN13 9QN
Client: Car Safe Storage Ltd
Drawing Scale: 1:50 @ A1 (1:100 @ A3)
Drawing Date: November 2025

Drawing Number: 25/1092/101 A