




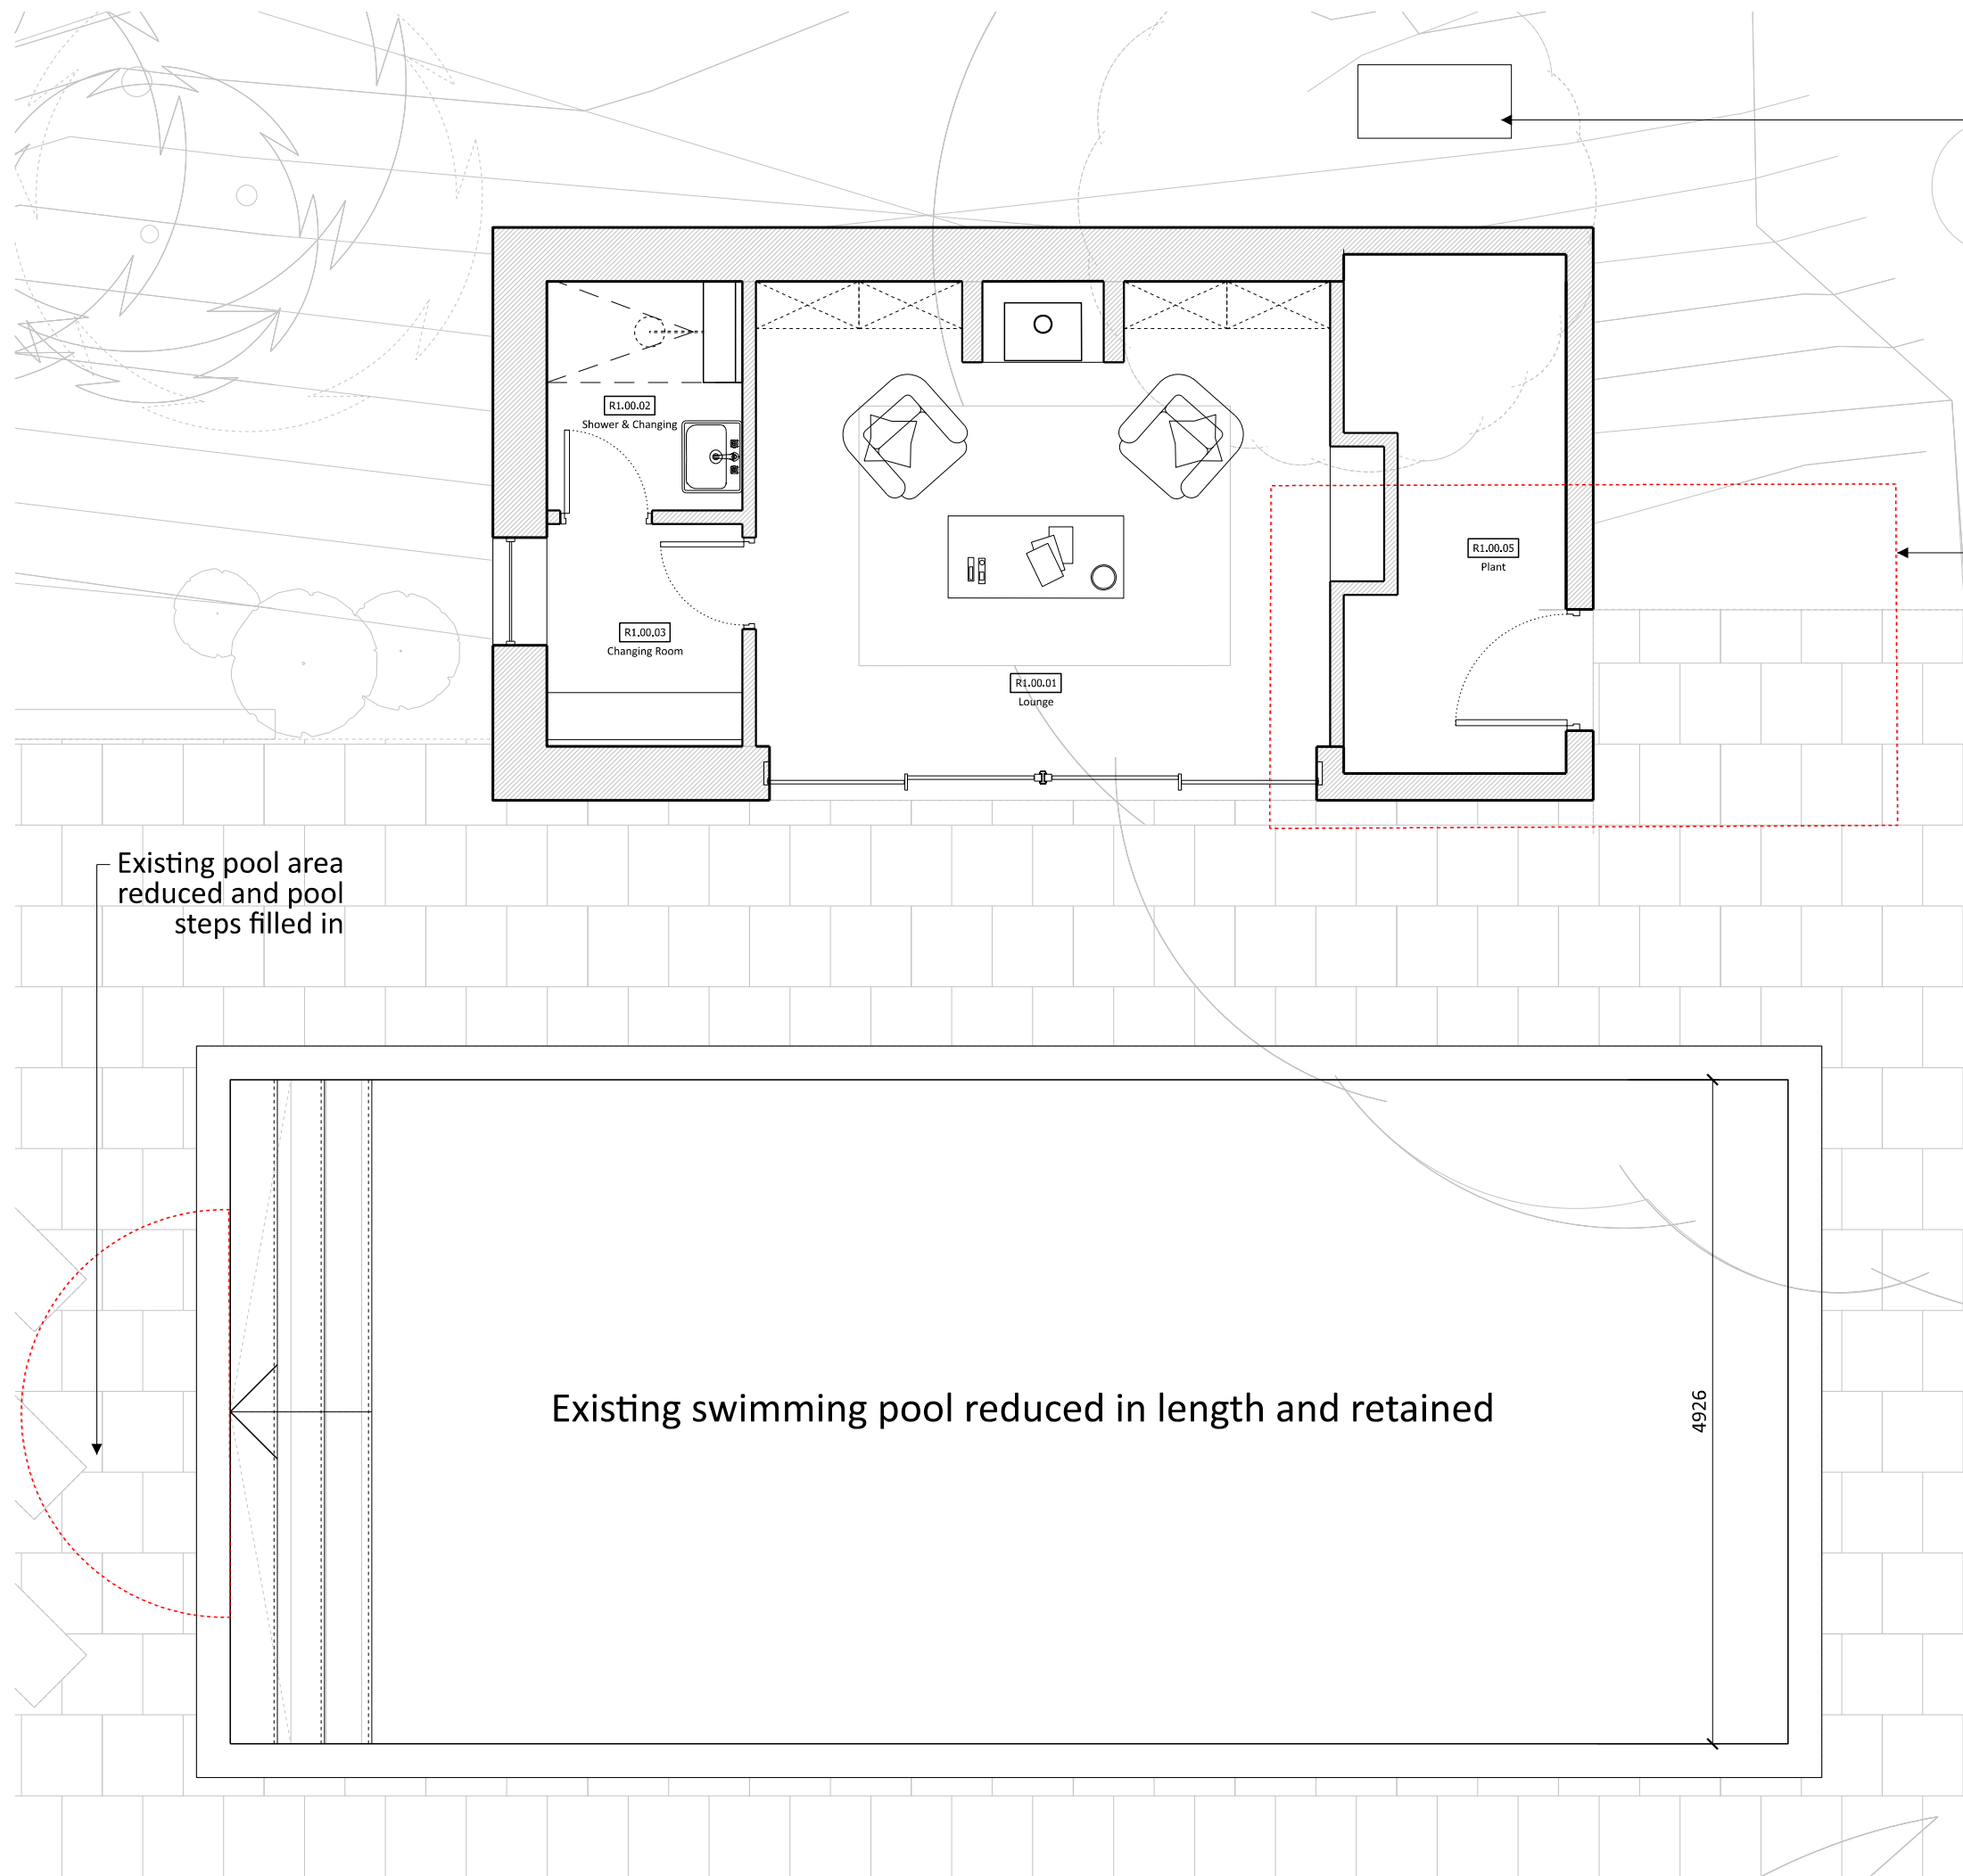


01 Proposed Ground Floor Plan
B1_P_00_100_1

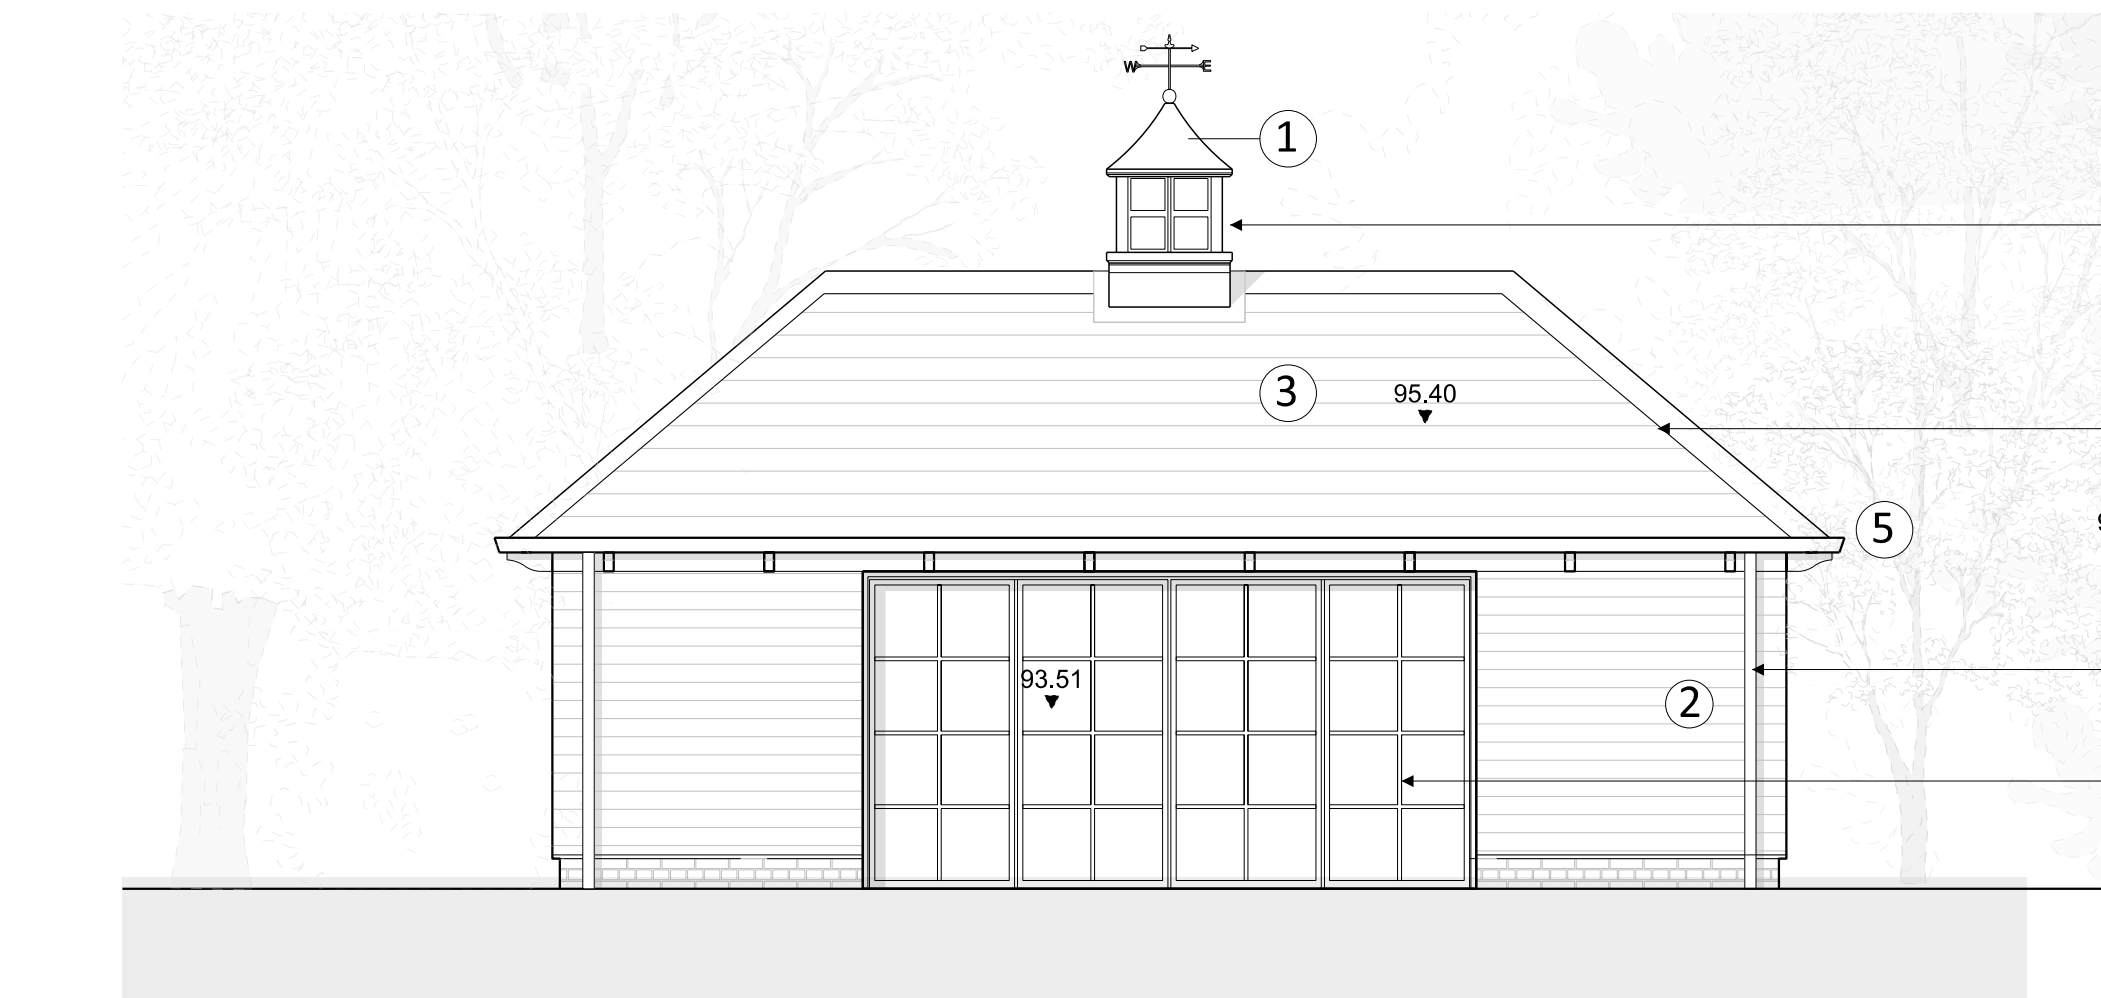


04 Proposed West Elevation
B1_P_00_200_1

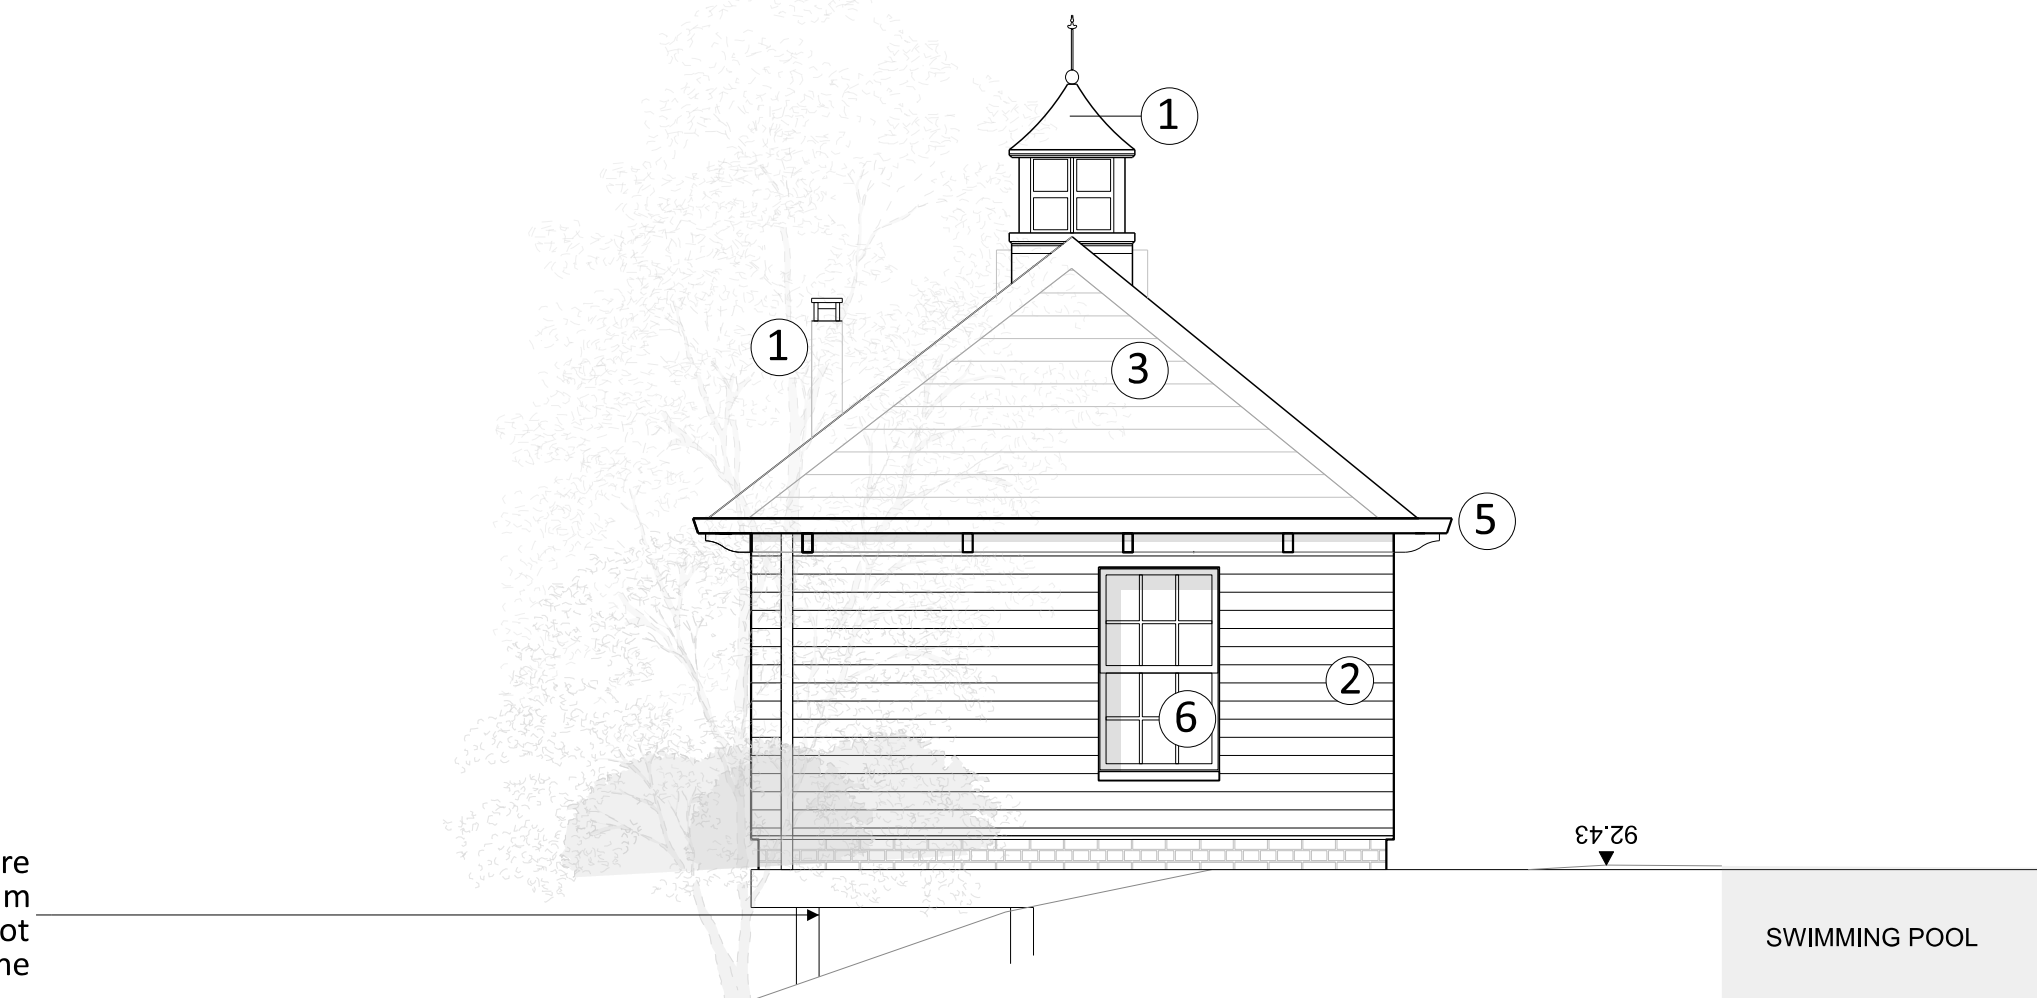

02 Proposed North Elevation
B1_P_00_200_1

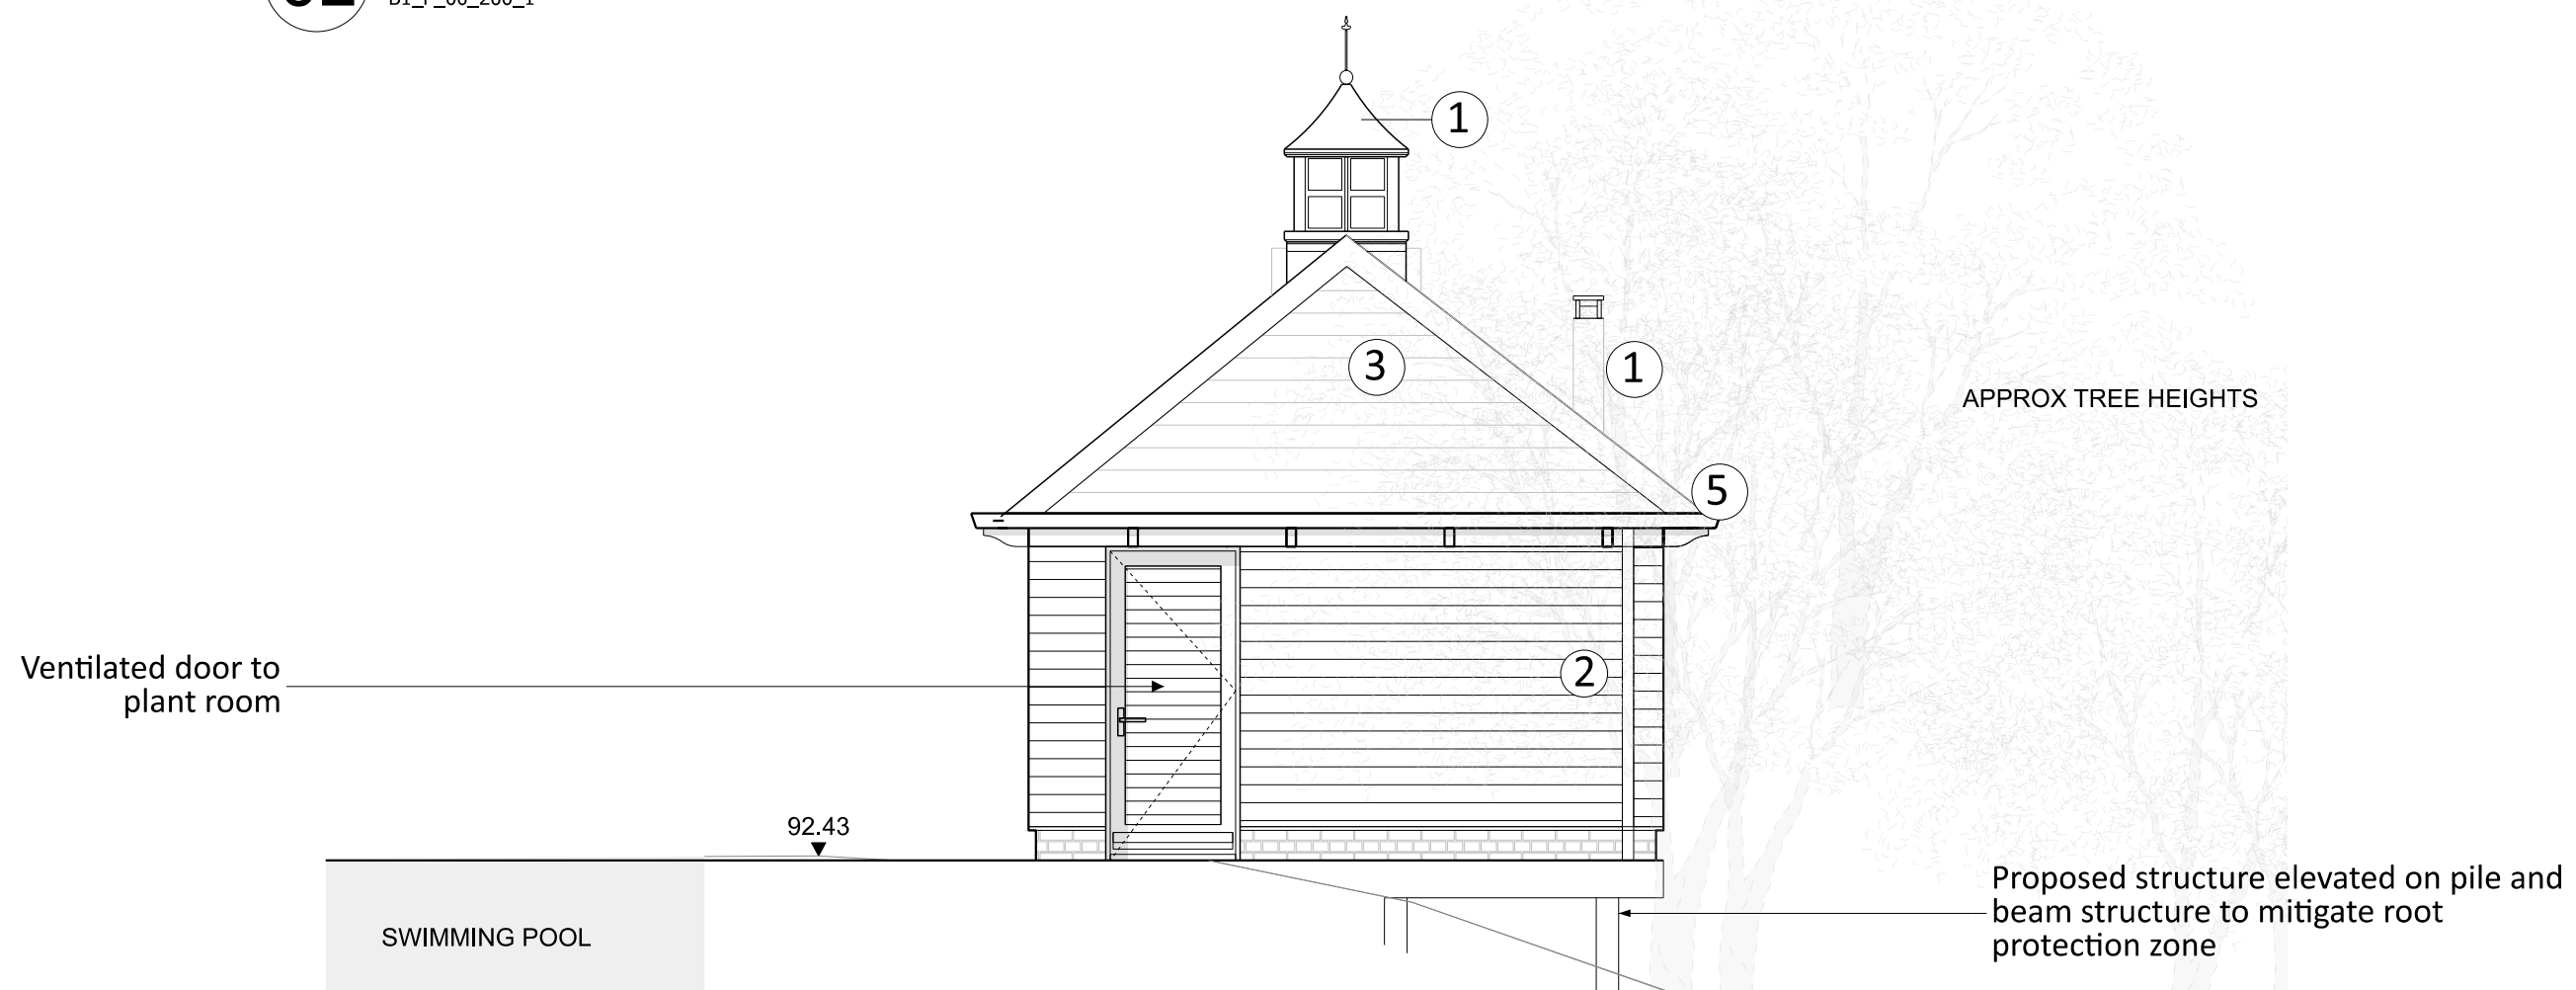

03 Proposed South Elevation
B1_P_00_200_1

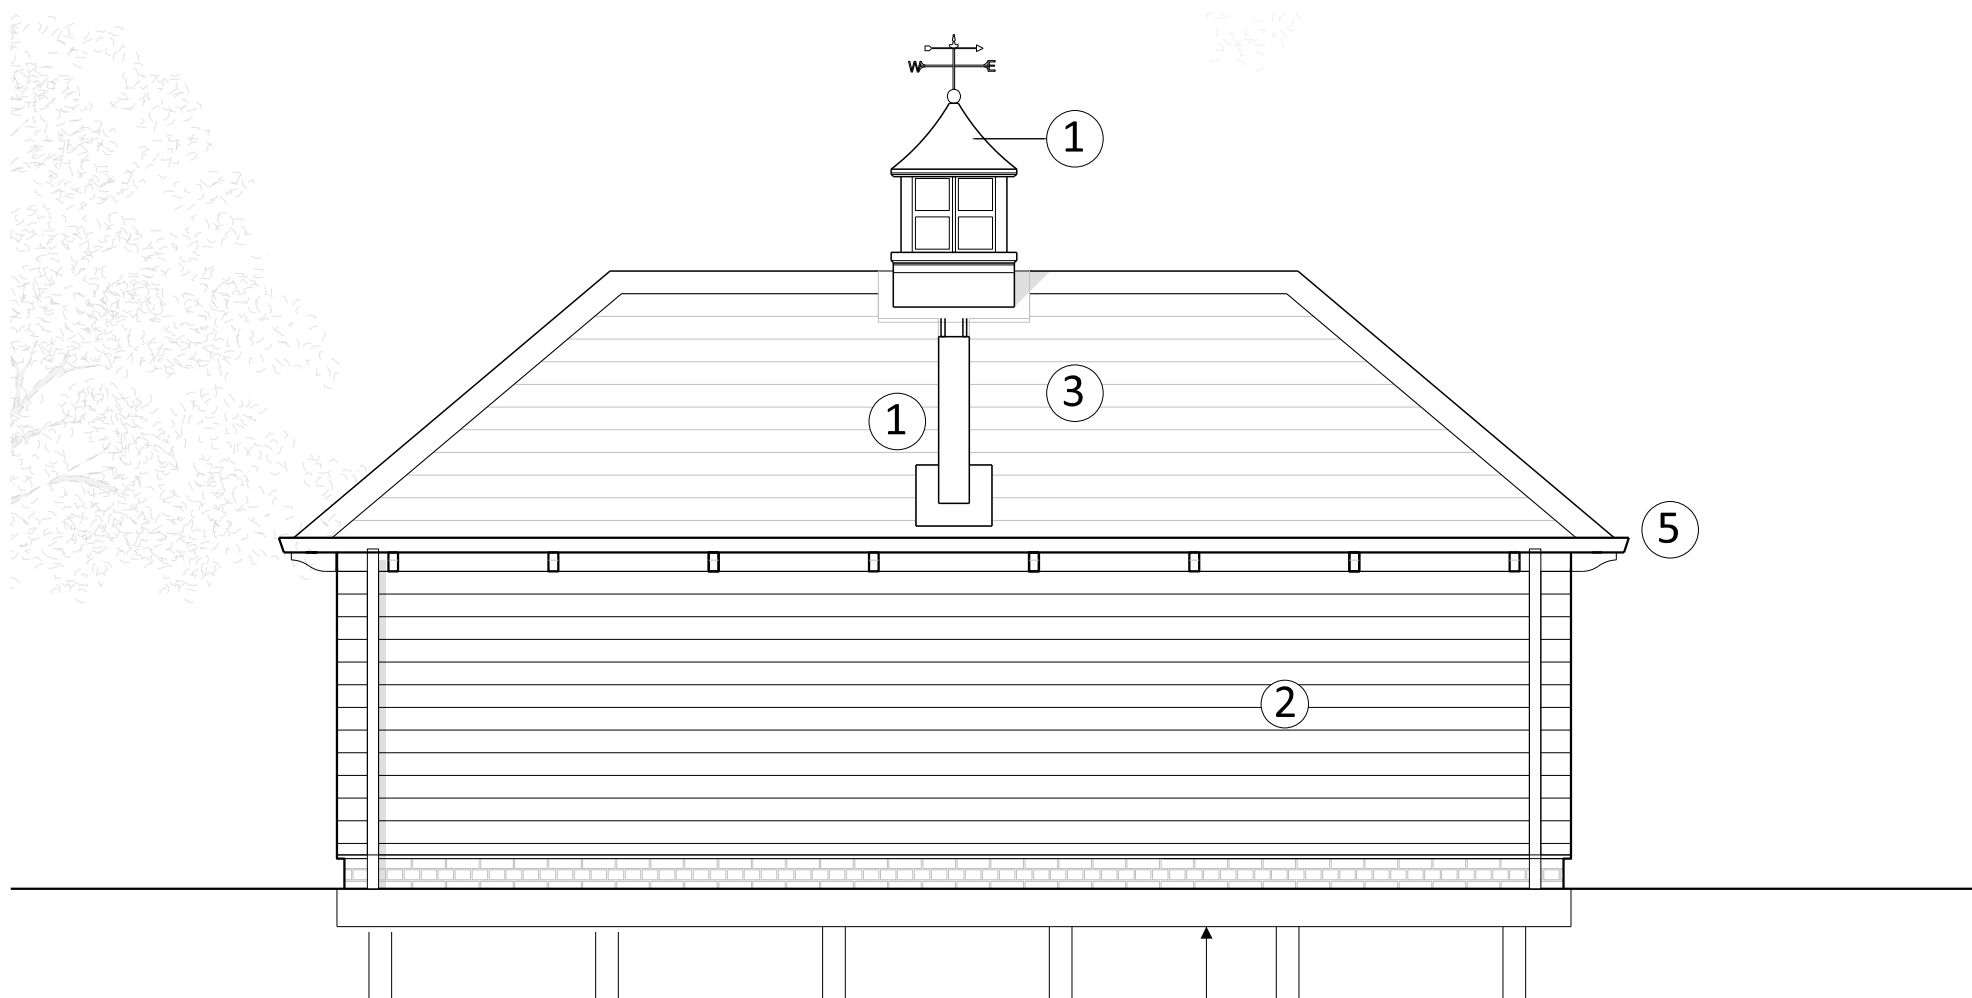

05 Proposed East Elevation
B1_P_00_200_1



NOTES
DO NOT SCALE FROM THIS DRAWING.
ALL DIMENSIONS TO BE CHECKED ON SITE.
ALL OMISSIONS AND DISCREPANCIES TO BE
REPORTED TO THE ARCHITECT IMMEDIATELY.
DRAWINGS TO BE READ IN CONJUNCTION WITH
ENGINEER'S DRAWINGS AND SPECIFICATION.

Demolition

- Materials Key:
1. Proposed Pre-finished Metal
 2. Proposed Timber Shingle Cladding
 3. Proposed Clay Tile
 4. Natural Oak framed posts
 5. Painted Aluminium RWG
 6. Timber frame windows

Planning Issue	05/12/25	RG	P0
First Issue	13/10/25	RG	-
Client Issue	07.08.25	RG	A
Client Issue	02.07.25	RG	-

Revision description	Date	Check	Rev
----------------------	------	-------	-----

WOLDON

1-5 Clerkenwell Road
London, EC1M 6PA
T: 020 7988 1625
studio@woldon.com

The Apple Store
Chipping Campden
T: 01386 257787
www.woldon.com

Project
The Malthouse
Teffont Magna

Drawing
Garden Room Proposed Ground Floor
& Proposed Elevations

Drawn	Date	Scale
AE	July 2025	1:50 @ A1 1:100 @ A3
Job number	Drawing number	Revision
2520	B2_P_00_100_001	P0