
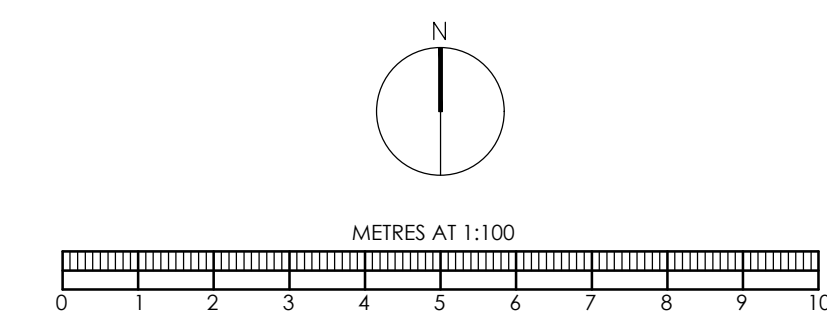


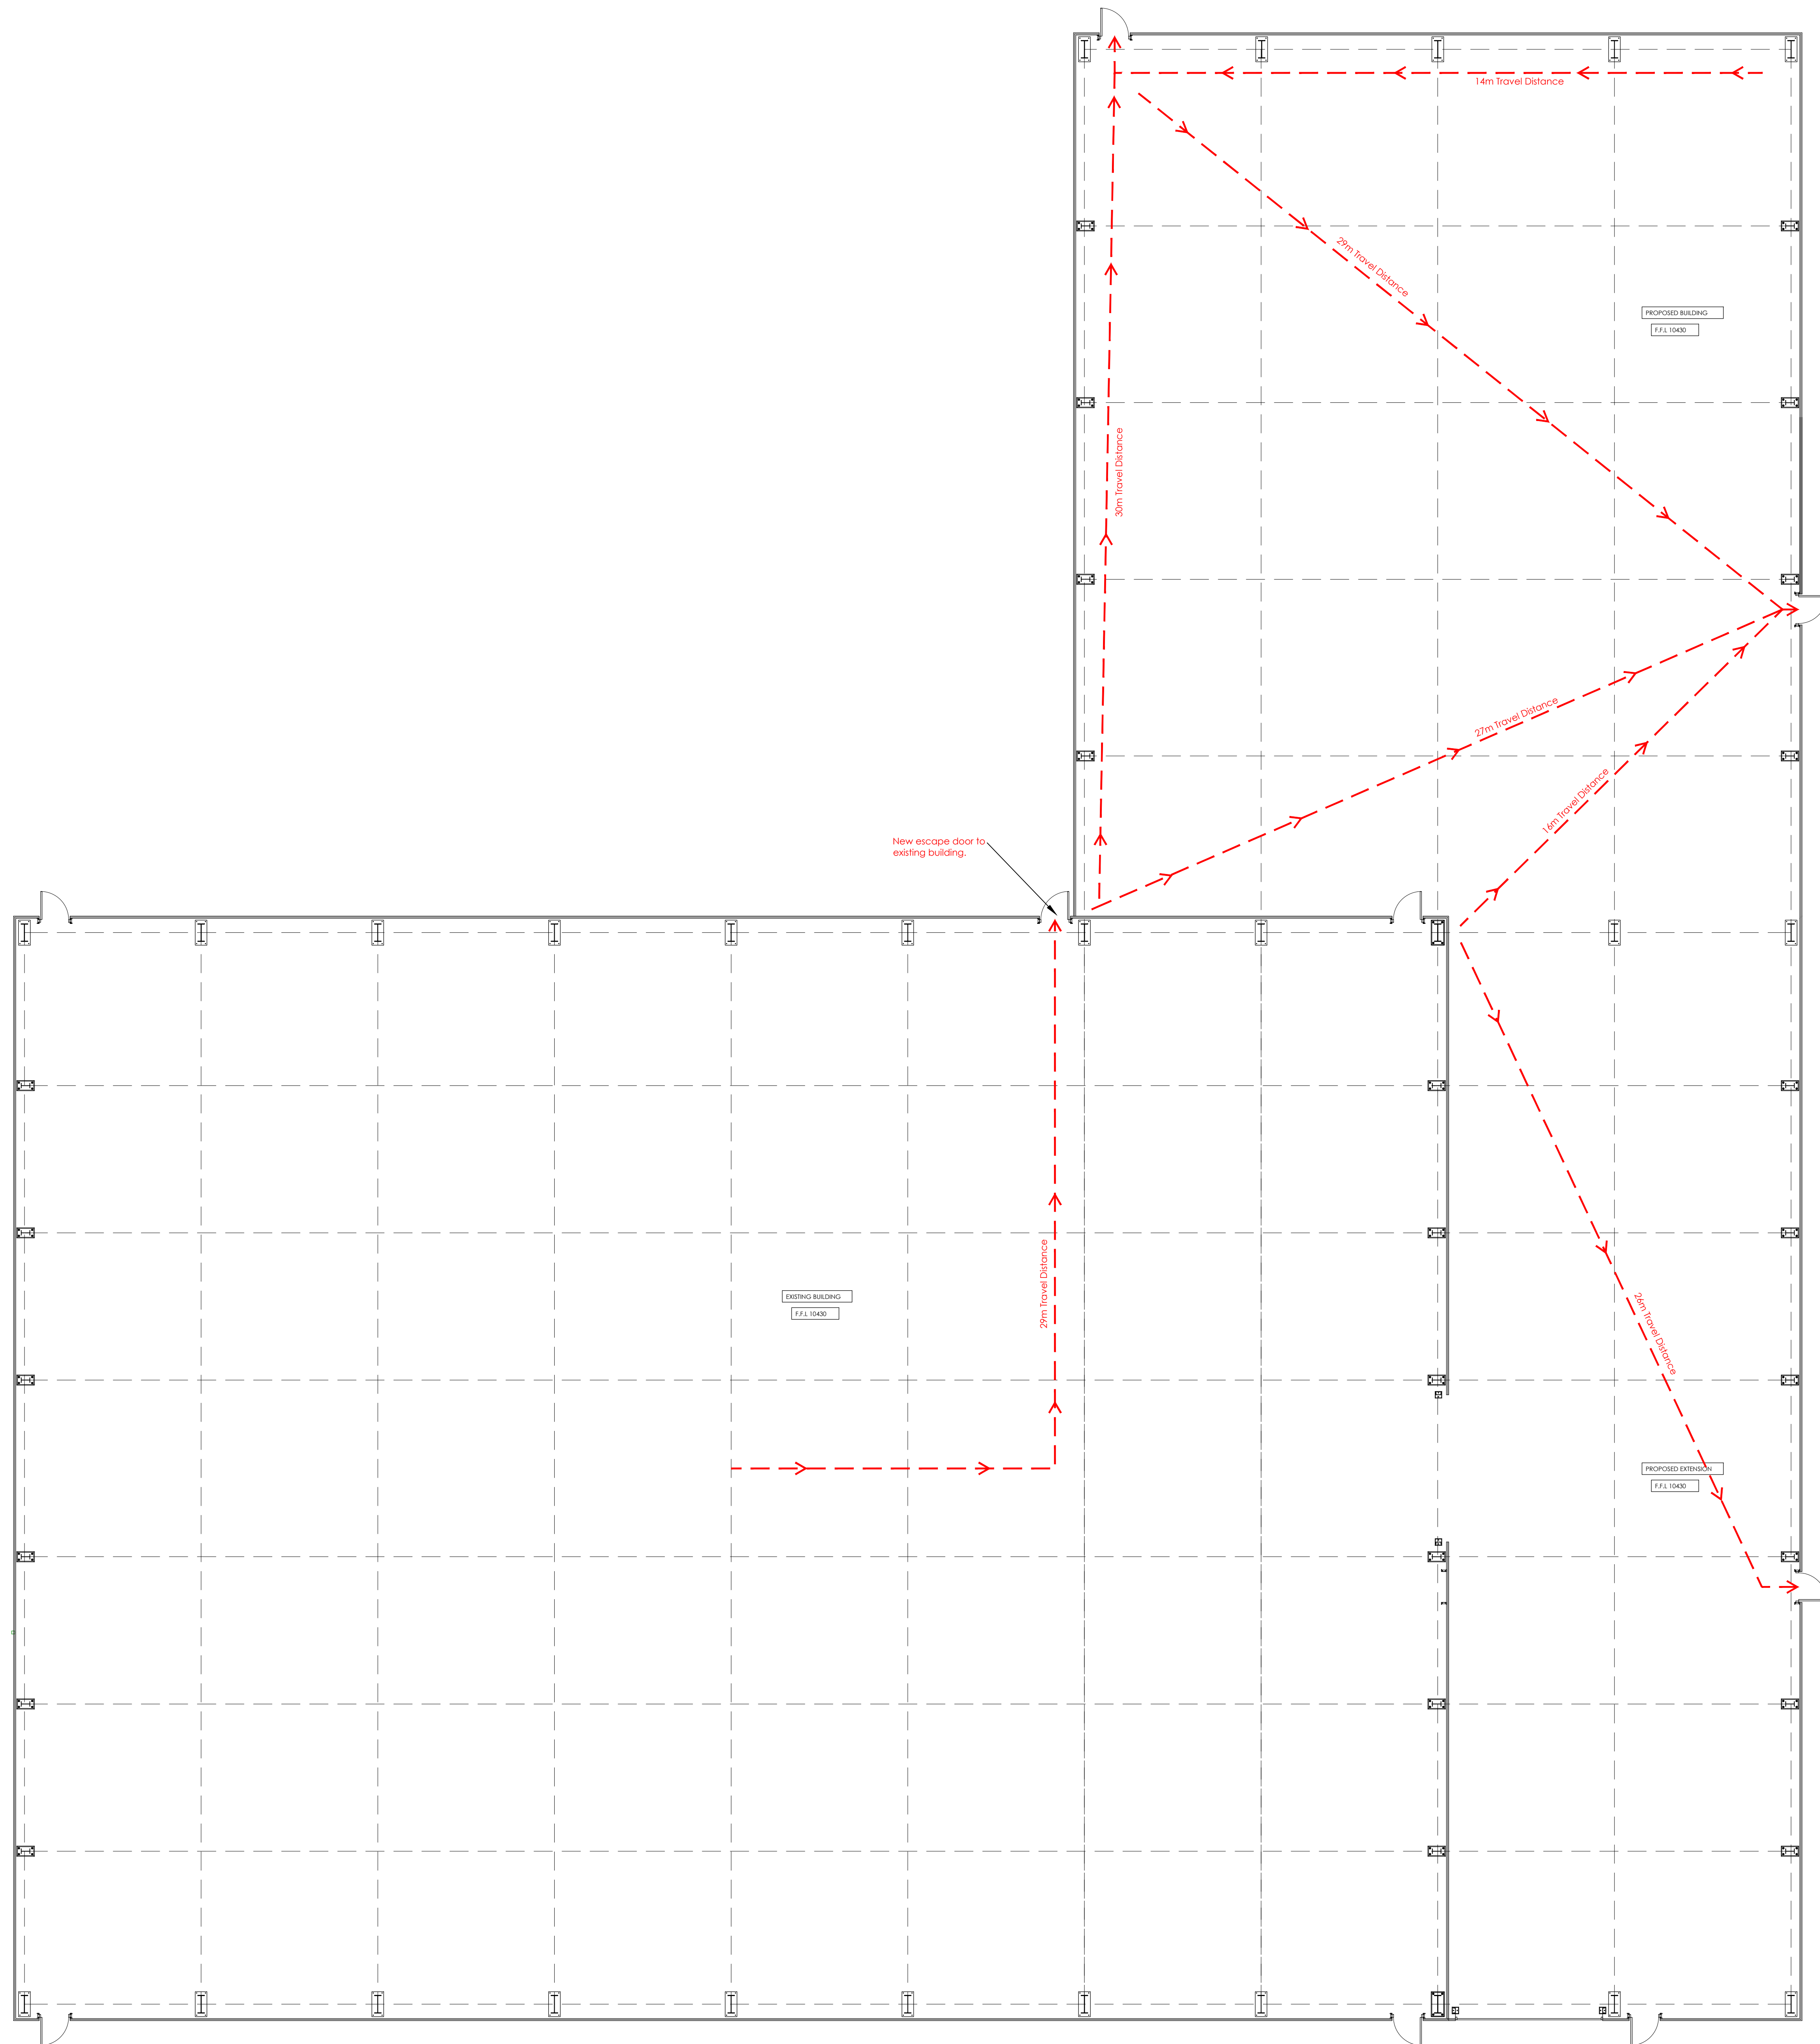

BRIMBLE LEA		
Chartered Planning Consultants & Architects		
Unit 3, Kingsmead Business Park, Gillingham, Dorset, SP8 5FB		
T (01747) 823232 www.brimblelea.com		
PROJECT Hillbush, Norwood Park, Mere, Wiltshire, BA12 6FE.		
DRAWING Proposed Floor Plan		
SCALE 1:100 @ A0	DRAWING No.	REVISION
DRAWING ORIGINATOR DWR	25103-2	A
DATE 07.11.25		