




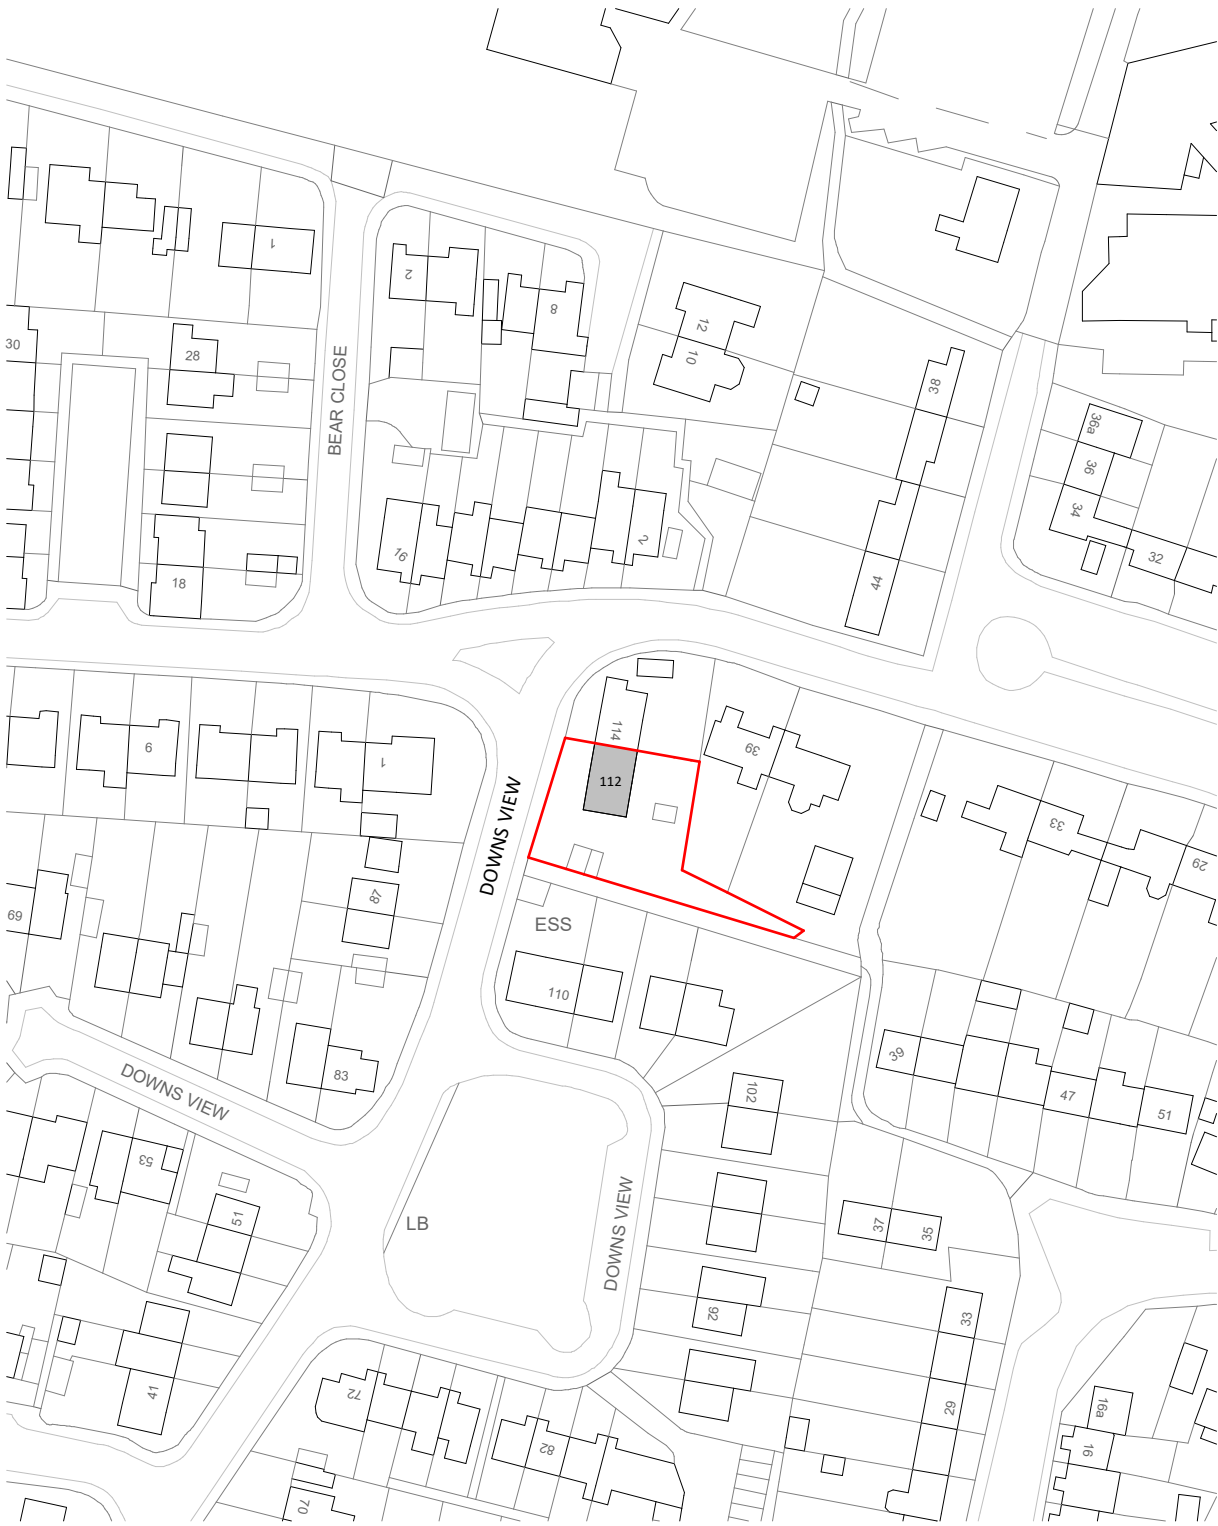


SLP Site Location Plan
1 : 1250

 

1 Existing Site Plan
1 : 200

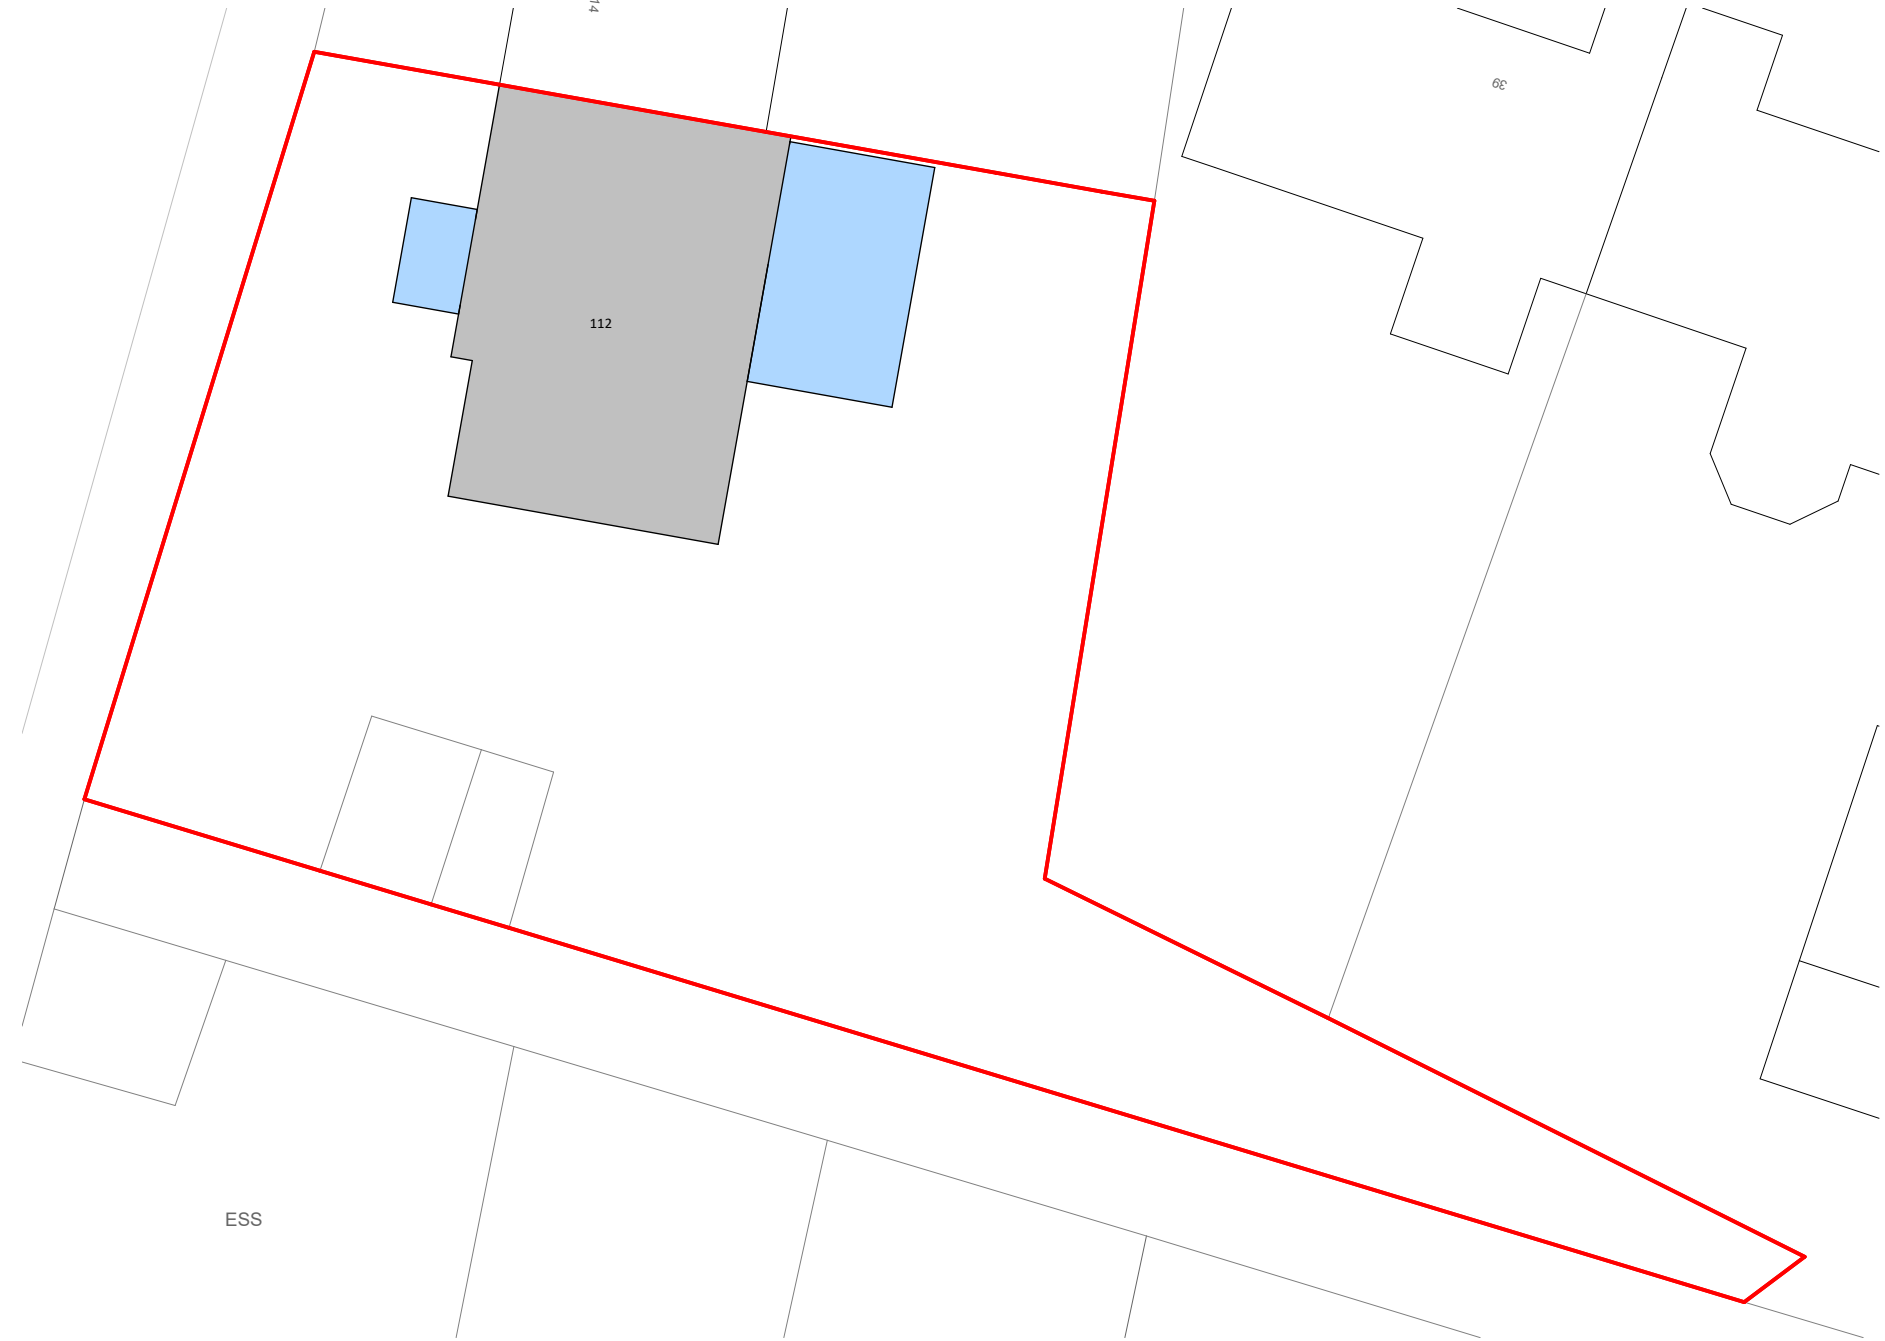

2 Proposed Site Plan
1 : 200

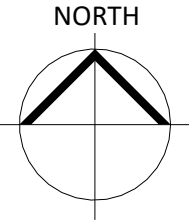

Responsibility is not accepted for errors made by others in scaling from this drawing. All construction information should be taken from figured dimensions only.

NOTE:
Studio Zed take no responsibility for the accuracy of the boundary. All coordinates to be checked on site and correlated against land registry ownership boundary.

- KEY:**
- Site Boundary Line
 - Denotes Existing Property
 - Denotes Proposed Extension

PL	PL1	05.12.25	Planning Issue	REVISED BY
STATUS	REV	DATE	DESCRIPTION	MC
CLIENT				CHECKED BY
Mr Bradley Miles				ZW
112 Downs View, Bradford-on-Avon, Wiltshire, BA15 1PW.				ORIGINATOR NO
				25SZ685



21 Langley Road Trowbridge Wiltshire BA14 0LL
Tel: 01225 342837
Mobile: 07389 809794 & 07831 817906

PROJECT
Single-Storey Rear Extension, Front Porch and Internal Alterations
112 Downs View, Bradford-on-Avon

DRAWING TITLE
Site Location + Site Plans

SUITABILITY STATUS PL : PLANNING	SCALE As indicated @ A2
YEAR DESIGNER PROJECT SHEET NUMBER 25-SZ-685-0010	REVISION PL1