


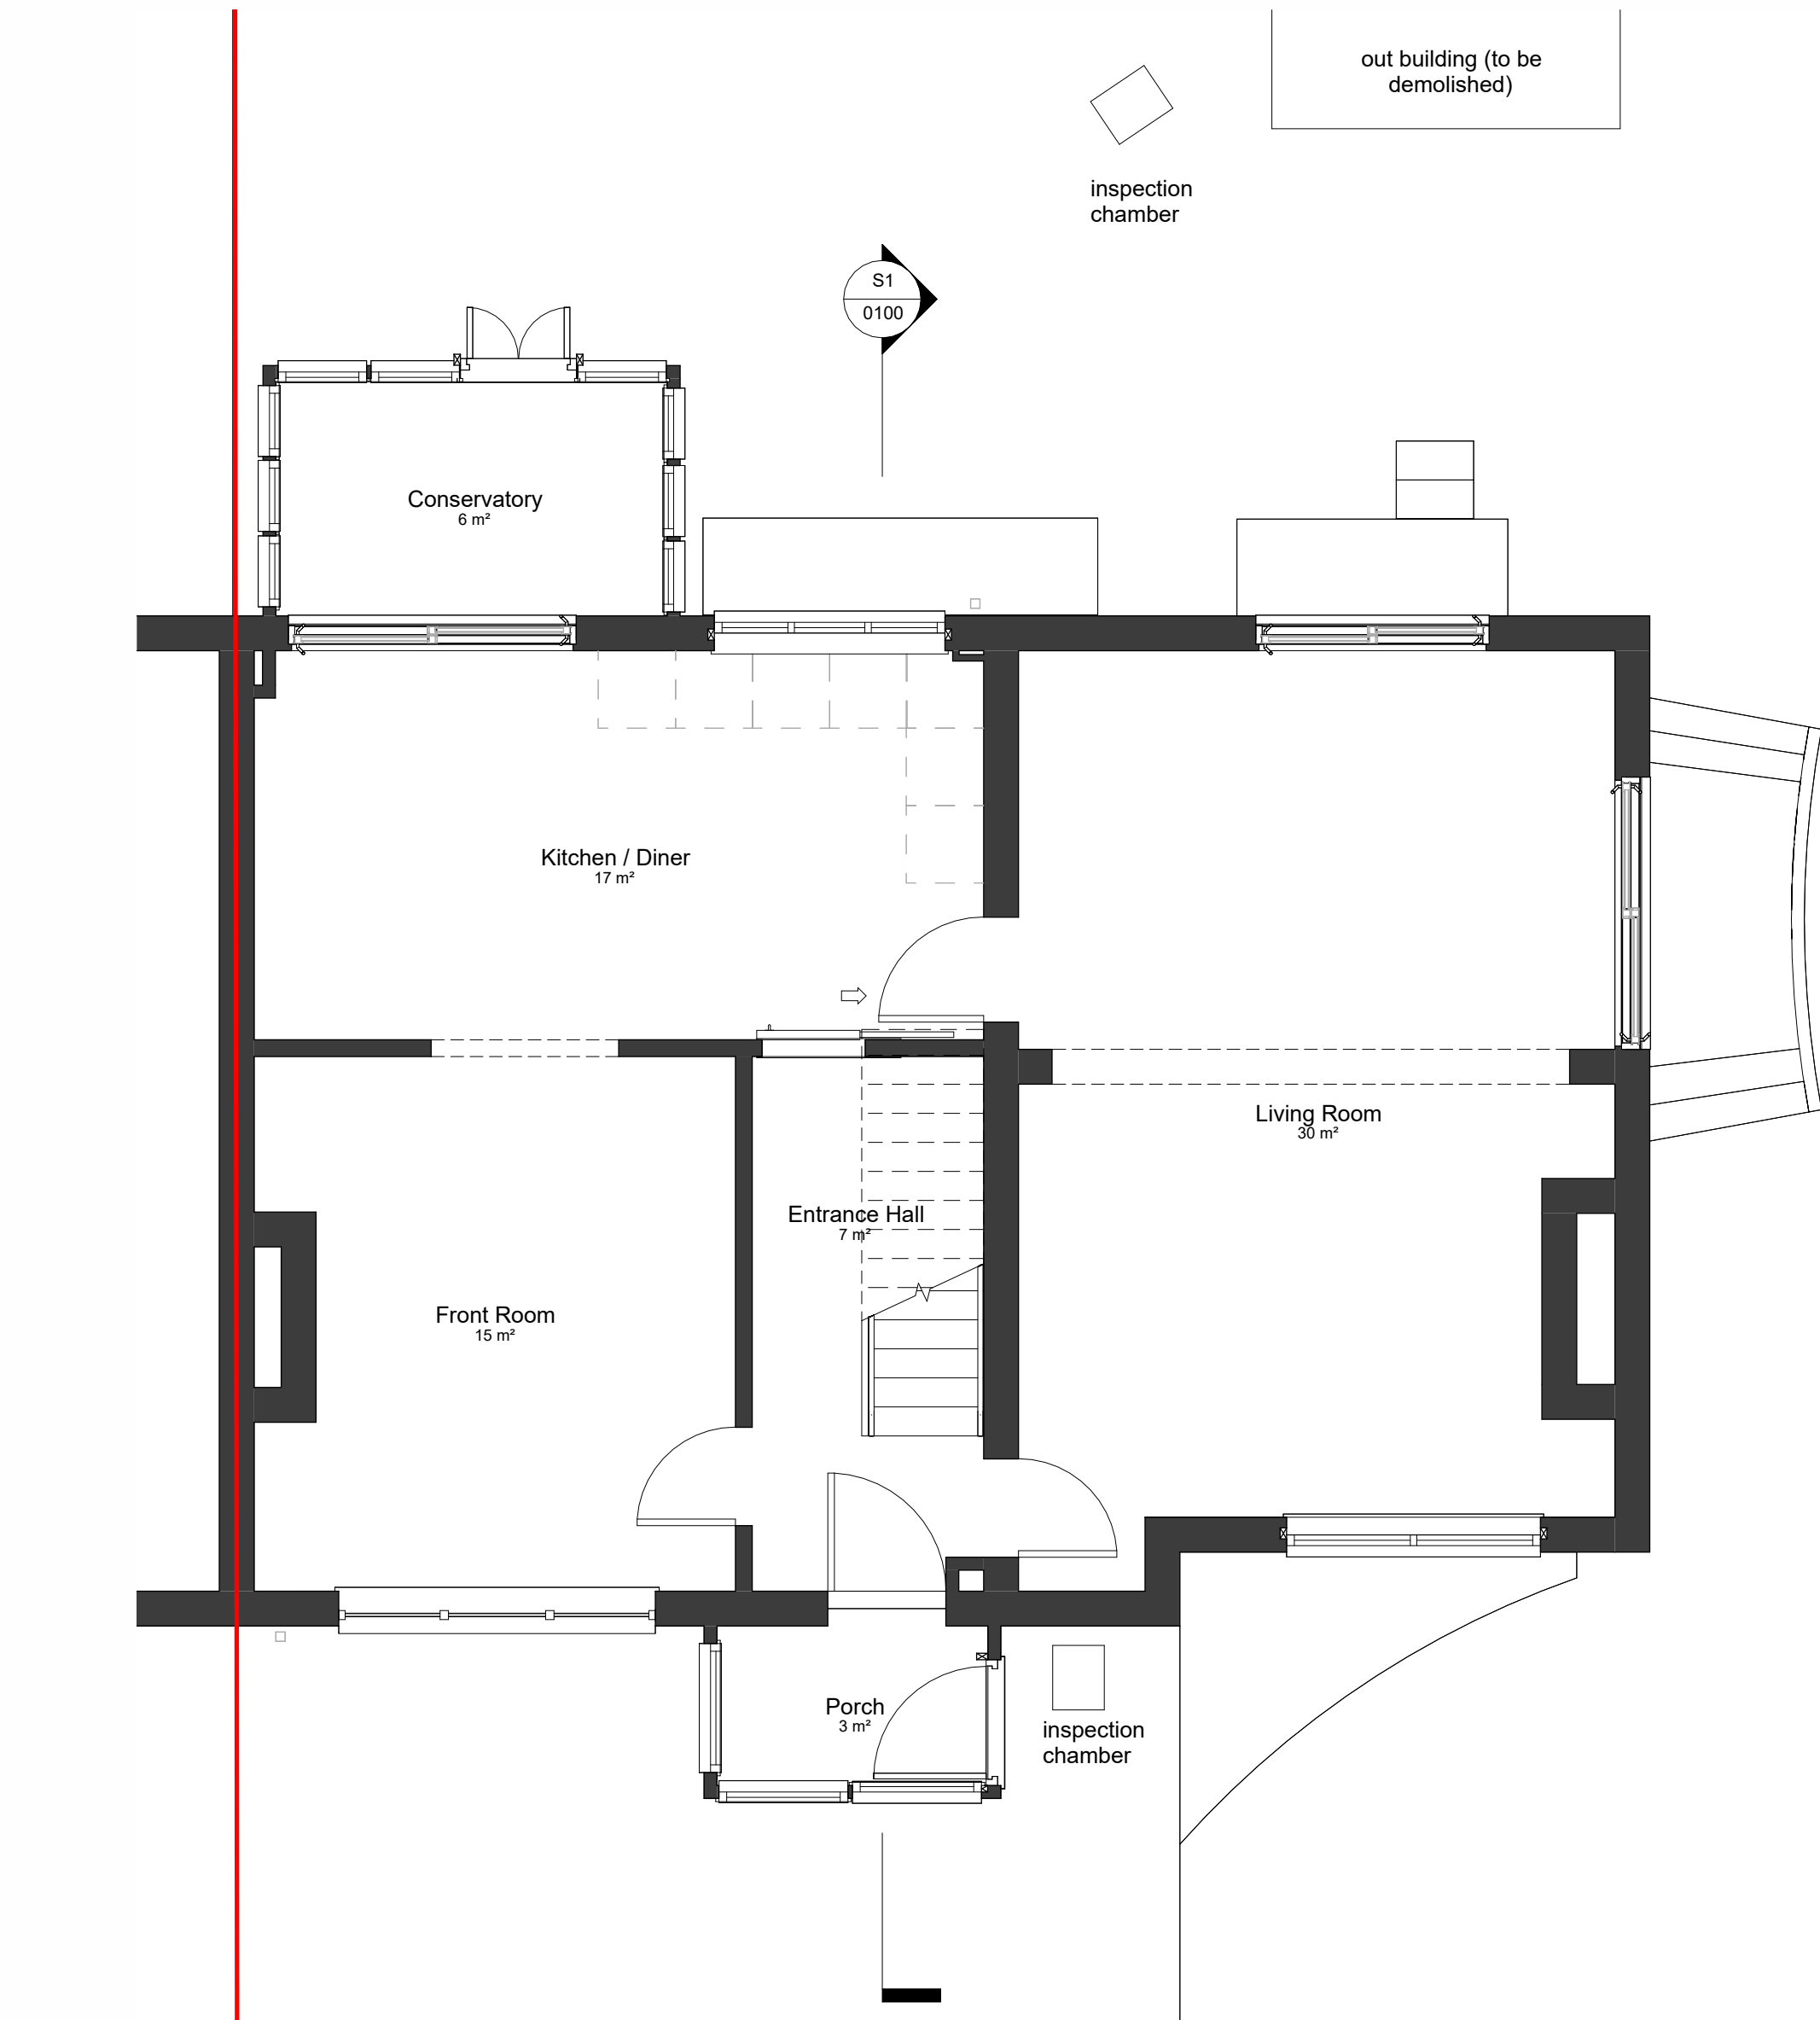


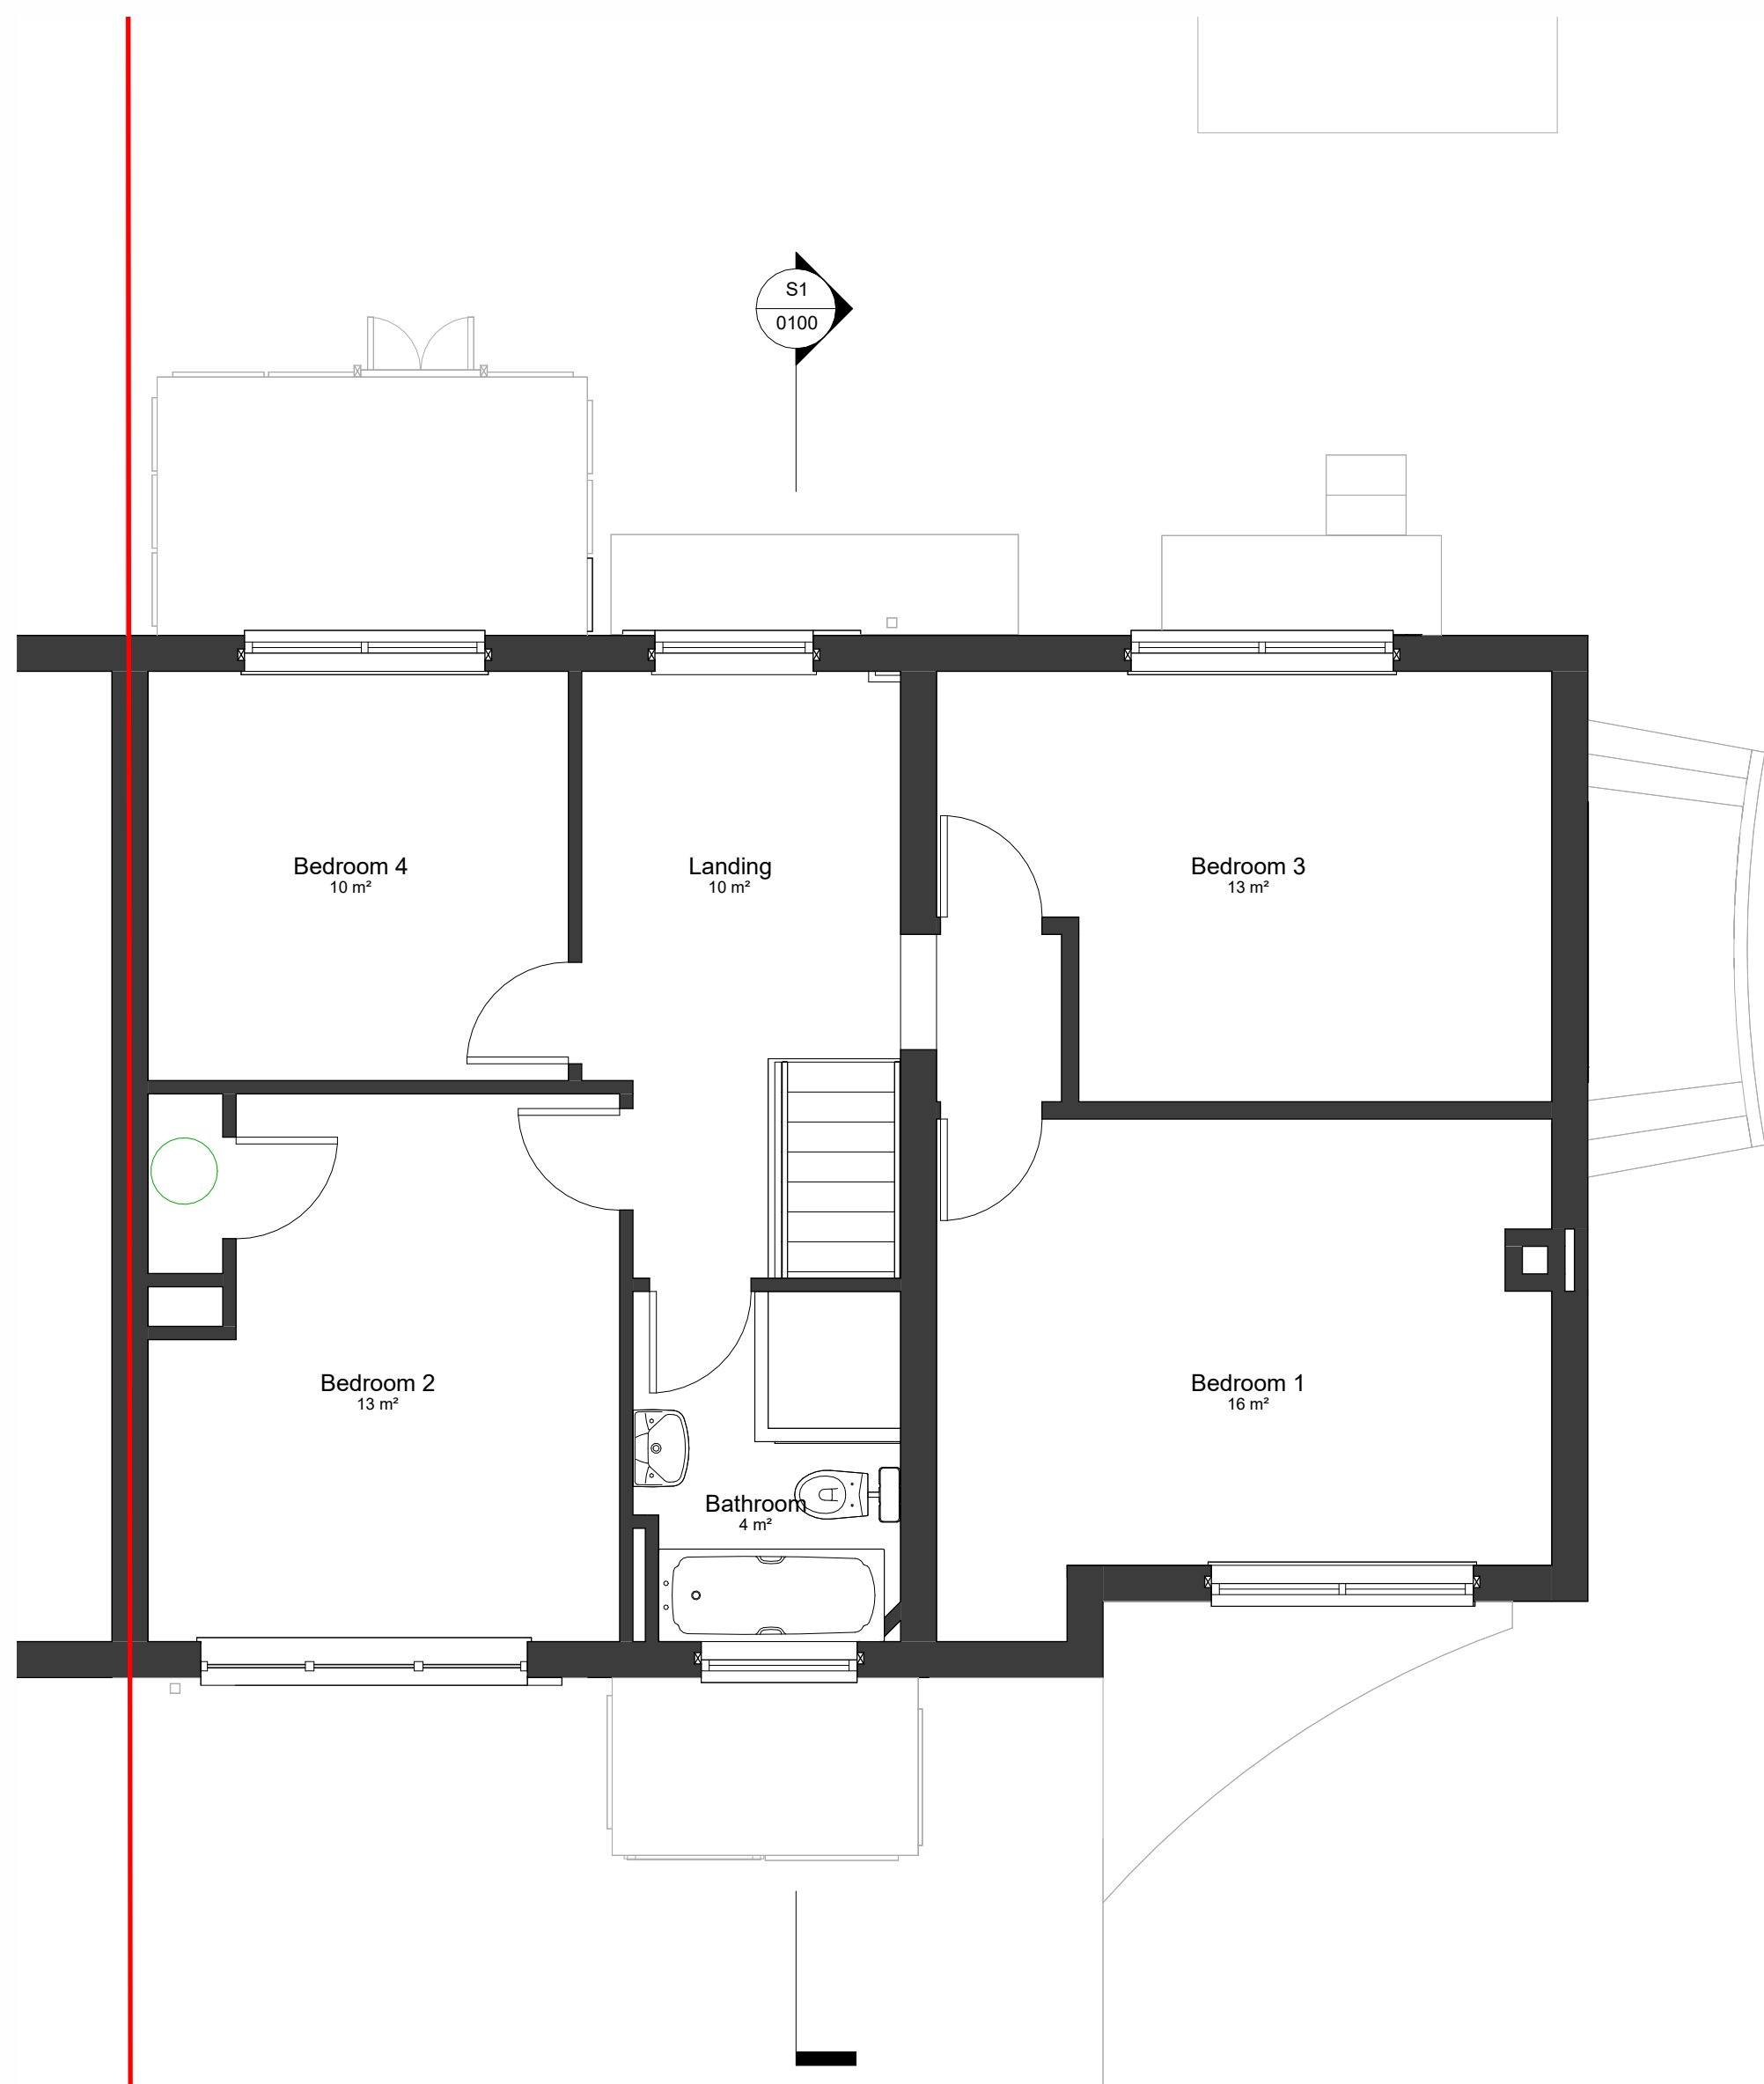


GF Existing Ground Floor Plan
1 : 50

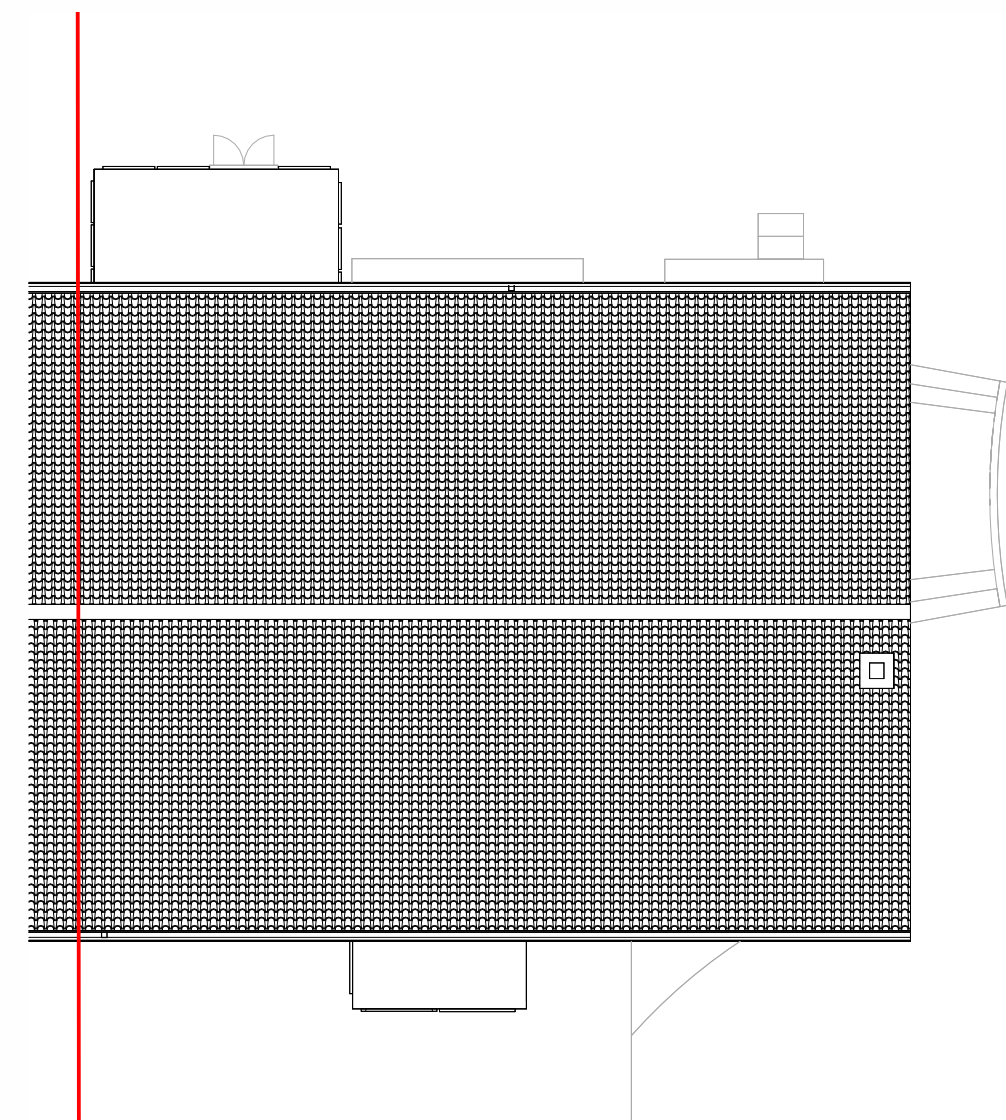

FF Existing First Floor Plan
1 : 50

 



R Existing Roof Plan
1 : 100

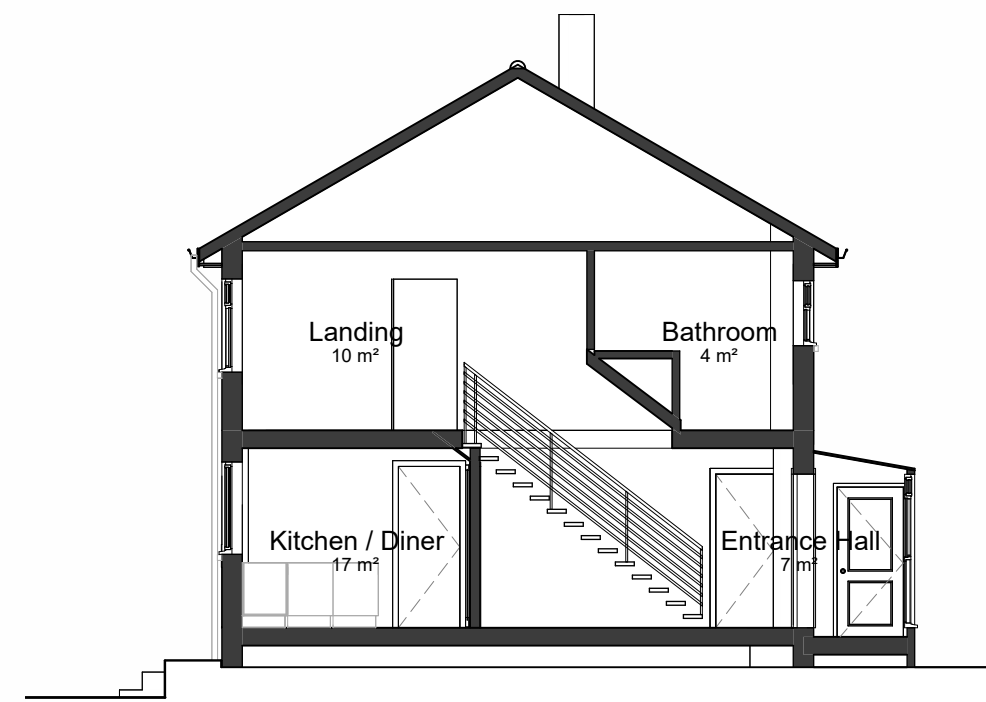

S1 Section 01
1 : 100



3D Existing 3D Sketch

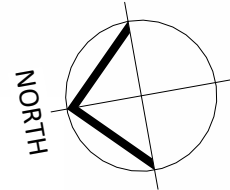 

Responsibility is not accepted for errors made by others in scaling from this drawing.
All construction information should be taken from figured dimensions only.

NOTE

BUILDING SURVEY OF EXISTING IS NON CONCLUSIVE, PLEASE ENSURE THAT ALL MEASUREMENTS ARE TAKEN FROM SITE. CONTRACTOR TO CHECK ALL DIMENSIONS AND REPORT ALL ERRORS AND OMISSIONS TO THE ENGINEER. ANY DIMENSIONS SHOWN ARE IN MM.

KEY

— Denotes Site Boundary Line

PL	PL1	05.12.25	Planning Issue	
STATUS	REV	DATE	DESCRIPTION	REVISED BY
CLIENT				MC
				CHECKED BY
				ZW
				ORIGINATOR NO
				2552685
				CONSULTANT



21 Langley Road Trowbridge Wiltshire BA14 0LL
Tel: 01225 342837
Mobiles: 07831 817906 & 07789 744420

PROJECT
Single-Storey Rear Extension, Front Porch and
Internal Alterations
112 Downs View, Bradford-on-Avon

DRAWING TITLE
Existing Plans

SUITABILITY STATUS PL : PLANNING	SCALE As indicated @ A1
YEAR DESIGNER PROJECT NUMBER SHEET NUMBER 25-SZ-685-0100	REVISION PL1