




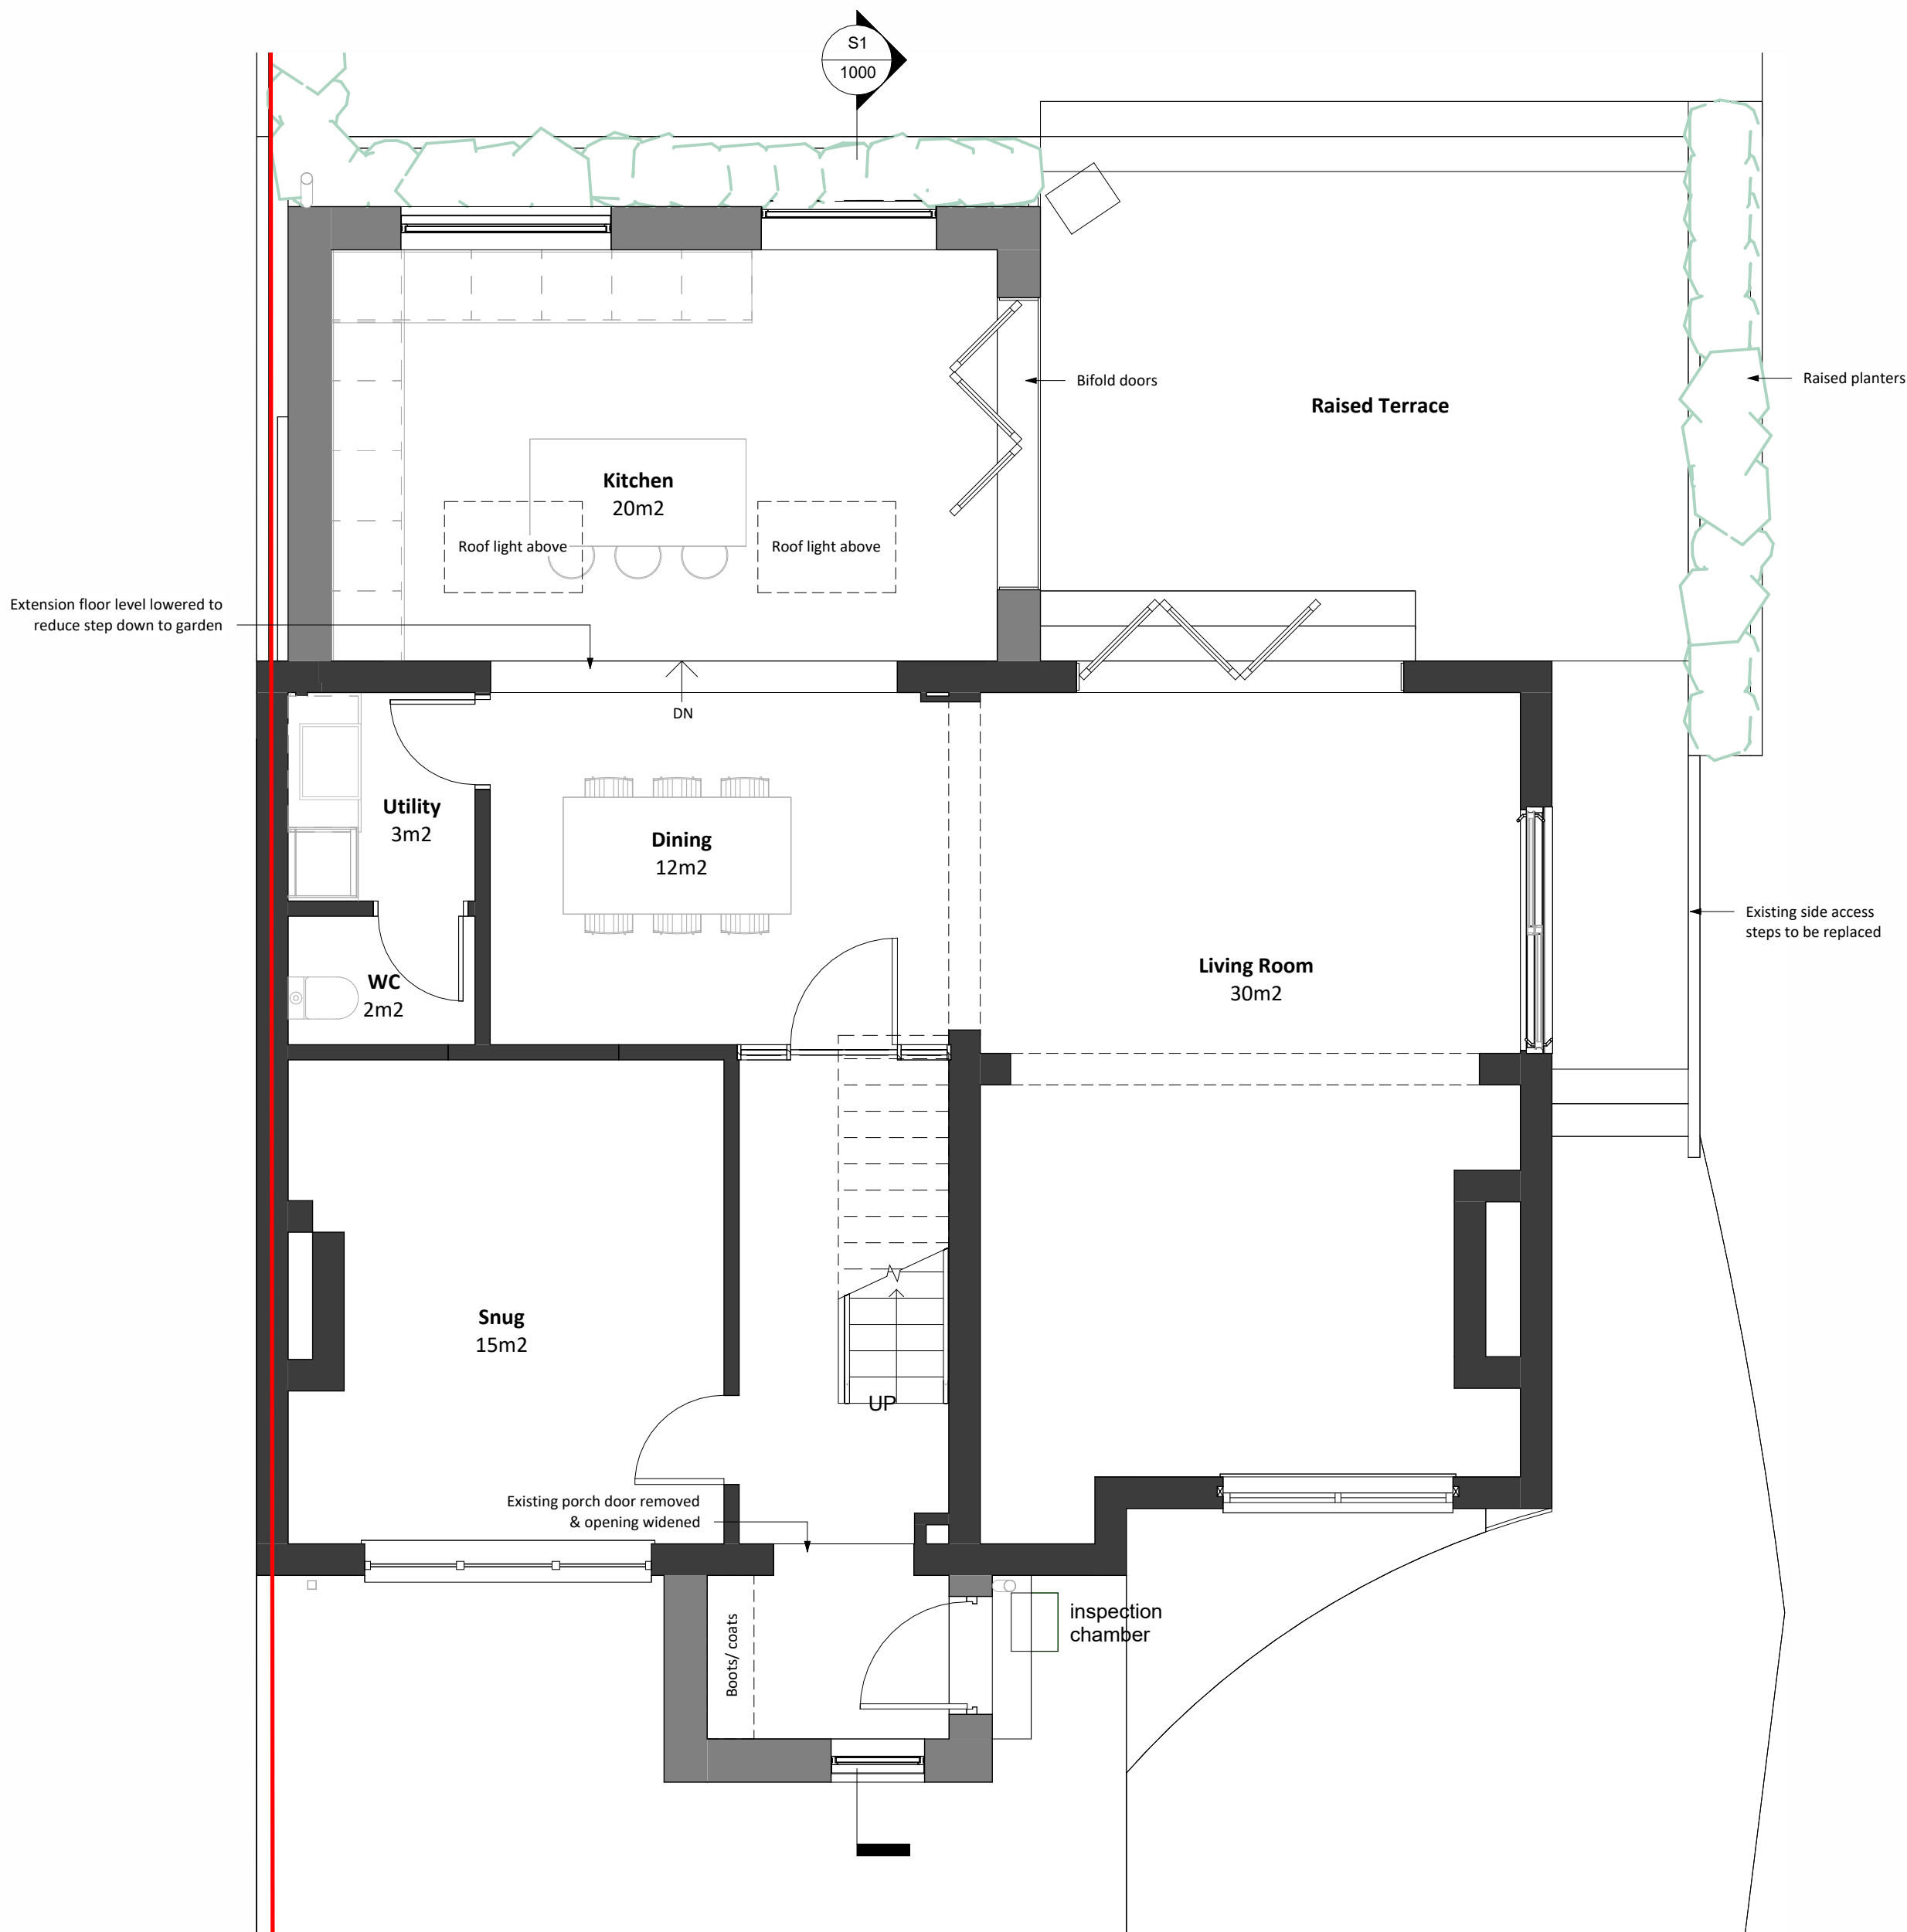


GF Proposed Ground Floor Plan
1 : 50

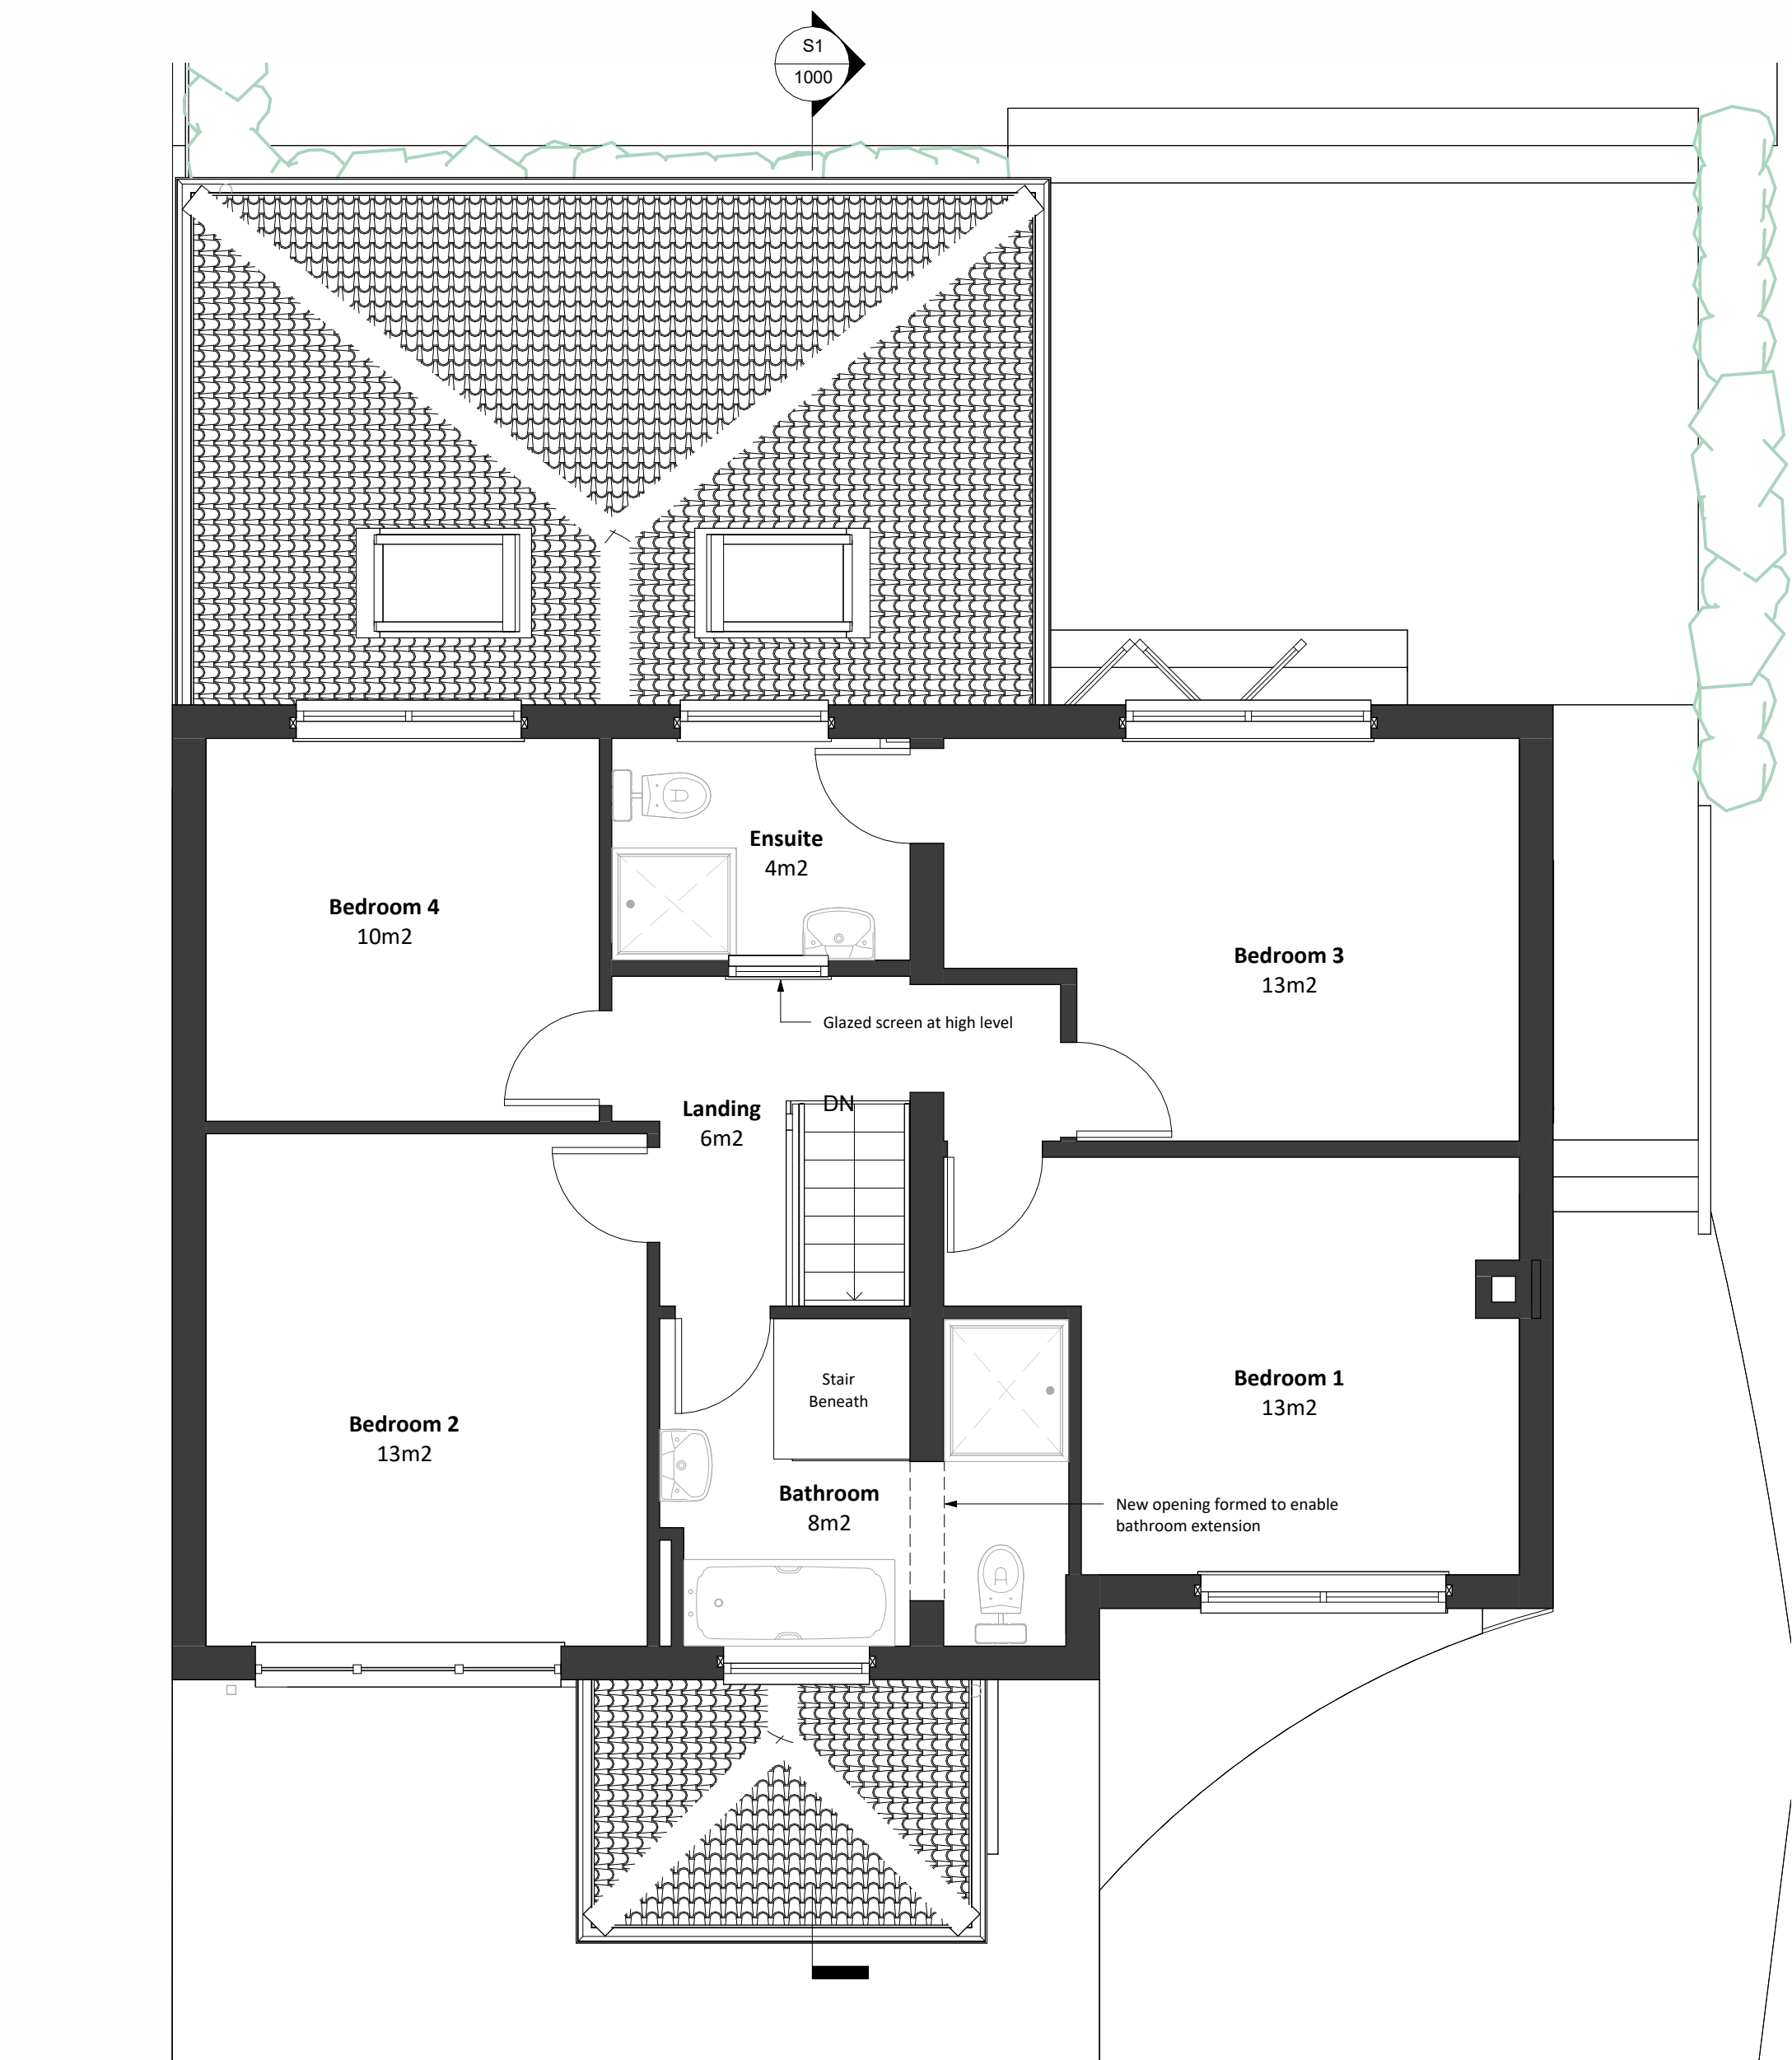


FF Proposed First Floor Plan
1 : 50

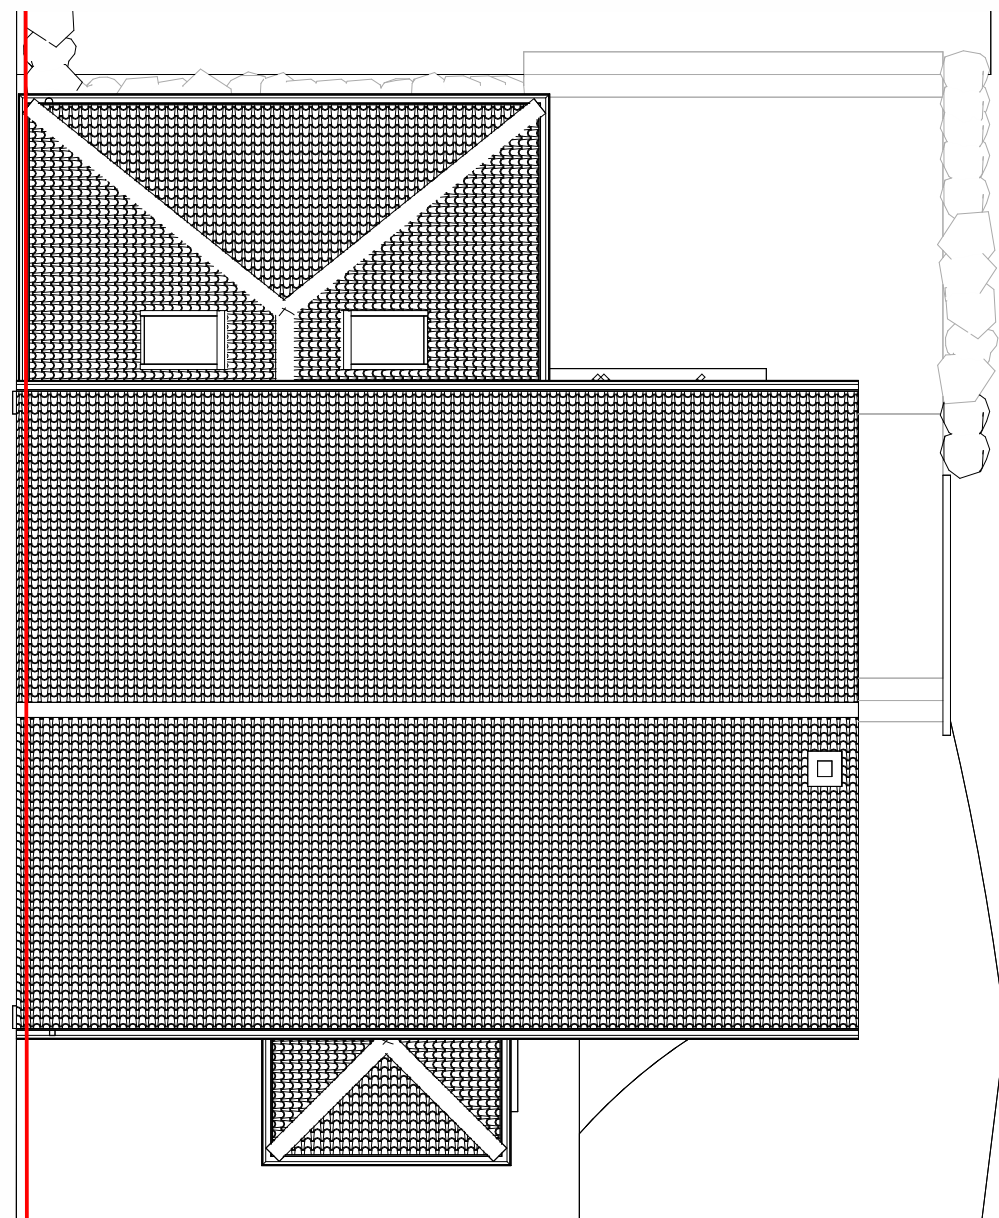

R Proposed Roof Plan
1 : 100

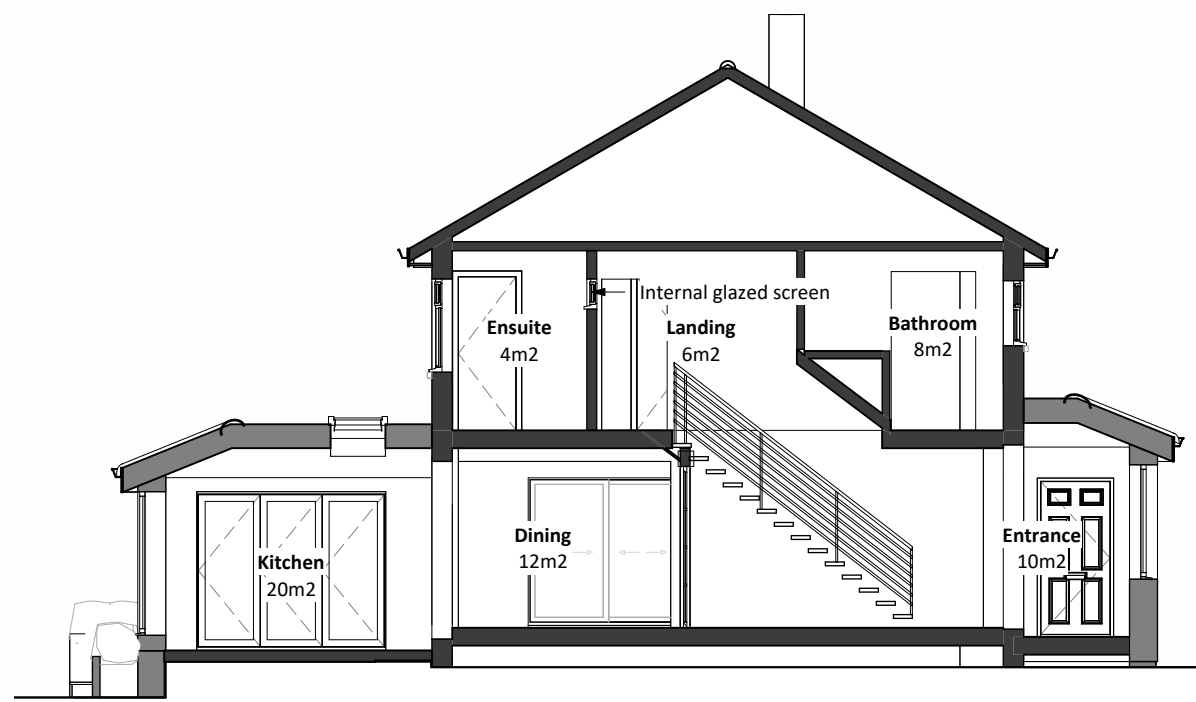

S1 Proposed Section 01
1 : 100

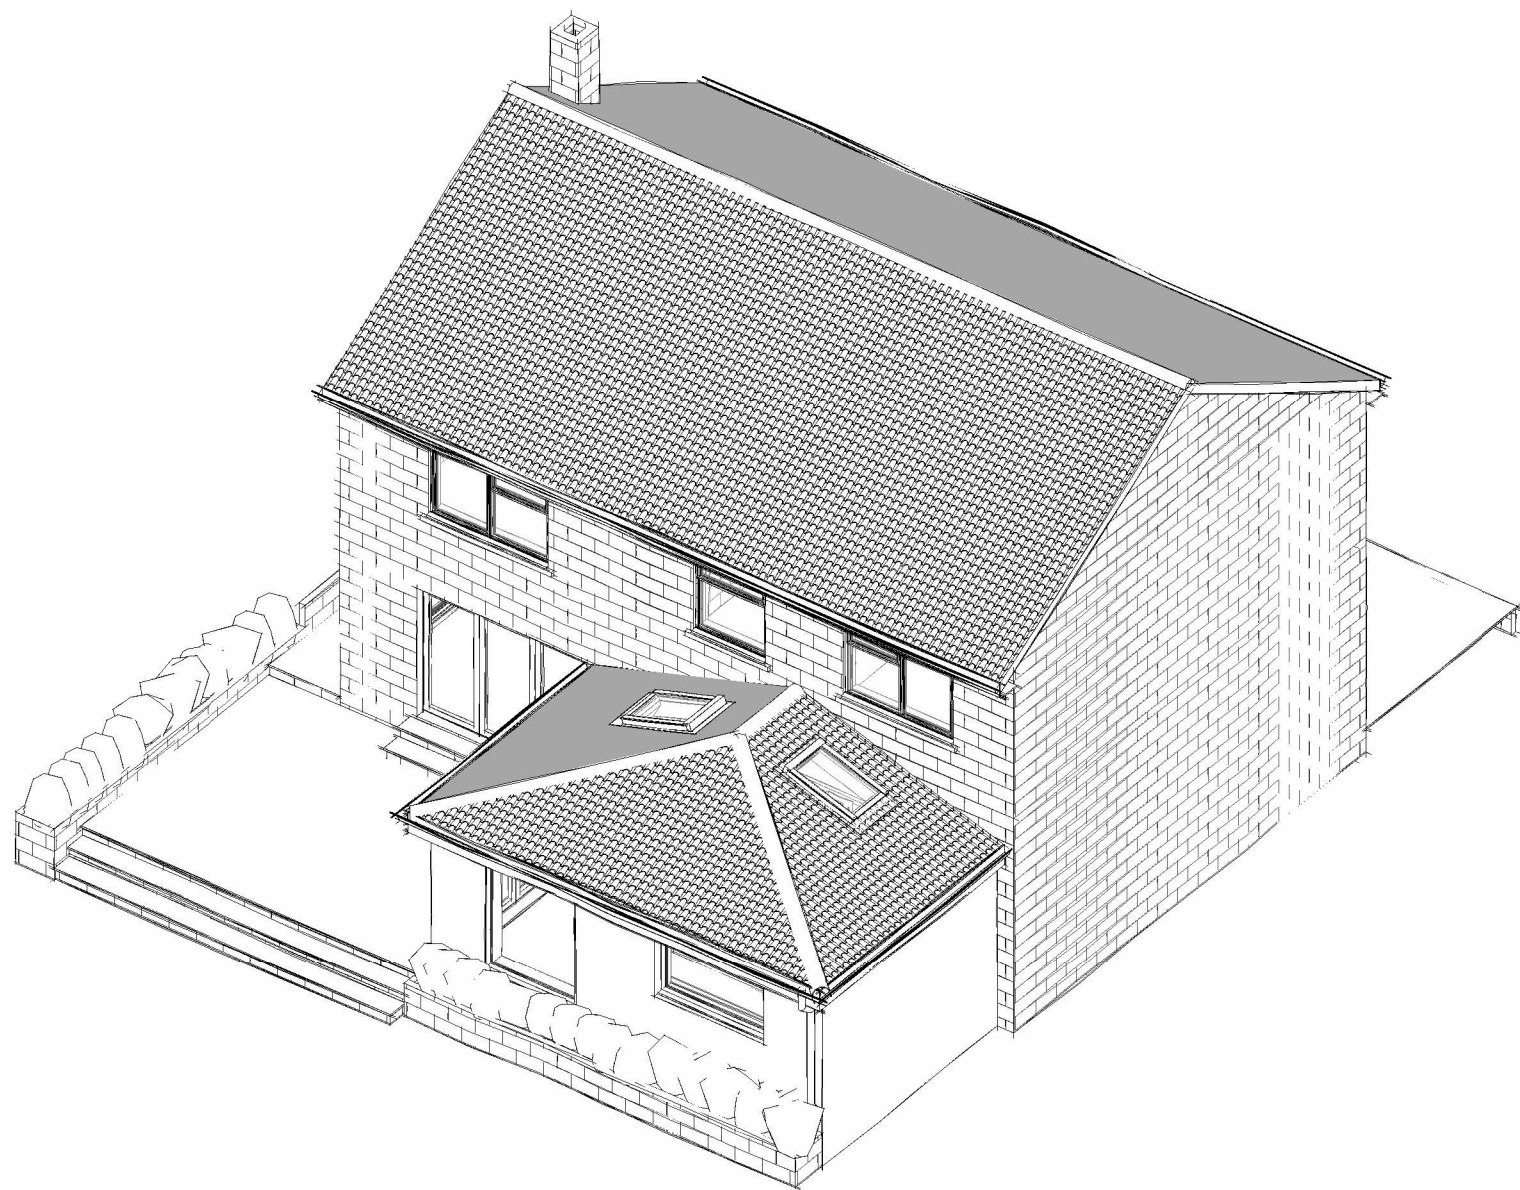

3D Proposed 3D Sketch
1 : 100

Responsibility is not accepted for errors made by others in scaling from this drawing.
All construction information should be taken from figured dimensions only.

NOTE

BUILDING SURVEY OF EXISTING IS NON CONCLUSIVE, PLEASE ENSURE THAT ALL MEASUREMENTS ARE TAKEN FROM SITE. CONTRACTOR TO CHECK ALL DIMENSIONS AND REPORT ALL ERRORS AND OMISSIONS TO THE ENGINEER. ANY DIMENSIONS SHOWN ARE IN MM.

KEY

— Denotes Site Boundary Line

PL	PL1	05.12.25	Planning Issue	REVISED BY
STATUS	REV	DATE	DESCRIPTION	MC
CLIENT				CHECKED BY
				ZW
				ORIGINATOR NO
				2552685
				CONSULTANT



21 Langley Road Trowbridge Wiltshire BA14 0LL
Tel: 01225 342837
Mobiles: 07831 817906 & 07789 744420

PROJECT
Single-Storey Rear Extension, Front Porch and
Internal Alterations
112 Downs View, Bradford-on-Avon

DRAWING TITLE
Proposed Plans

SUITABILITY STATUS	SCALE
PL : PLANNING	As indicated @ A1
YEAR DESIGNER PROJECT NUMBER SHEET NUMBER	REVISION
25-SZ-685-1000	PL1