




South Elevation

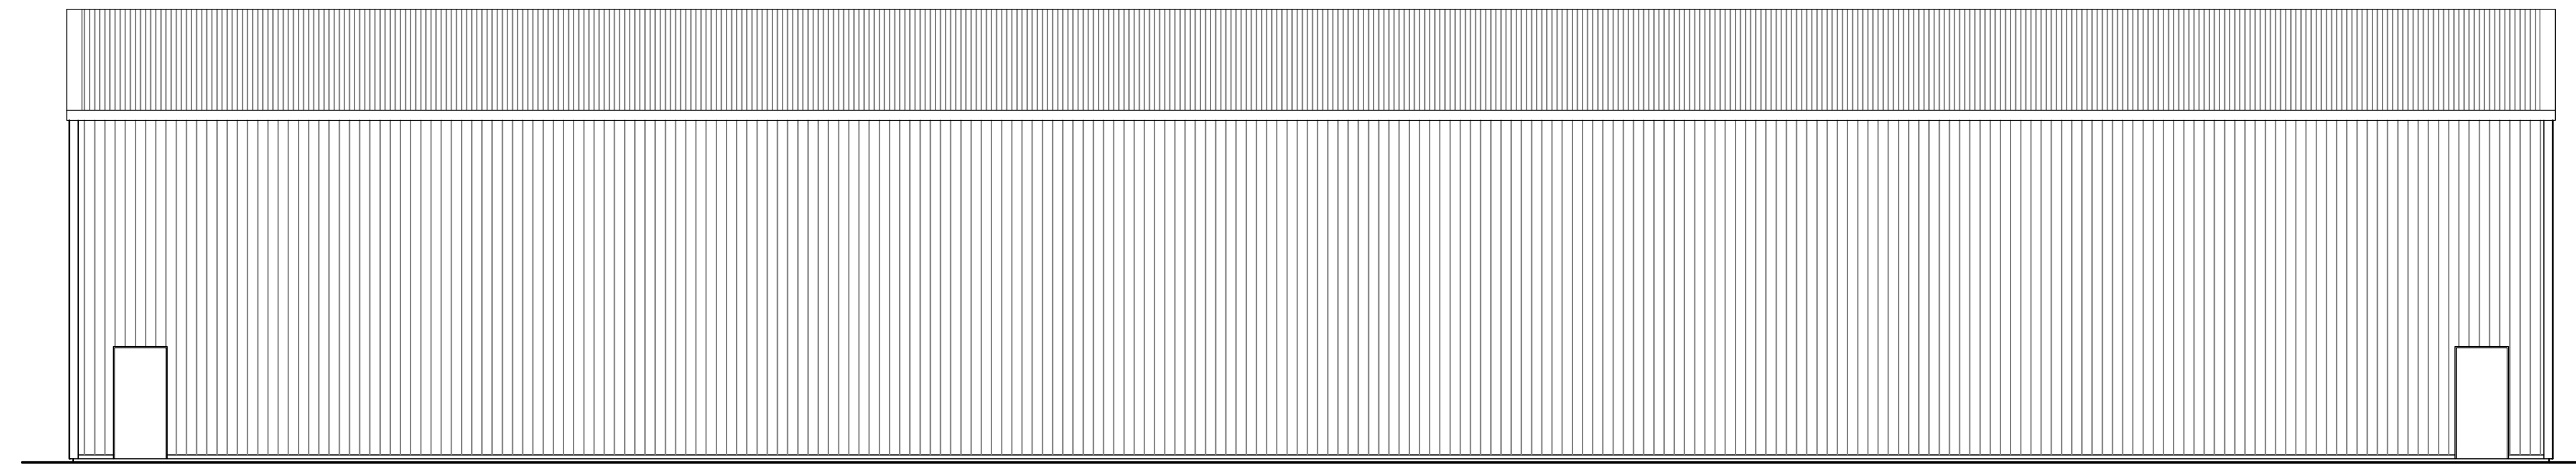


North Elevation

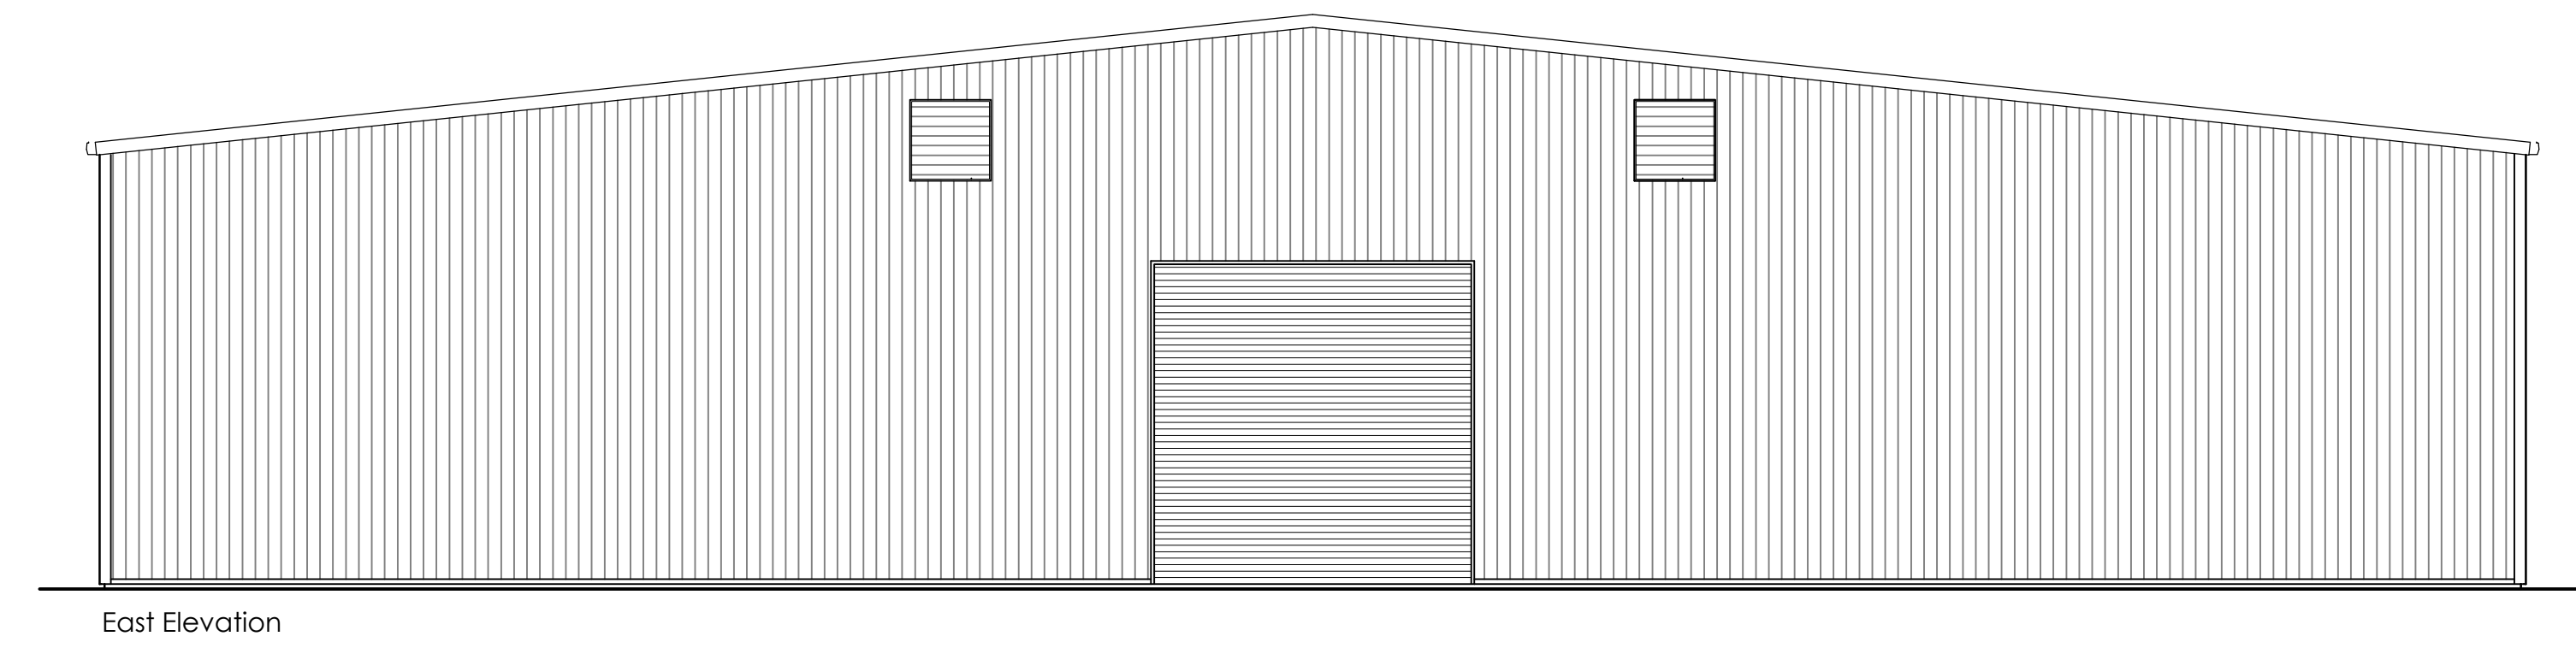


East Elevation

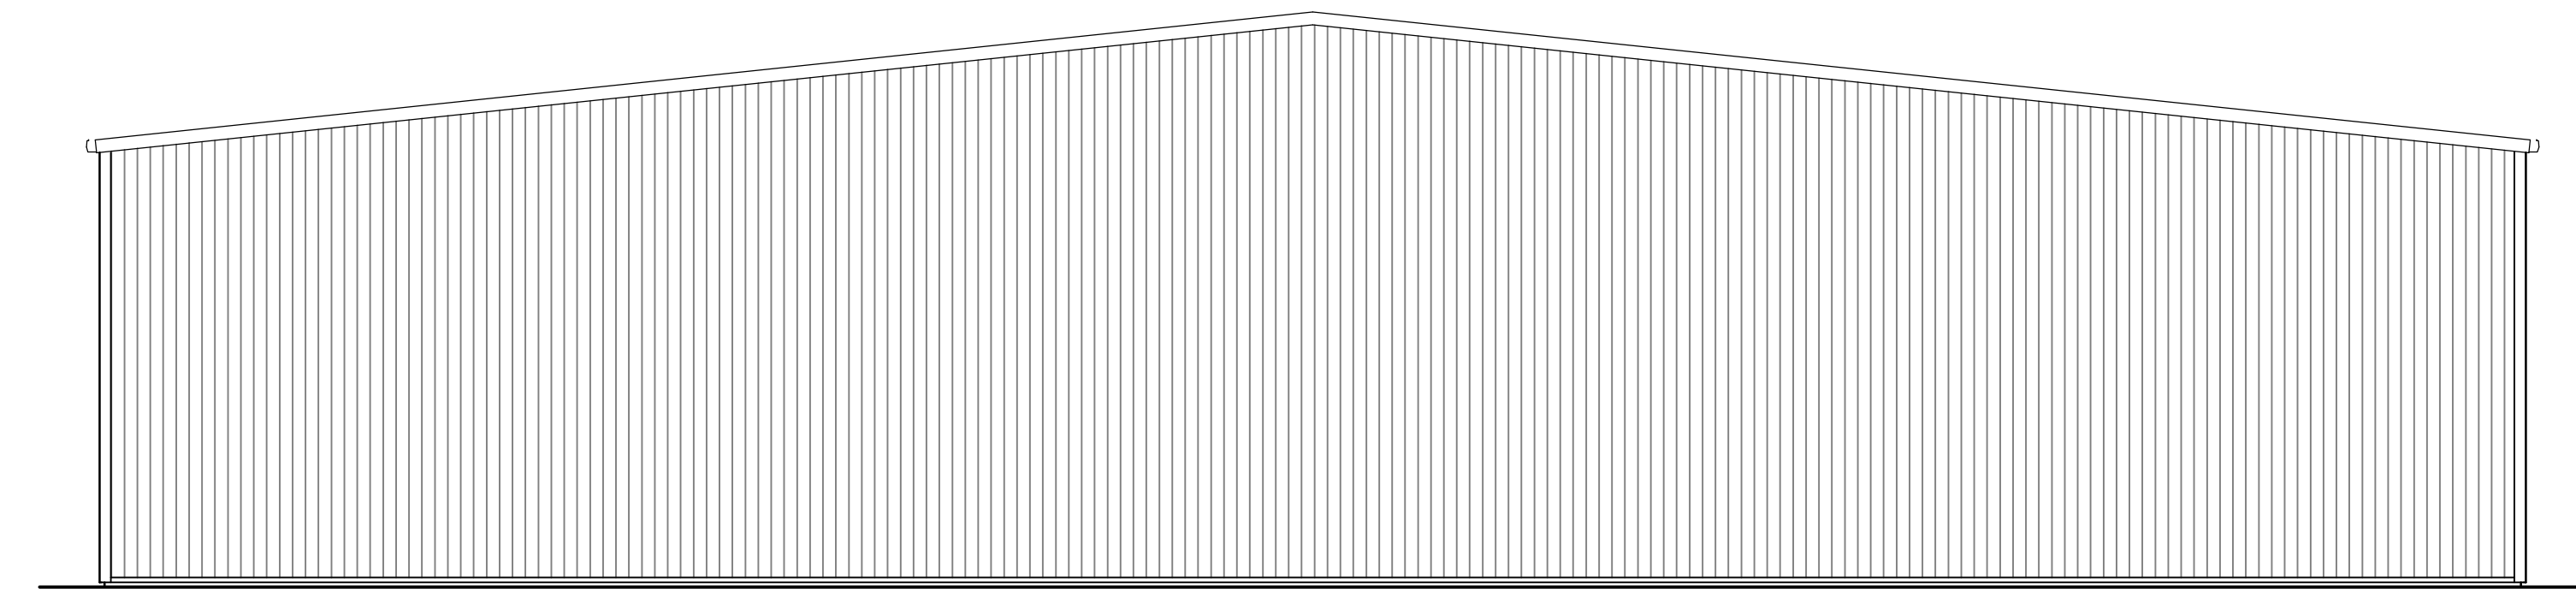

West Elevation

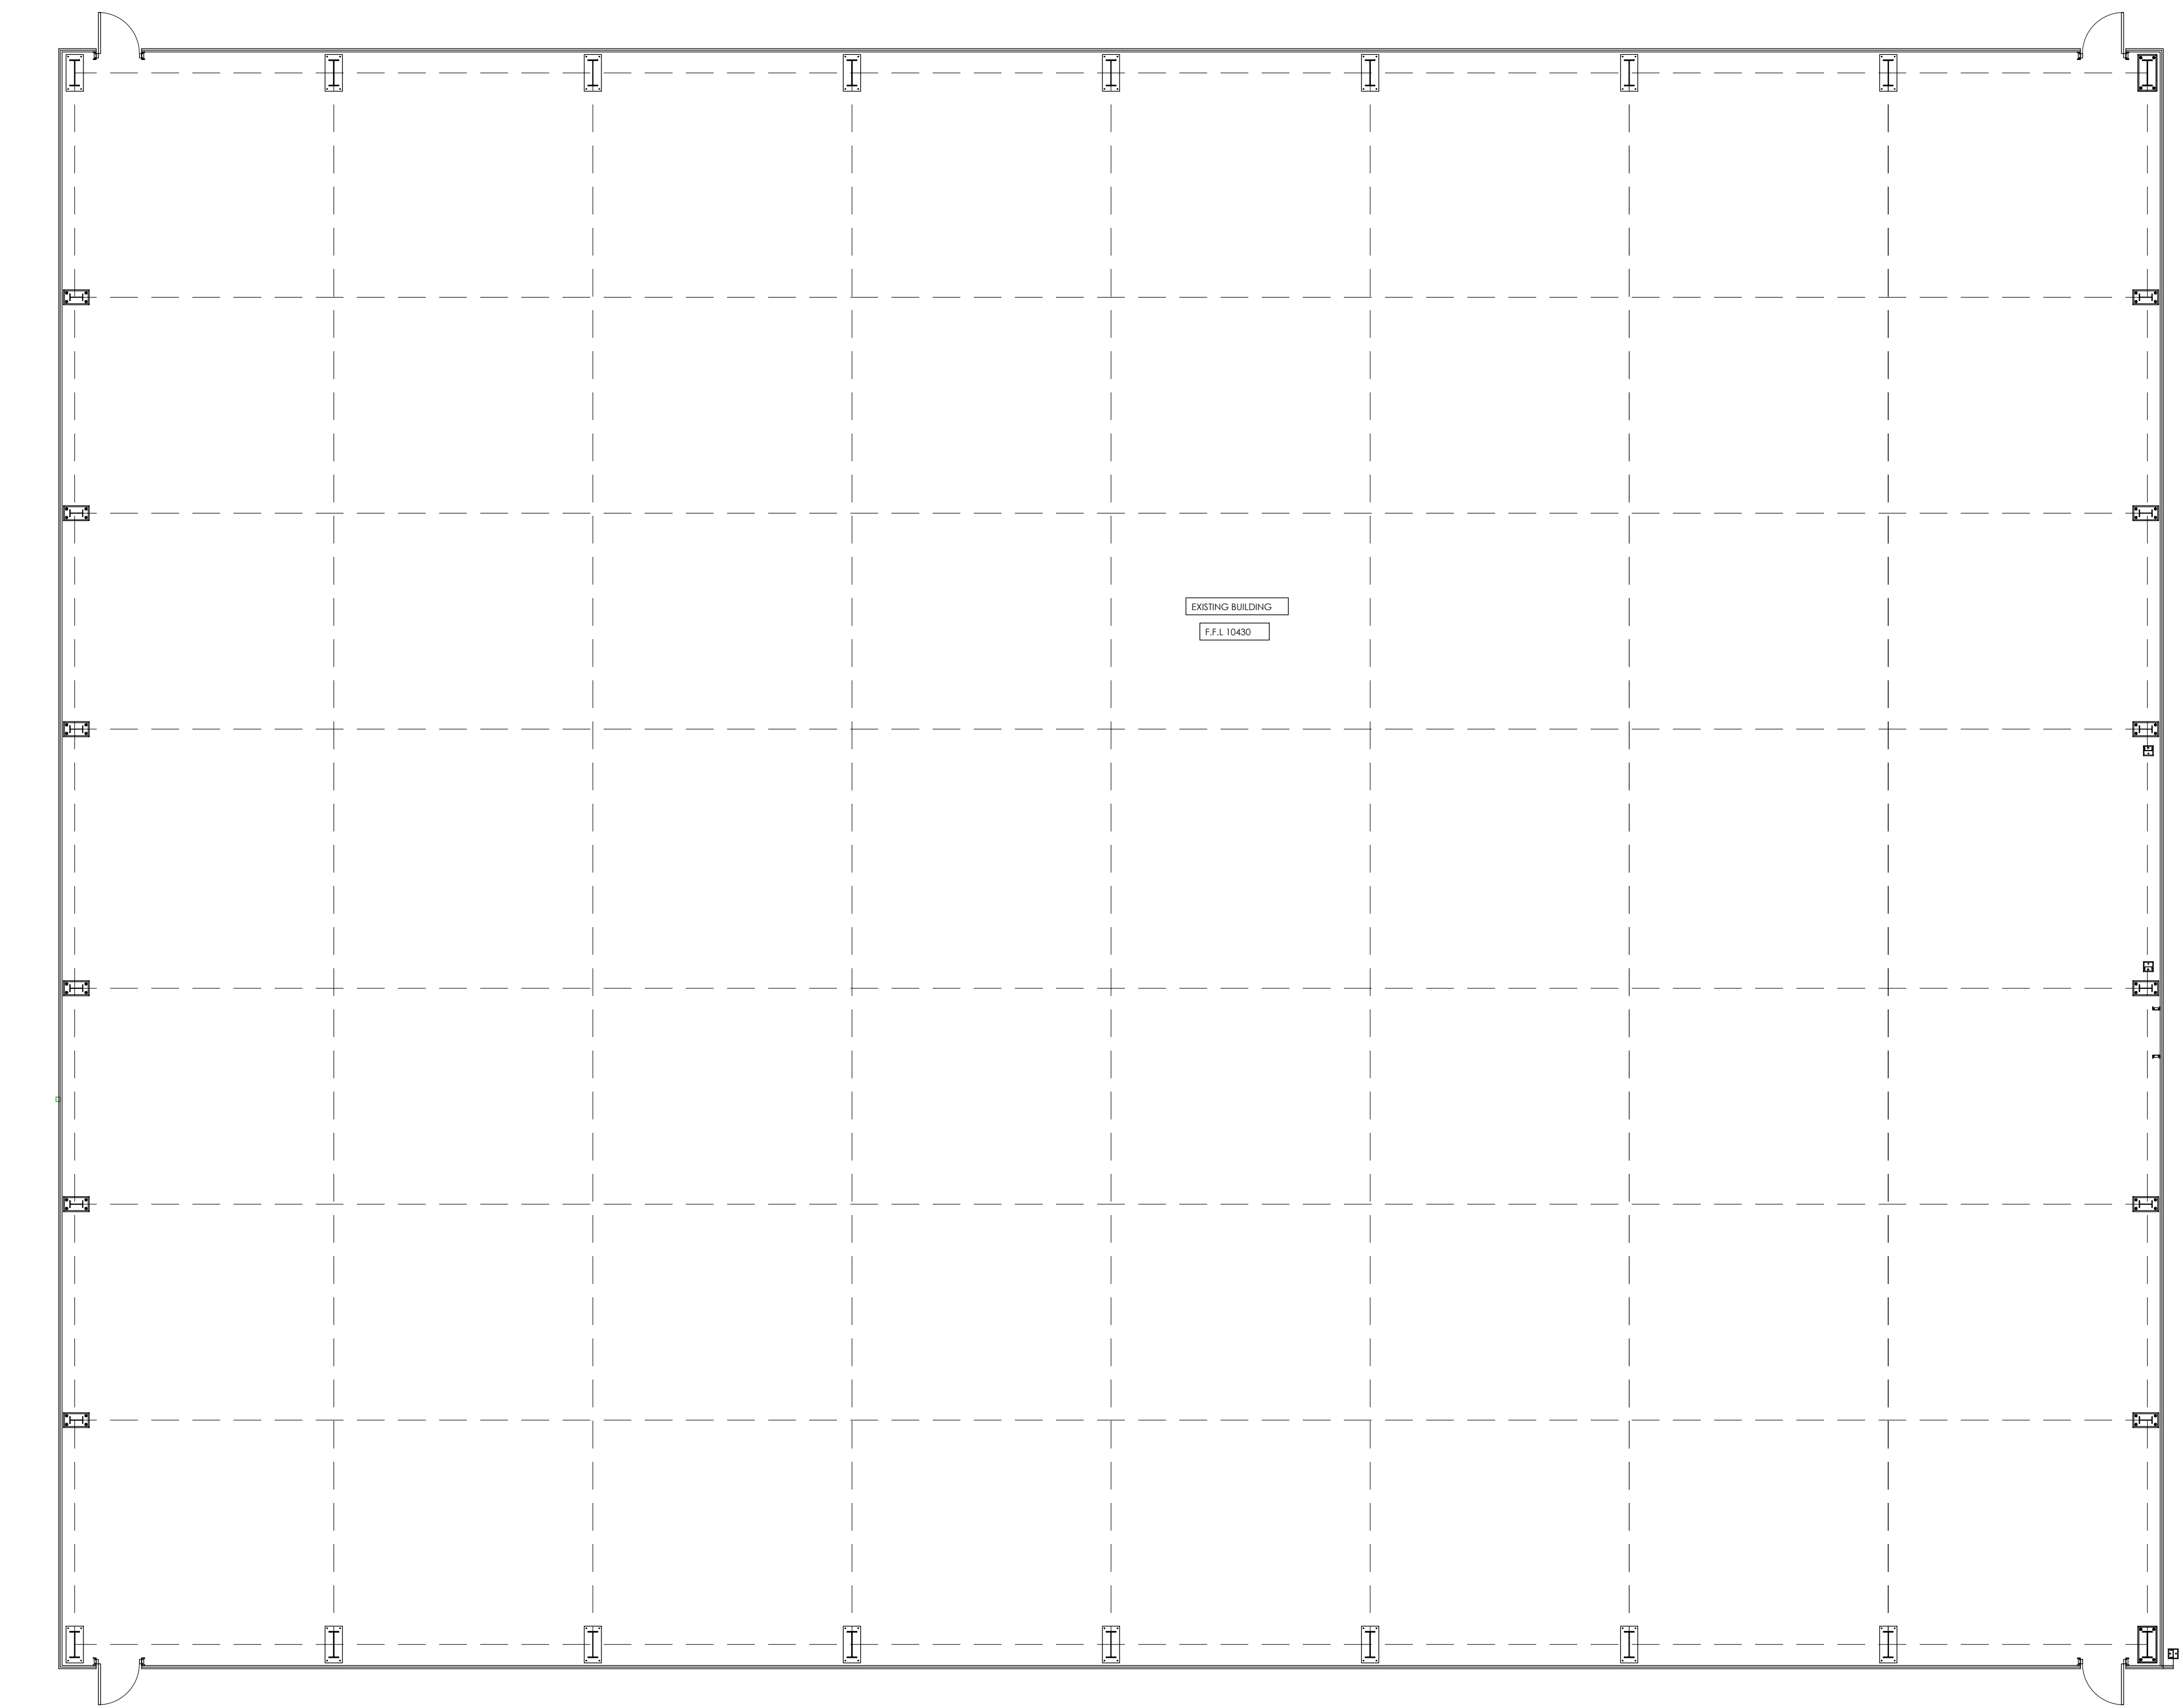

Floor Plan

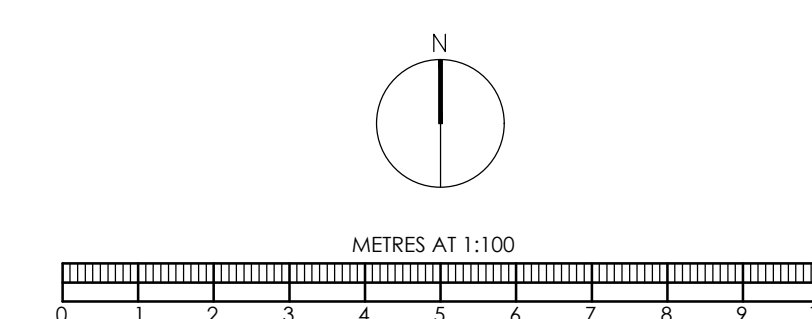

BRIMBLE LEA		
Chartered Planning Consultants & Architects		
Unit 3, Kingsmead Business Park, Gillingham, Dorset, SP8 5FB T (01747) 823232 www.brimblelea.com		
PROJECT Hillbush, Norwood Park, Mere, Wiltshire, BA12 6FE.		
DRAWING Existing Plan and Elevations		
SCALE 1:100 @ A0	DRAWING ORIGINATOR DWR	DRAWING No. REVISION 25103-1 B
DATE 07.11.25		