




DO NOT SCALE

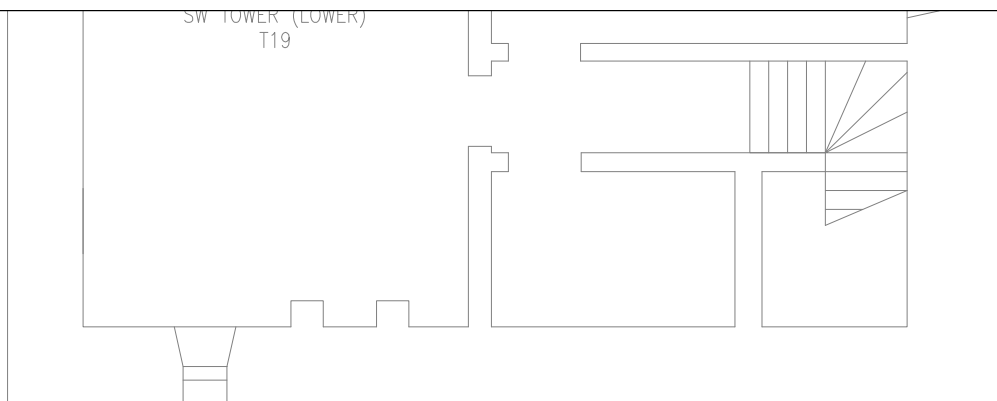


APARTMENTS OVER SW TOWER

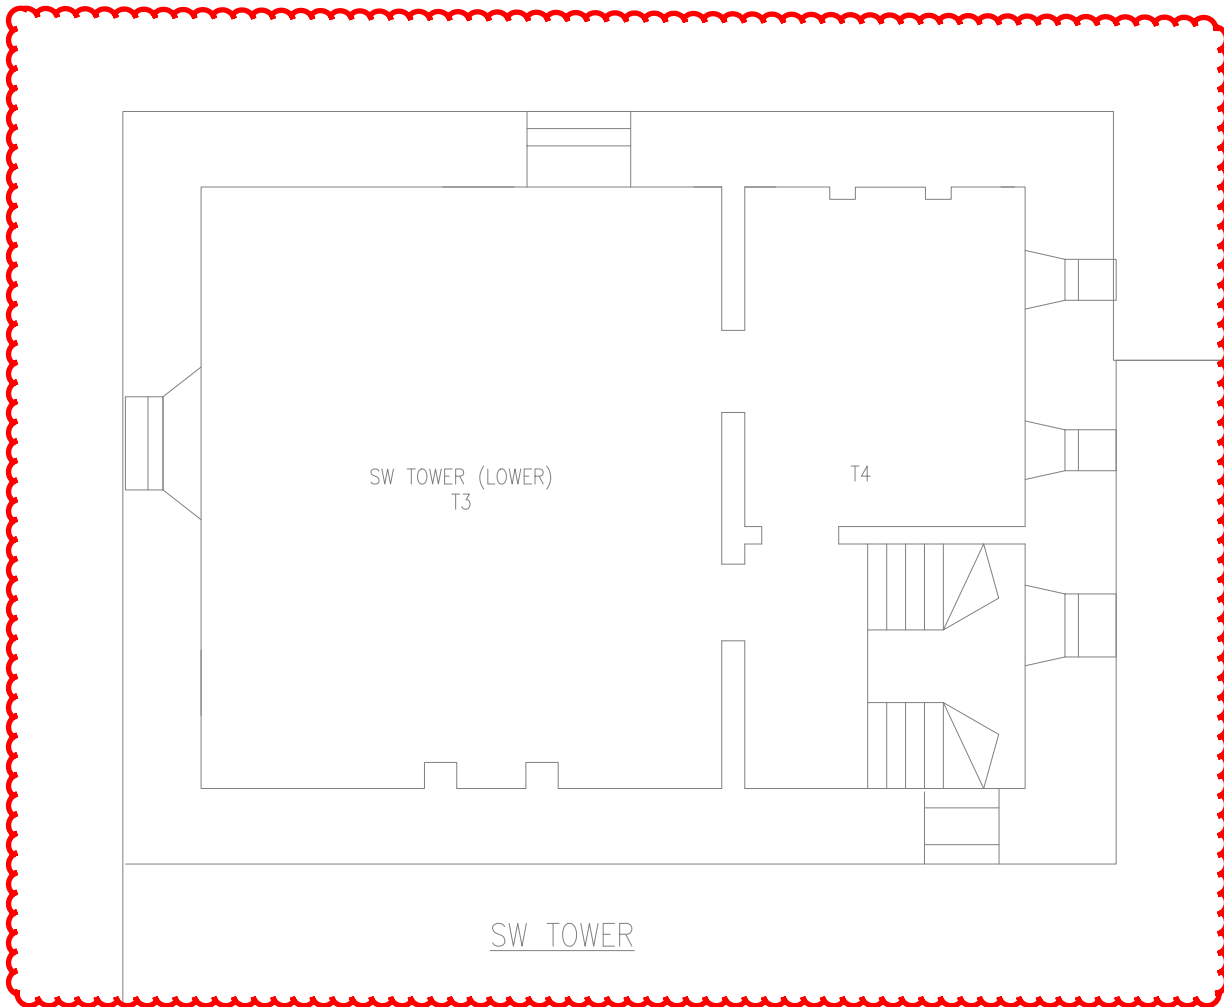



SCHEMATIC INDICATES THIS WAS PREVIOUSLY CONNECTED TO THE LTHW SYSTEM AND HAS BEEN REMOVED

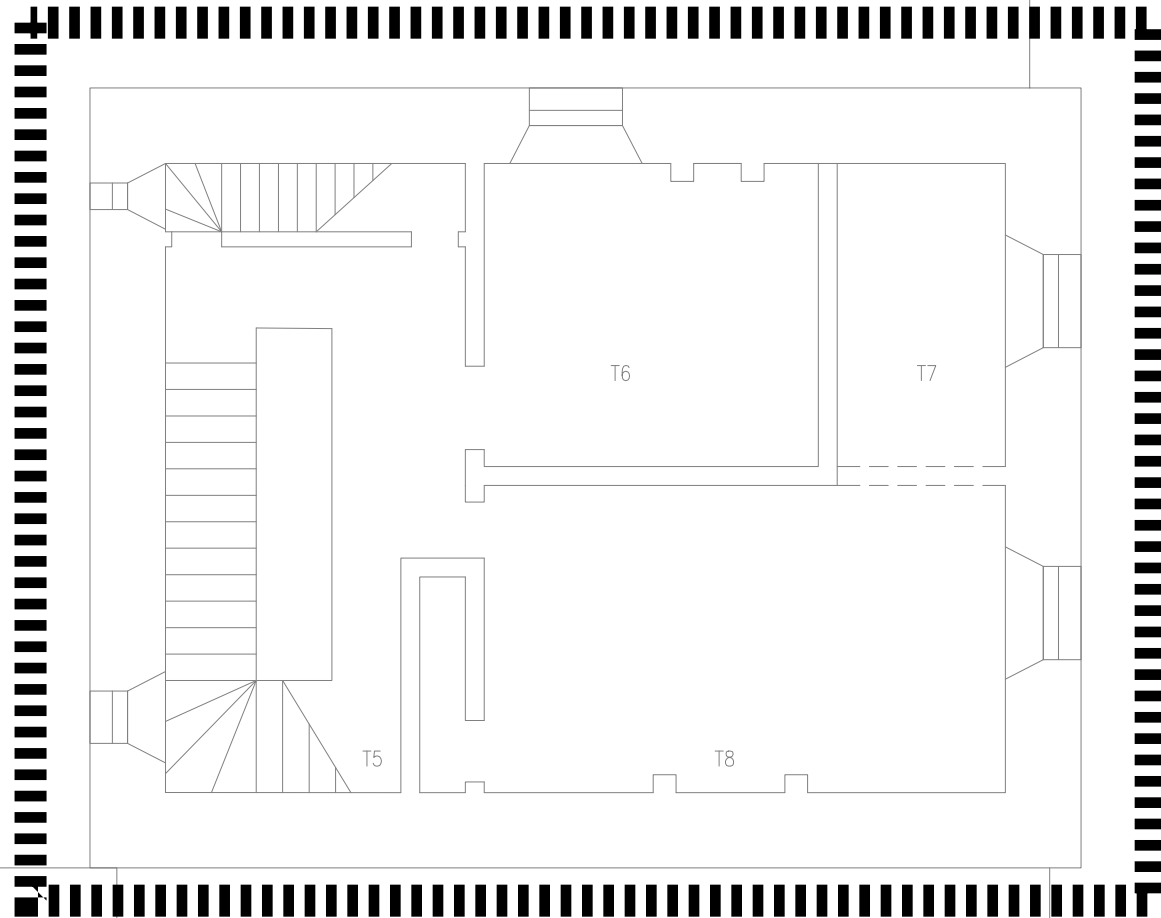


AREA SERVED BY LOCAL GAS BOILER SEPARATE FROM MAIN LTHW SYSTEM

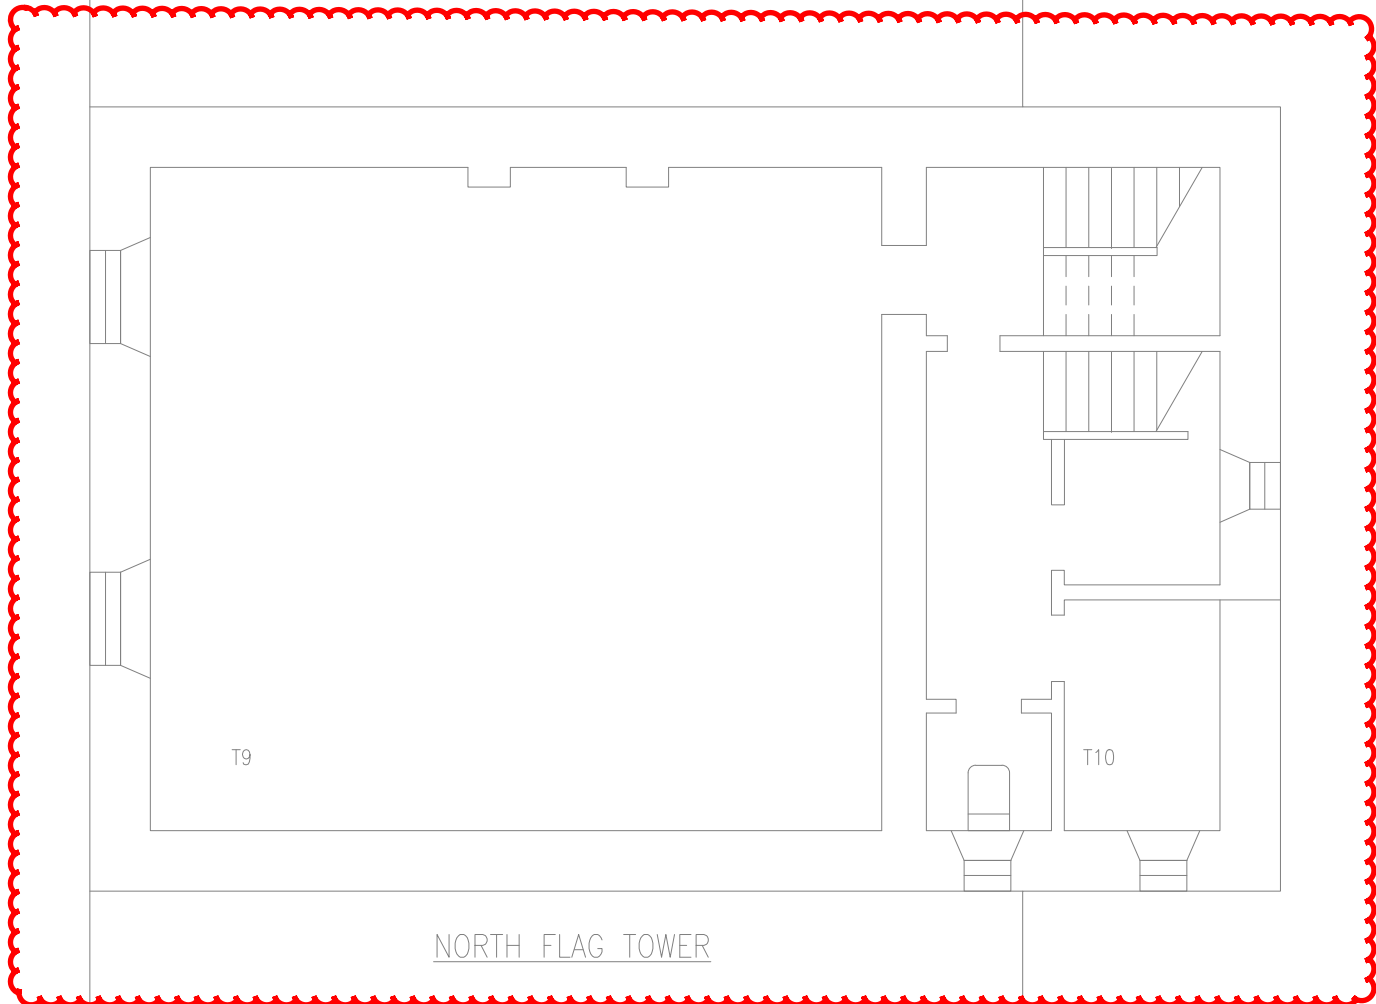


SCHEMATIC INDICATES THIS WAS PREVIOUSLY CONNECTED TO THE LTHW SYSTEM AND HAS BEEN REMOVED

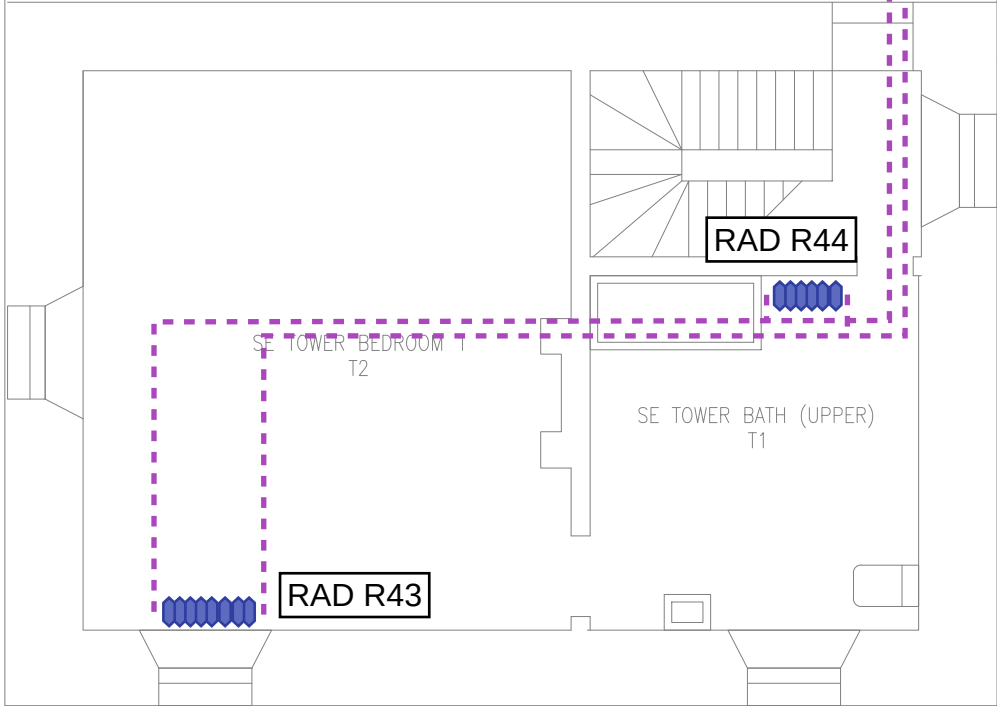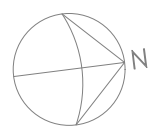

LTHW FLOW AND RETURN RISE FROM BELOW

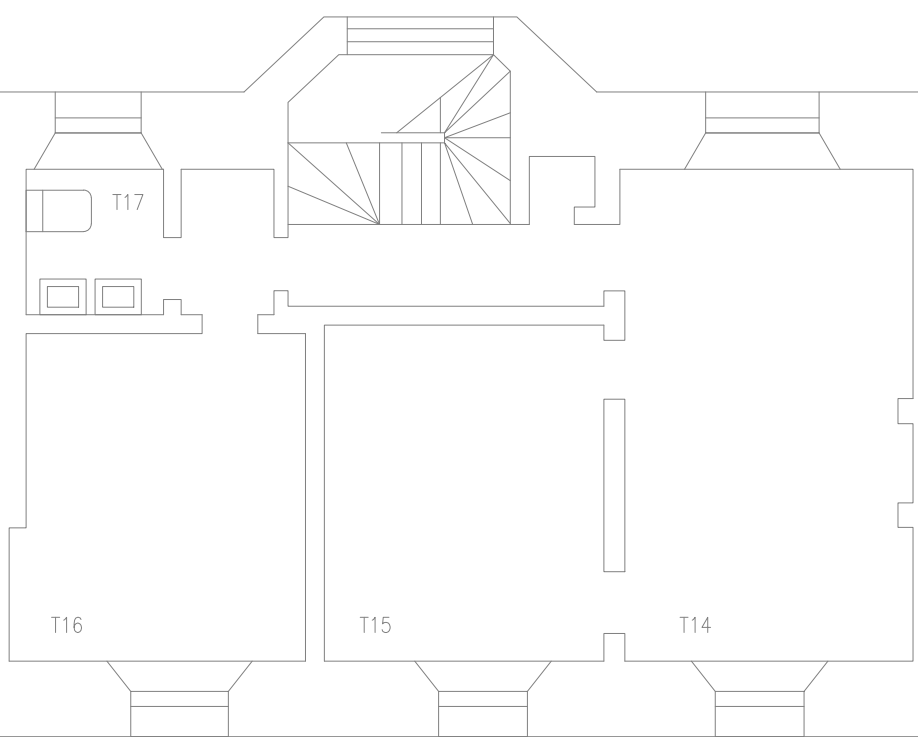

CLOCK TOWER

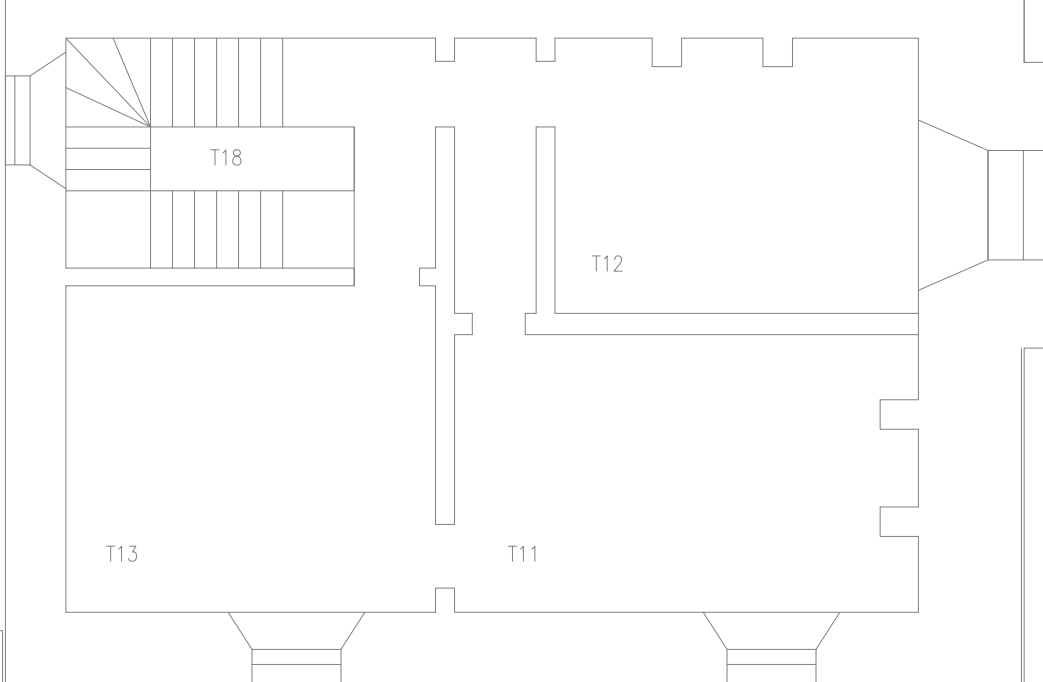

NE TOWER



Scale 1 : 100

The copyright of this drawing is vested in MTA Associated Ltd or the employer. Drawings must not be copied or reproduced in whole or part without written consent. This drawing is to be used for this project only and should not be used for any other purpose, but for use as a working drawing or for setting out purposes.

NOTES

1. REFER TO DRAWING NO. 99982/MD01 FOR SYMBOLS.
2. THIS DRAWING IS TO BE READ IN CONJUNCTION WITH THE SPECIFICATION AND ALL OTHER ASSOCIATED DOCUMENTS.
3. THE CONTRACTOR SHALL BE RESPONSIBLE FOR SITE MEASURING ALL REQUIRED MATERIALS PRIOR TO ORDERING.
4. SETTING OUT OF ALL EQUIPMENT TO BE CONFIRMED ON CONTRACTORS WORKING DRAWINGS FOLLOWING AGREEMENT WITH ARCHITECT. REFER TO ARCHITECT'S DRAWINGS FOR INDICATIVE SETTING OUT.

KEY	
MAIN PIPE LOOP IN TRENCH	
PIPEWORK BELOW FLOOR	
PIPEWORK AT HIGH LEVEL	

P1	ISSUED FOR INFORMATION	PT
REV	DATE	DESCRIPTION
 BUILDING SERVICES CONSULTANTS HISTORIC BUILDINGS & CULTURAL HERITAGE Suite 7, Chantry Estate, Cowley Hill, West Nyabur, Hampshire, SO51 6AP Martin Thomas Associates Limited www.mta.co.uk 01794 524725		
		
Client WILTON HOUSE SALISBURY		
Architect		
Project Title WILTON HOUSE SALISBURY		
Drawing Title TOWER PLAN INDICATIVE EXISTING HEATING LAYOUT		
Engineer PT	Drawn by RCT	Checked
Date	Scale of A0 1:100 APPROX	
Dwg. No. 99982/	M104	Rev. P1