



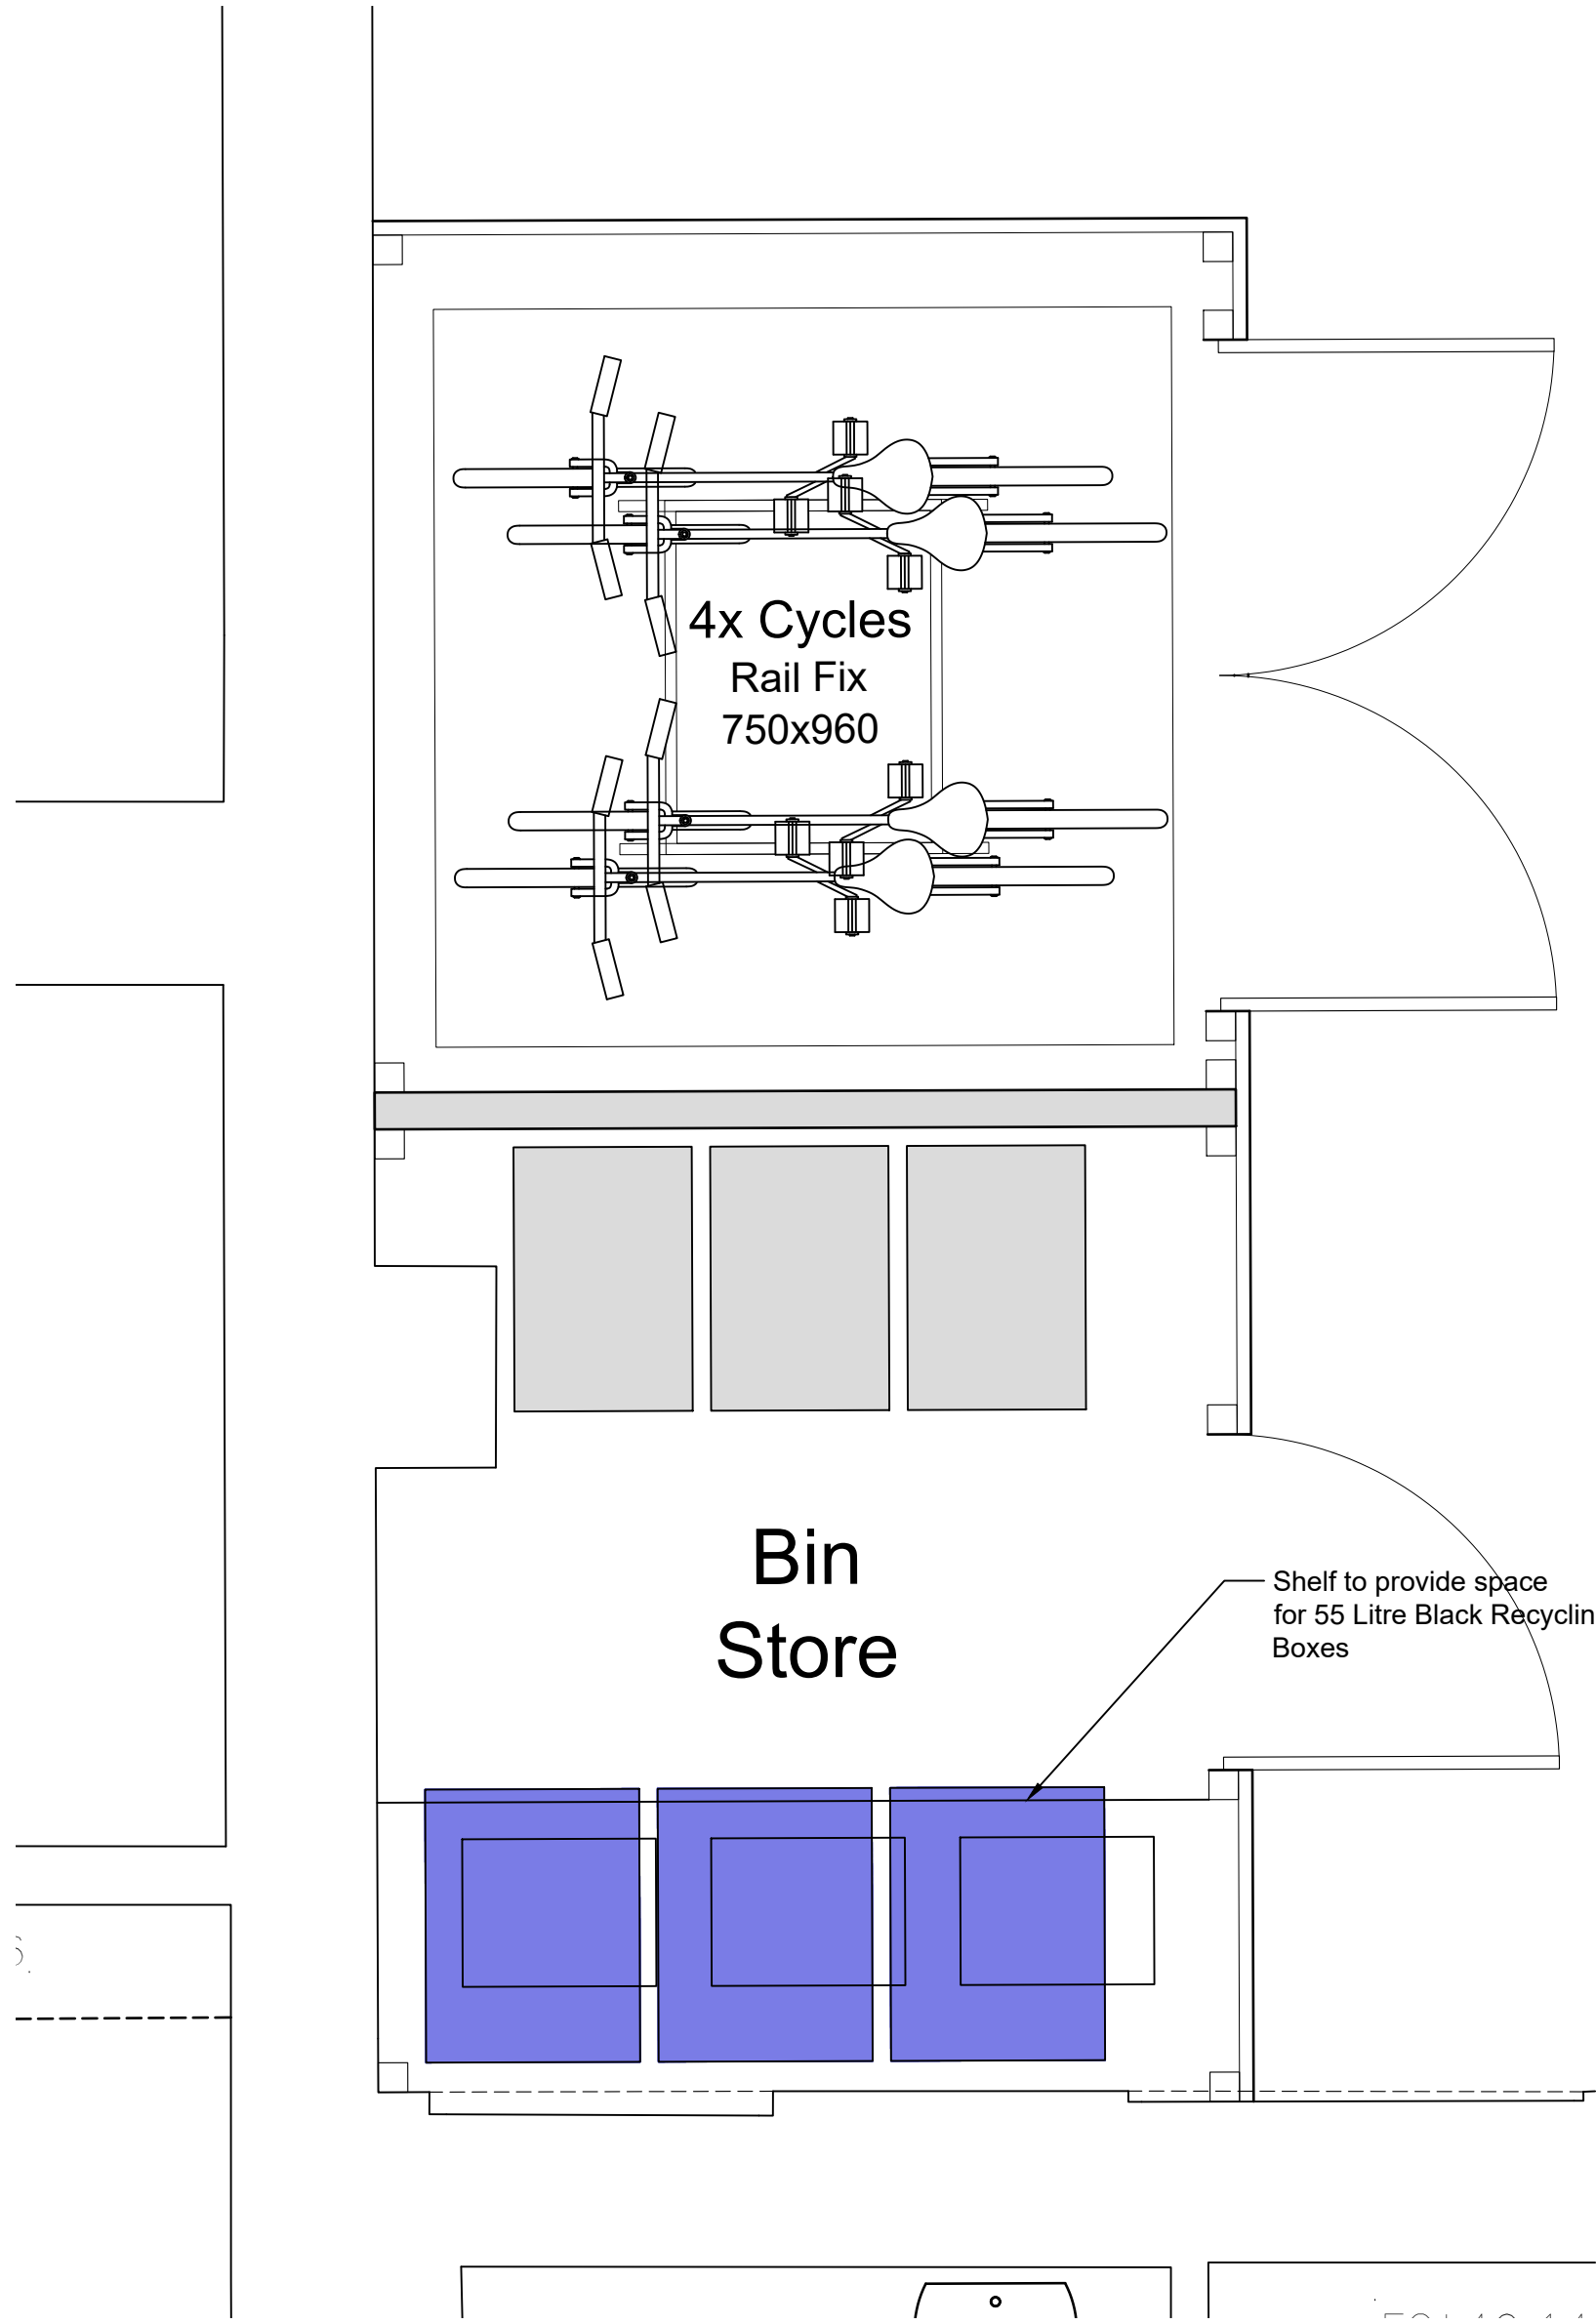

Bin & Bike Store Plan
Scale: 1:20


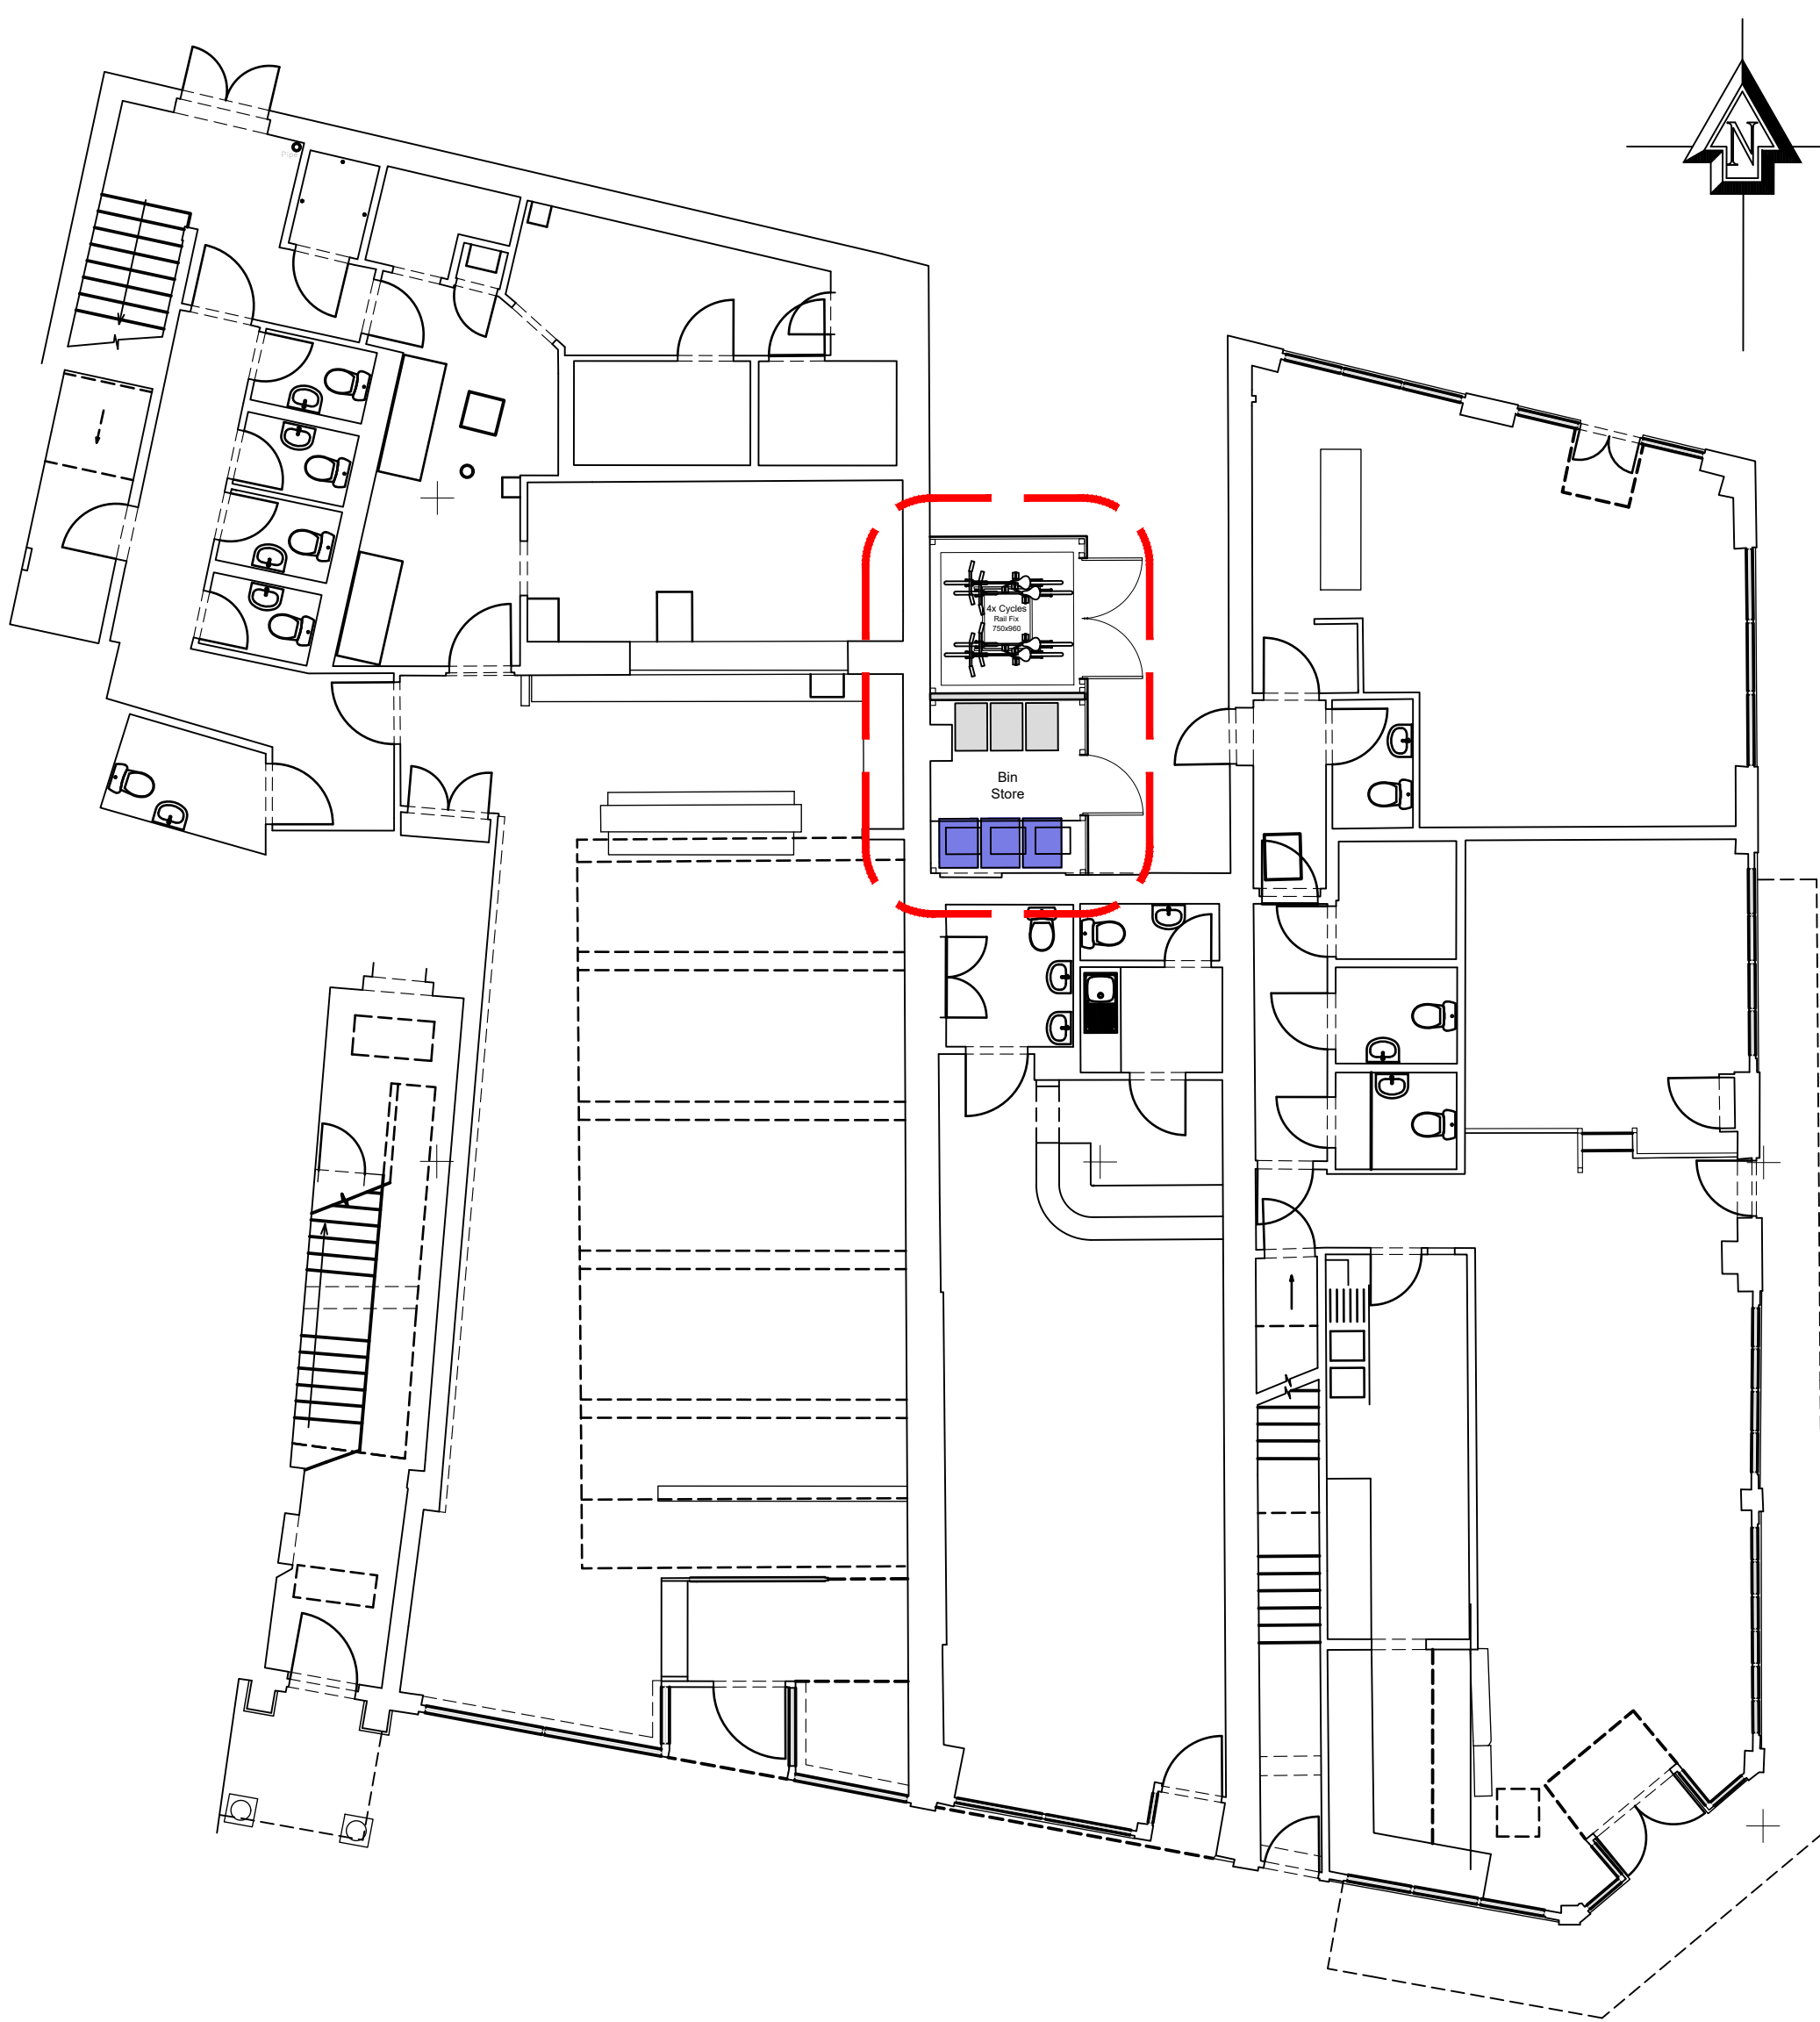



Ground Floor Plan
Scale: 1:100



Roof Plan
Scale: 1:100

Material Schedule

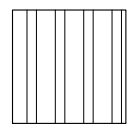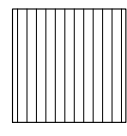-  Timber Cladding
-  Corrugated Steel Roof

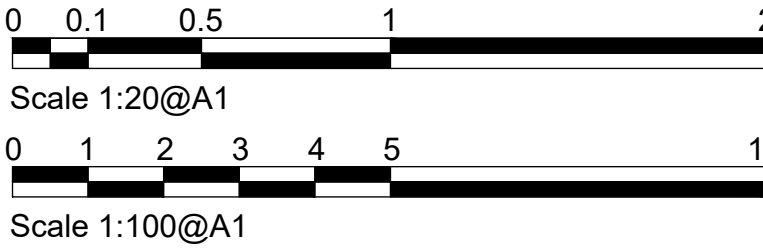

76 HYDE PARK ROAD
PL3 4RG

studio@ercle.co.uk
01752 223686


CLIENT : TEMPOPHASE

PROJECT : 2 - 10 Bridge Street Salisbury


DRAWING : BIKE AND BIN STORE

SCALE : 1:100 @ A1 DRAWN : JP

NUMBER : 2024-37-BR-08

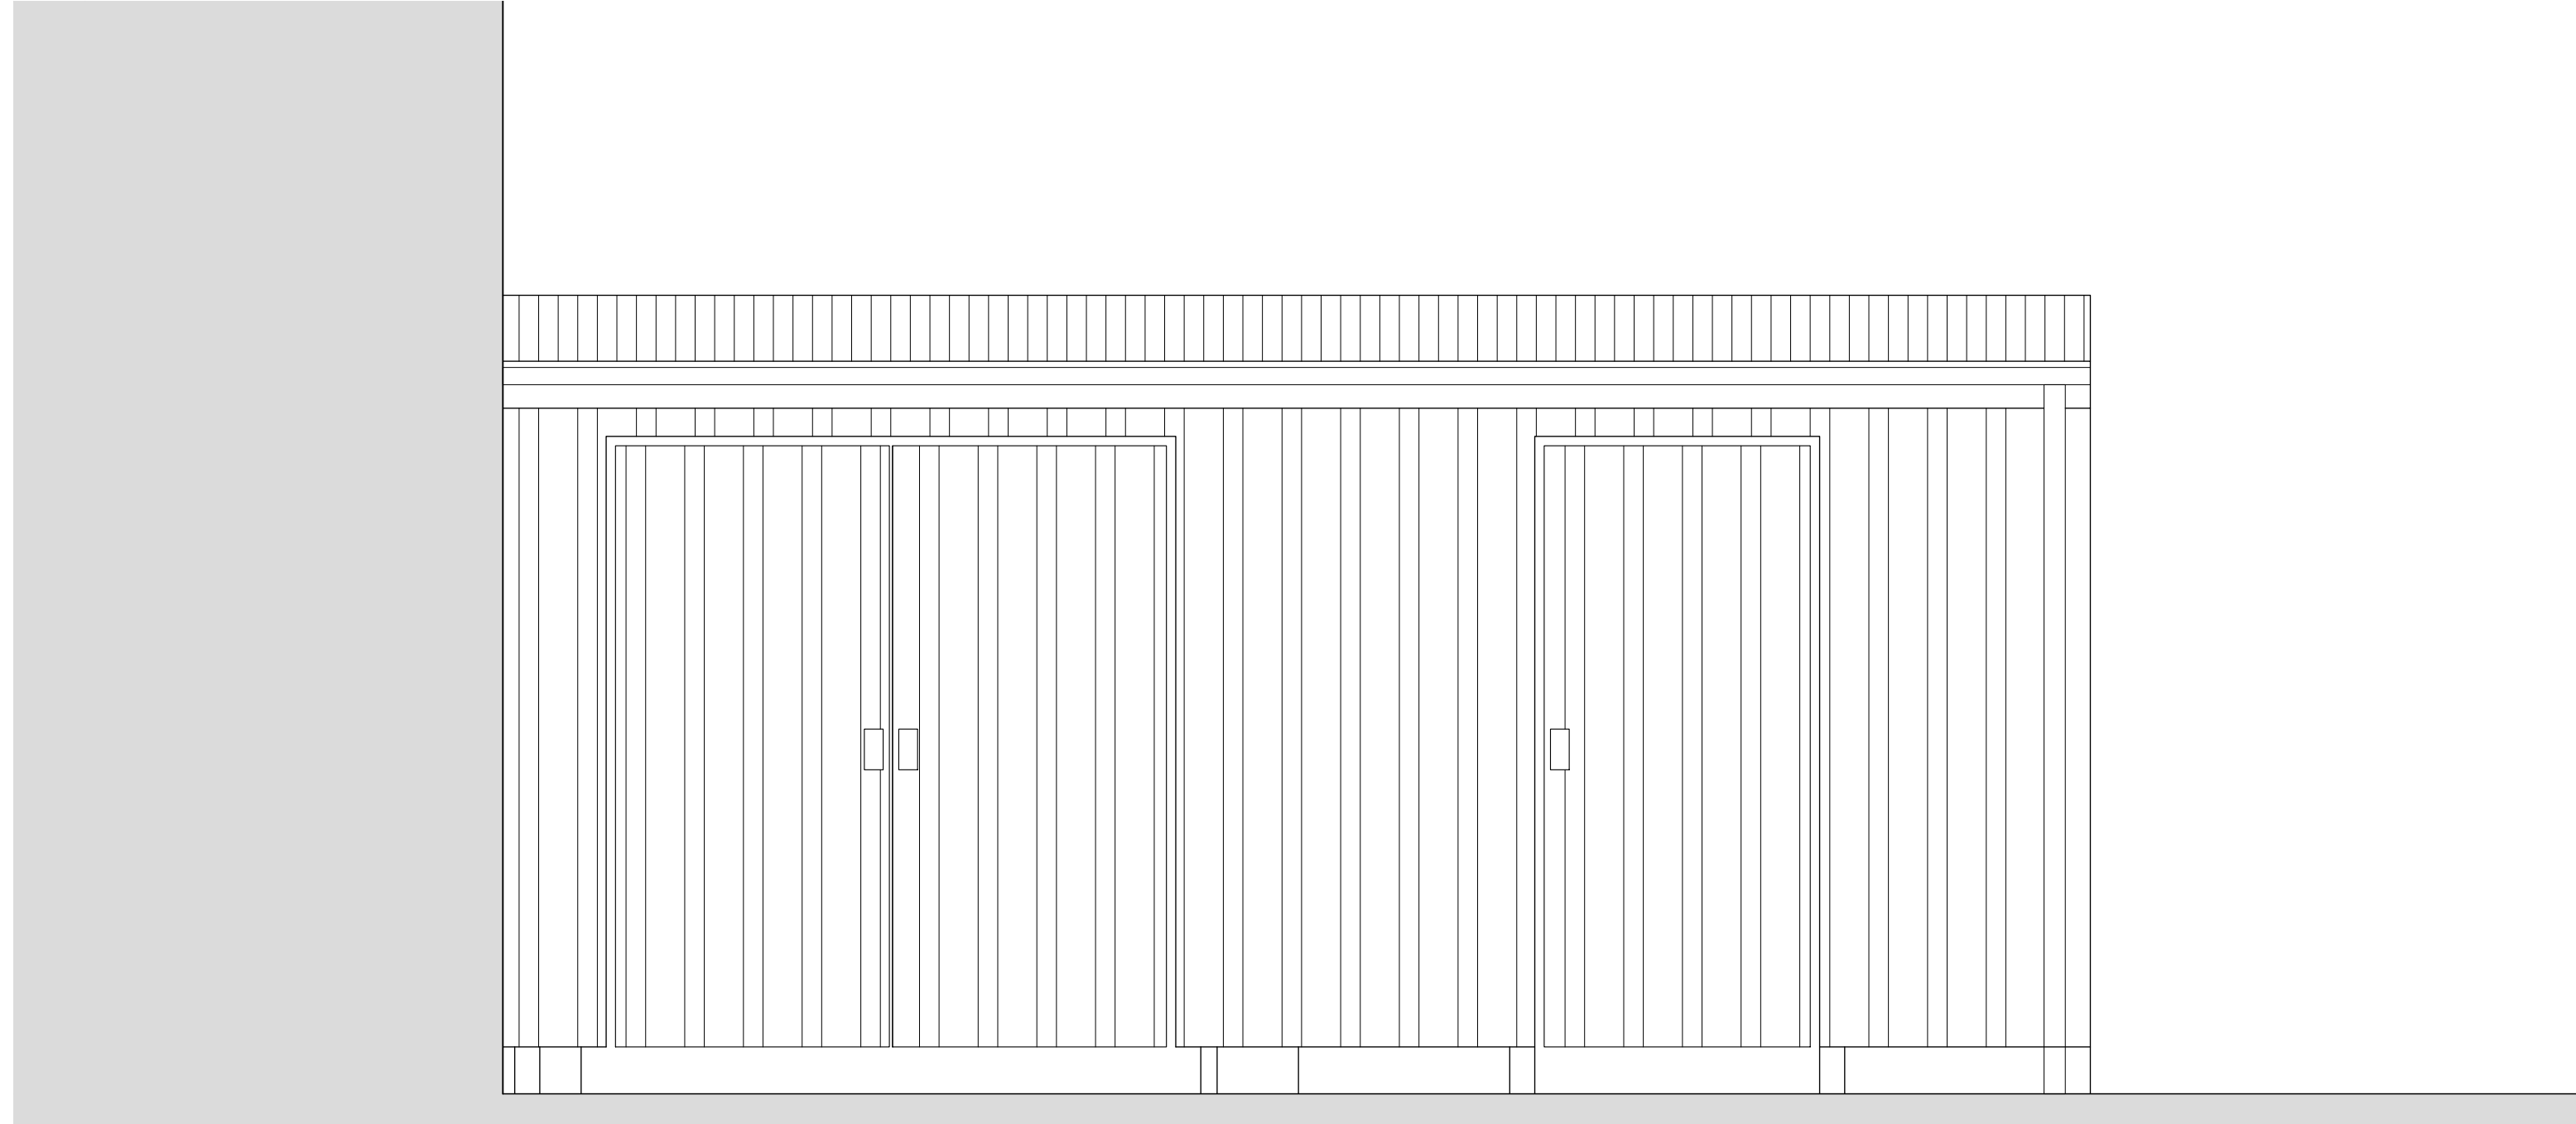

East Courtyard Elevation
Scale: 1:20

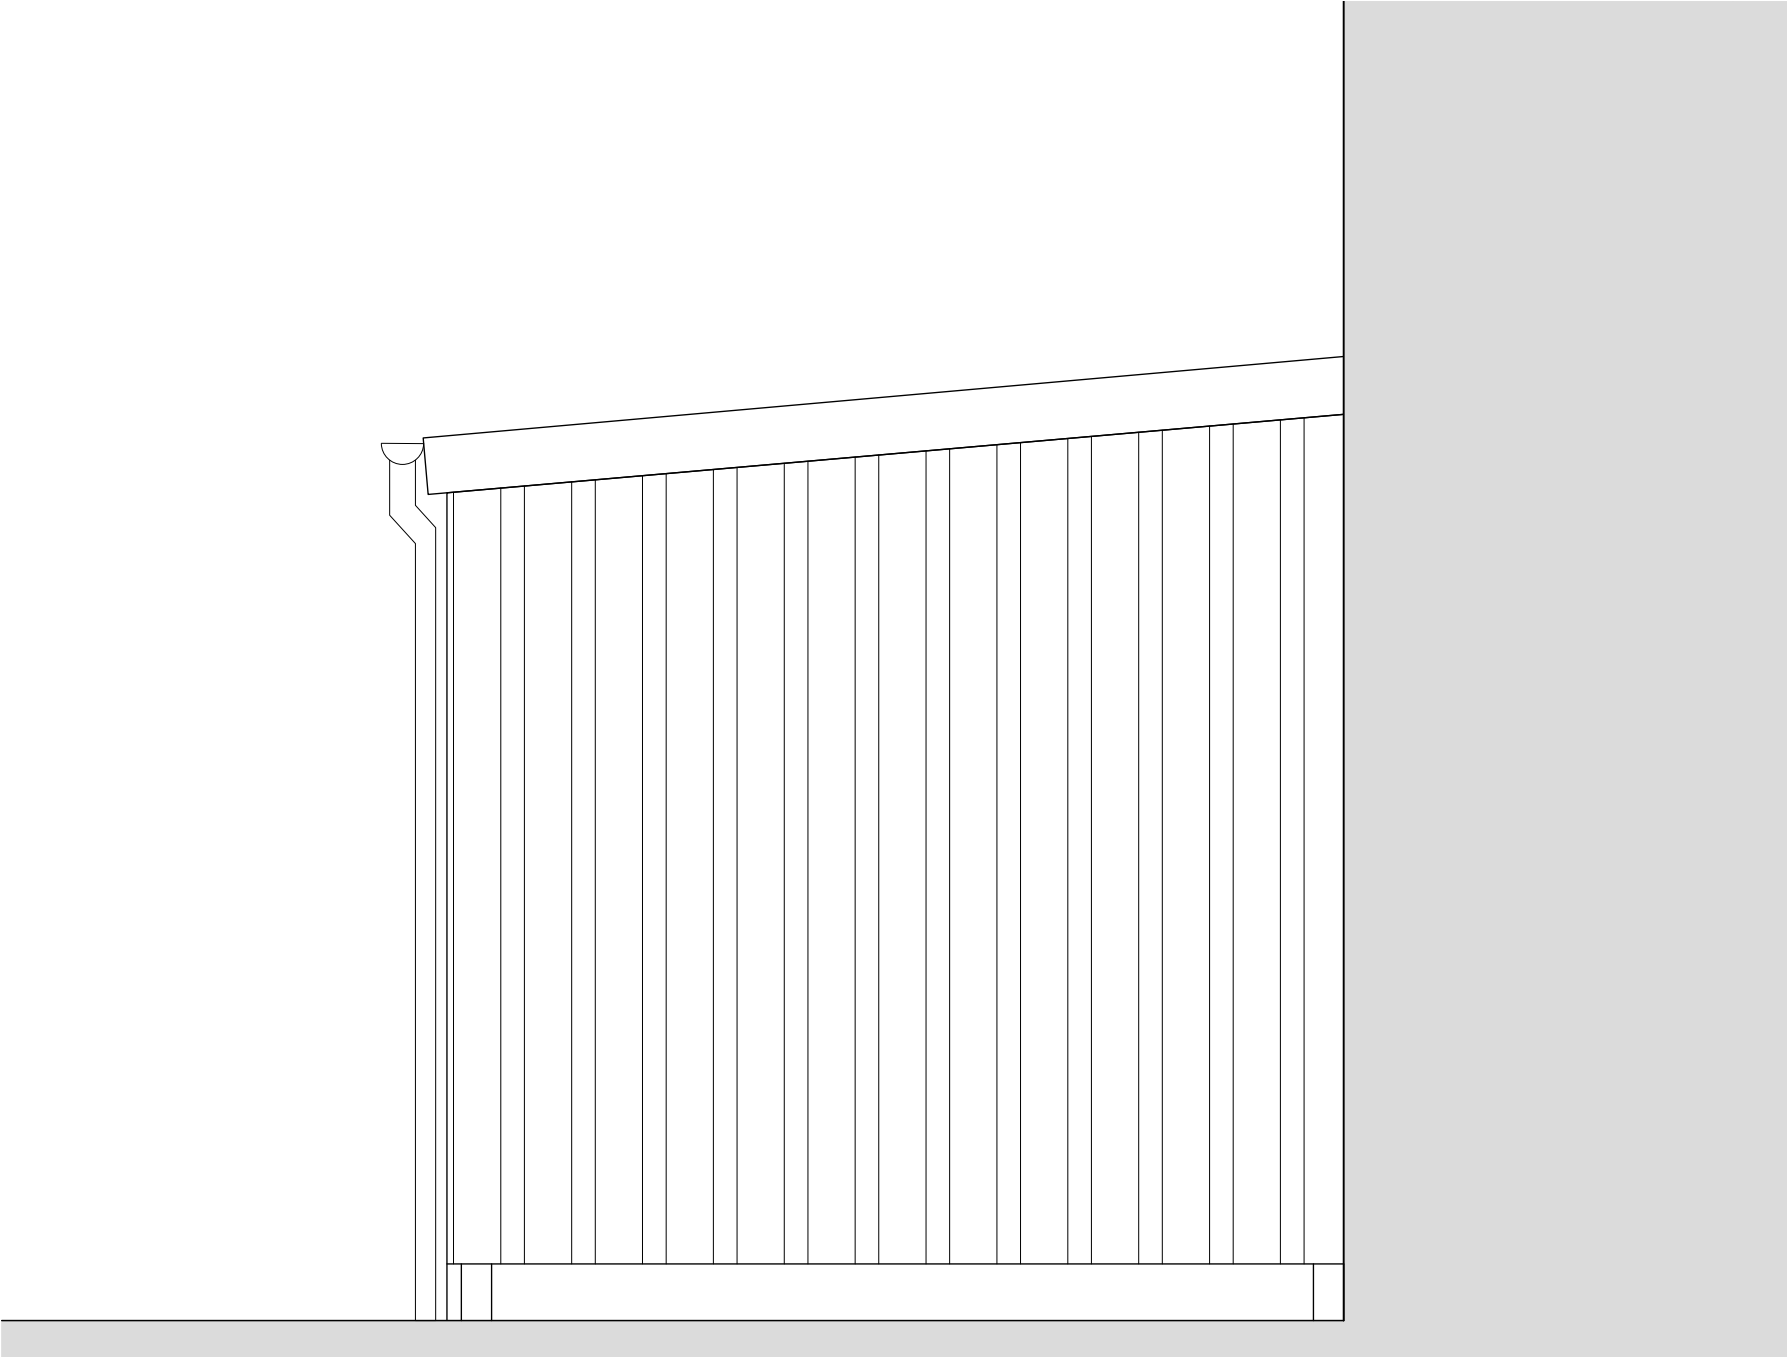

North Courtyard Elevation
Scale: 1:20