



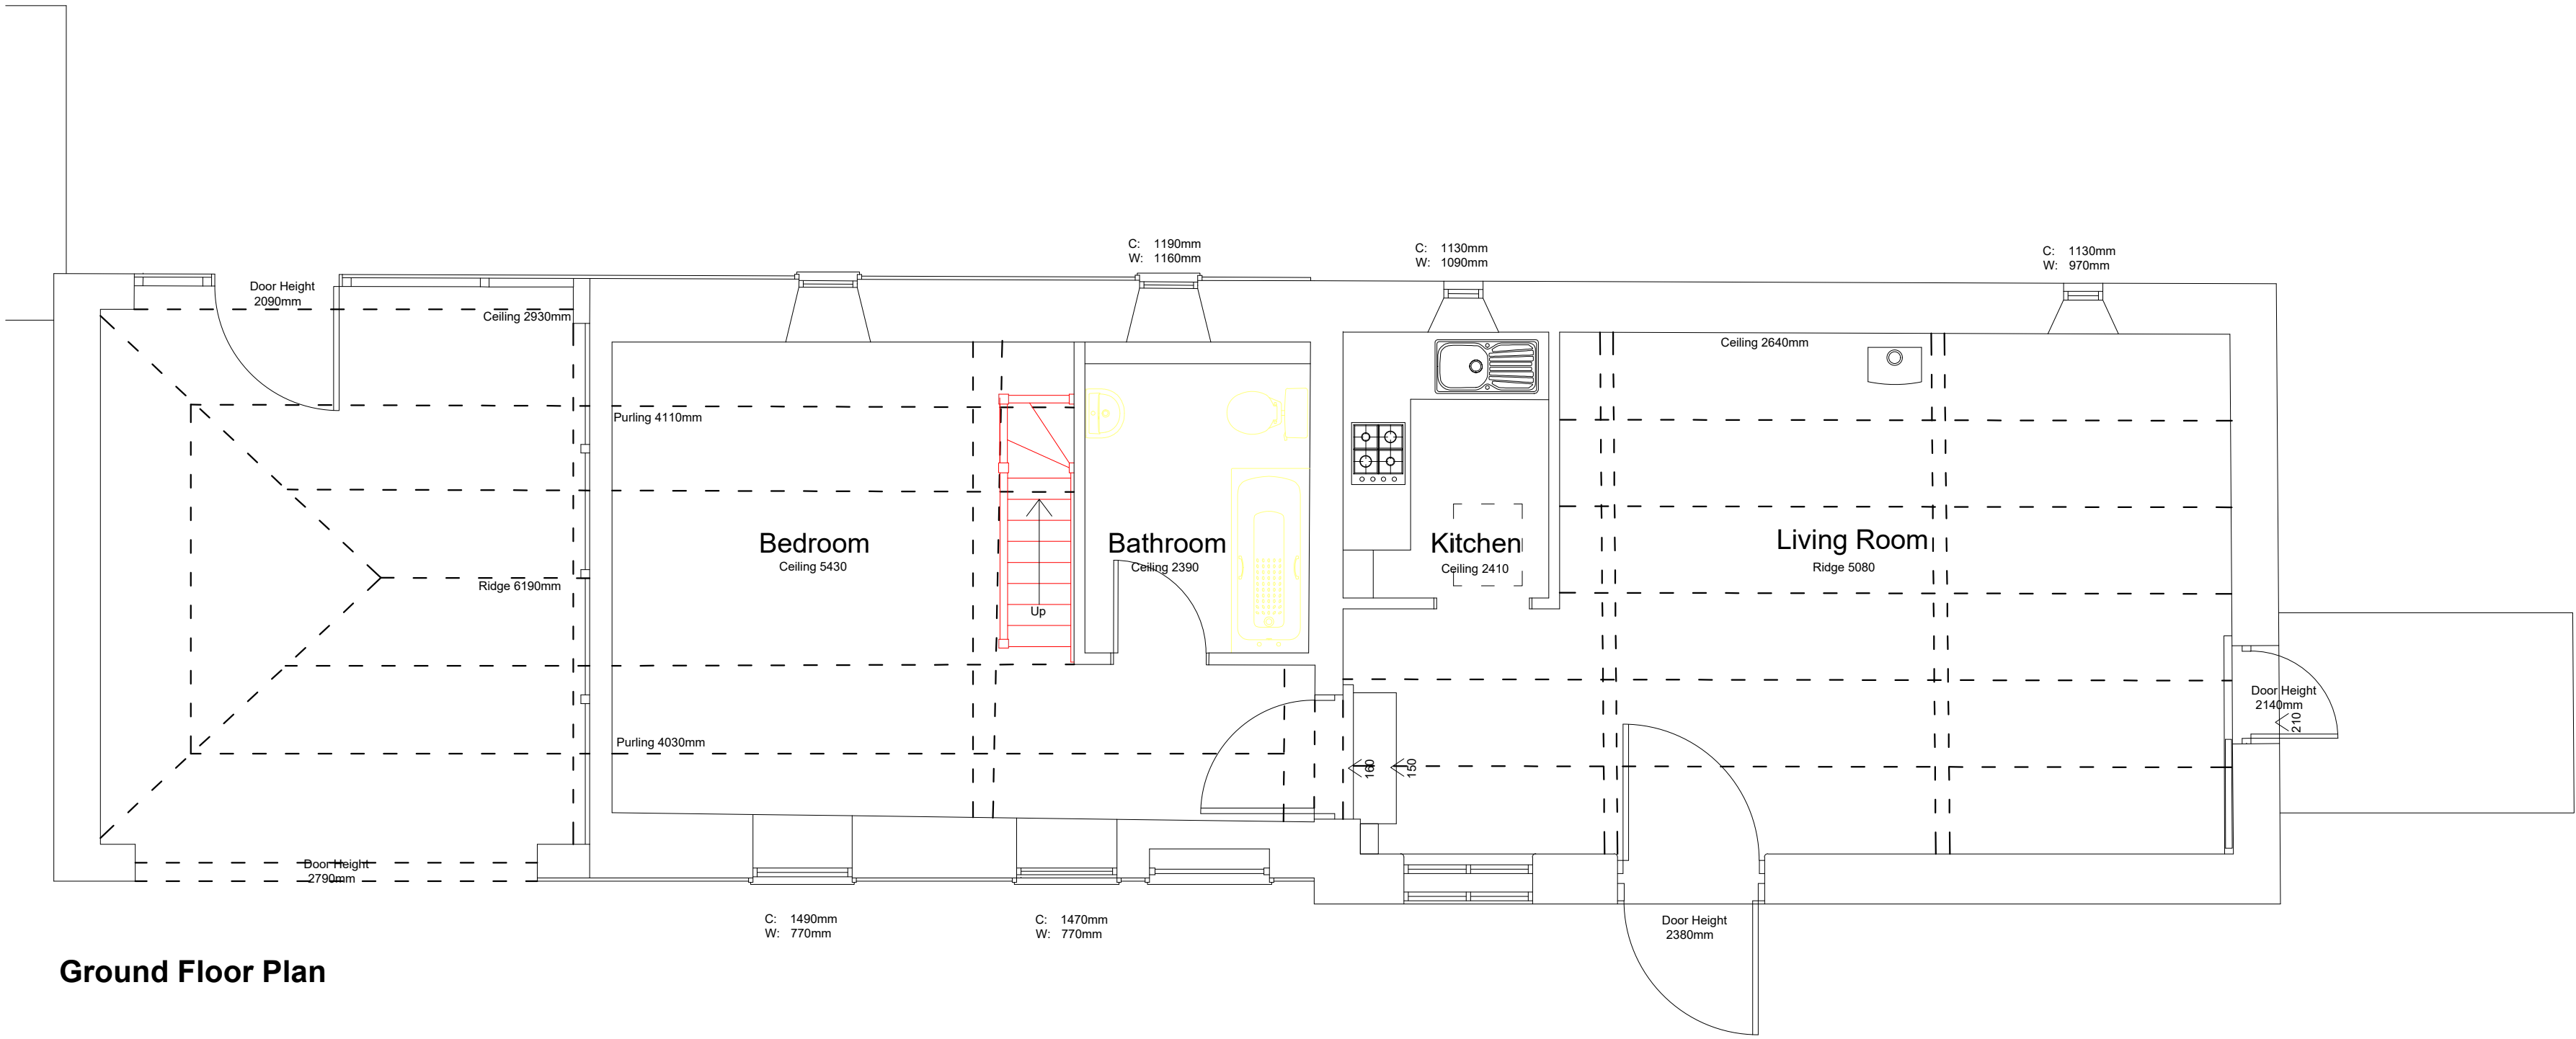


Ground Floor Plan

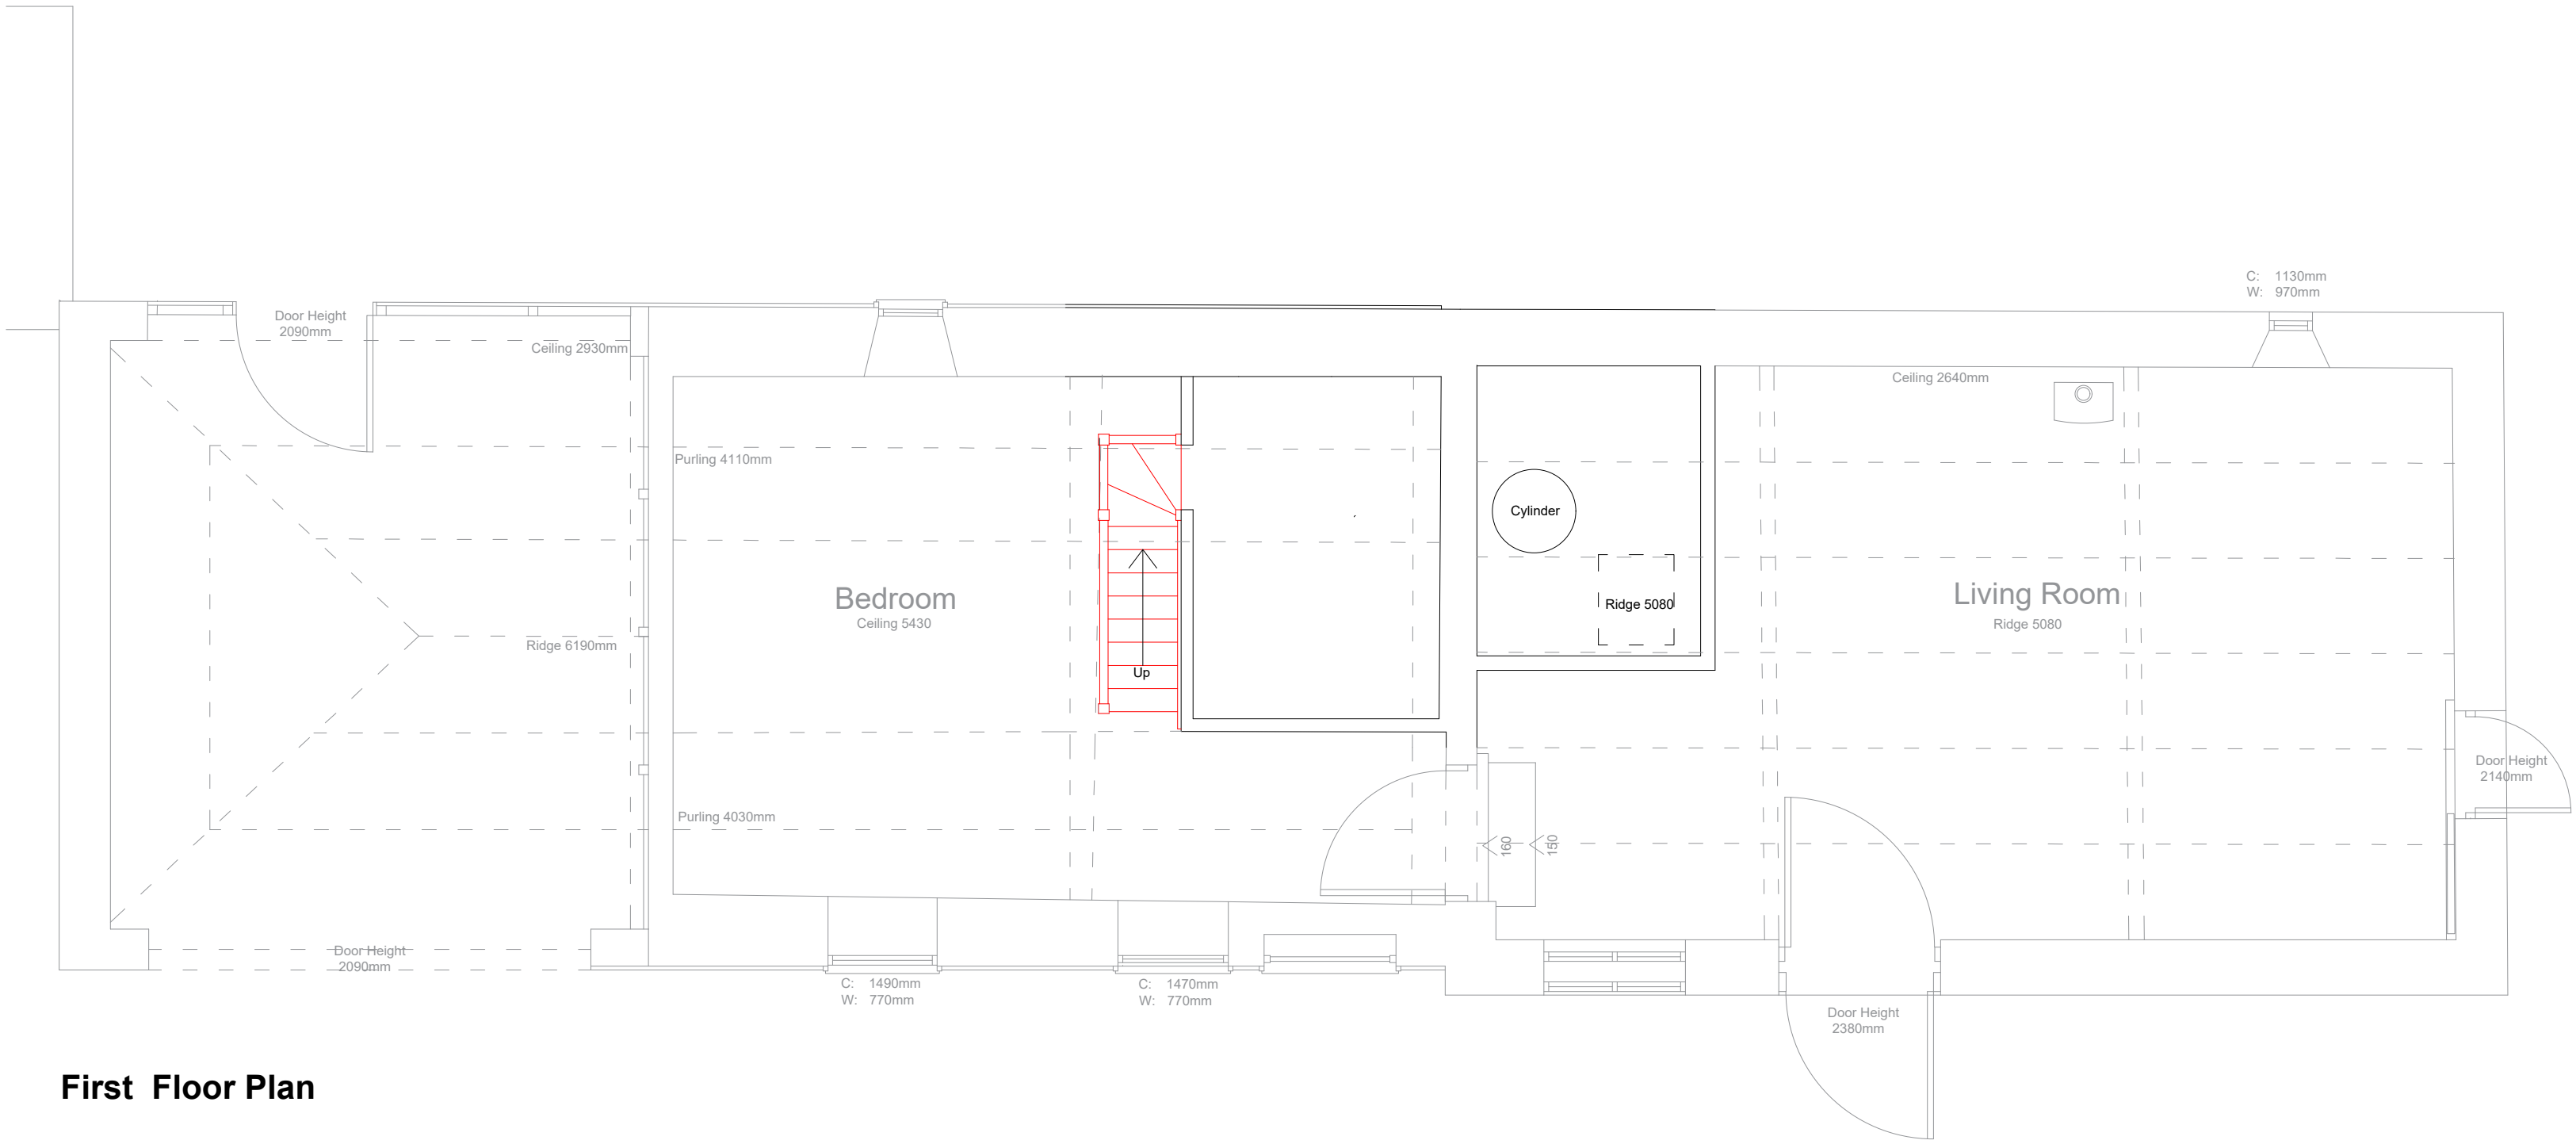

First Floor Plan

- NOTES:
1. Figured dimensions to be taken in preference to scaled dimensions.
 2. Large scaled drawings to be taken in preference to small scale.
 3. Critical dimensions to be taken from site.
 4. If in doubt, the contractor must ask for clarification.
 5. These drawings and designs are the copyright of James Slater & Co. and may not be reproduced or used without permission.

Rev.ID	Rev.date	Rev.by	Comment

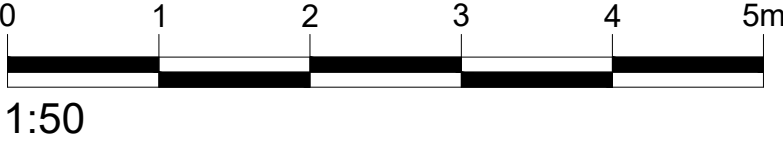

CLIENT:
Mr James Hoffman

TITLE:
Survey
GF & FF Layout Plans

STAGE:
Measured Survey

SITE:
Nuthills Farm
Sandy Lane
CHIPPENHAM
SN15 2PY

JAMES SLATER & CO
SURVEYING & ARCHITECTURE

19 Dyer Street
Cirencester
Gloucestershire
GL7 2PP
Tel: 01285 650686
Fax: 01285 644212



www.jamesslater.co.uk

SCALES:
1:50 @ A1

DATE: May 2024	DRAWN: CF	CHECKED: *
DRAWING NUMBER: 24-077-001		REV: *