
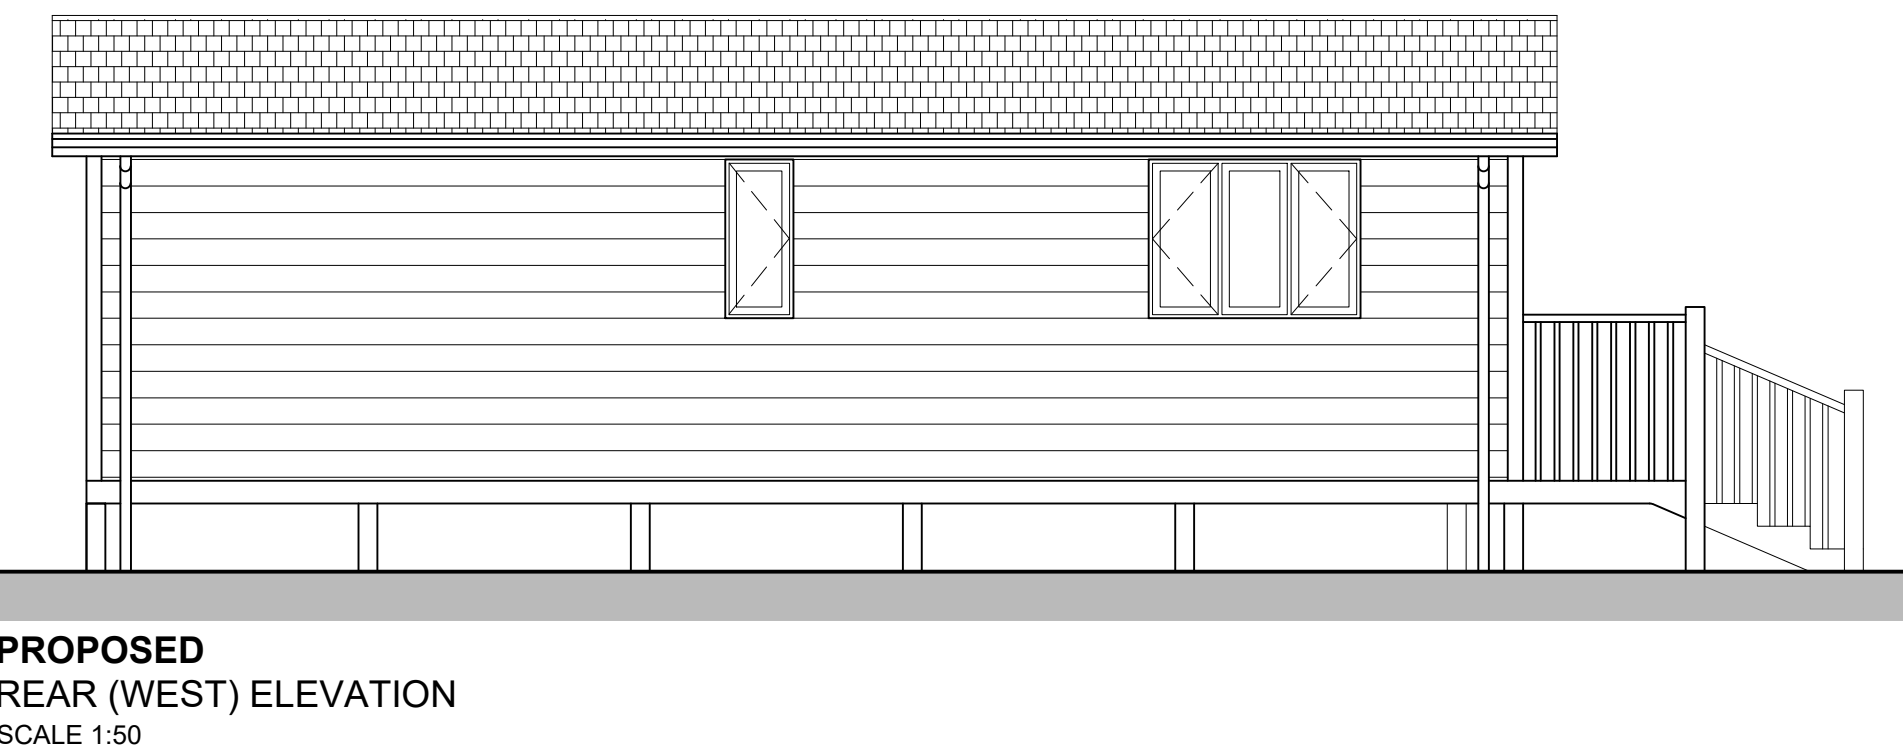
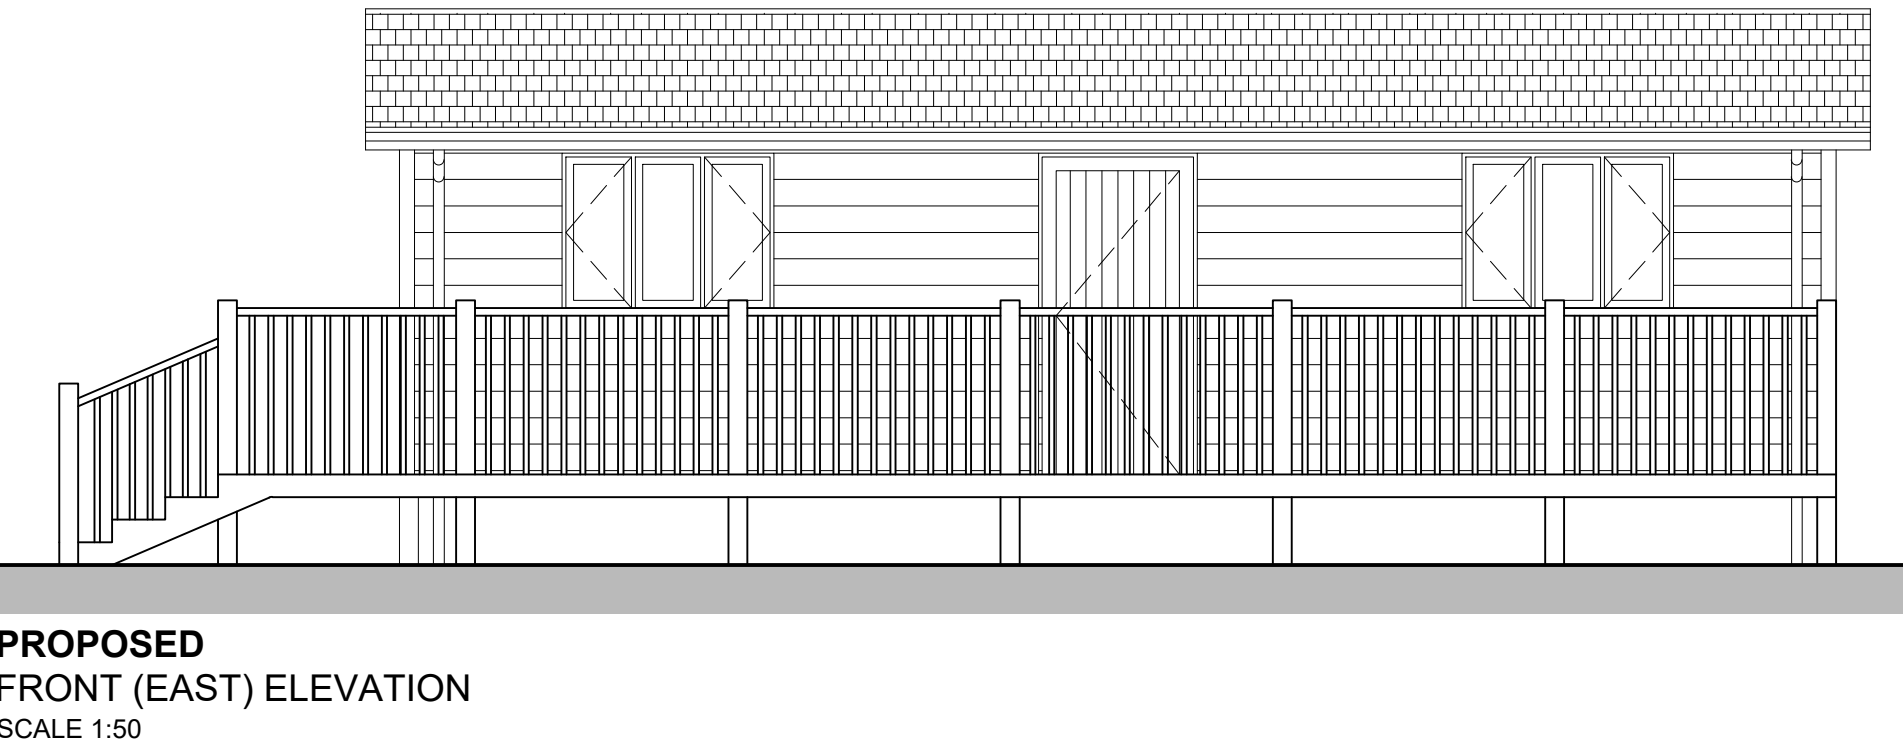
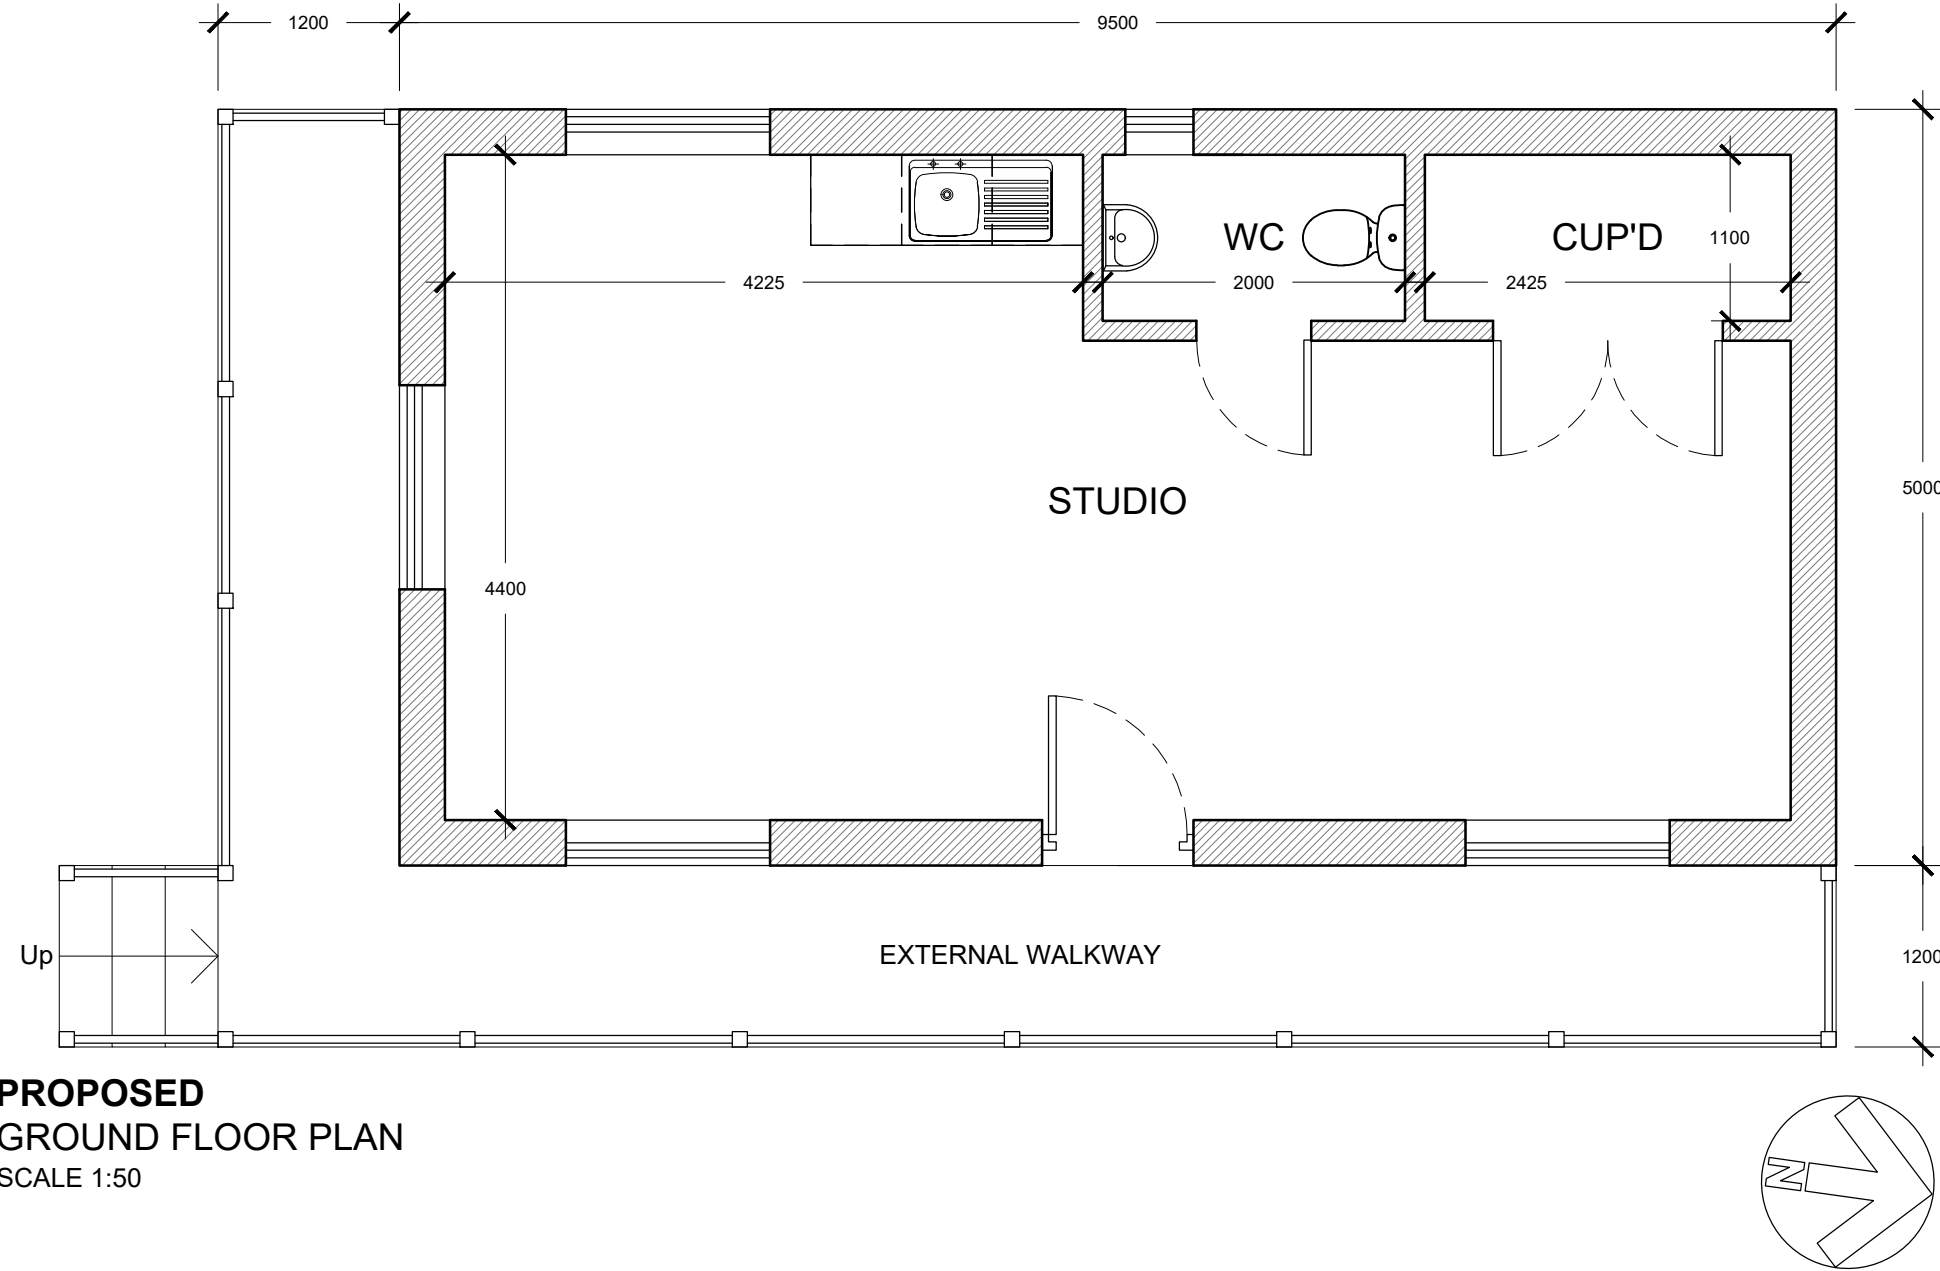
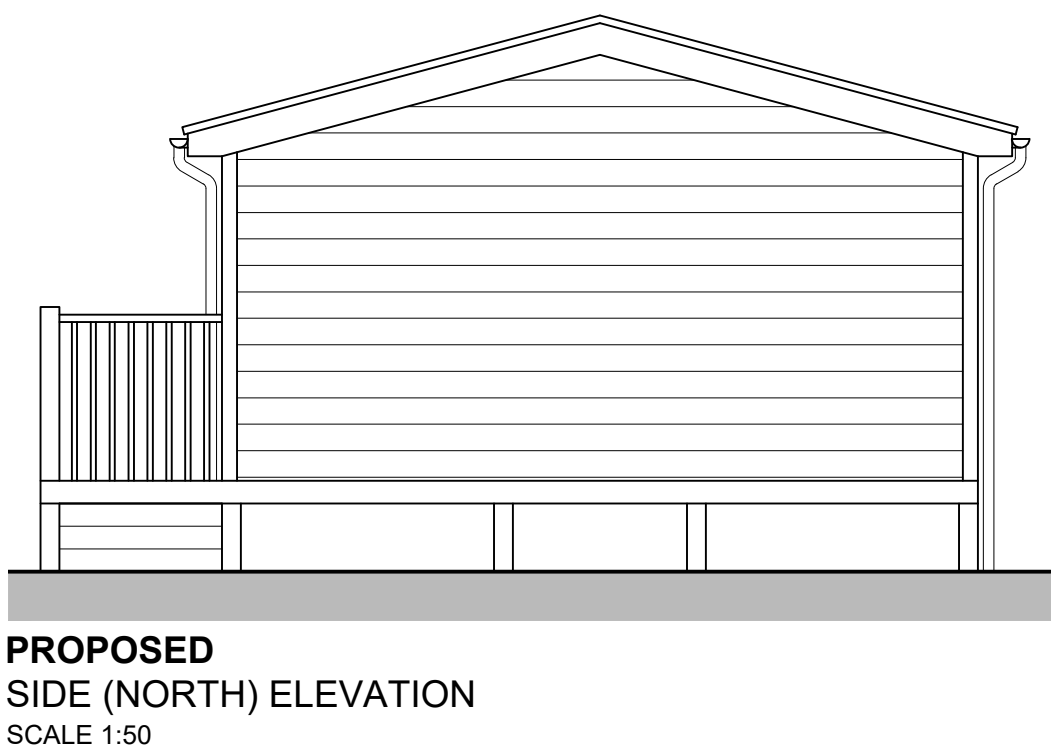
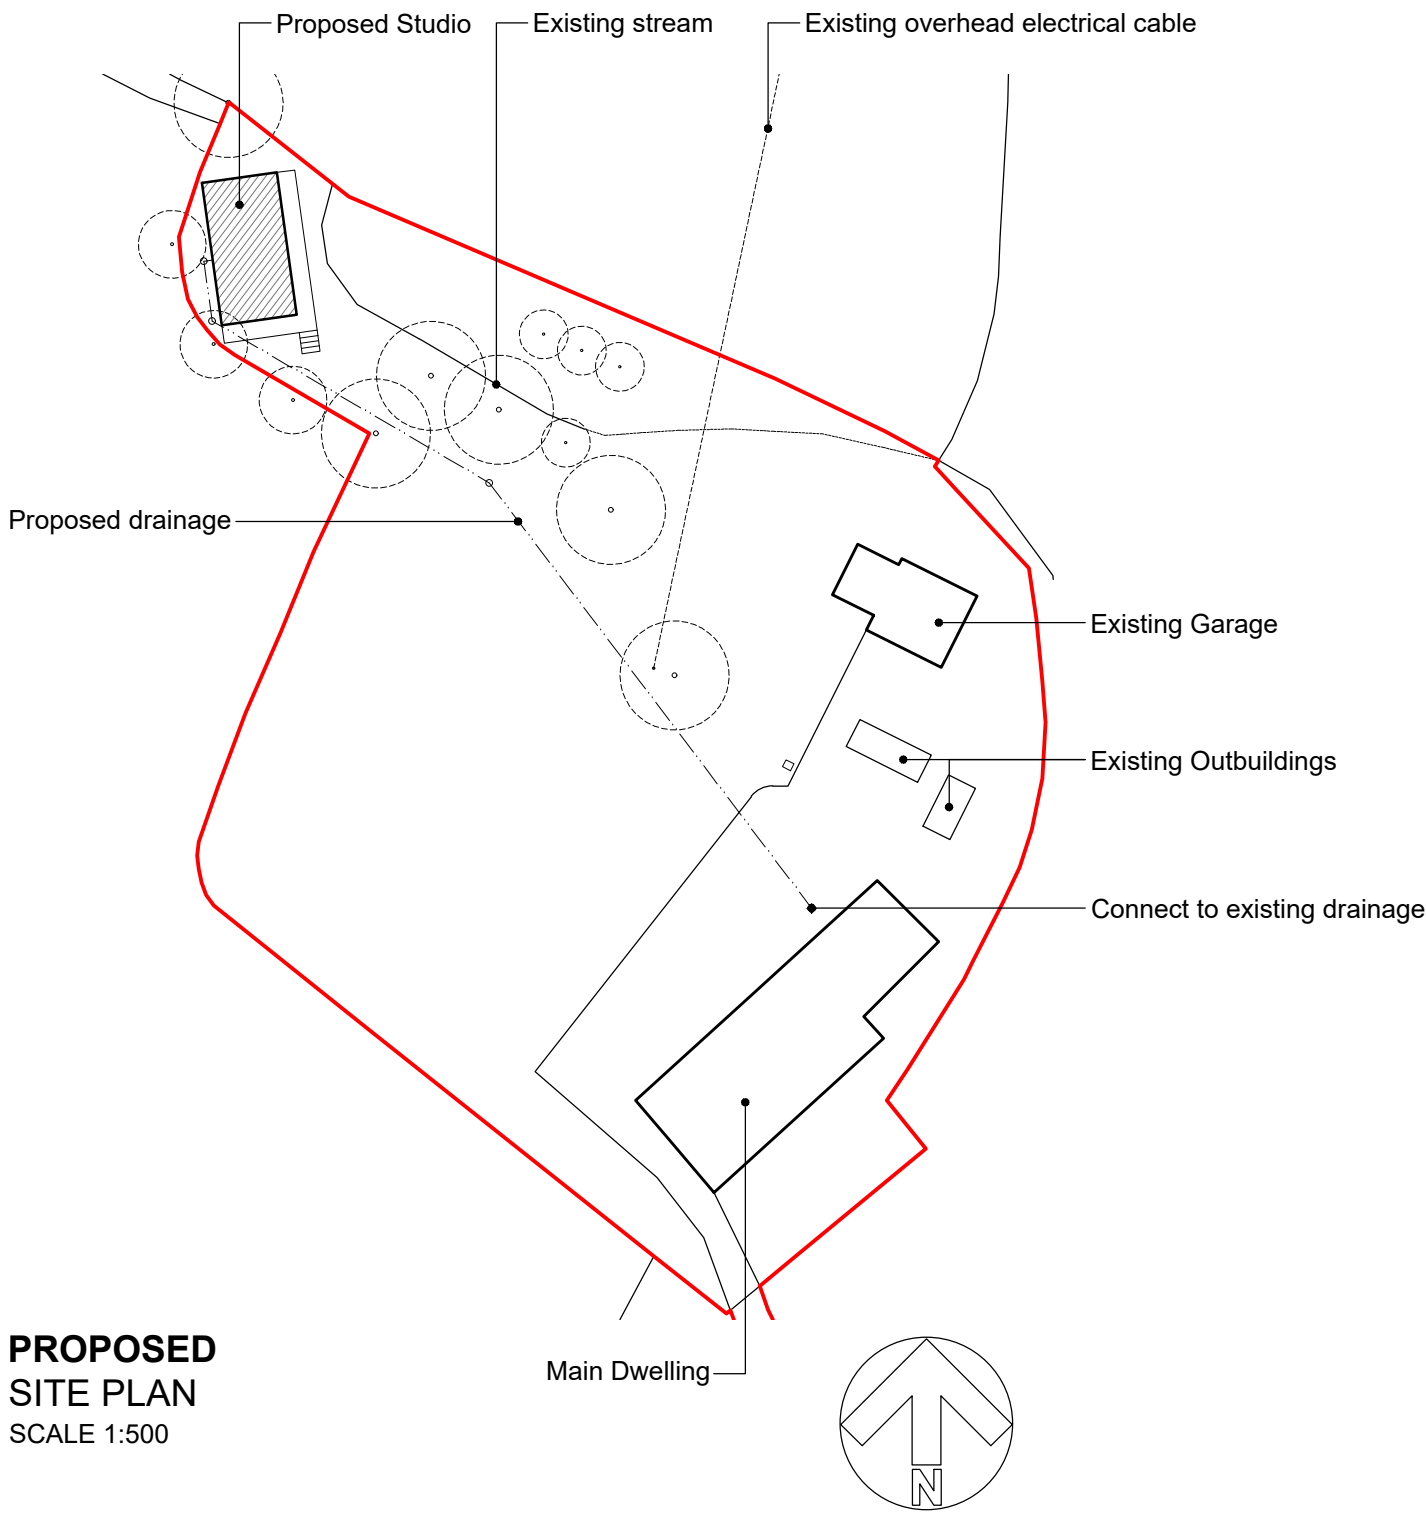
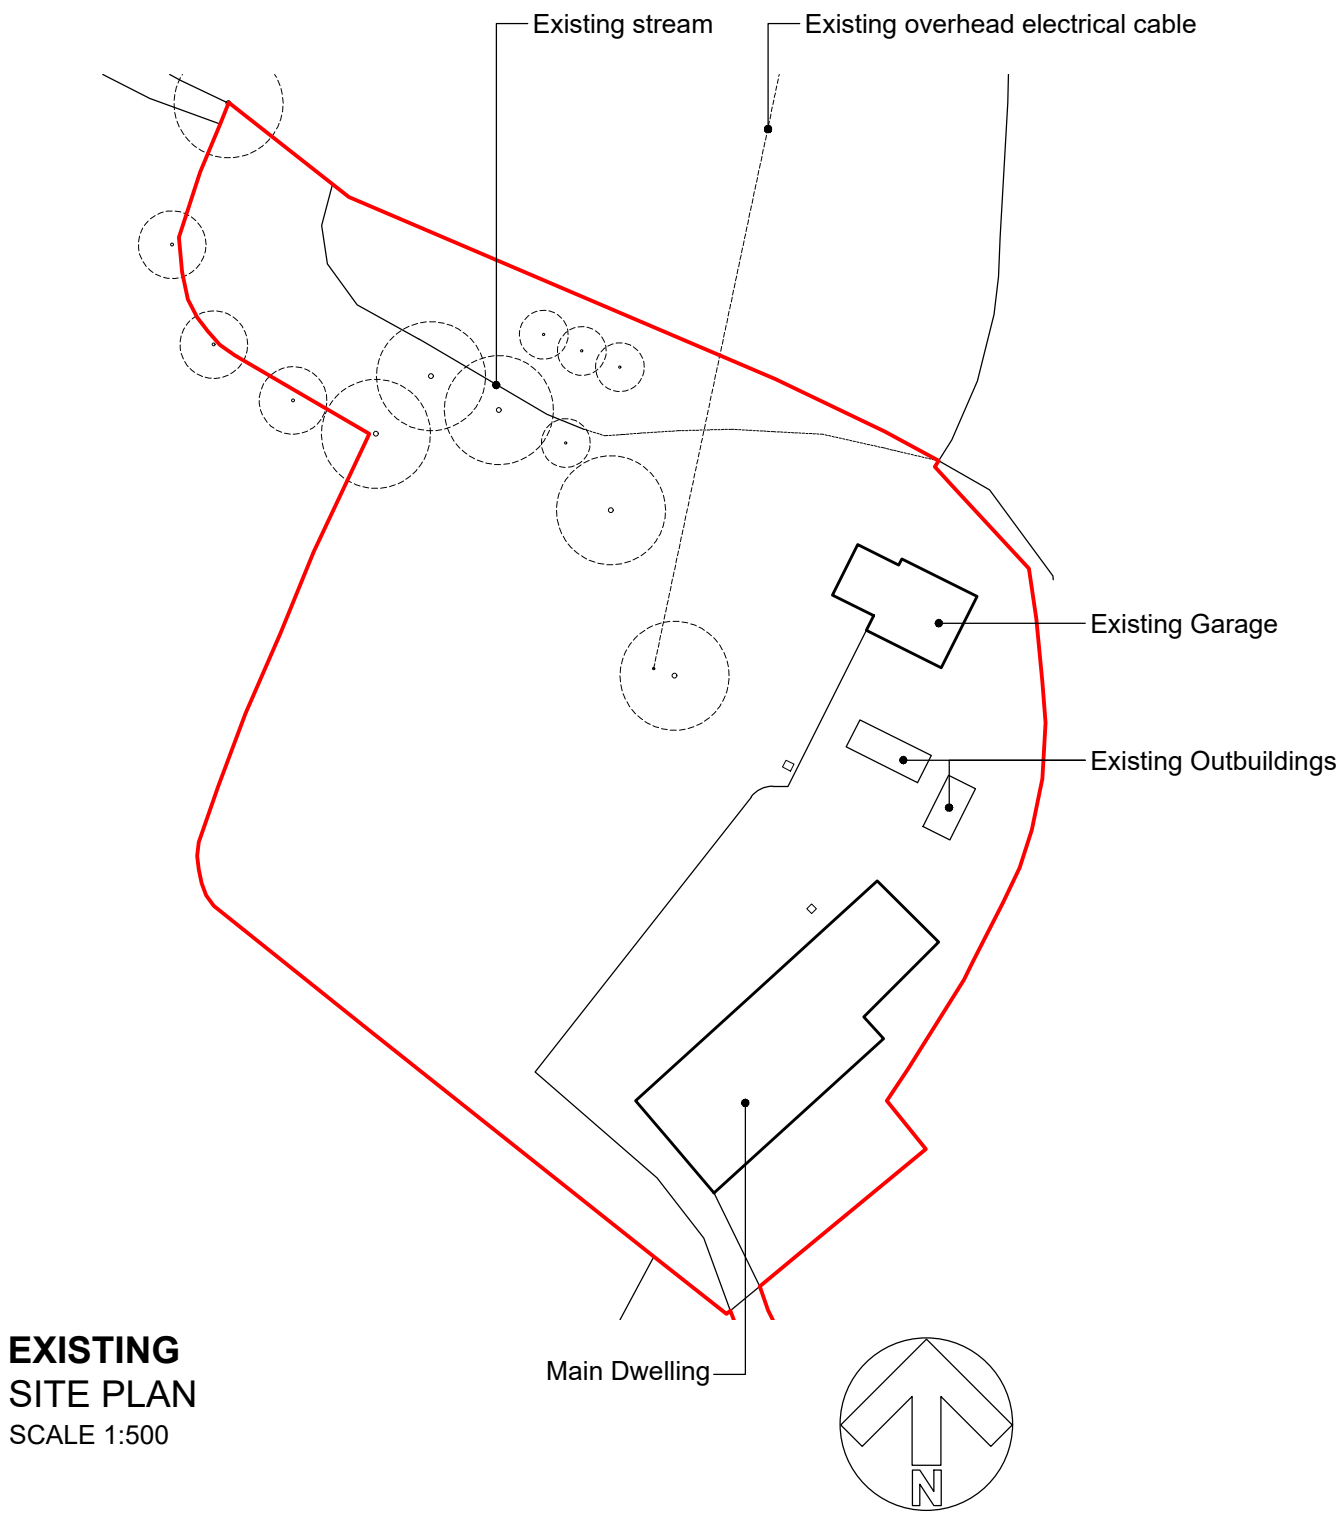


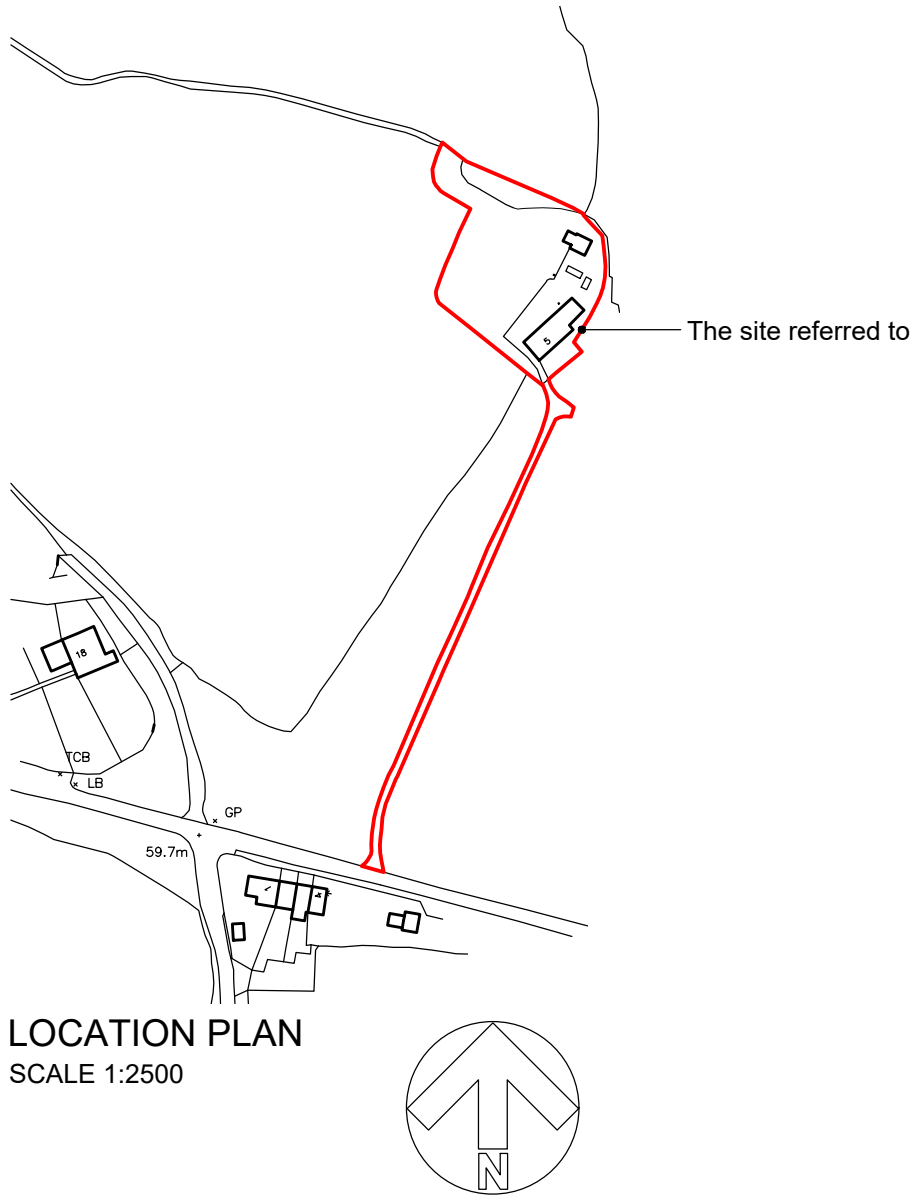

THIS DRAWING IS COPYRIGHT
Contractor must take site sizes

Any discrepancies between the
drawing and site conditions
should be reported to the
Principal Designer

PROPOSED MATERIALS


Roof: Cedar shingles

Rainwater Goods: Galvanised steel


Walls: Horizontal cedar boarding

Windows and Doors: Grey aluminium


Balustrade: Oak

 

Scale bar (1:50)

 

Scale bar (1:500)

 

Scale bar (1:2500)

Rev.	Date		Init
CLIENT			
MR R HEATH, 5 BOWDEN HILL, LACOCK			
PROJECT			
PROPOSED STUDIO			
DRAWING			
LOCATION PLAN, EXISTING AND PROPOSED SITE PLAN, GROUND FLOOR PLAN AND ELEVATIONS			
DRAWN:	Date:	Scale:	
ALK	09/12/2025	as stated	
Drawing number:		@ A1	
	4455-01	Rev.	
DOLMAN			
ARCHITECTURAL DESIGNERS		BUILDING SURVEYORS	
COST CONSULTANTS		CDM PRINCIPAL DESIGNERS	
Sussex House			
Bath Road		Tel: 01380 729456	
Devizes		Web: www.dolmansurveyors.co.uk	
Wiltshire SN10 2AF		Email: info@dolmansurveyors.co.uk	