


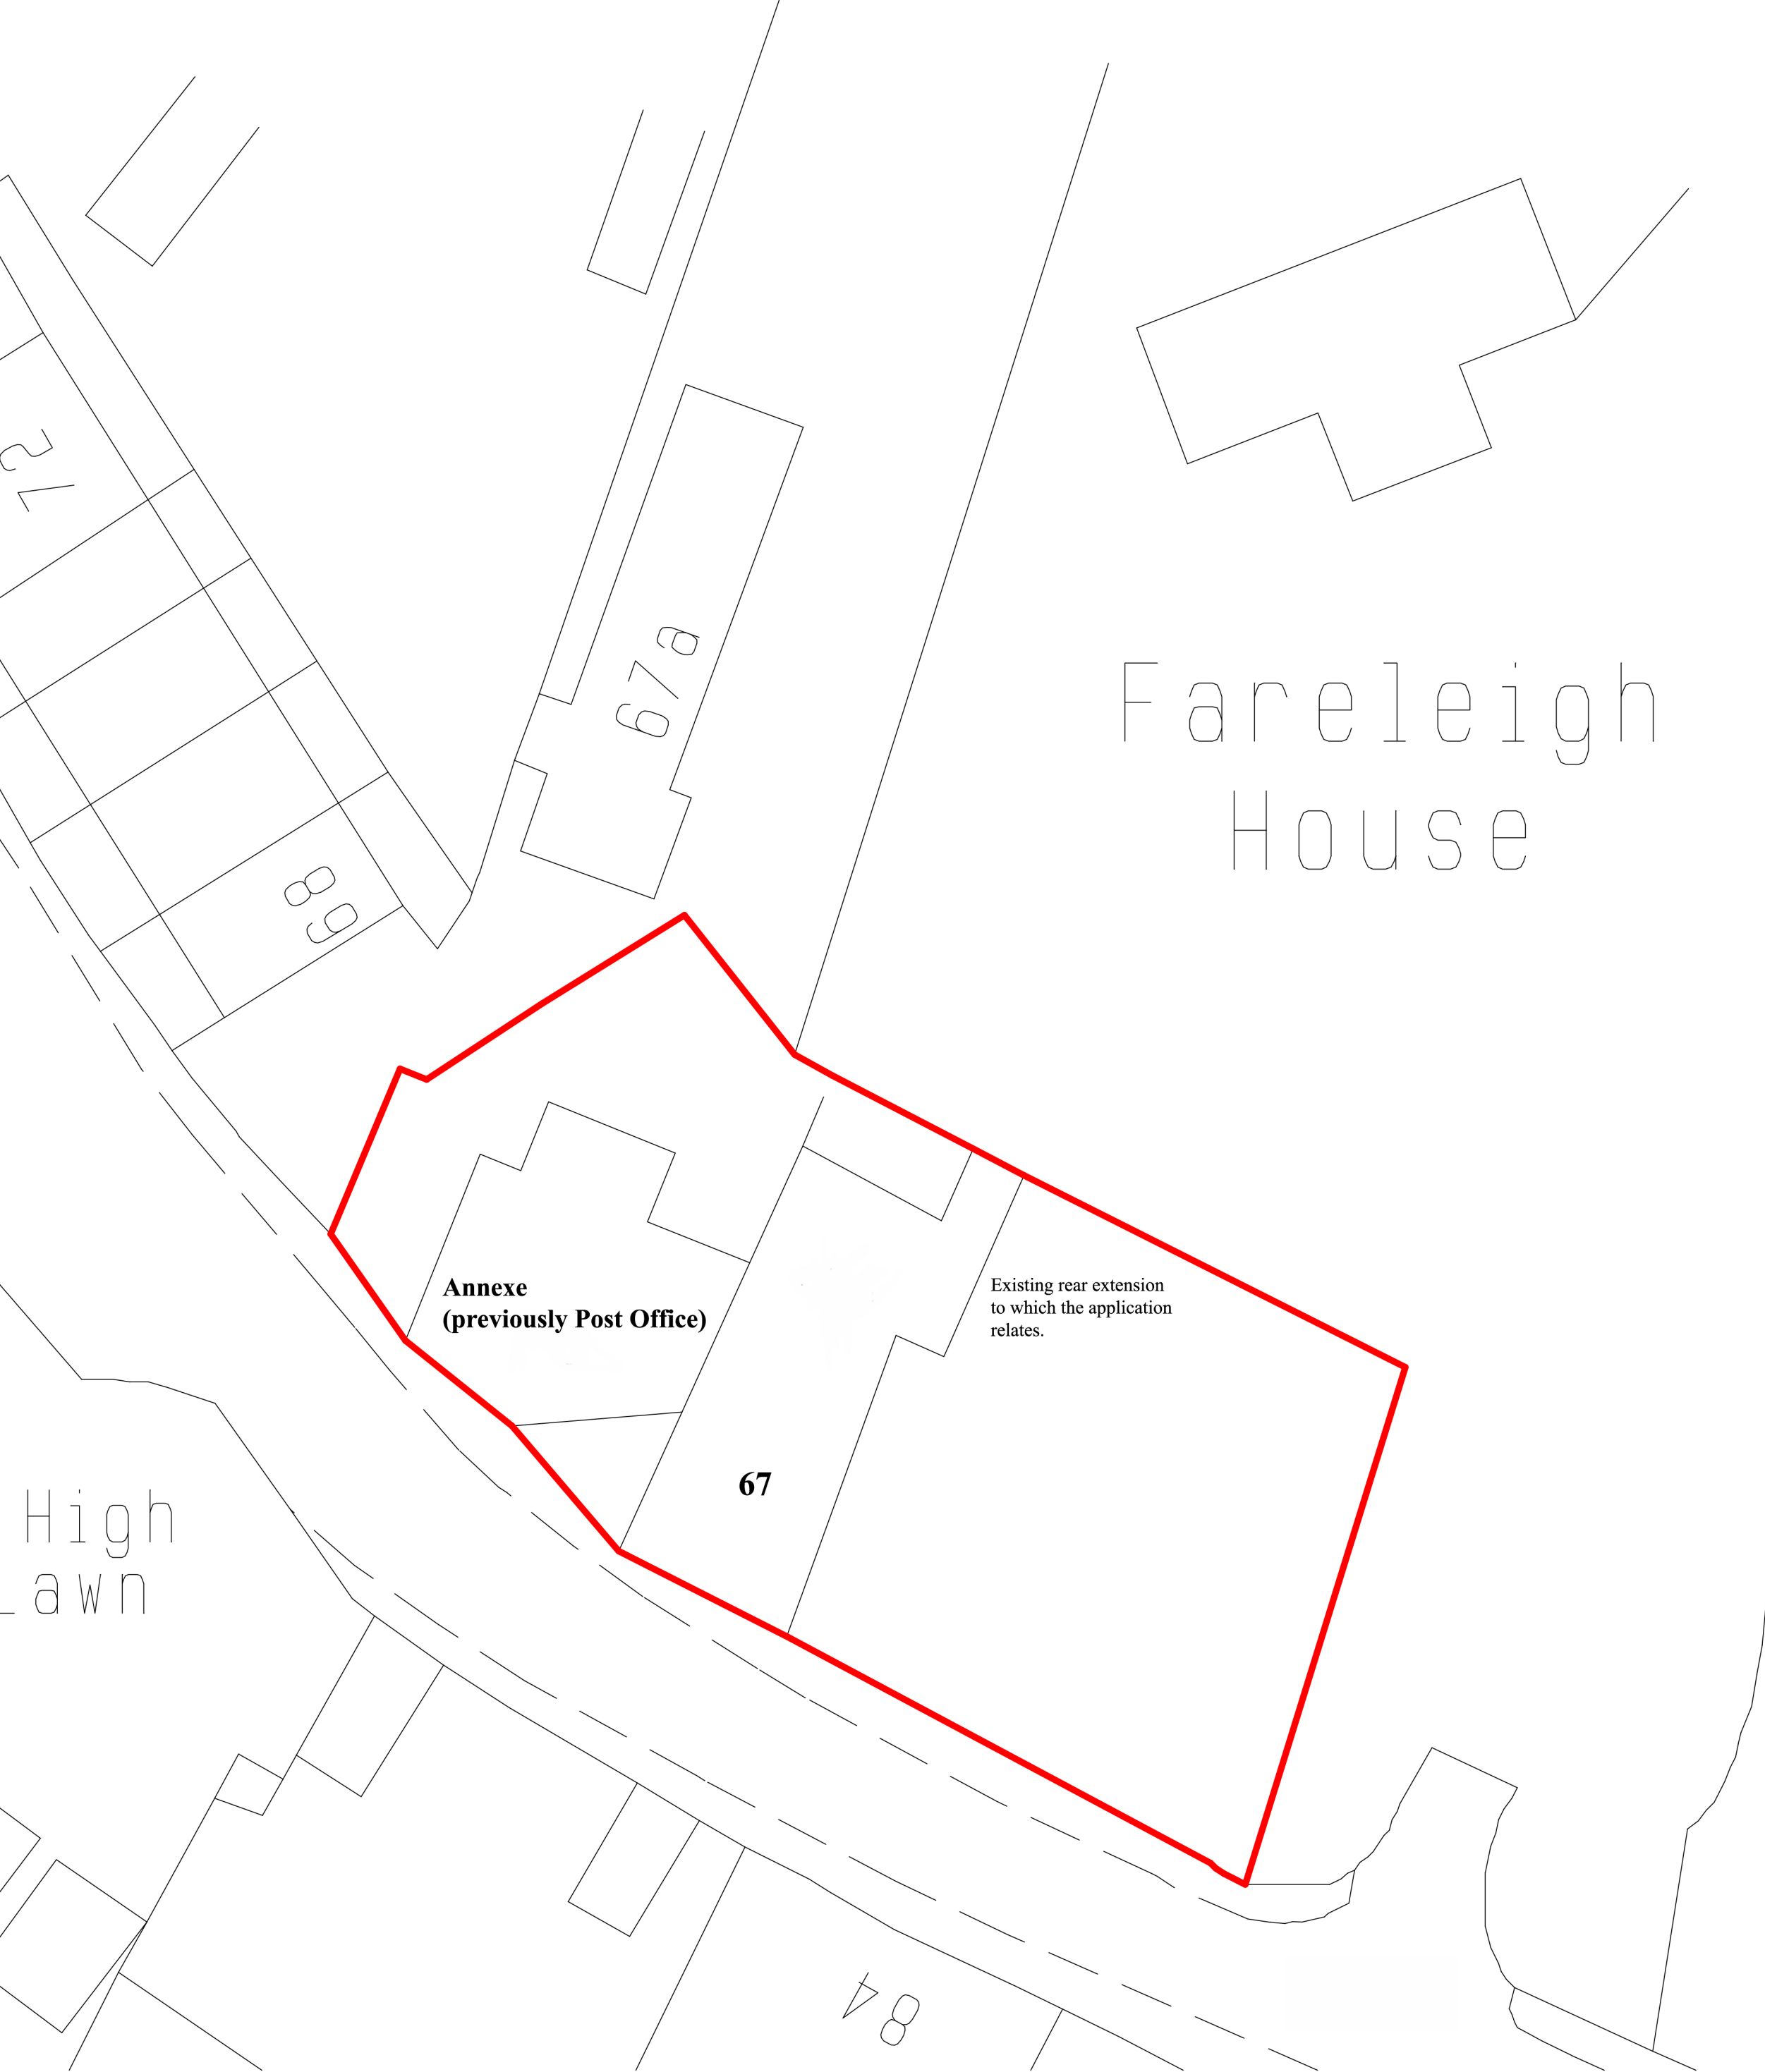

Site Plan



Fareleigh
House



Location Plan



PROJECT TITLE
Alterations to Fenestration to the Rear of Cluny Cottage,
67 Monkton Farleigh, Wiltshire, BA15 2QJ.

DRAWING TITLE
Site and Location Plans

DRAWING NUMBER
CC01-01

Date 24/04/2024