




West Elevation

TO BE READ IN CLOSE CONJUNCTION WITH 1604a NUTHILLS BAT SURVEY REPORT. ALL PROVISIONS OF THE REPORT ARE TO BE CLOSELY FOLLOWED.


BAT ROOST MITIGATION:

- ALL ROOFING WORKS TO BE UNDERTAKEN BETWEEN 01 MARCH - 30 APRIL
- ALL CONTRACTORS TO UNDERGO TOOLBOX TALK, REGARDING PROTECTION OF BATS, PRIOR TO COMMENCING ANY WORKS
- ECOLOGIST TO SUPERVISE ALL REMOVAL OF ROOF COVERINGS. HAND REMOVAL / SOFT STRIP ONLY
- REFER TO DRAWING 202-PROPOSED SITE PLAN, FOR LOCATION & DETAILS OF ALTERNATIVE ROOF PROVISION
- ALL ROOSTS TO BE RE-INSTATED LIKE-FOR-LIKE, TO ECOLOGIST'S APPROVAL (SEE DRAWING ANNOTATION FOR INDICATIVE PROVISION / LOCATION). ALL ACCESS FEATURES WILL BE CAREFULLY INSPECTED & MAPPED BY ECOLOGIST, ON SITE PRIOR TO COMMENCEMENT OF WORKS. ECOLOGIST WILL ADVISE ON DETAILED LOCATIONS & DIMENSIONS

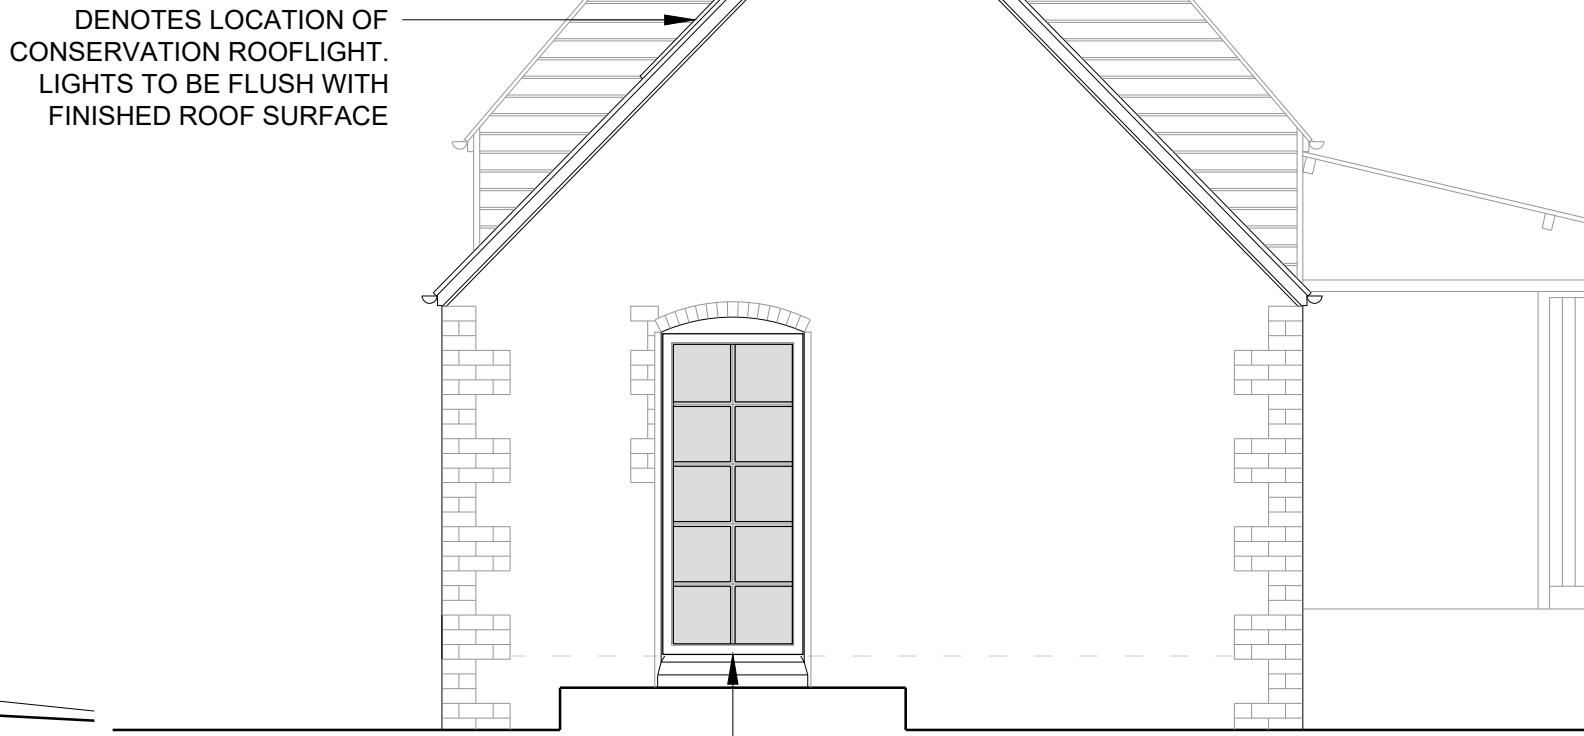


South Elevation

EXISTING GLAZED DOOR TO BE REPLACED WITH FIXED LIGHT TIMBER CASEMENT. STYLE & FINISH TO SUIT EXISTING

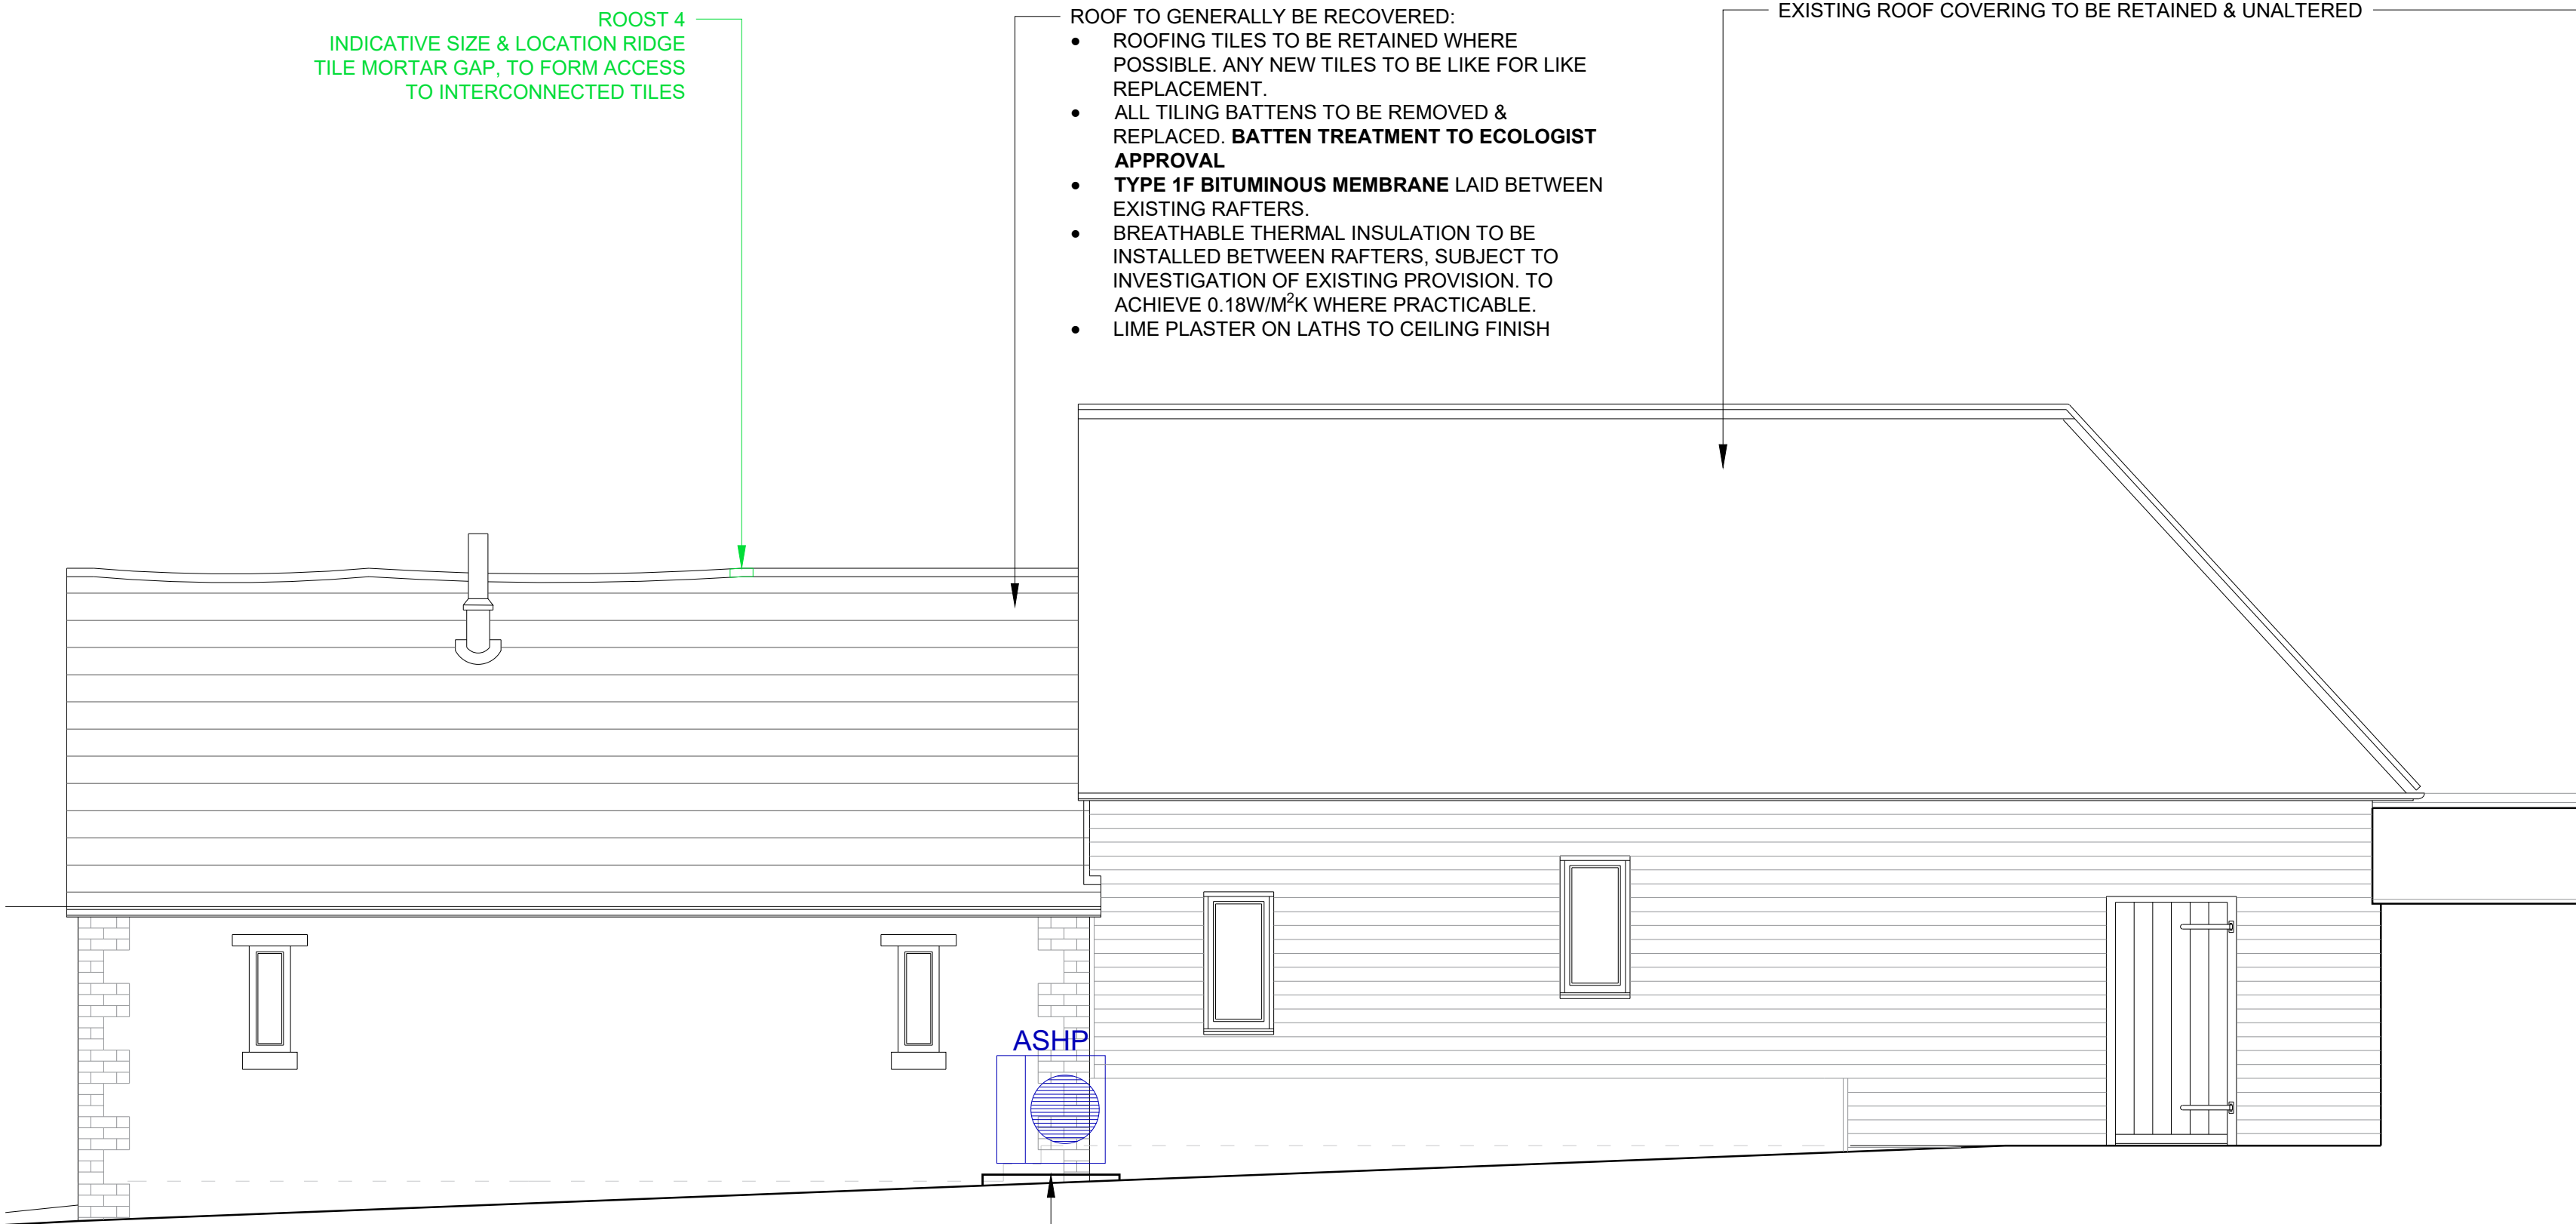

East Elevation

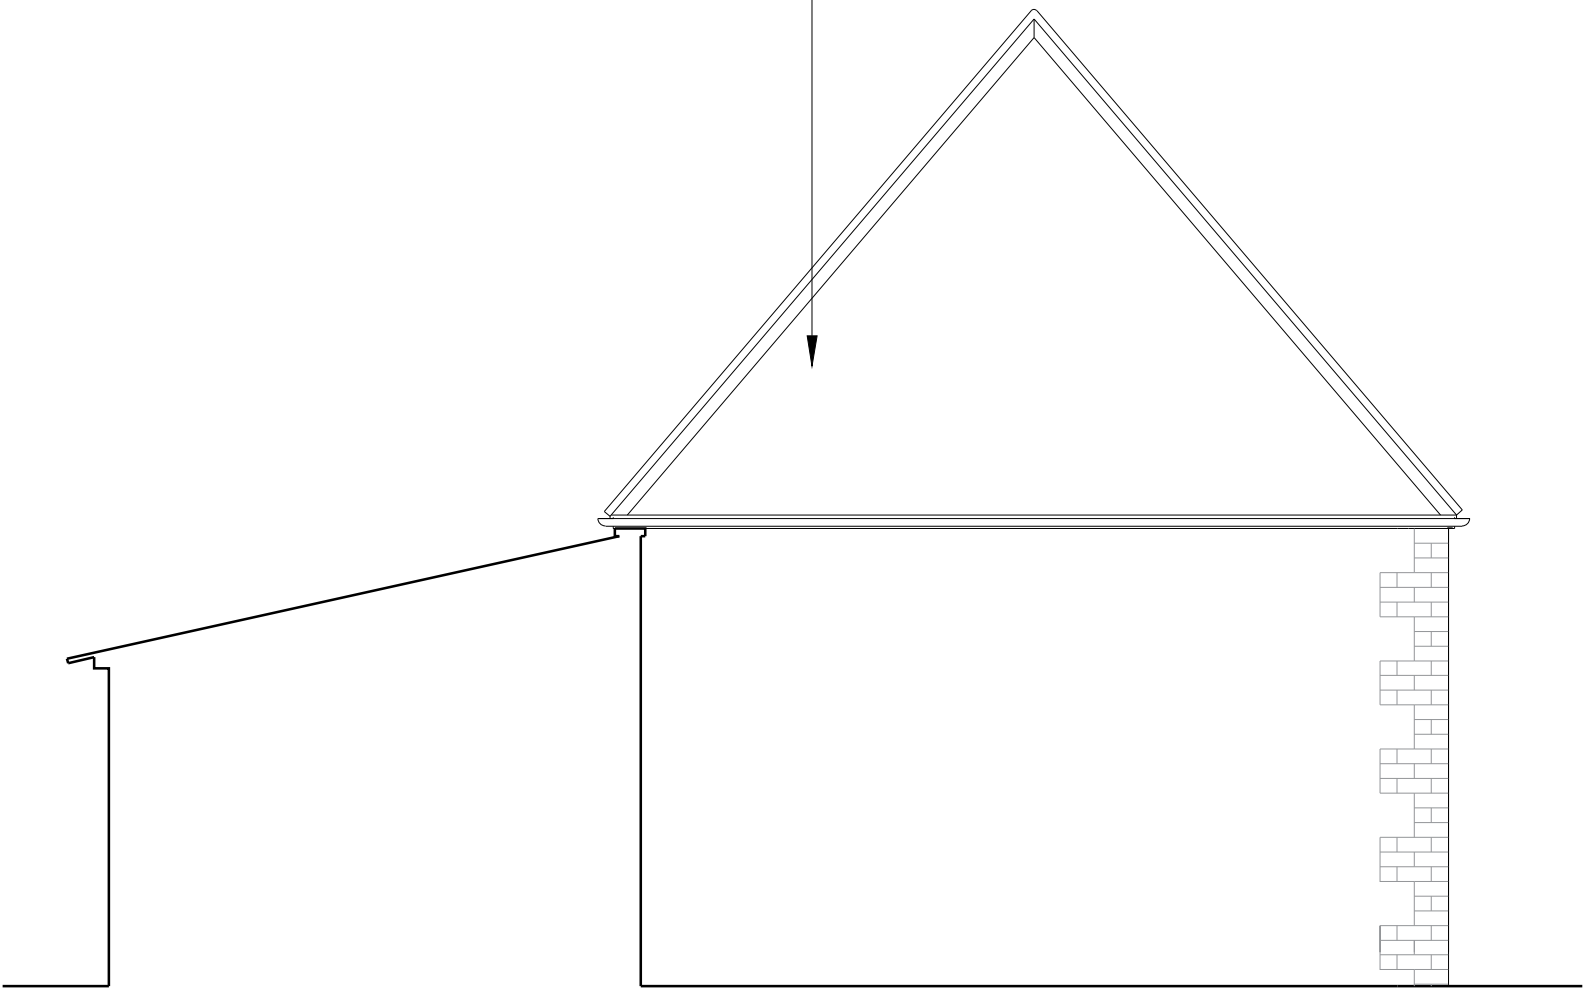


North Elevation

NOTES:

- Figured dimensions to be taken in preference to scaled dimensions.
- Large scaled drawings to be taken in preference to small scale.
- Critical dimensions to be taken from site.
- If in doubt, the contractor must ask for clarification.
- These drawings and designs are the copyright of James Slater & Co. and may not be reproduced or used without permission.

Rev.ID	Rev.date	Rev.by	Comment
--------	----------	--------	---------

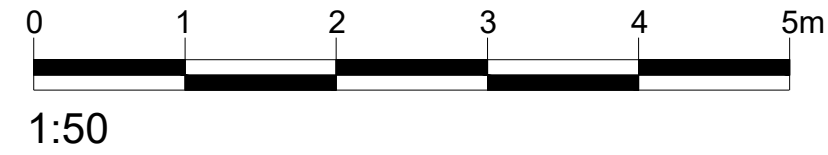

CLIENT:
Mr James Hoffman

TITLE:
Proposed Elevations

STAGE:
Planning

SITE:
Nuthills Farm
Sandy Lane
CHIPPENHAM
SN15 2PY

JAMES SLATER & CO
SURVEYING & ARCHITECTURE

19 Dyer Street
Cirencester
Gloucestershire
GL7 2PP
Tel: 01285 650686
Fax: 01285 644212



www.jamesslater.co.uk

SCALES:
1:50 @ A1

DATE:	DRAWN:	CHECKED:
24/06/24	AI	*

DRAWING NUMBER:	REV:
24-077-206	-