



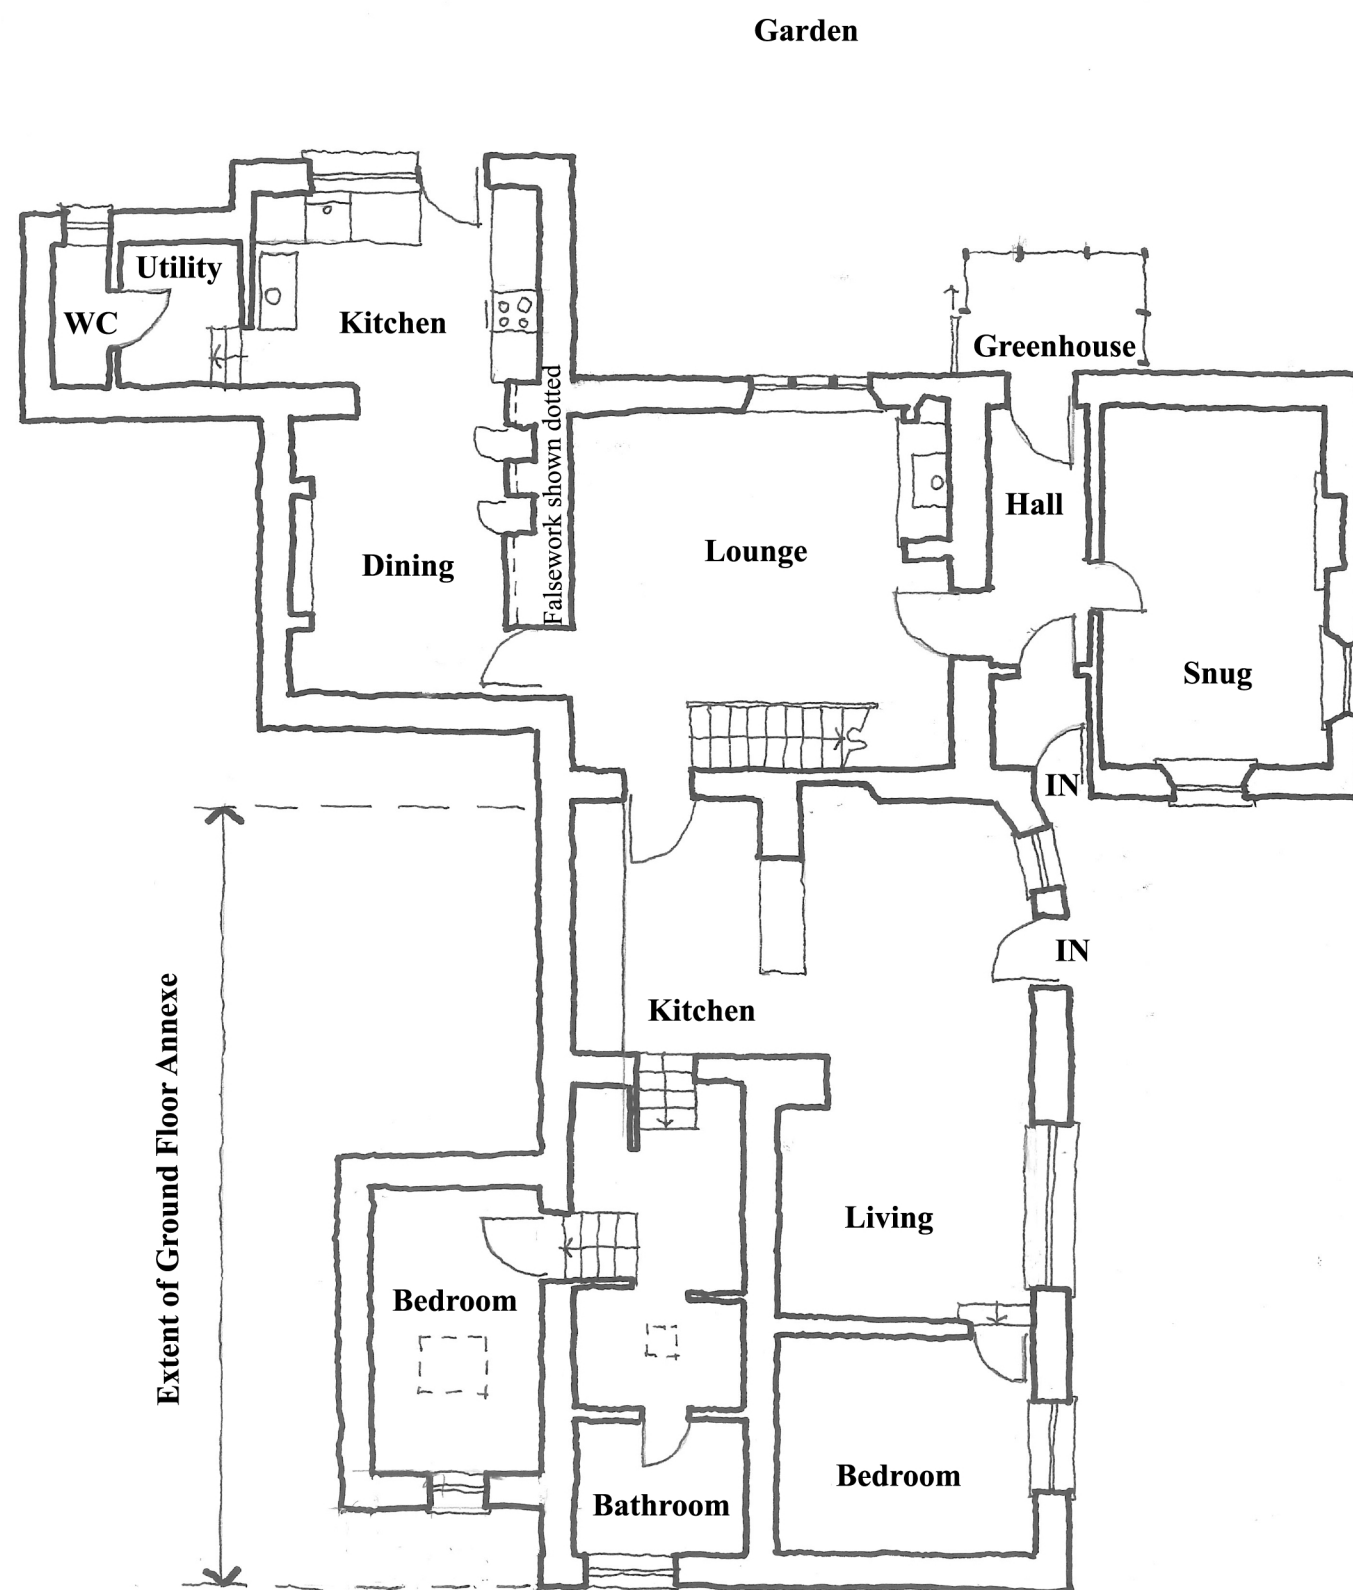

Ground Floor Plan as Existing

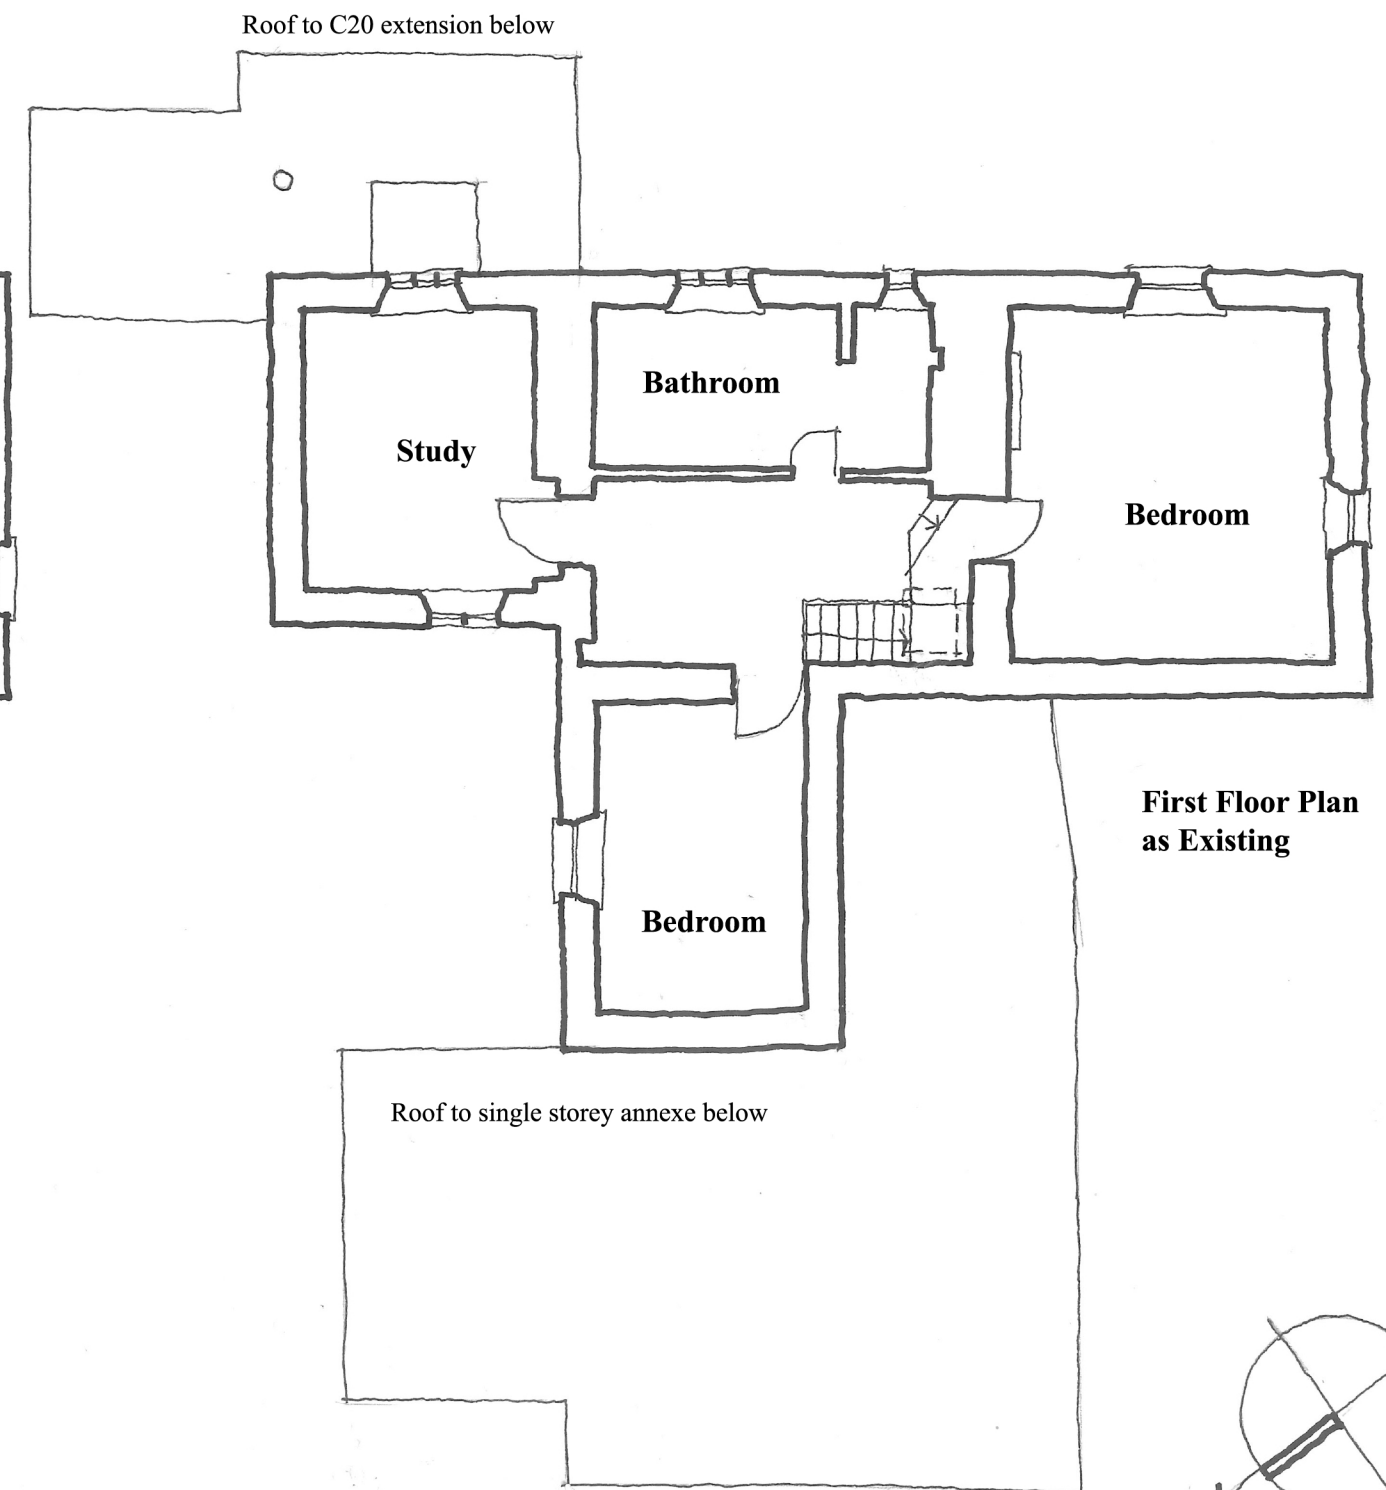

First Floor Plan as Existing

PROJECT TITLE
 Alterations to the Rear of Cluny Cottage
 67 Monkton Farleigh, Wiltshire, BA15 2QJ

DRAWING TITLE
 Floor Plans as Existing

DRAWING NUMBER
 CC01- 02

