



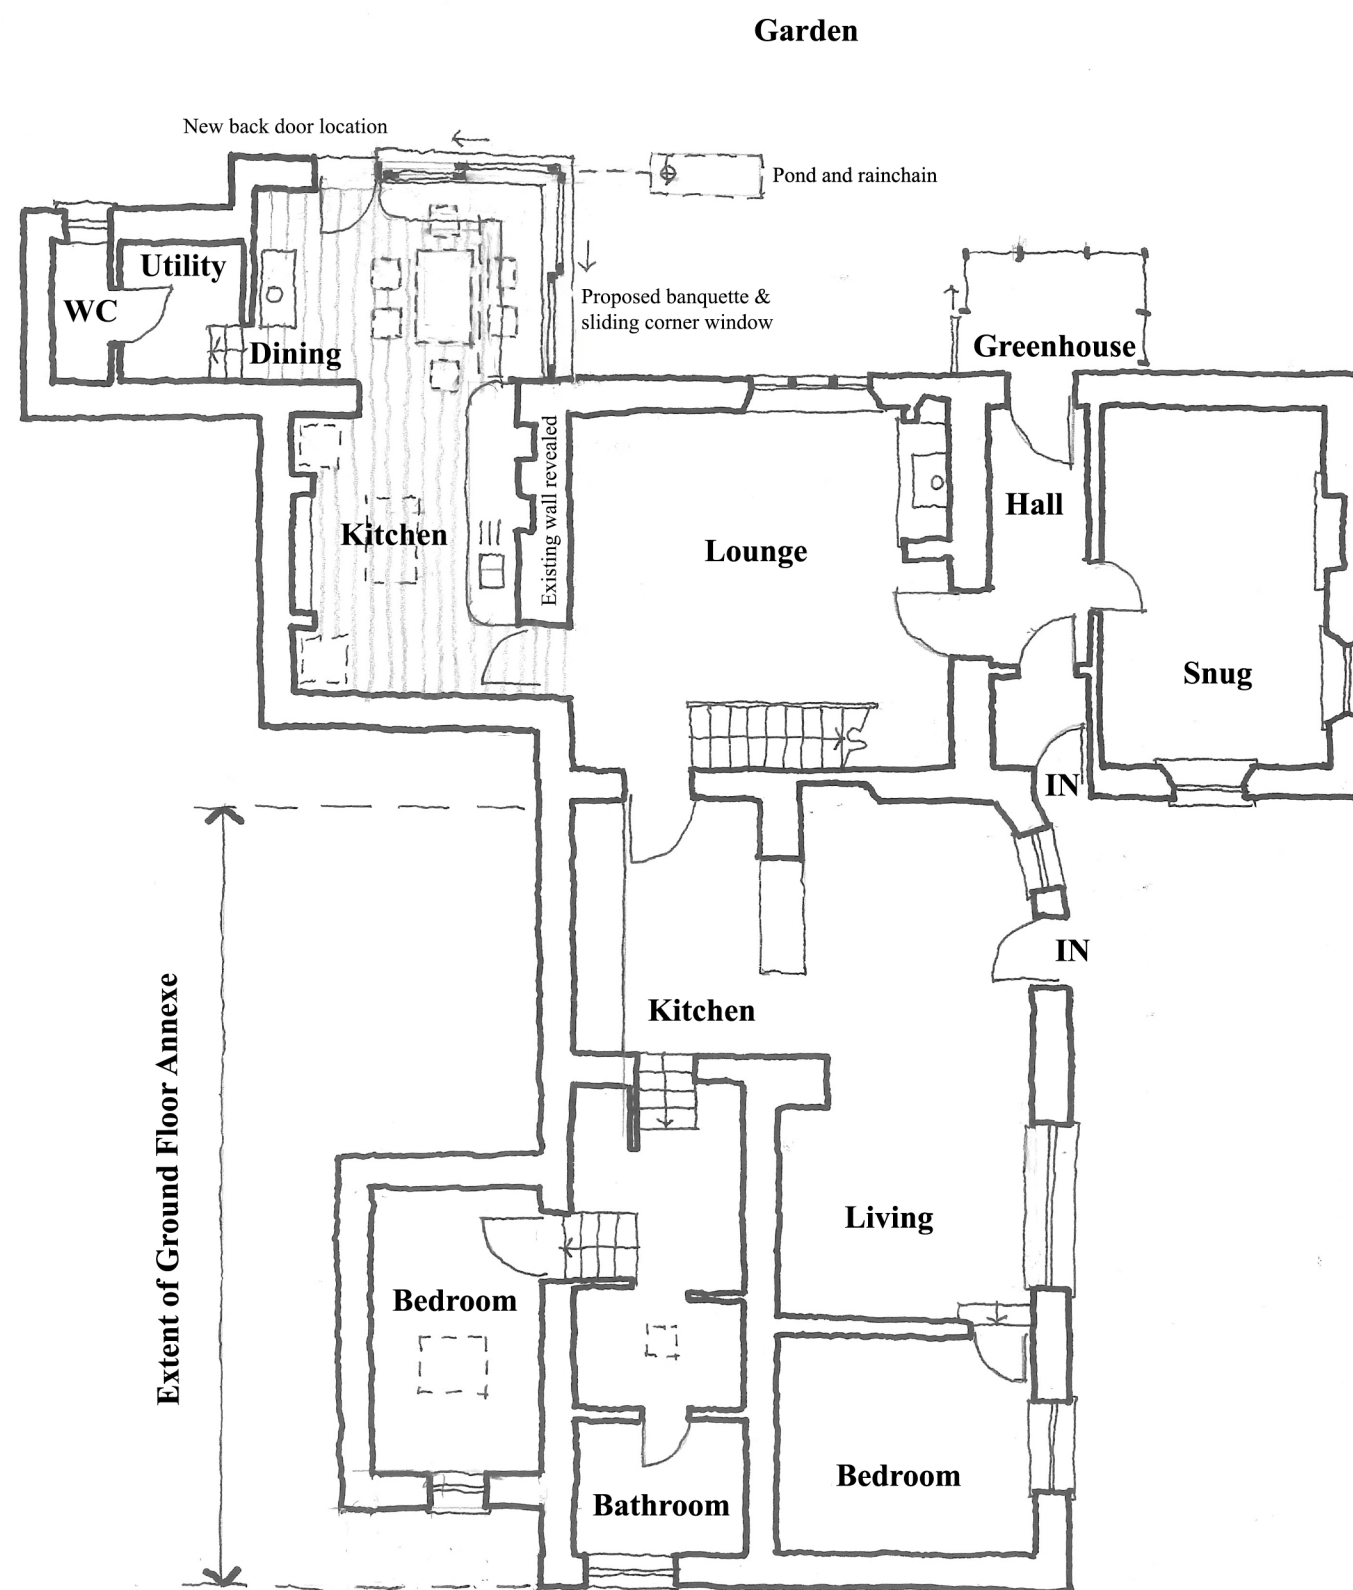

Ground Floor as Proposed

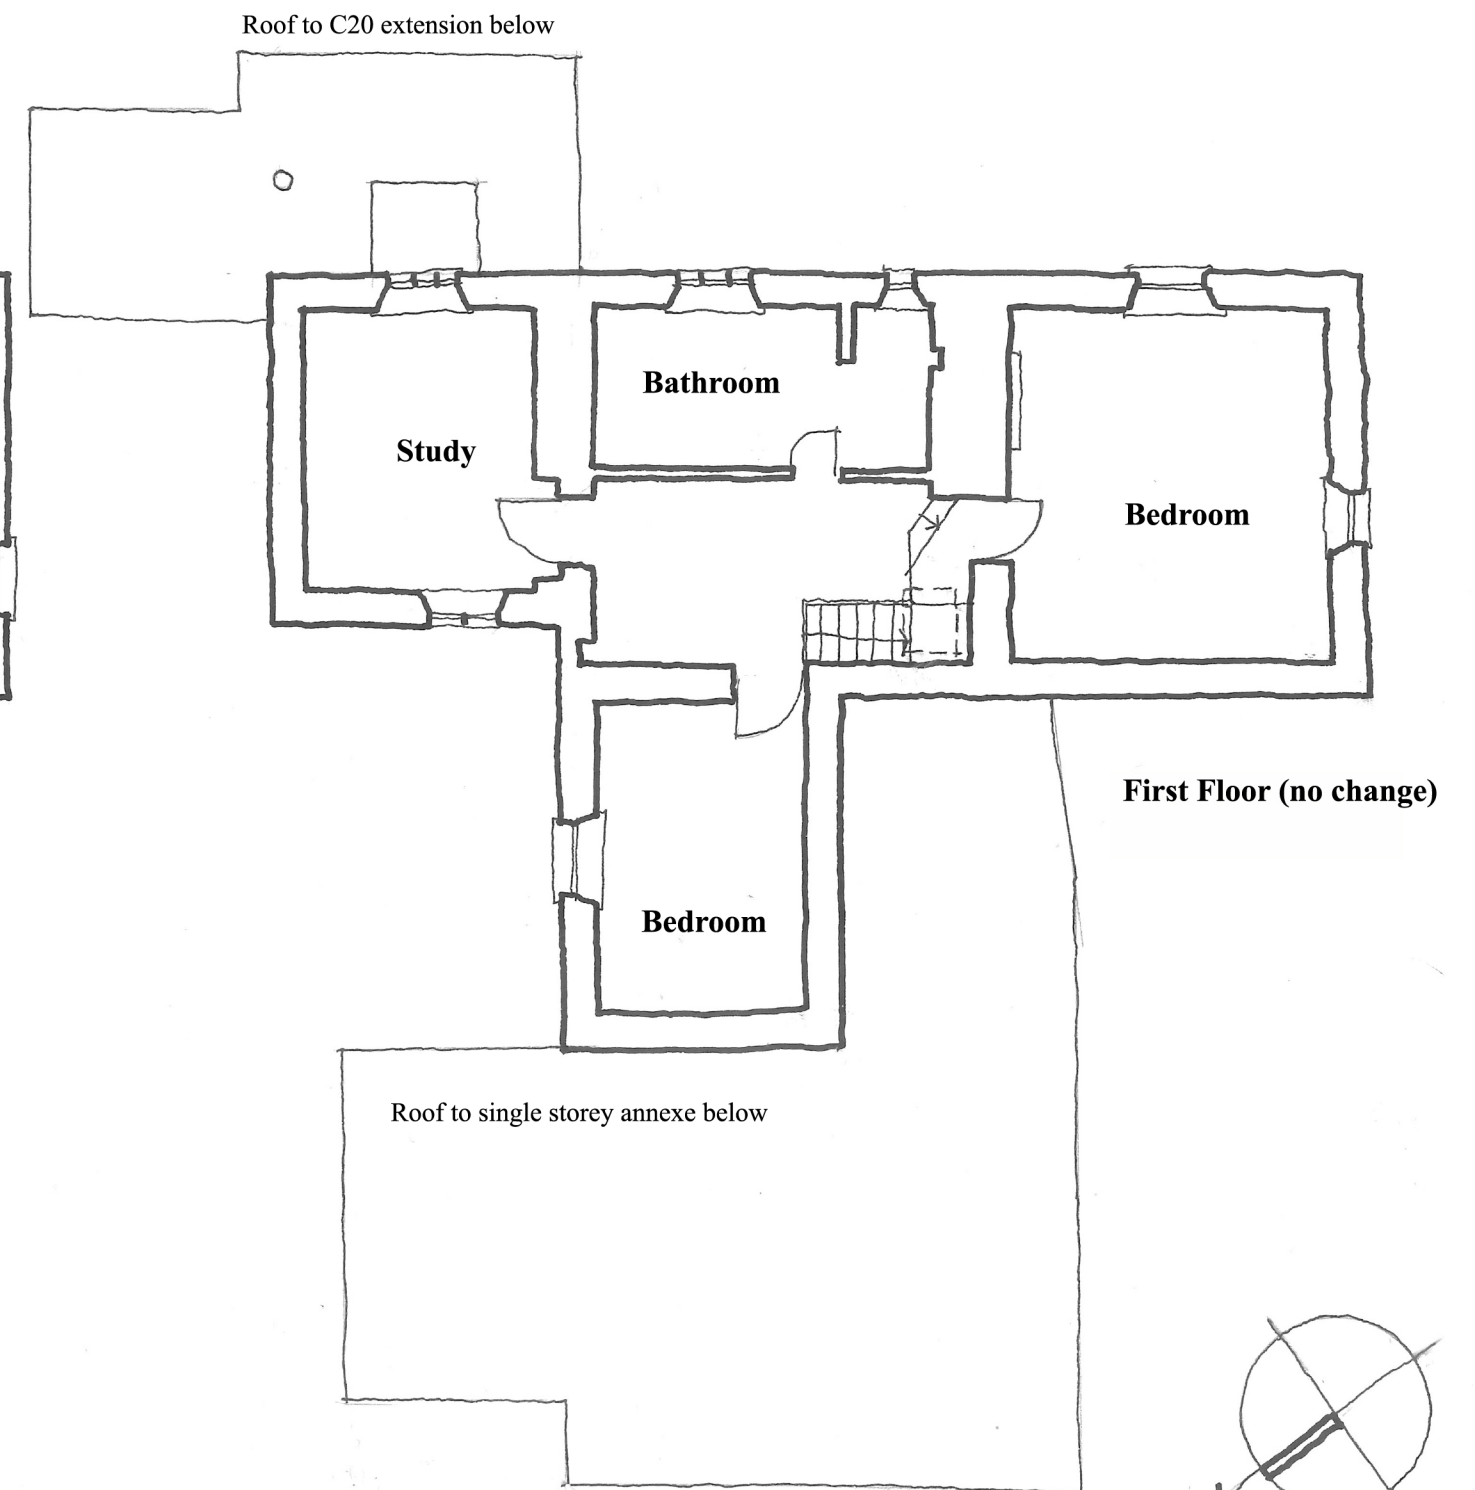

PROJECT TITLE
 Alterations to the Rear of Cluny Cottage
 67 Monkton Farleigh, Wiltshire, BA15 2QJ

DRAWING TITLE
 Floor Plan as Proposed

DRAWING NUMBER
 CC01- 03

