


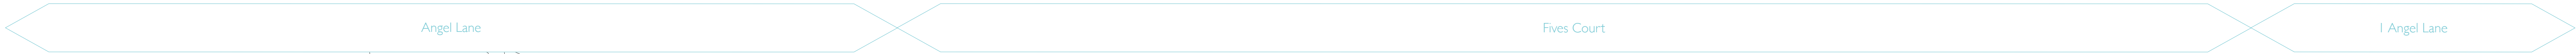

Proposed West elevation - Angel Lane 1:100 at A1



Existing West elevation - Angel Lane 1:100 at A1



Key Plan, not to scale



KEY Indicative PV Locations	NOTES Refer to Landscape Architect drawing: 324-GLA-00-00-DR-L-1001 Landscape Plan for planting, surface materials and boundary treatments. Refer to Civil Engineer's drawings and documents for site levels, surface permeability and drainage strategy. NOT FOR CONSTRUCTION	Rev. P04 Date 01/12/2025 By MSS Revision Notes Updated and issued for planning	Design Firm one50studio	Project Title Fives Court, Mere Wiltshire, 3PQJ+RGX	Sheet Scale 1 : 100 @A1	Drawn By MLS	Sheet No. Project ID - Originator - Volume - Level - Type - Role - Number WCMRFC-050 -00 -XX-DR-A-0204 Suitability Code - Description S0 INITIAL STATUS Revision Code - Number P05
		P05 08/12/2025 OR Updated in line with landscape amendments.		Sheet Title West Elevation	Total Sheets 36	Reviewed By MSS	
				File Name 2116 - Sections and Elevations.vwxp			