



EAST ELEVATION



NORTH ELEVATION

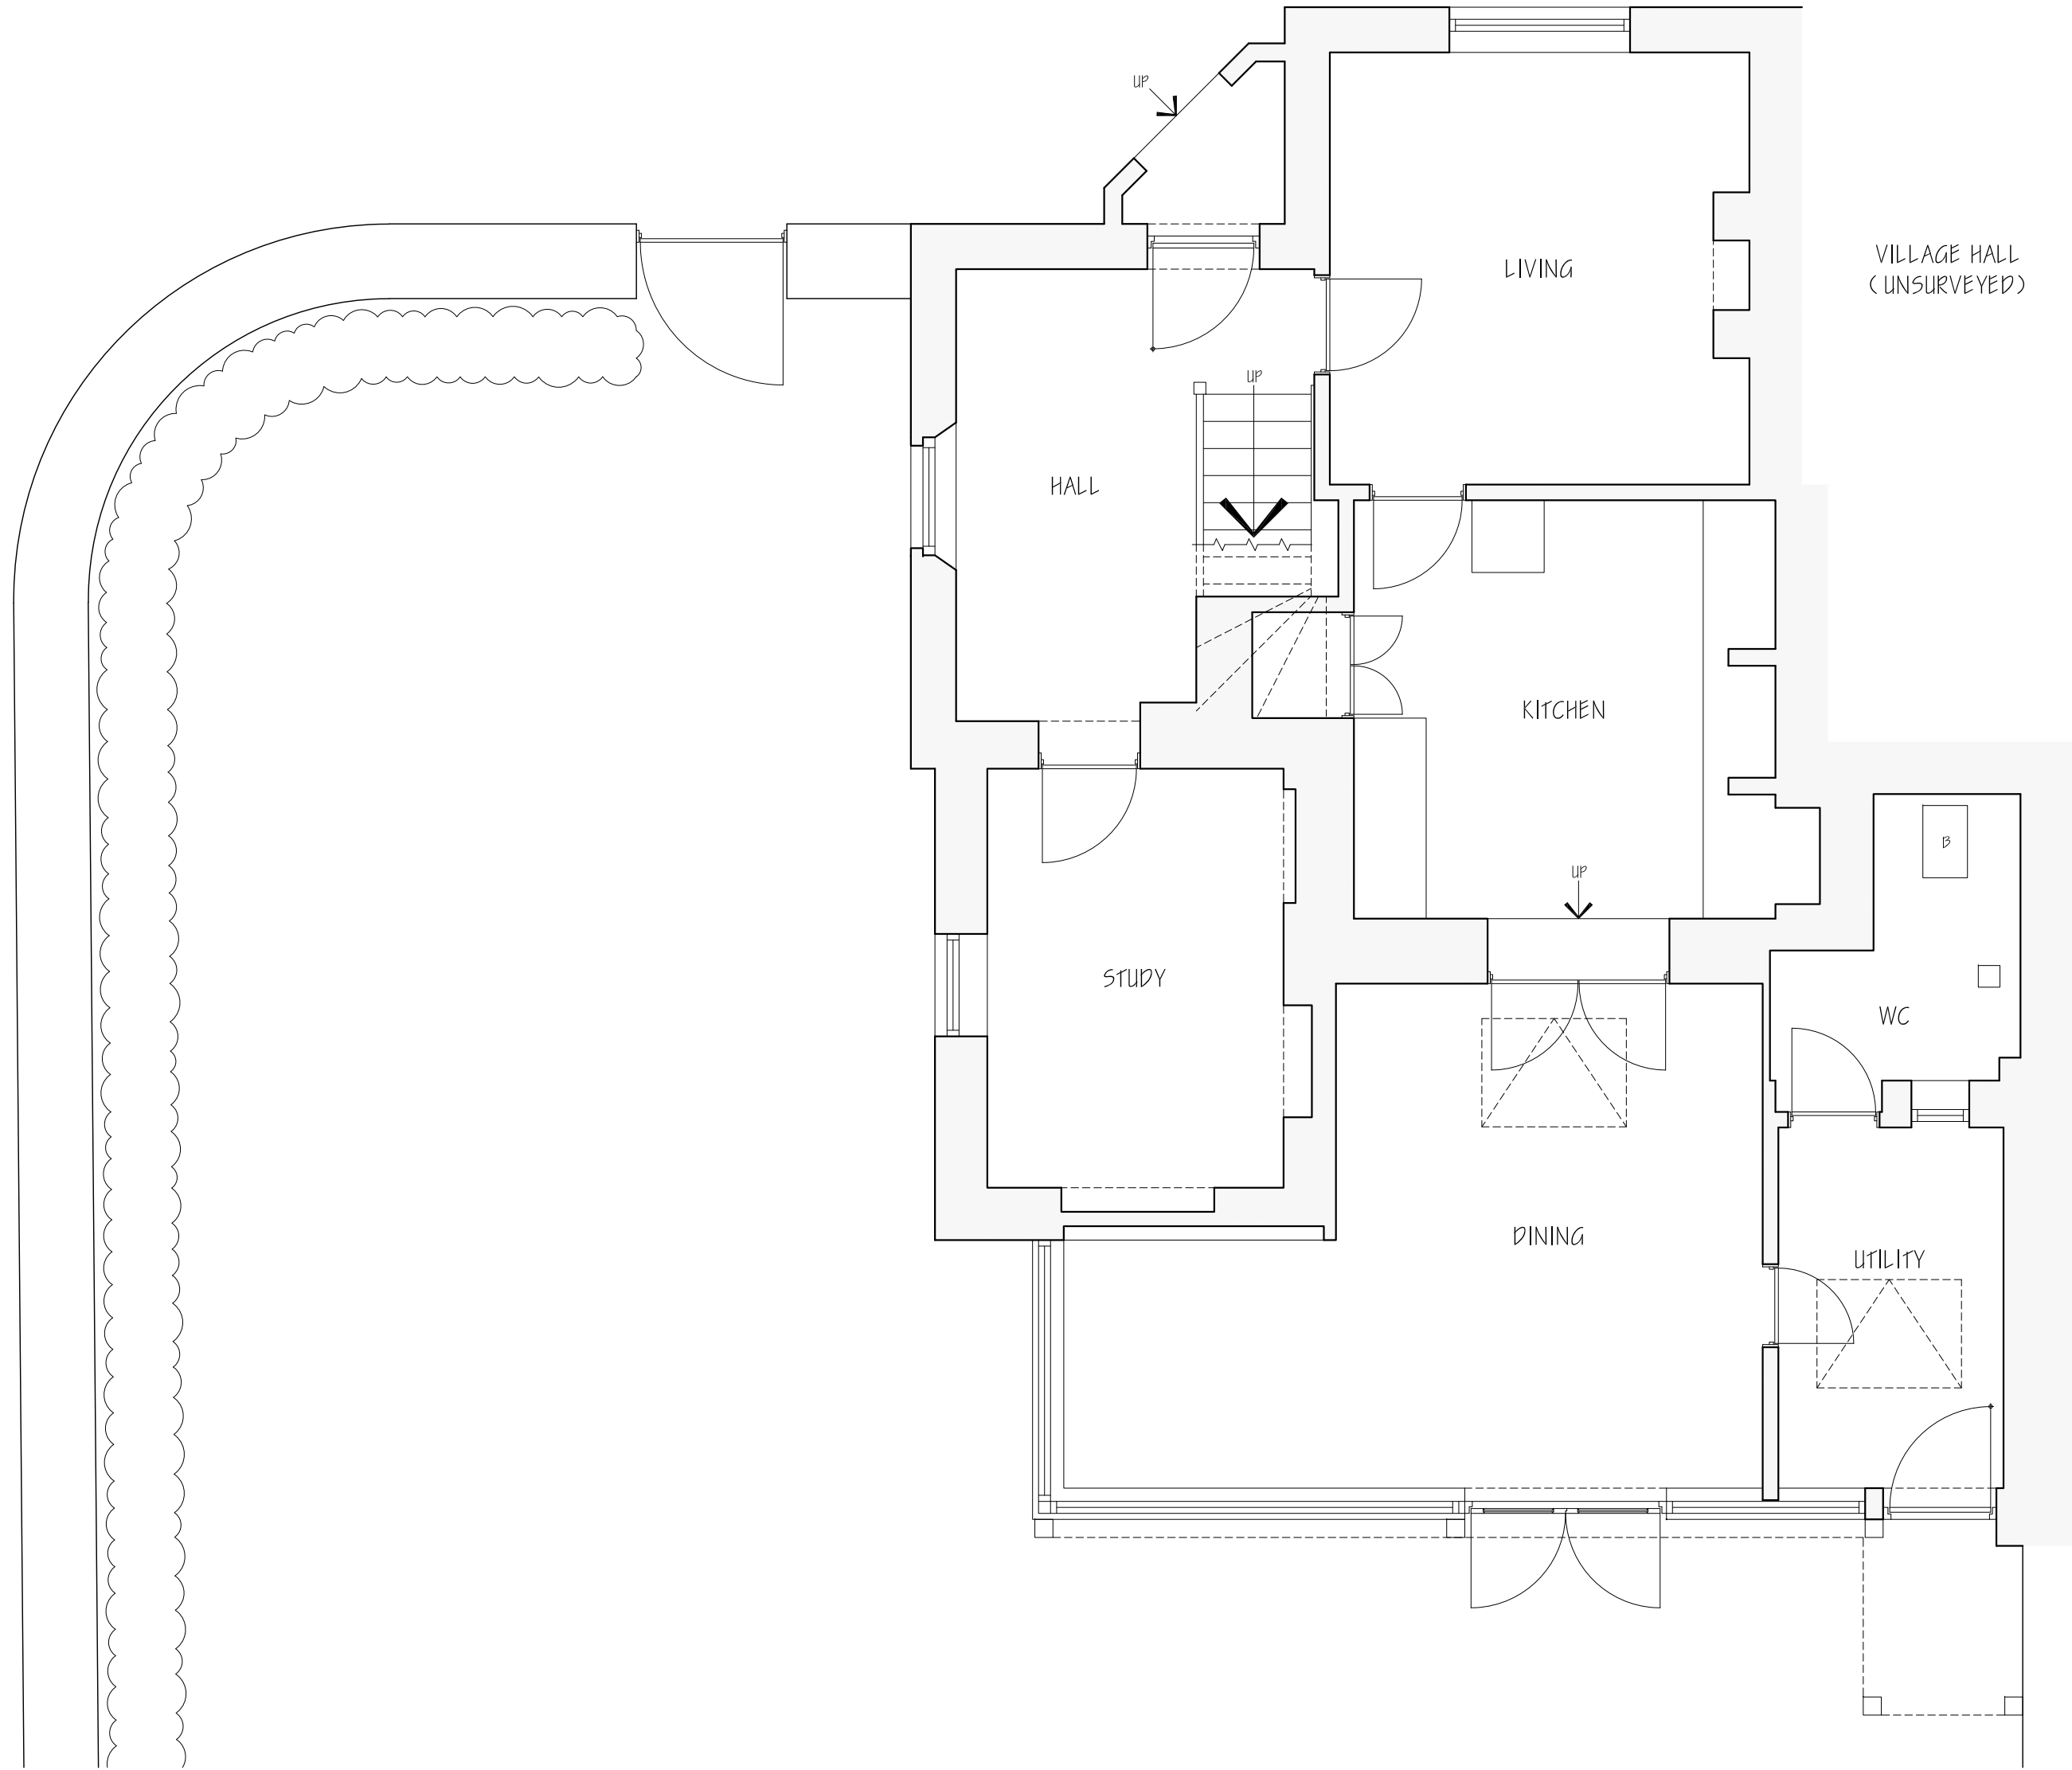

GROUND FLOOR PLAN

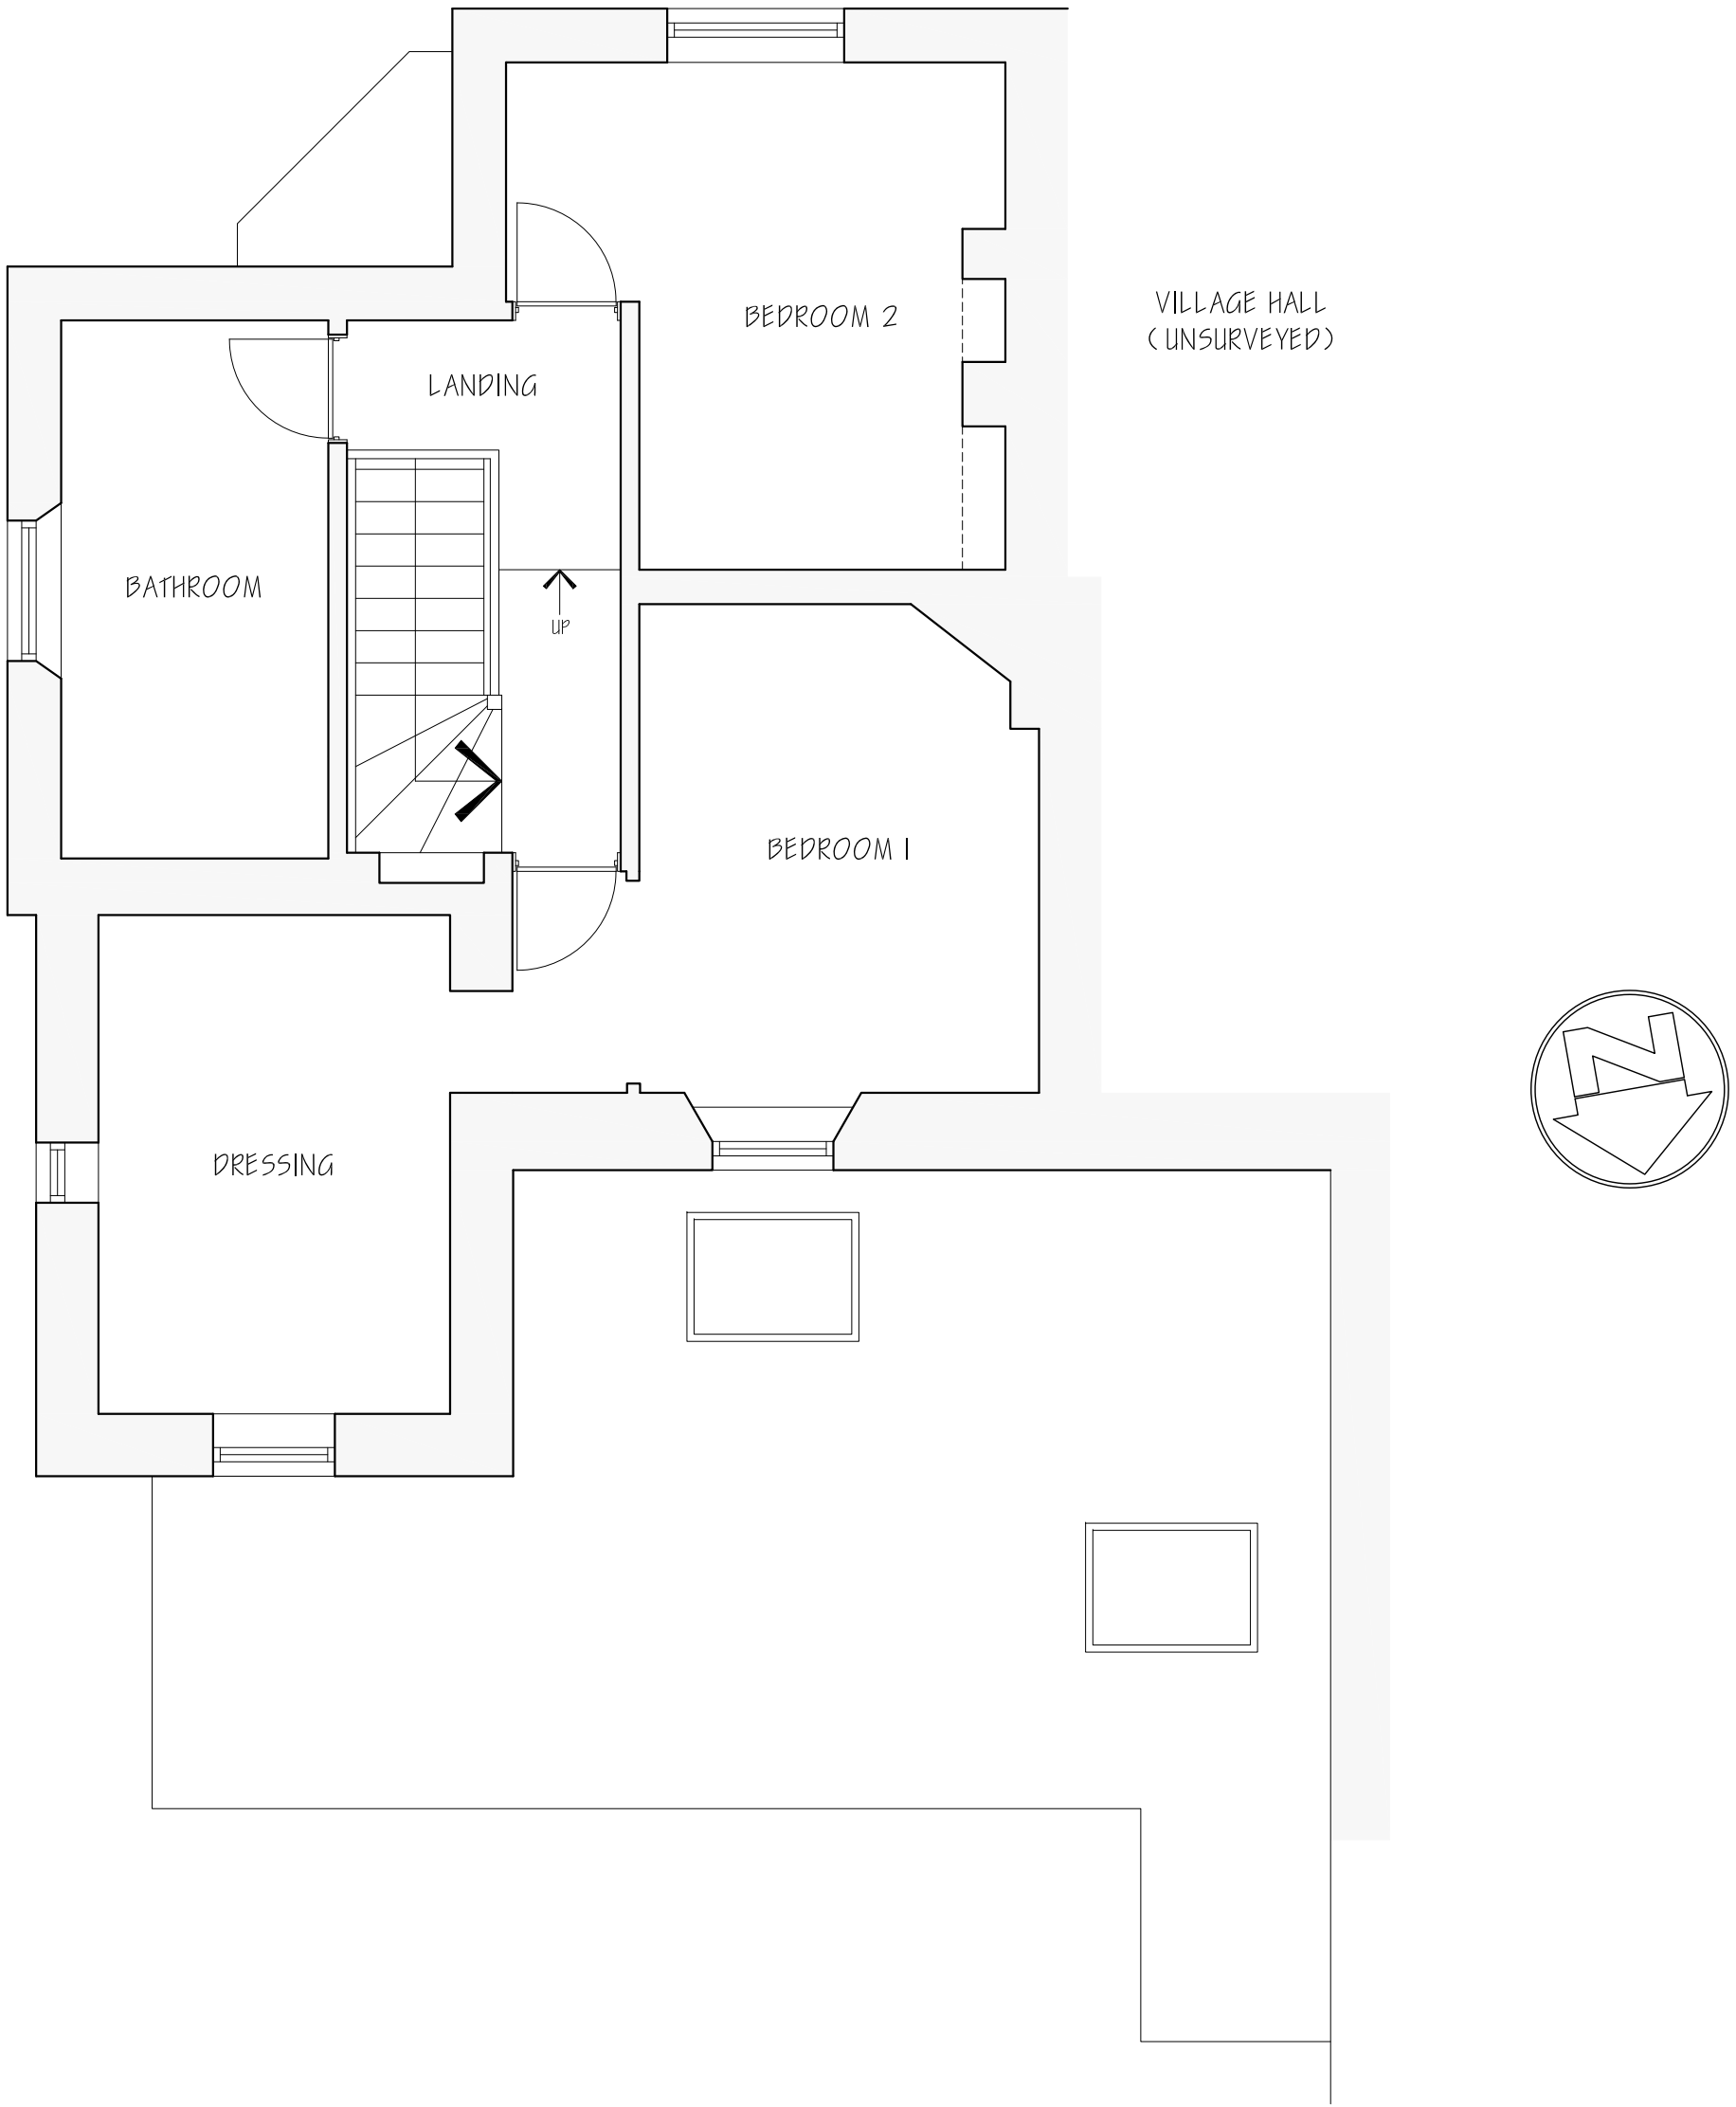

FIRST FLOOR PLAN

This drawing is copyright of CLARK & MASLIN Ltd and may not be copied or reproduced without permission.
Figured dimensions are to be taken in preference to scaled dimensions.
Large scale drawings to have preference to small scale drawings.
Dimensions for fixed-in items are to be checked on site prior to manufacture.

REV	DETAIL OF REVISION	BY	DATE
A	NORTH ELEVATION AMENDED TO SHOW BOUNDARY STONE WALL	DN	09/12/25

SURVEY DRAWING



Client: MRS M. SELLS			
Project: PROPOSED EXTENSION & ALTERATIONS AT SCHOOL HOUSE, SOPWORTH, CHIPPENHAM, SN14 6PS			
Description: EXISTING FLOOR PLANS AND ELEVATIONS			
Scale: 1:50	PG Size: A1	Drawn: DN	Date: AUG '25
Drawing No: 5818/01			Revision: A