


South Elevation - Garage
Existing

West Elevation - Garage
Existing

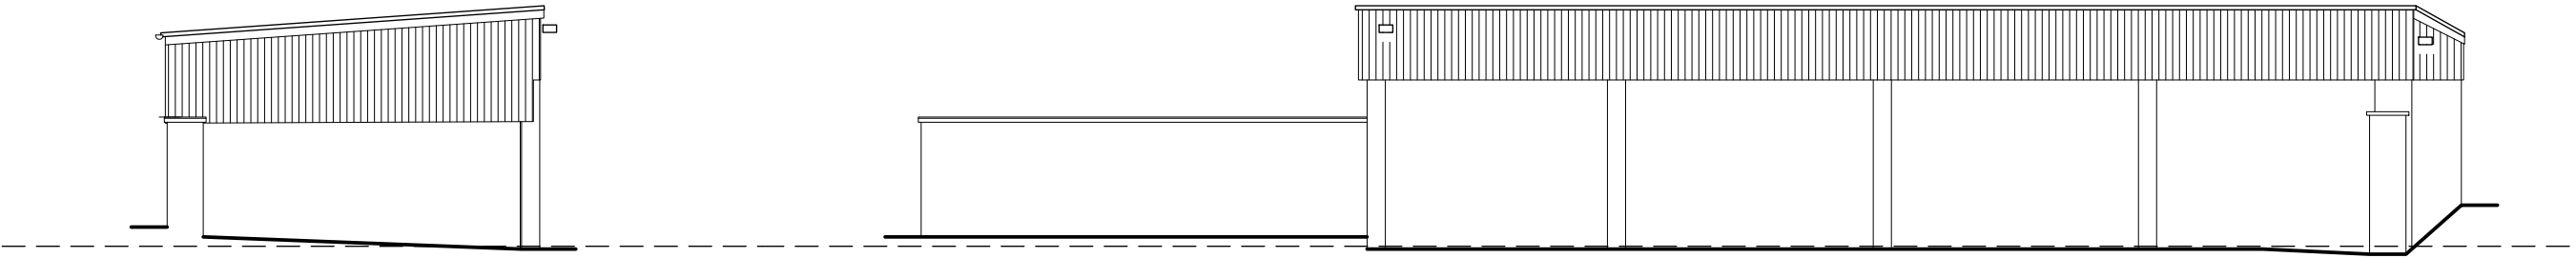

East Elevation - Garage
Existing

North Elevation - Garage
Existing



TEA ARCHITECTS
5 Argyle Street
Bath
BA2 4BA
www.tea-architects.co.uk

Do not scale. use only figured dimensions unless for planning purposes. Dimensions are displayed in millimetres unless stated otherwise. All dimensions and setting out are to be checked on site prior to starting work. report any discrepancies immediately. This drawing is not to be used for either the valuation or purchase of a property or building site.

Copyright of this drawing belongs solely to TEA Architects Ltd. This drawing must only be used for the purpose for which it is supplied and its contents must not be reproduced for any purpose without written permission.

Project Name:	Palmers Close, Hilperton
Drawing Title:	Elevations - Garage - Existing
Project Number:	2436
Drawing No:	006
Revision:	-
Date:	30/10/2025
Status:	Planning
Scale @ A3 HORIZONTAL	1:100