


1:500 @ A3

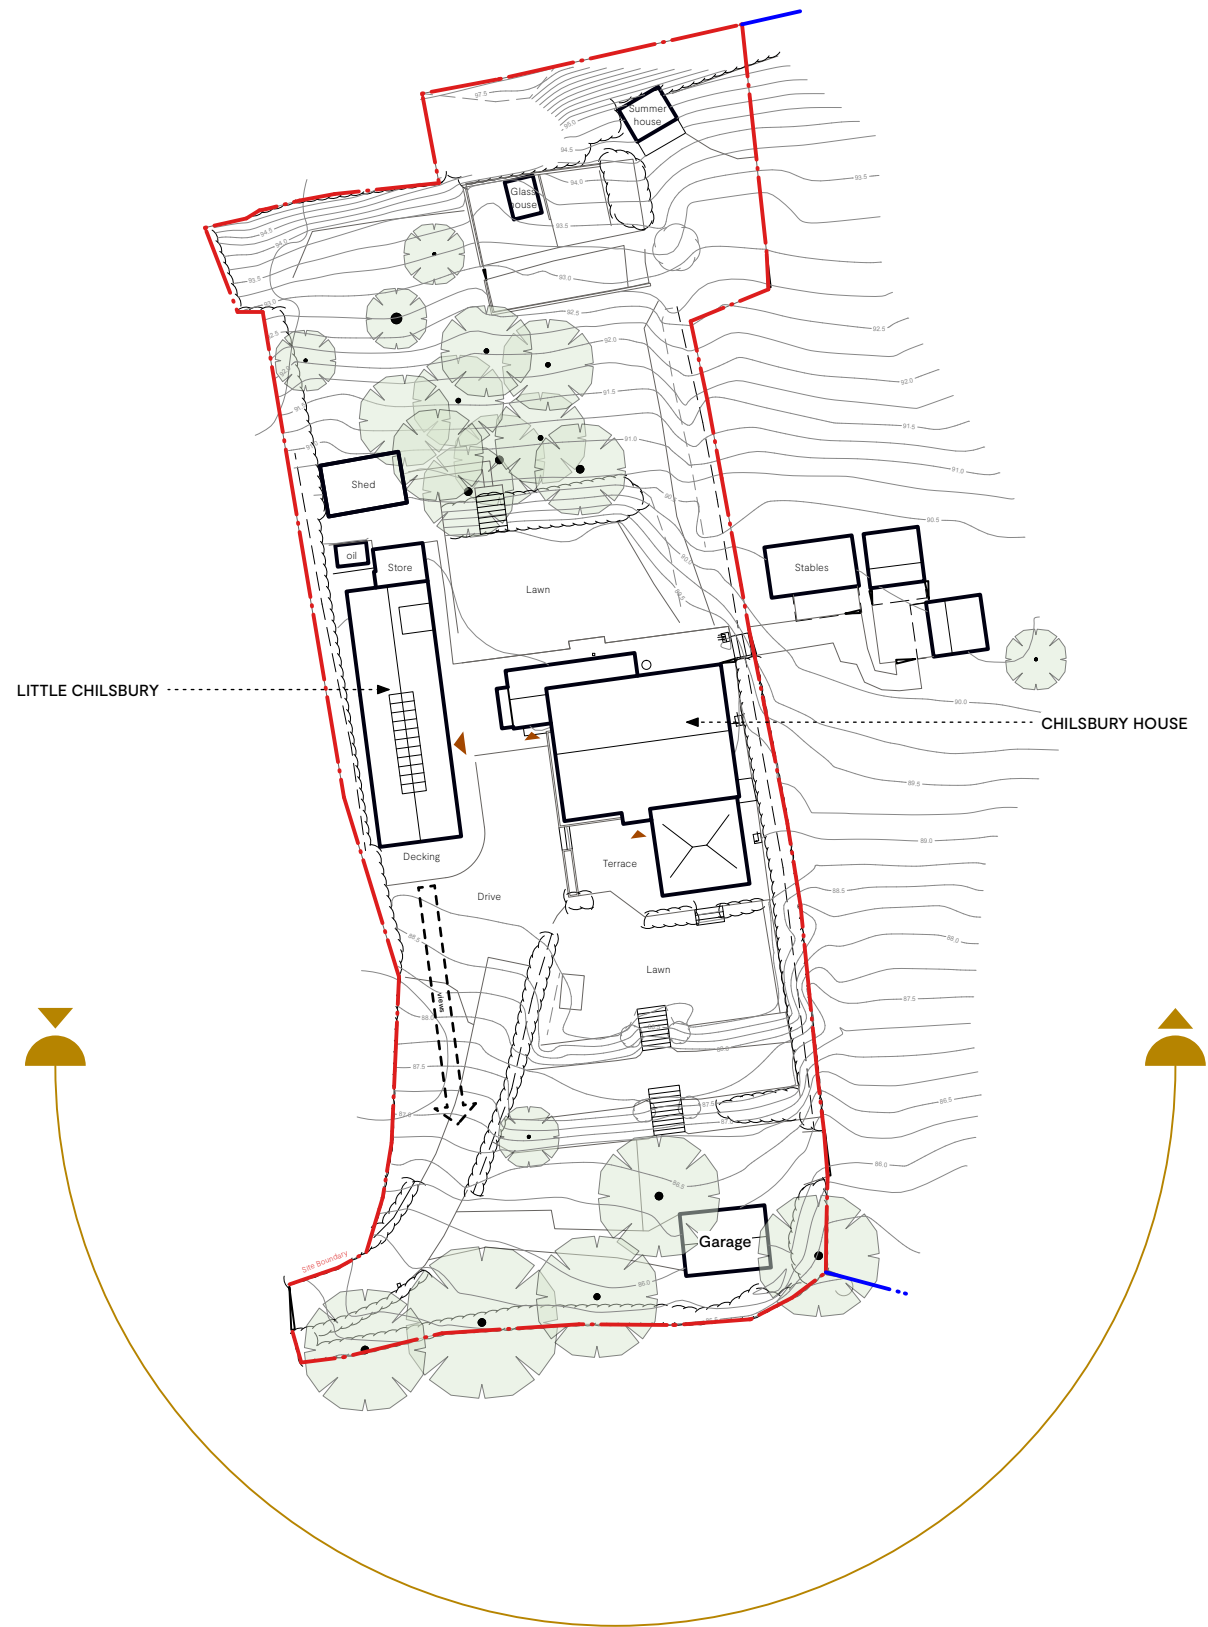

RIBA STAGE 3 Notes

- A. Do not scale from this drawing use figured dimensions only. All dimensions are to be checked on site.
- B. Contractor to report any discrepancies, drawing errors and omissions to Chalk Architects immediatley
- C. All structural elements to Structural Engineer's details and specifications
- D. All work subject to planning approval and conditions issued by Local Planning Authority
- E. All work to comply with guidance within relevant UK Building Regulations Approved Documents
- F. All work subject to the Party Wall Act etc 1996.

Revision: Date: Reason:

RS3 – PLANNING

Little Chilsbury [SN10 5QQ]

25-13-101

Proposed Site Plan

Scale:	Paper size:	Date:	Drawn by:	Checked by:
1:500	A3	09/12/2025	EB	JM



Chalk.