




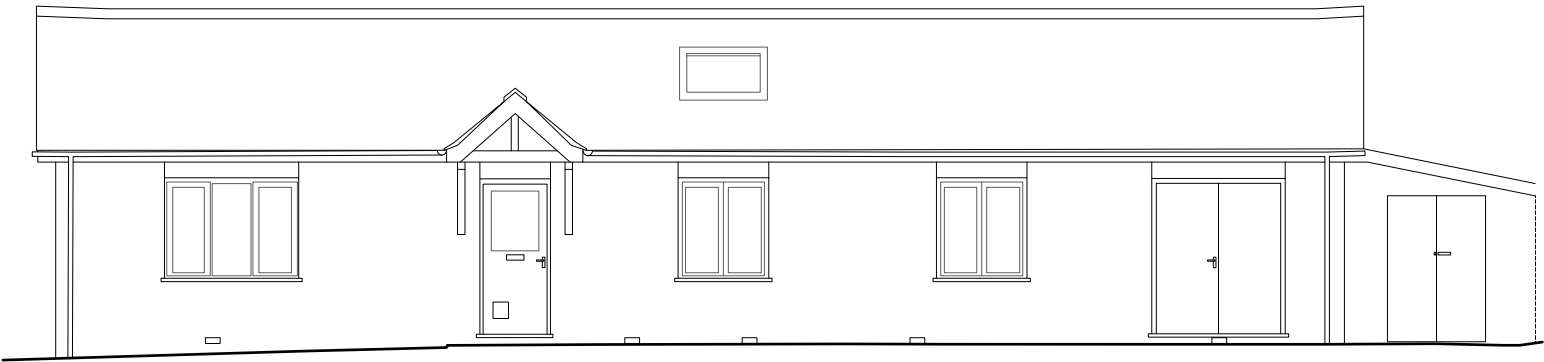


East Elevation

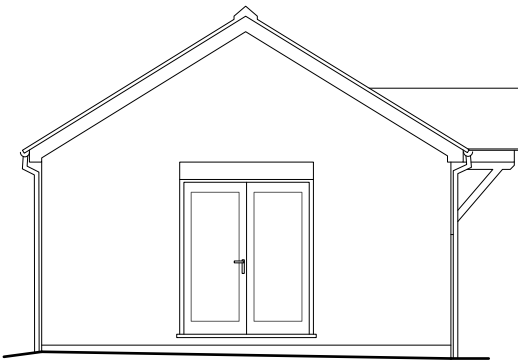

South Elevation

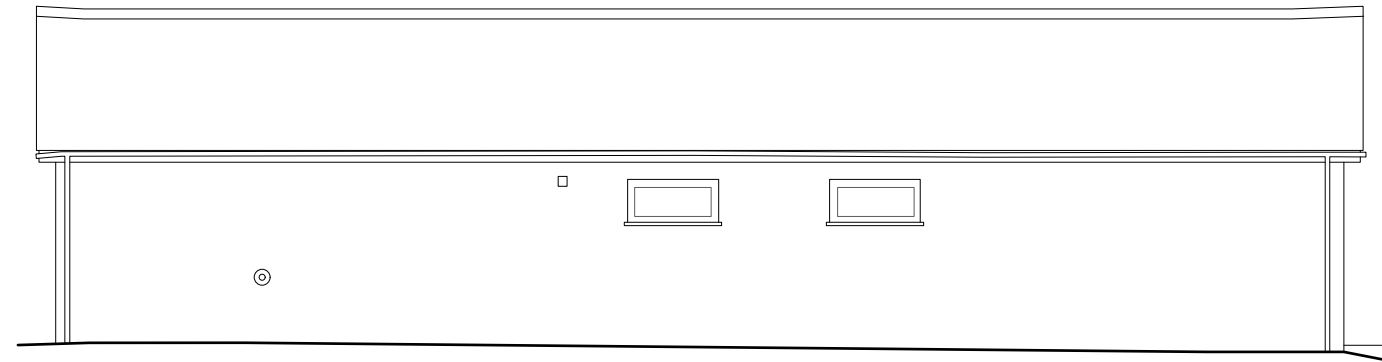

West Elevation

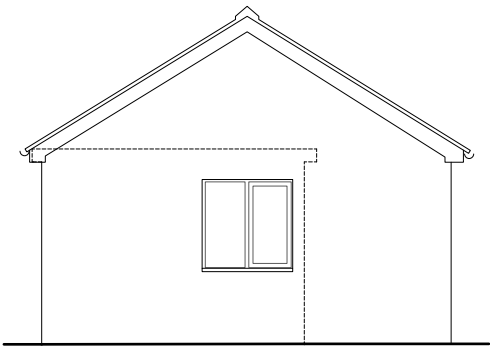

North Elevation



1:100 @ A3

- RIBA STAGE 3 Notes**
- A. Do not scale from this drawing use figured dimensions only. All dimensions are to be checked on site.
 - B. Contractor to report any discrepancies, drawing errors and omissions to Chalk Architects immediatley
 - C. All structural elements to Structural Engineer's details and specifications
 - D. All work subject to planning approval and conditions issued by Local Planning Authority
 - E. All work to comply with guidance within relevant UK Building Regulations Approved Documents
 - F. All work subject to the Party Wall Act etc 1996.

Key to existing materials:

Walls: Red brick (stretcher bond, extruded)

Roof: Slate

Windows and doors: Timber frame with DGUs

Rainwater goods: Black/grey uPVC and painted timber fascias

Revision:

Date:

Reason:

RS3 – PLANNING

Little Chilsbury [SN10 5QQ]

25-13-E120

Existing Elevations

Scale:

Paper size:

Date:

Drawn by:

Checked by:

1:100

A3

09/12/2025

EB

JM



Chalk.

Chartered Practice No.20035647 www.chalkarchitects.co.uk hello@chalkarchitects.co.uk © 2025. All Rights Reserved