



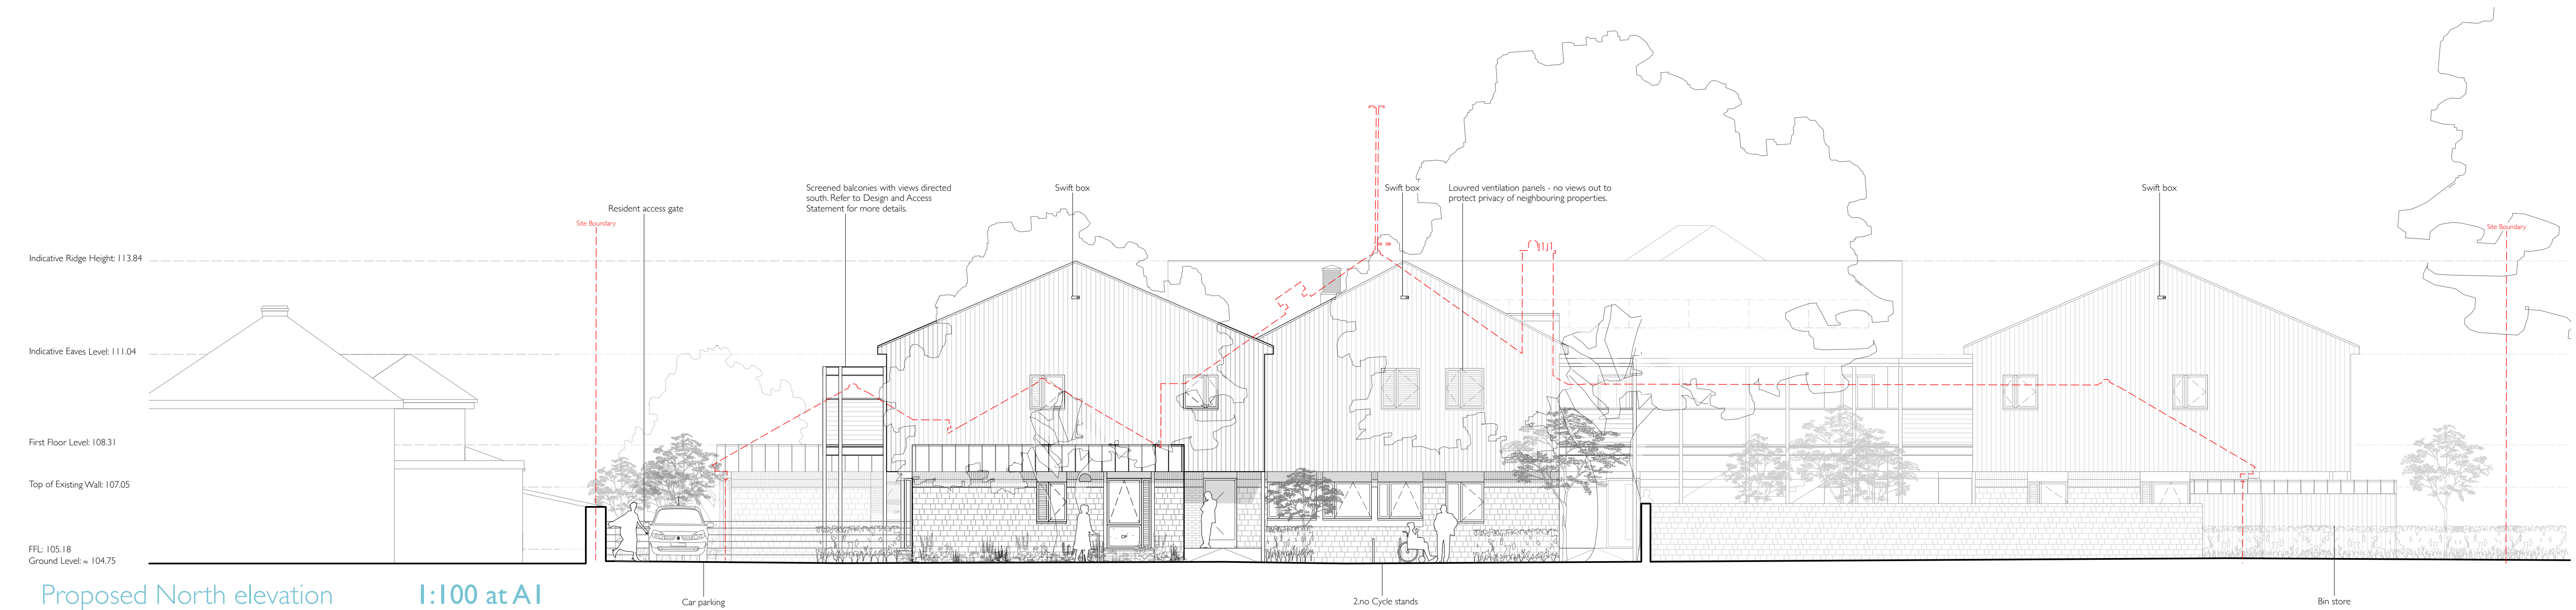

Proposed North elevation 1:100 at A1

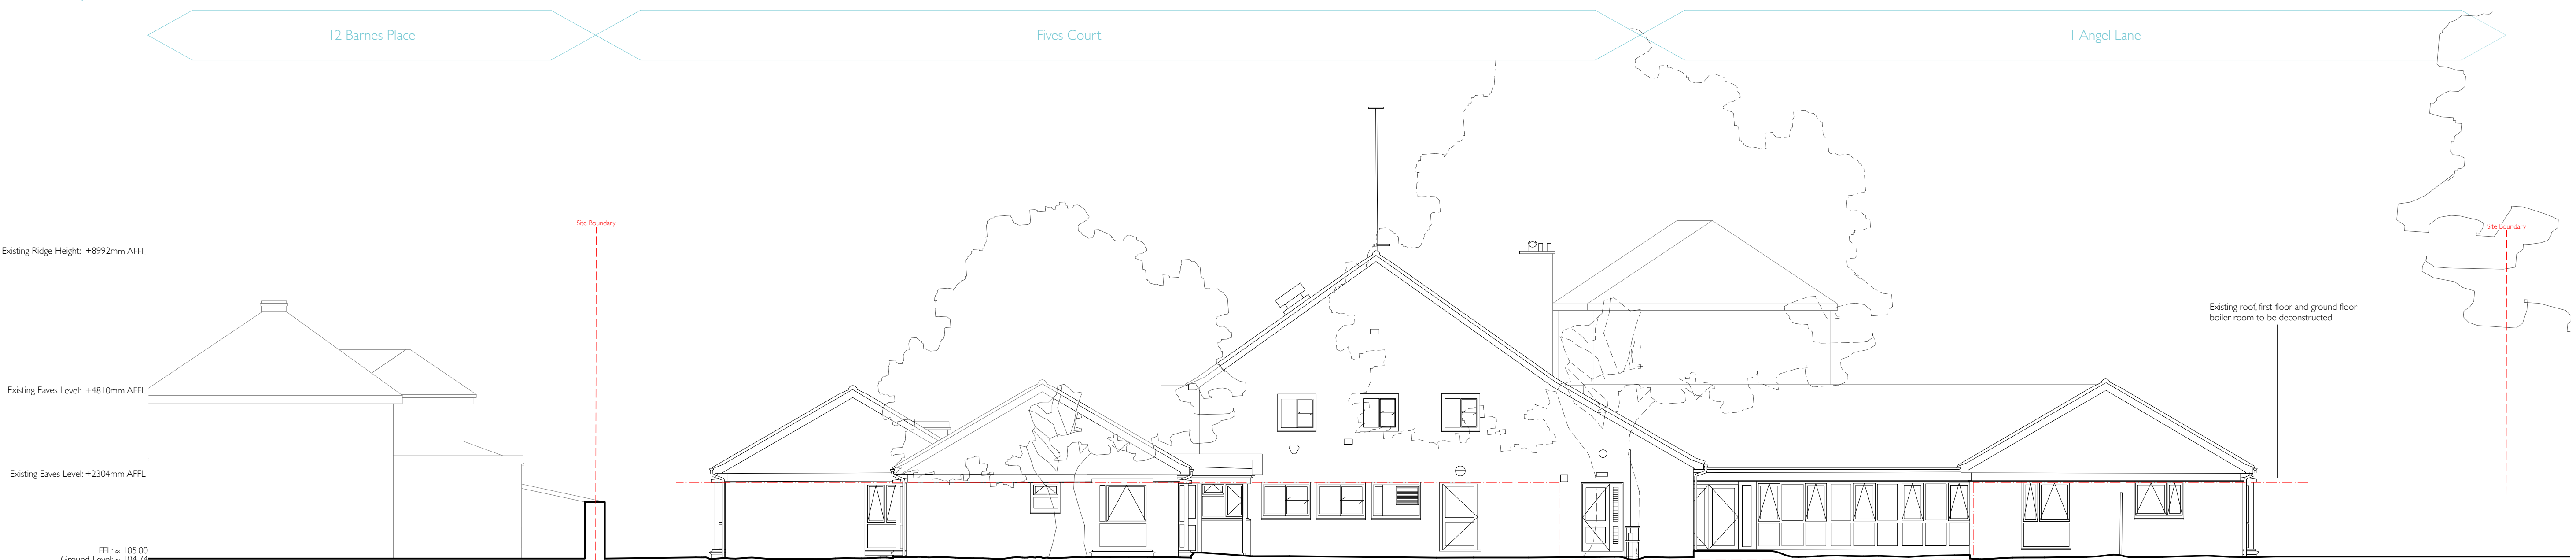

Existing North elevation 1:100 at A1



Key Plan, not to scale



KEY Indicative PV Locations	NOTES Refer to Landscape Architect drawing: 324-GLA-00-00-DR-L-1001 Landscape Plan for planting, surface materials and boundary treatments. Refer to Civil Engineer's drawings and documents for site levels, surface permeability drainage strategy. NOT FOR CONSTRUCTION	Rev. P04 01/12/2025 By MSS Revision Notes Updated and issued for planning P05 08/12/2025 By MSS Revision Notes Updated in line with landscape amendments.	Design Firm one50studio	Project Title Fives Court, Mere Wiltshire, 3PQJ+RGX Sheet Title North Elevation	Sheet Scale 1 : 100 @A1	Drawn By MLS	Sheet No. Project ID - Originator - Volume - Level - Type - Number WCMRFC-050 -00 -XX-DR-A-0201 Suitability Code - Description S0 INITIAL STATUS Revision Code - Number P05
					Total Sheets 36	Reviewed By MSS	
					File Name 2116 - Sections and Elevations.vwxp		