




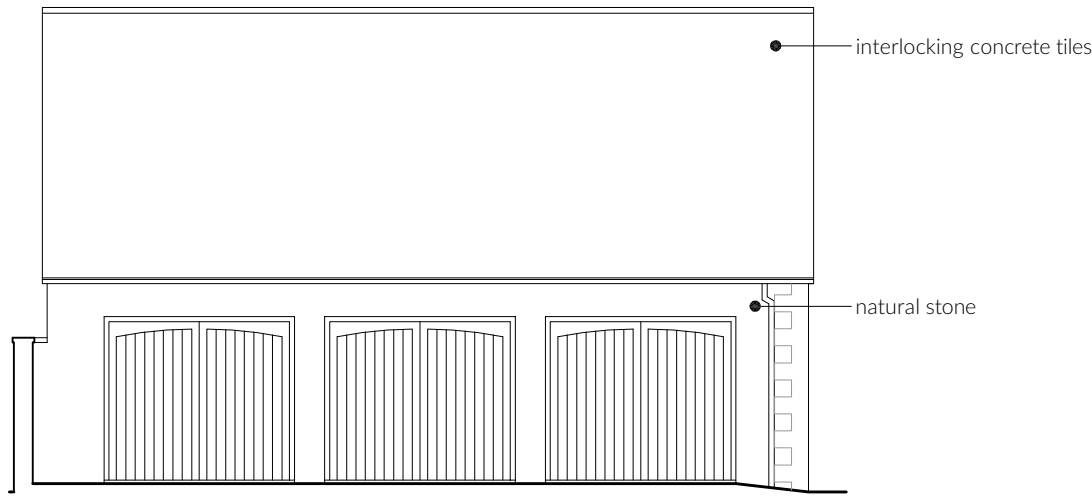


3 Existing South Elevation
1:100

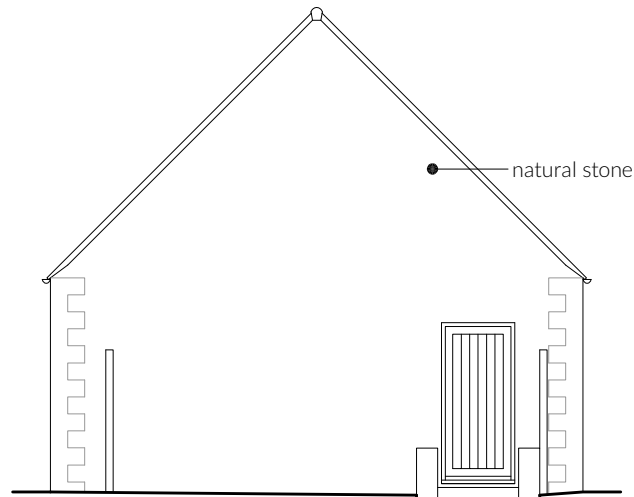


4 Existing East Elevation
1:100

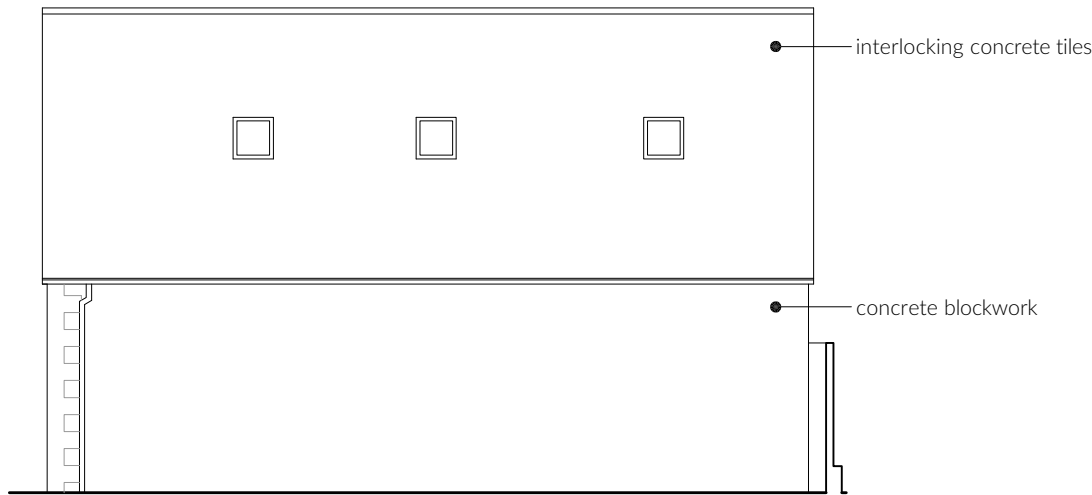


5 Existing North Elevation
1:100

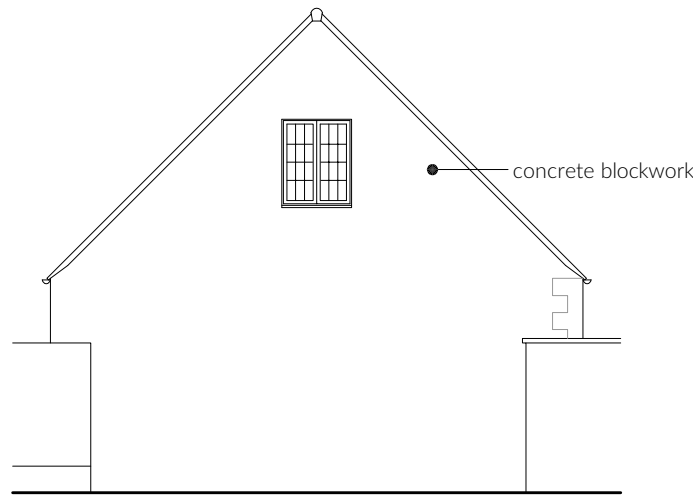


6 Existing West Elevation
1:100

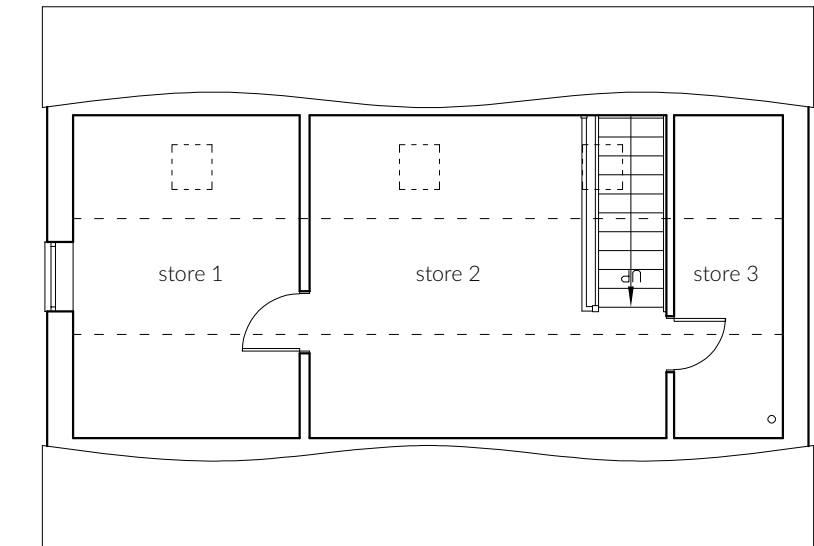


2 Existing First Floor Plan
1:100

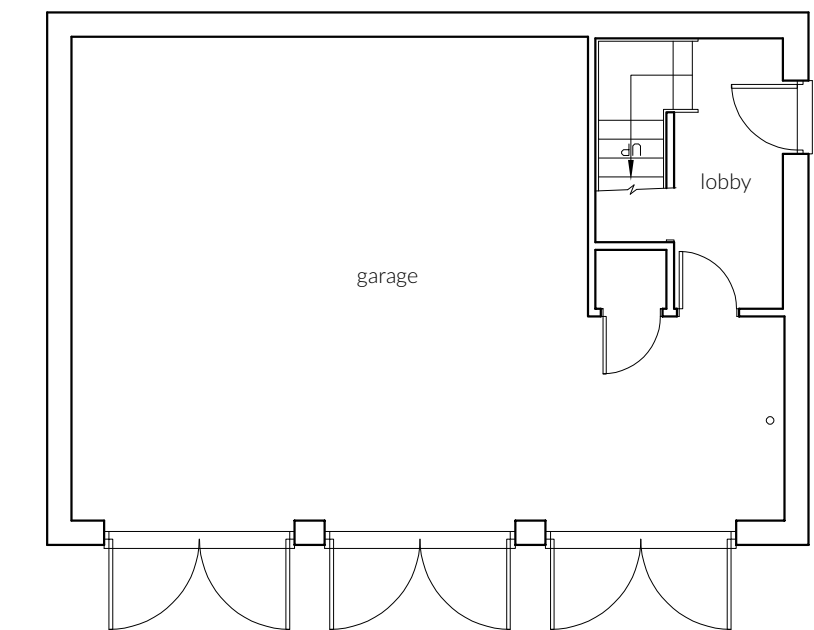


1 Existing Ground Floor Plan
1:100

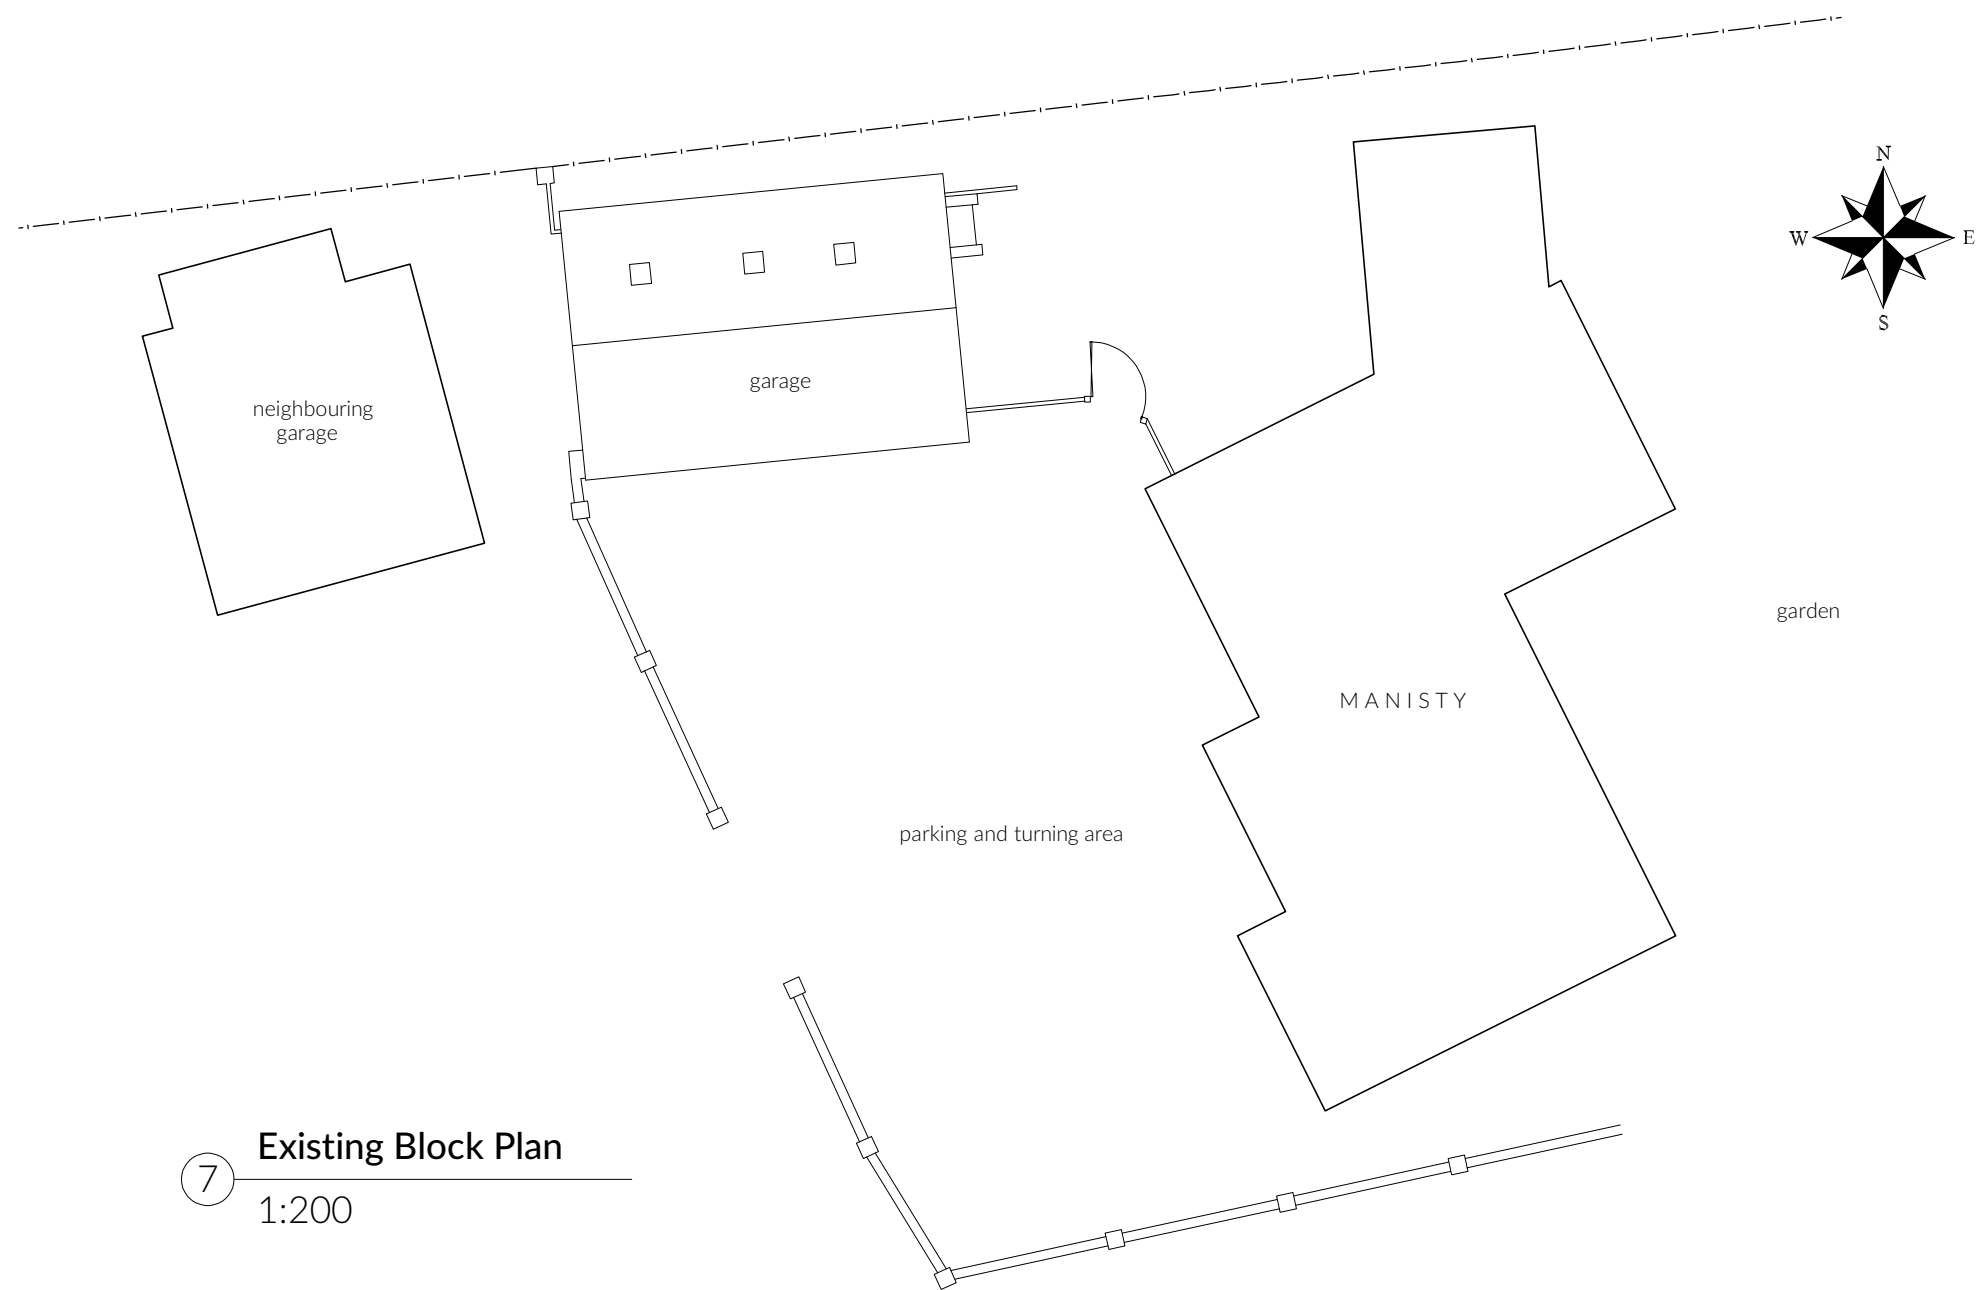

7 Existing Block Plan
1:200

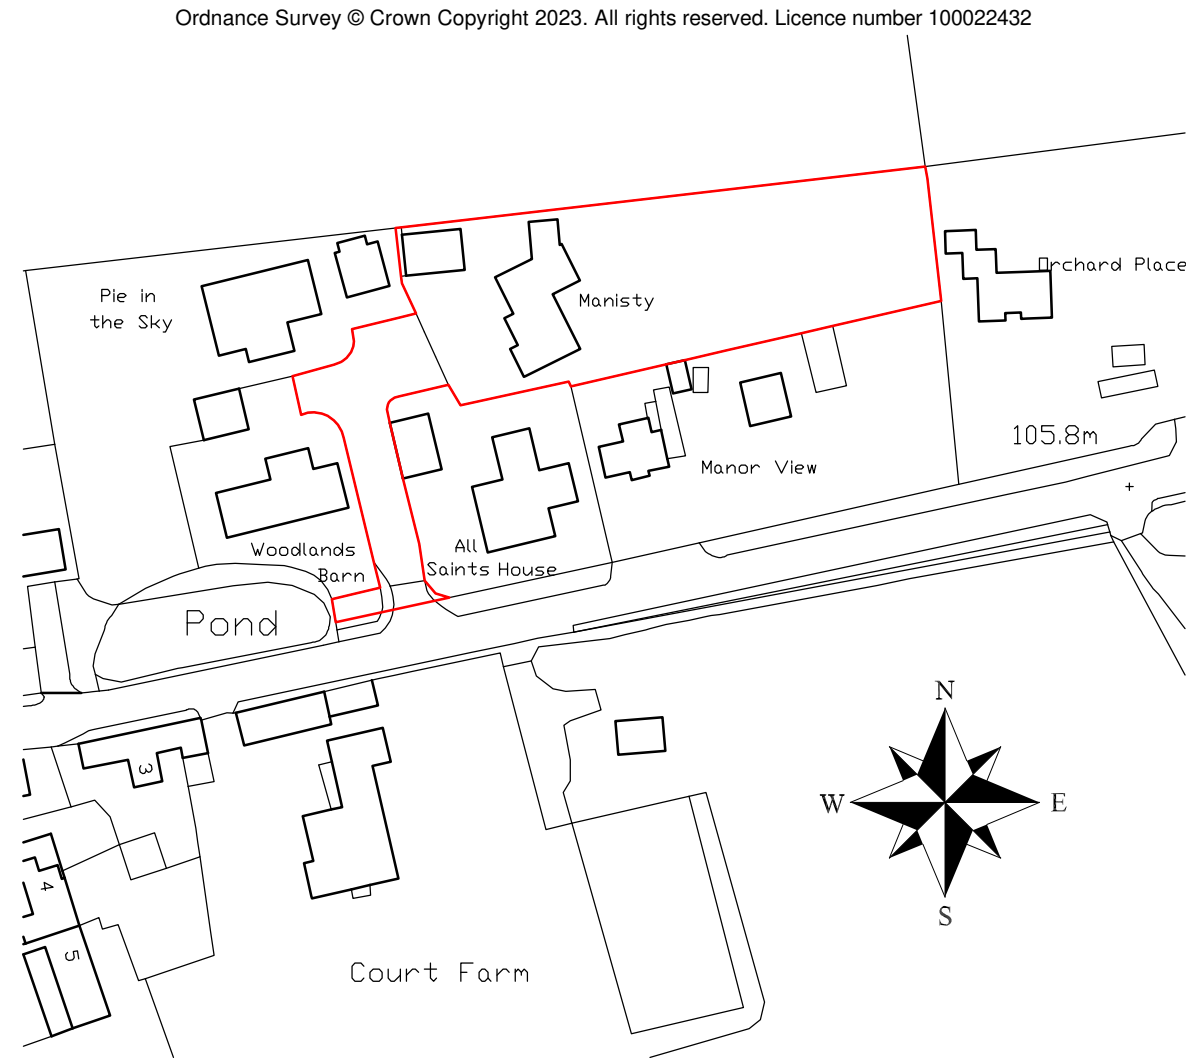

8 Location Plan
1:1250

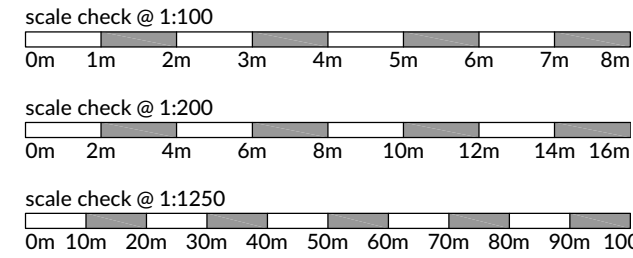

NOTES:
1) This drawing remains the copyright of Goldings and may not be reproduced or copied without prior written consent.
2) For planning application purposes all dimensions can be scaled from this drawing.
3) All dimensions for building work and built in items to be checked on site and not scaled from this drawing.

A	17 Dec 25	IJG	Application Site Amended
Rev	Date	By	Revisions

© copyright

GOLDINGS

Chartered Building Surveyors
And Architectural Consultants

High Gables
Daglingworth
Cirencester
Gloucestershire
GL7 7AE

t 01285 654975
e enquiries@goldings.com
w www.goldings.com

Client
Mr & Mrs J Woodhouse

Address
Manisty
Oaksey
Malmesbury
Wiltshire
SN16 9TF

Project Title
Alterations to Garage to Form
Ancilliary Accommodation

Drawing Title
Survey of Garage - Floor Plans,
Elevations, Block Plan & Location
Plan

Scale
1:100 / 1:200 / 1:1250 @ A2

Date
August 2023

Drawn By
IJG

Drawing Number	Rev.
1074 / 23 / 01	'A'