


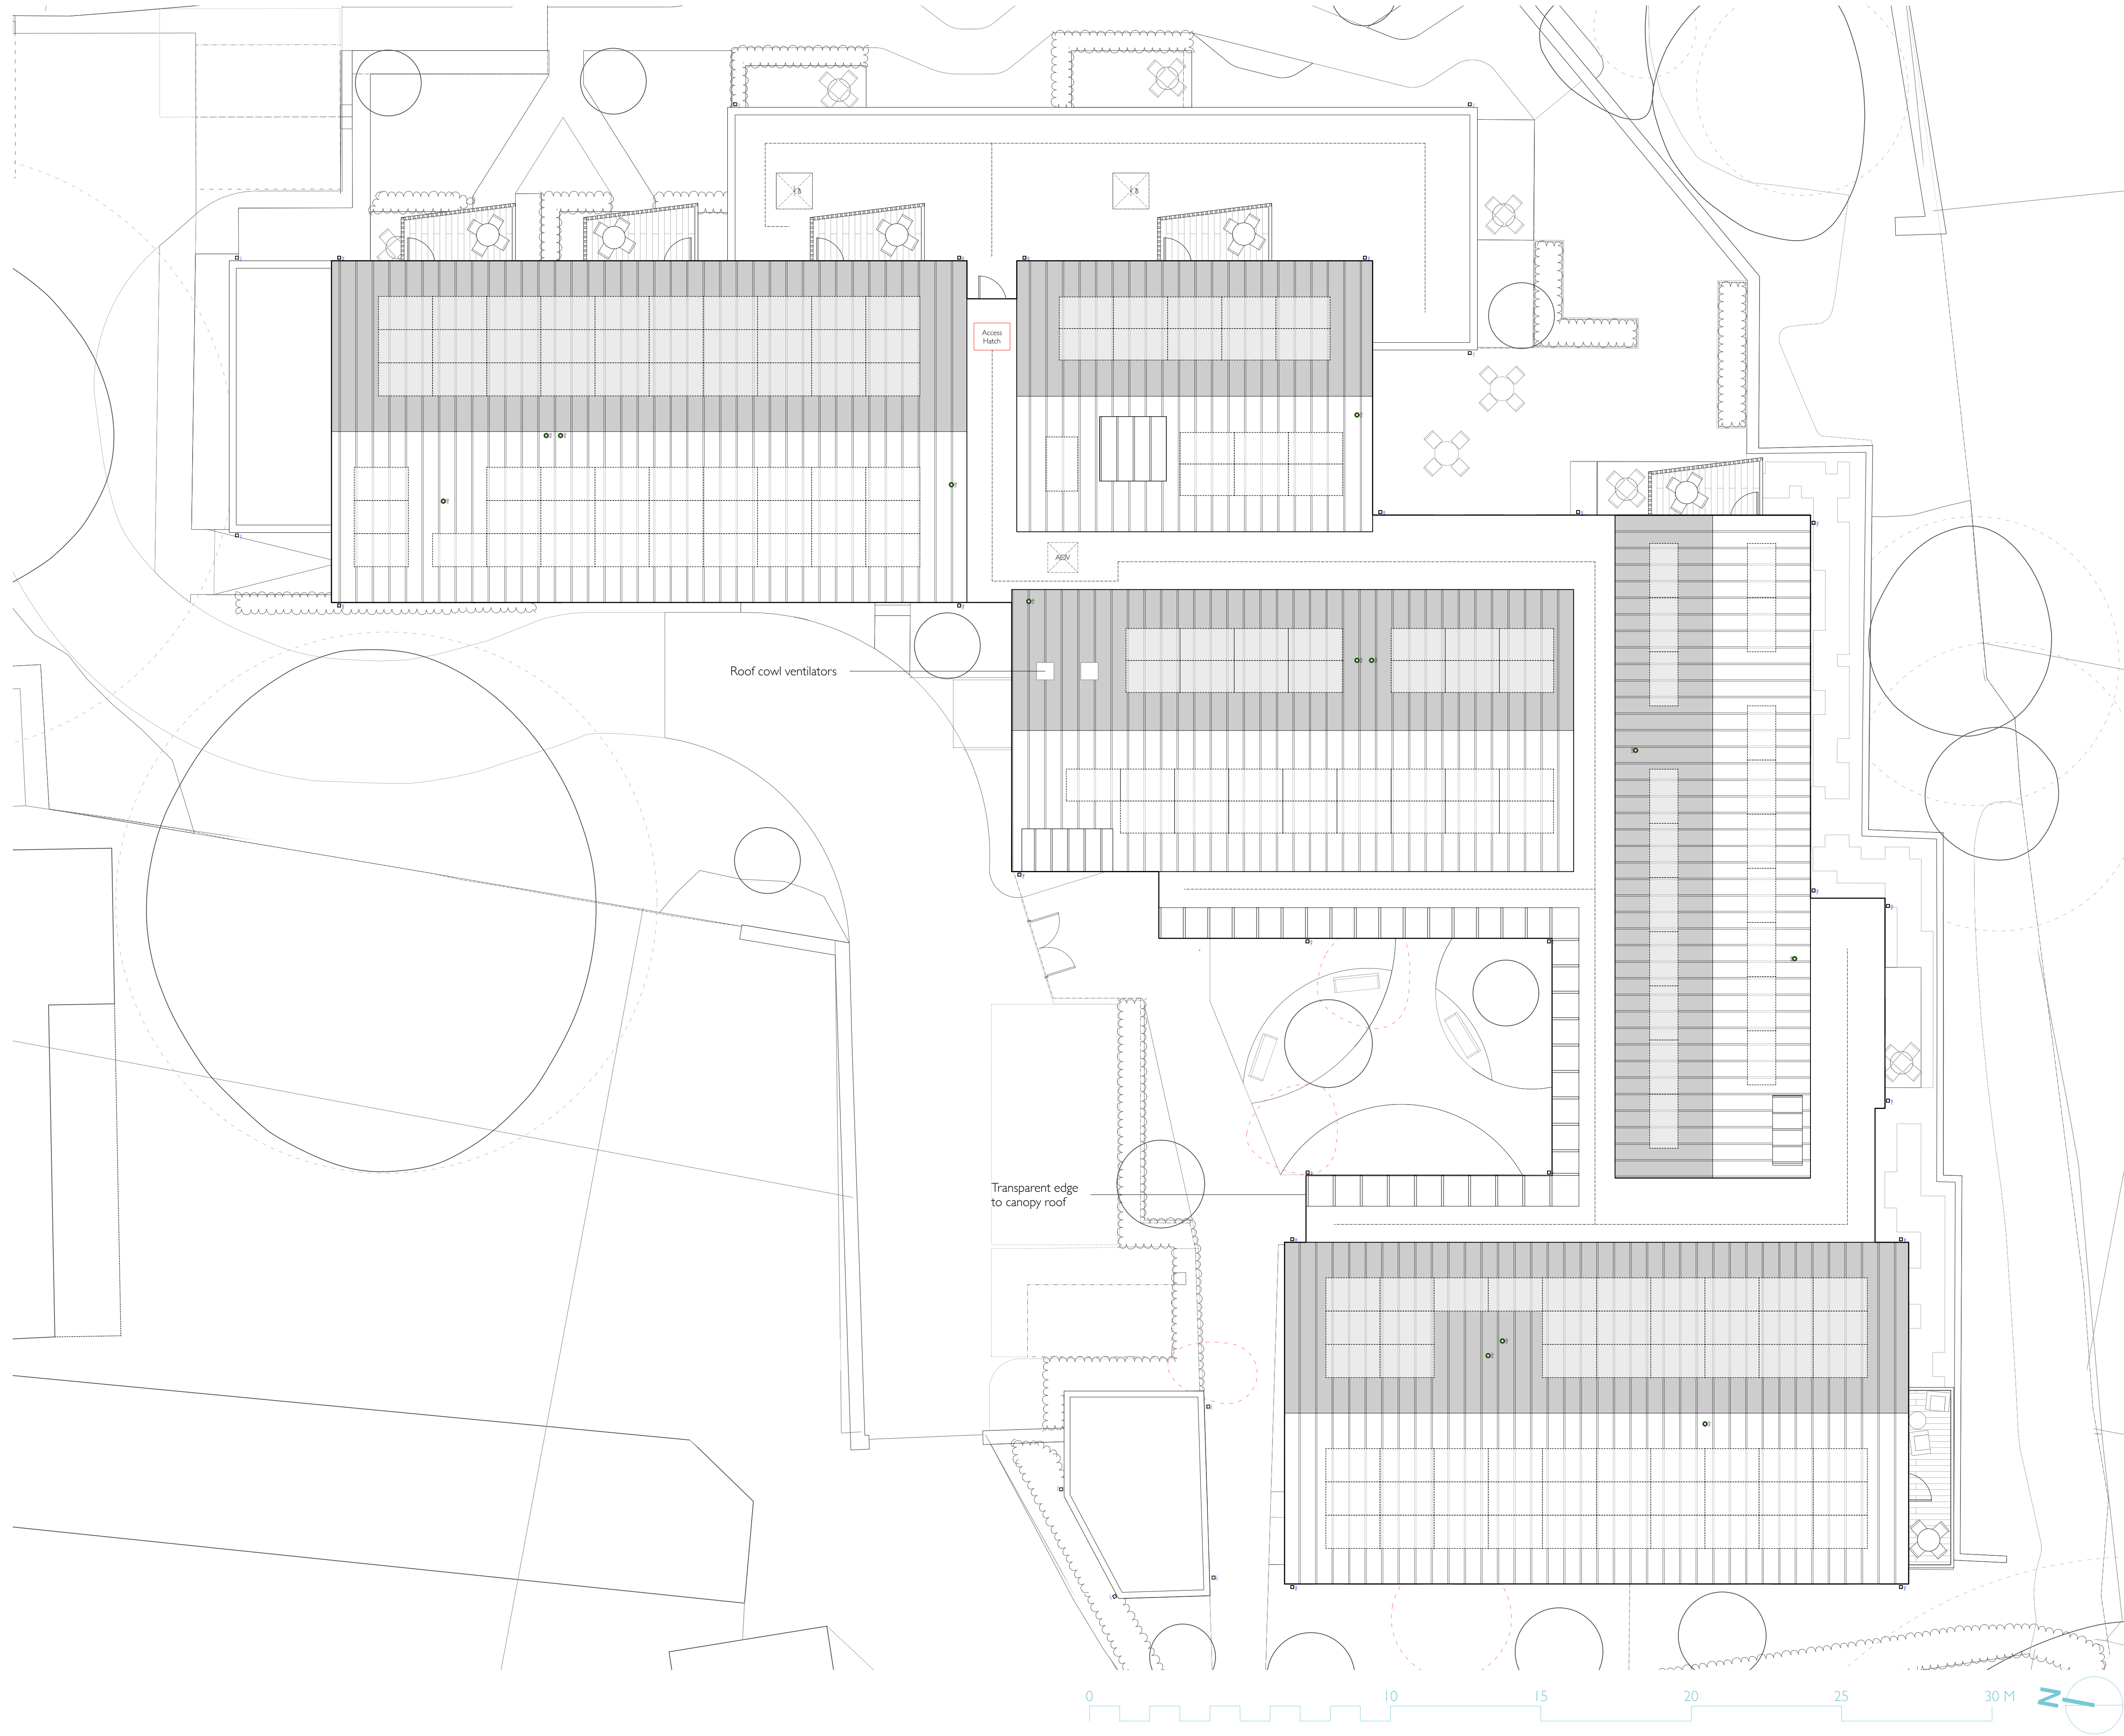

KEY

PV Locations - approx. dimensions 1200 / 1800 mm - refer to Sustainability Statement Report for more information

General Notes:

Refer to Landscape Architect drawing: 324-GLA-00-00-DR-L-1001 Landscape Plan for planting, surface materials and boundary treatments.

Refer to Civil Engineer's drawings and documents for site levels, surface permeability and drainage strategy.

NOT FOR CONSTRUCTION

Date	No.	Revision Notes
24/07/2025	P01	Updated to reflect design changes
03/09/2025	P02	Drawing updated in line with latest consultant information - issued for final coordination
01/12/2025	P03	Site weights revised, SVP positions confirmed - issued for planning

Design Firm

Project Title
Fives Court
Angel Lane, Mere, Warminster BA12 6DH

Sheet Title
Roof Plan

Sheet Scale 1:100@A1	Drawn By MLS
Total Sheets 0	Reviewed By MSS

File Name
2116 - Masterfile.vwxp

Sheet No.
Project ID - Originator - Volume - Level - Type - Role - Number
WCMRFC-050 -00 -RF-DR-A-0006

Suitability Code - Description S0 INITIAL STATUS	Revision Code - Number P03
--	----------------------------------