


DRAWINGS BASED ON TOPOGRAPHY & SITE BOUNDARY LIMITS INFORMATION PROVIDED BY OTHERS, IF ONSITE DISCREPANCIES ARISE, BRING TO A HARLOW & SONS ATTETNTION IMMEDIATELY

IF IN DOUBT,ASK - DO NOT SCALE - CHECK ON SITE DIMENSIONS.
SITE DIMENSIONS TO BE CHECKED PRIOR TO START - DISCREPANCIES TO BE RAISED WITH A HARLOW & SON


ALL DIMENSIONS ARE TO STRUCTURAL ELEMENTS & NOT TO APPLIED FINISHES

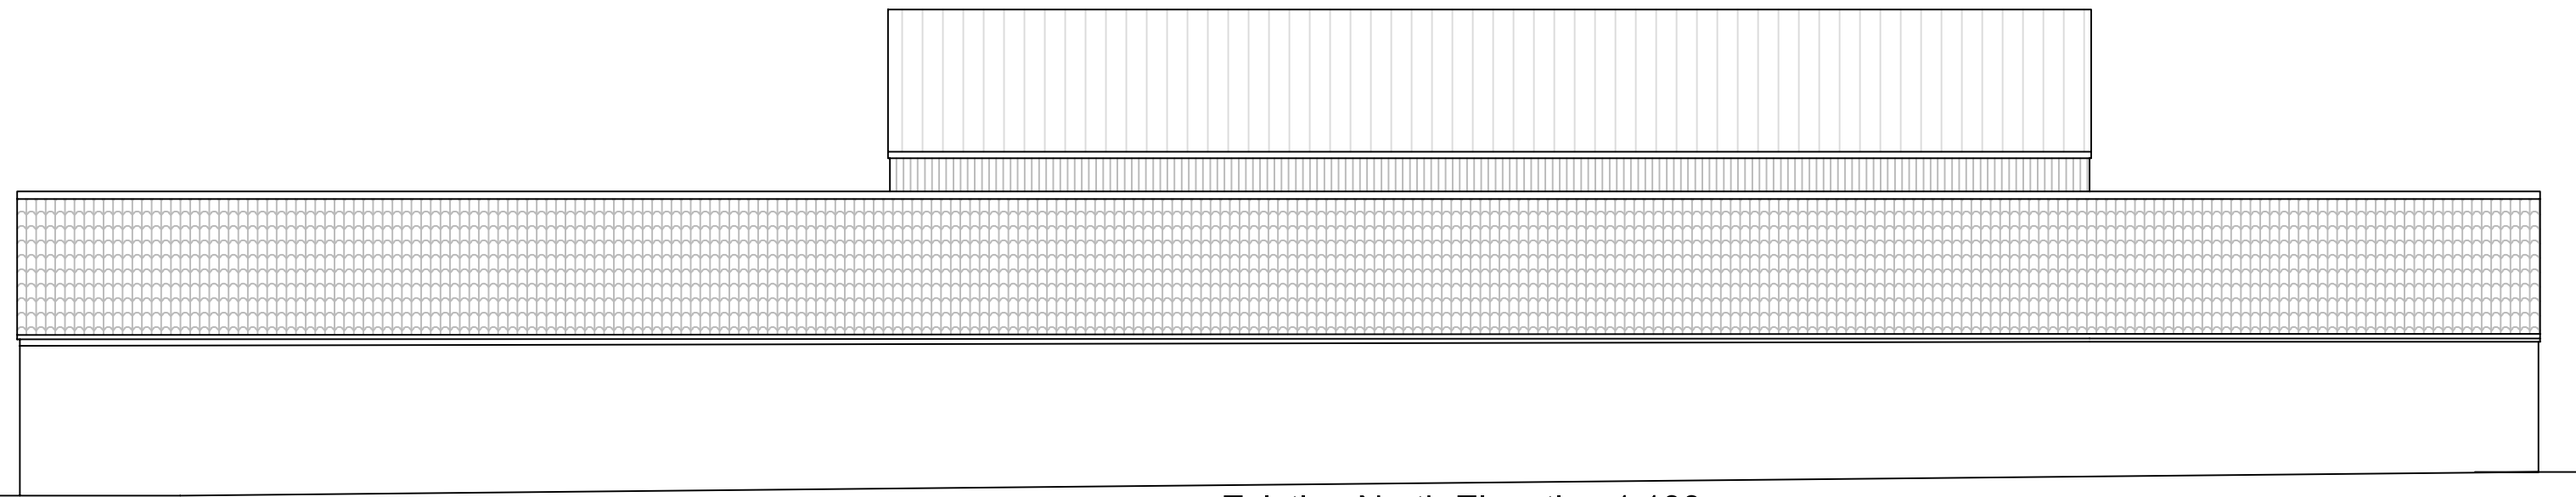


Existing North Elevation 1:100



Existing West Elevation 1:100

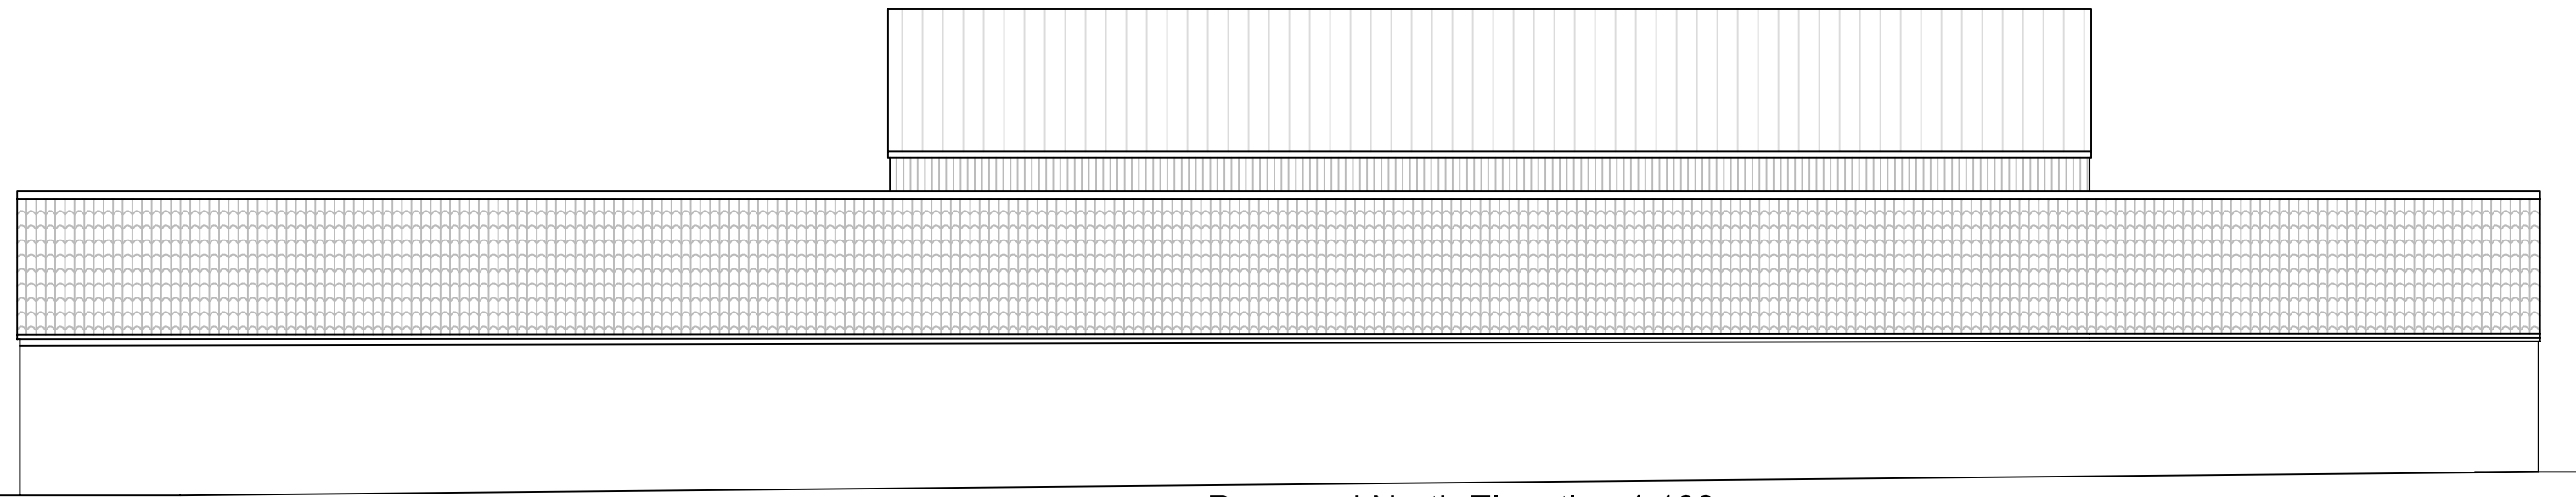


Proposed North Elevation 1:100

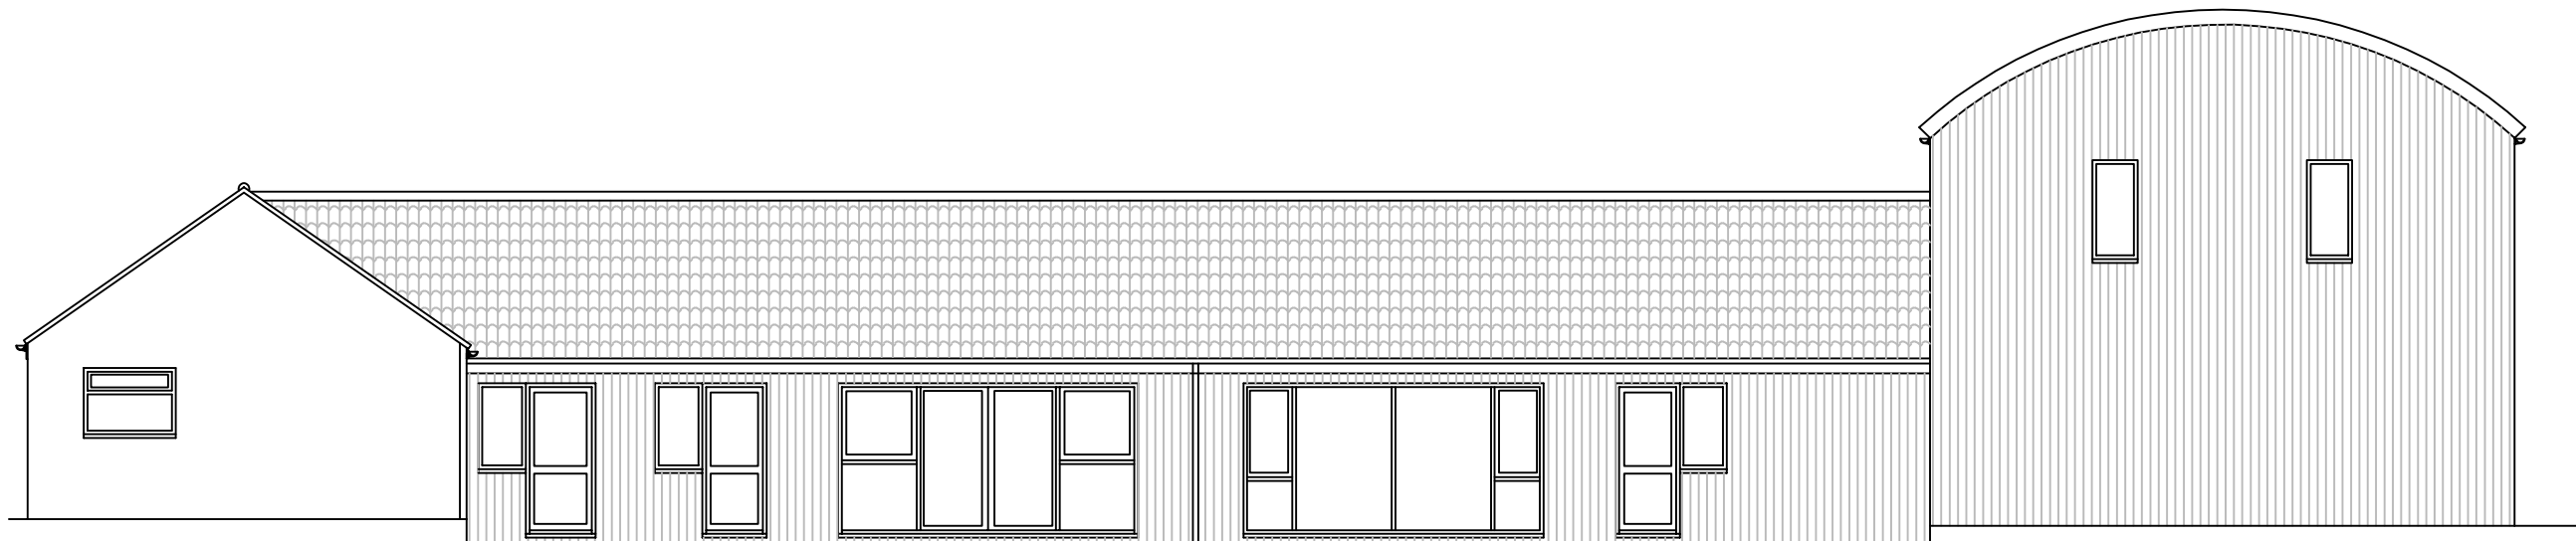


Proposed West Elevation 1:100


Units 1-6 & 11-12 Elevations

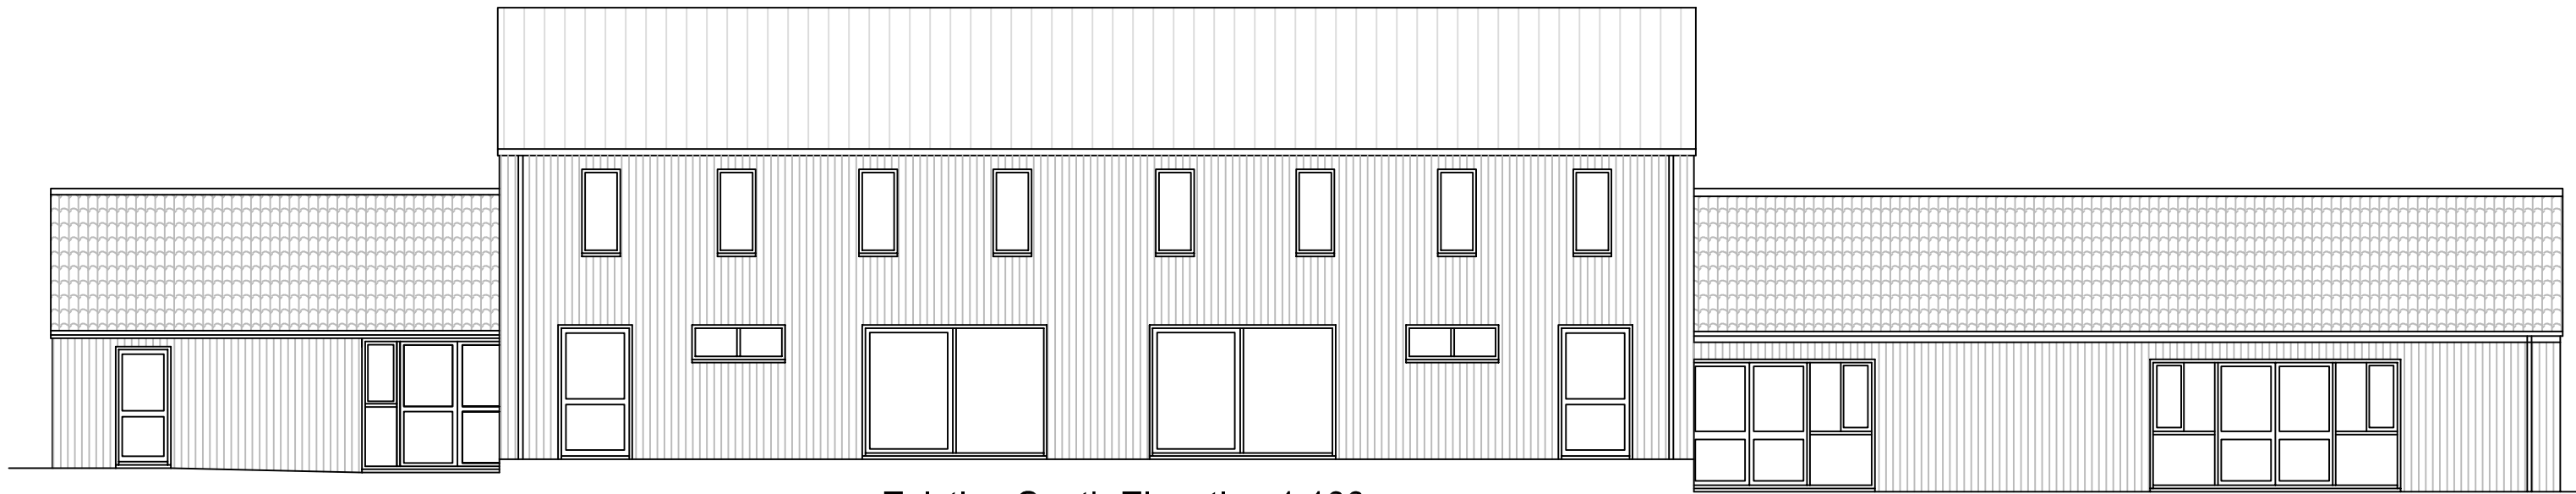


Existing South Elevation 1:100

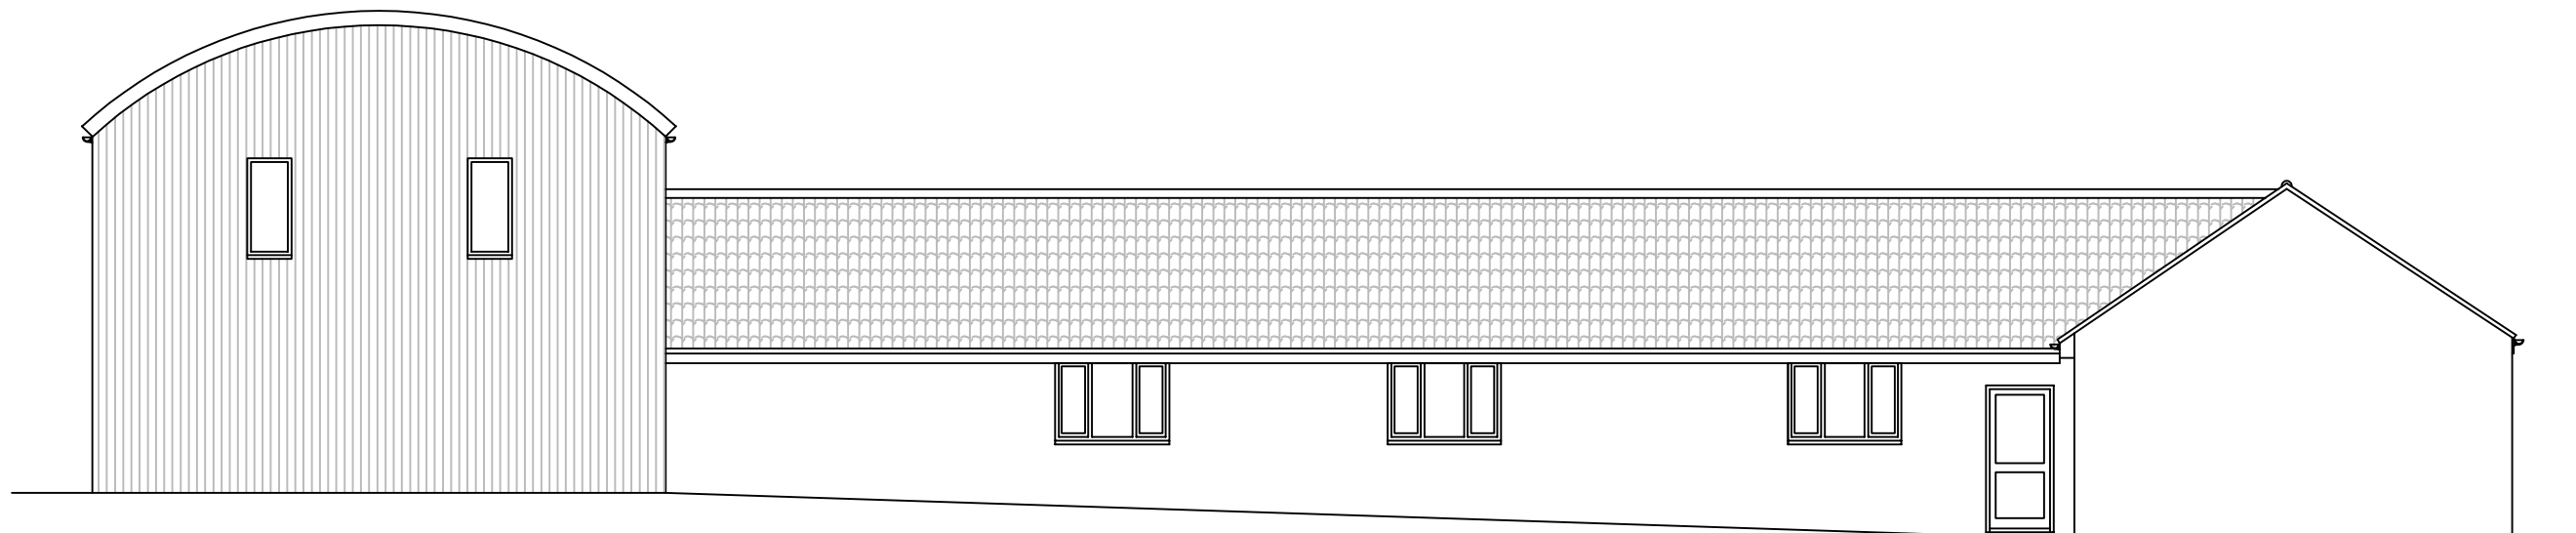

Existing East Elevation 1:100

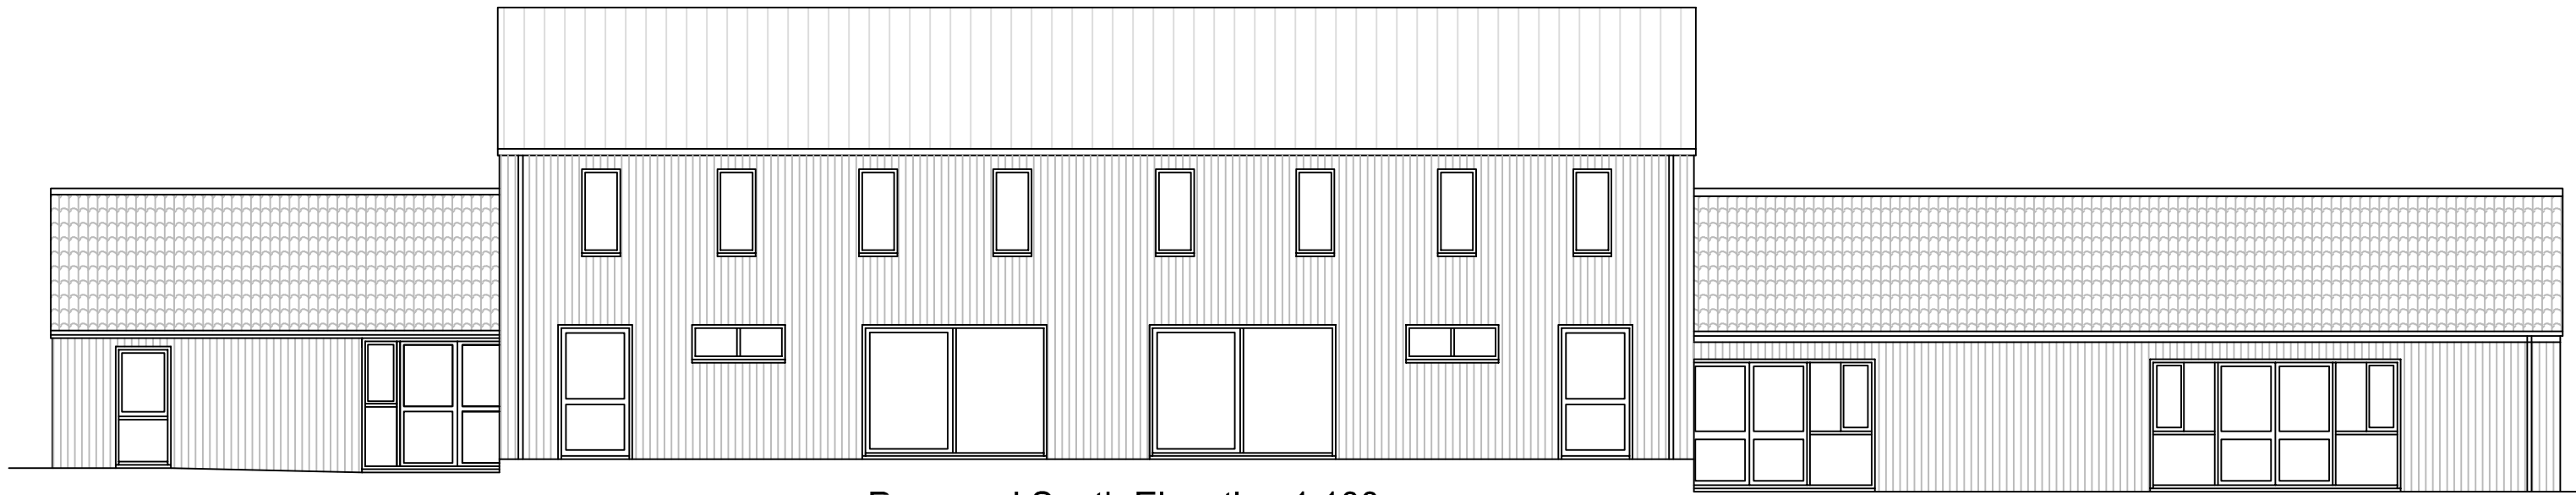


Proposed South Elevation 1:100

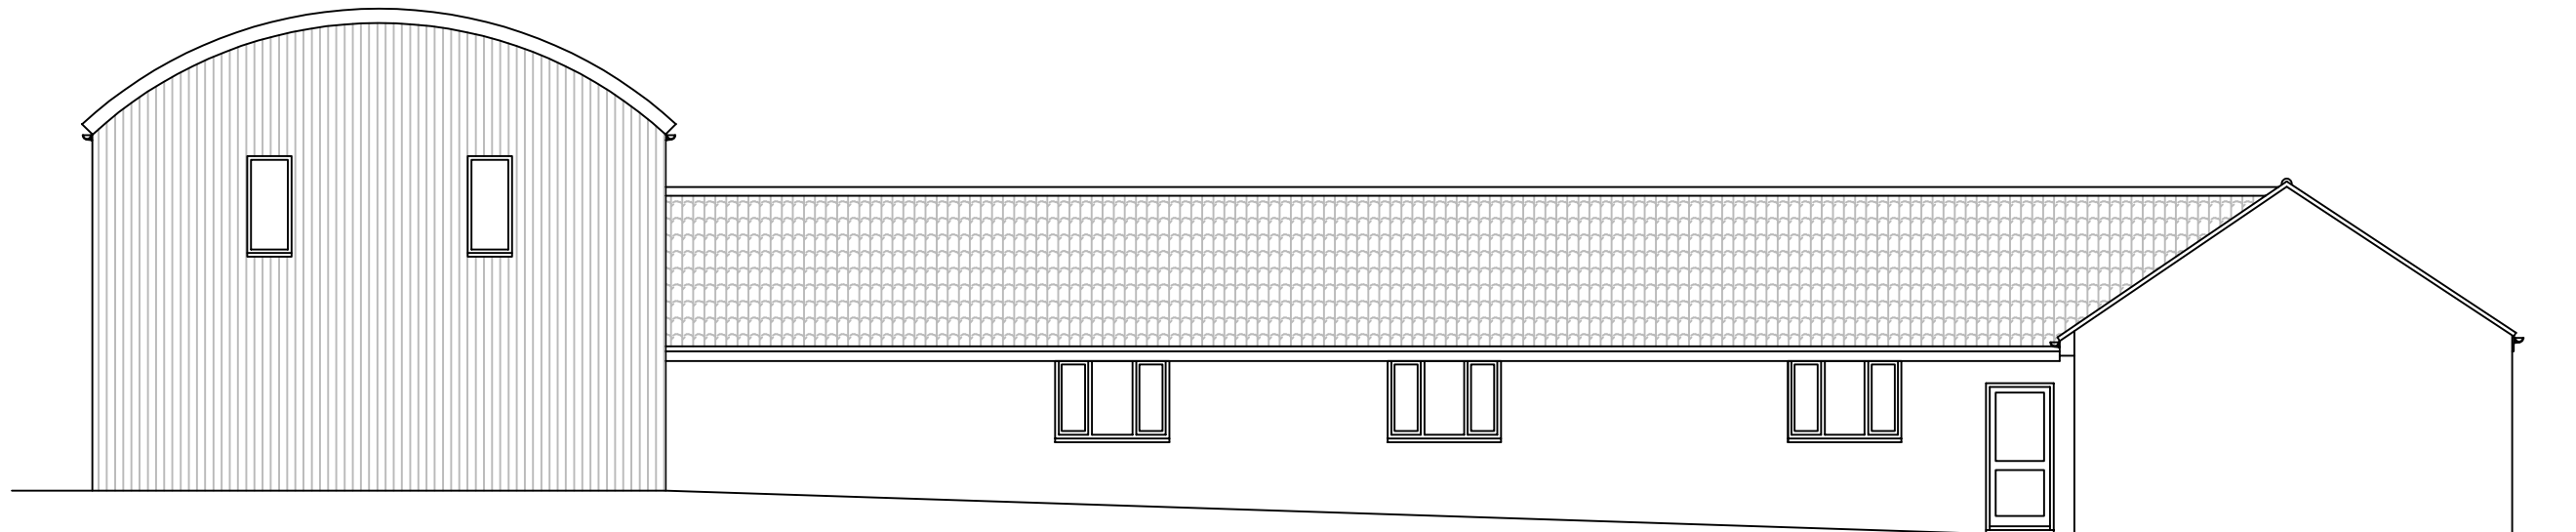

Proposed East Elevation 1:100

Units 1-6 & 11-12 Elevations

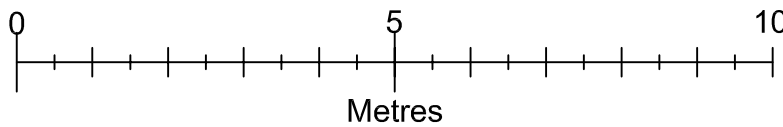

<u>Drawn by</u>	A Harlow & Son 01225 938329	
<u>Church Farm</u> <u>Bath Road</u> <u>Shaw</u> <u>Wiltshire</u> <u>SN12 8EF</u>		
		A1 Papersize
<u>Scale</u>	1:100	<u>Drawing No AH2018/102</u> Sheet 1 of 5
<u>Date</u>	9th Dec 2025	