




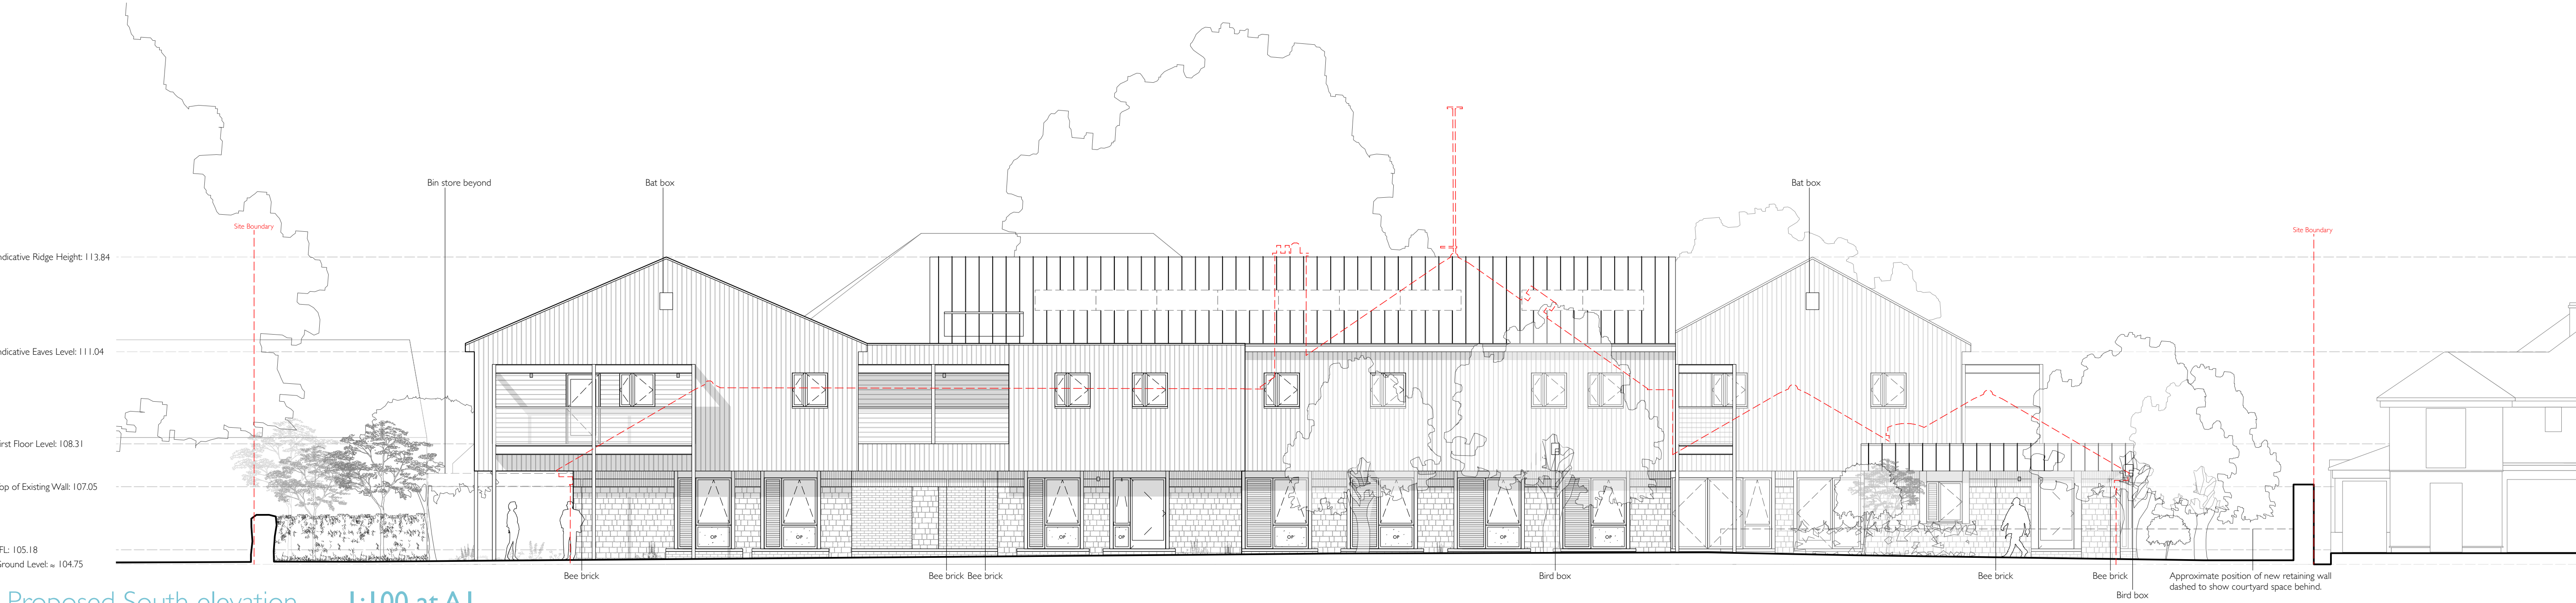

Proposed South elevation 1:100 at A1

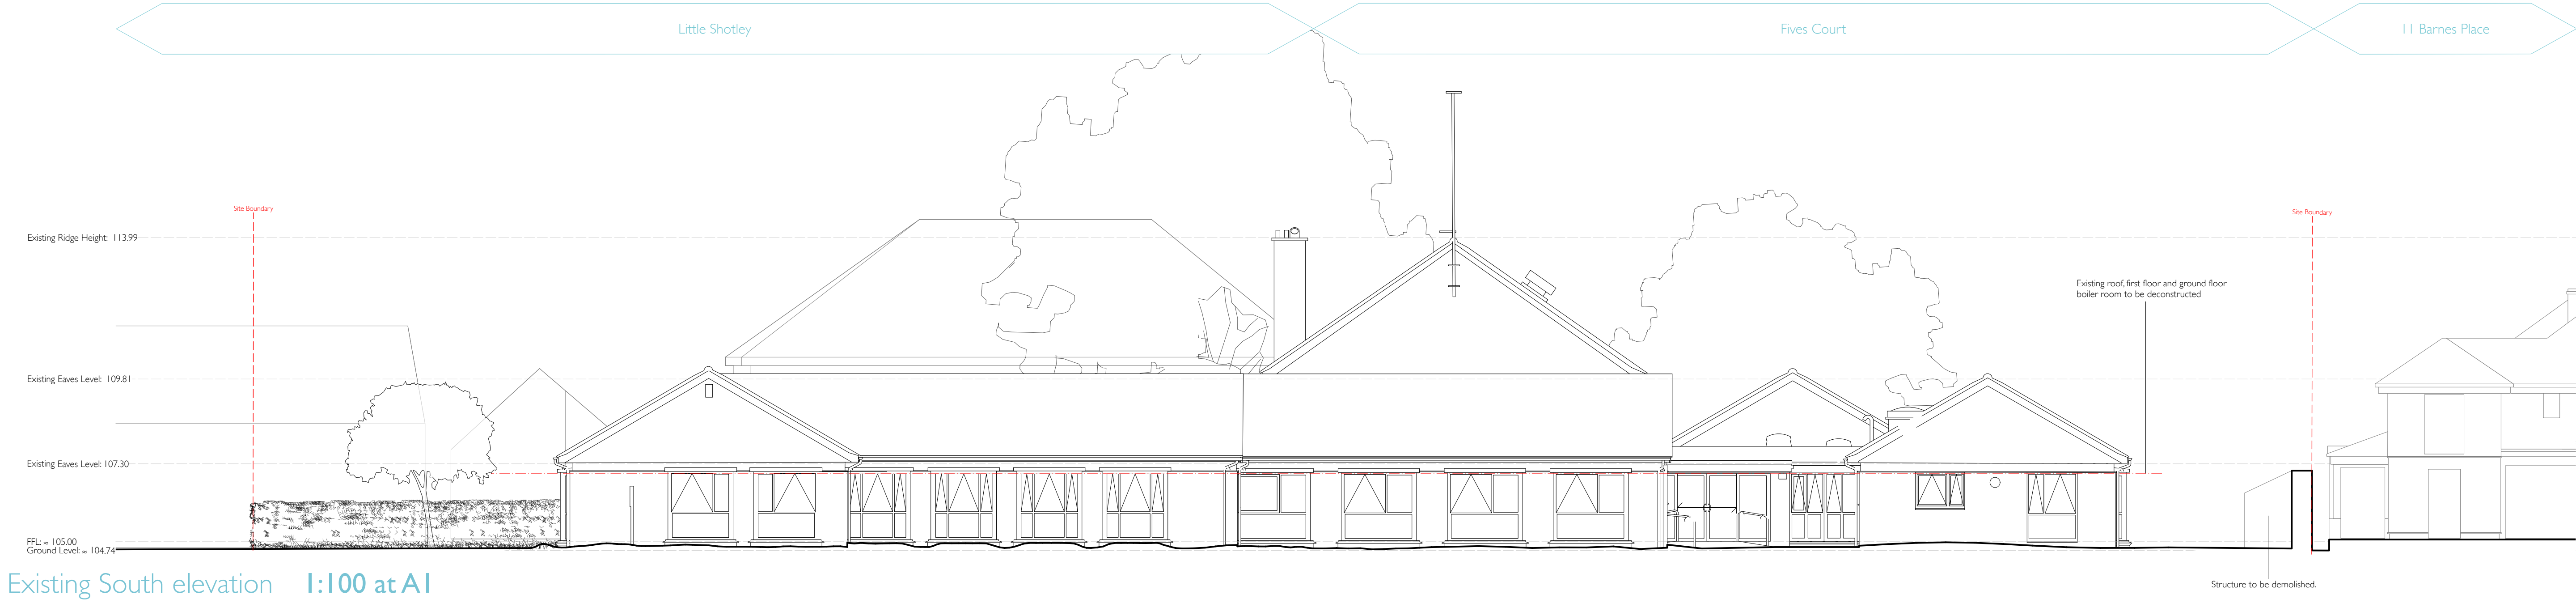

Existing South elevation 1:100 at A1

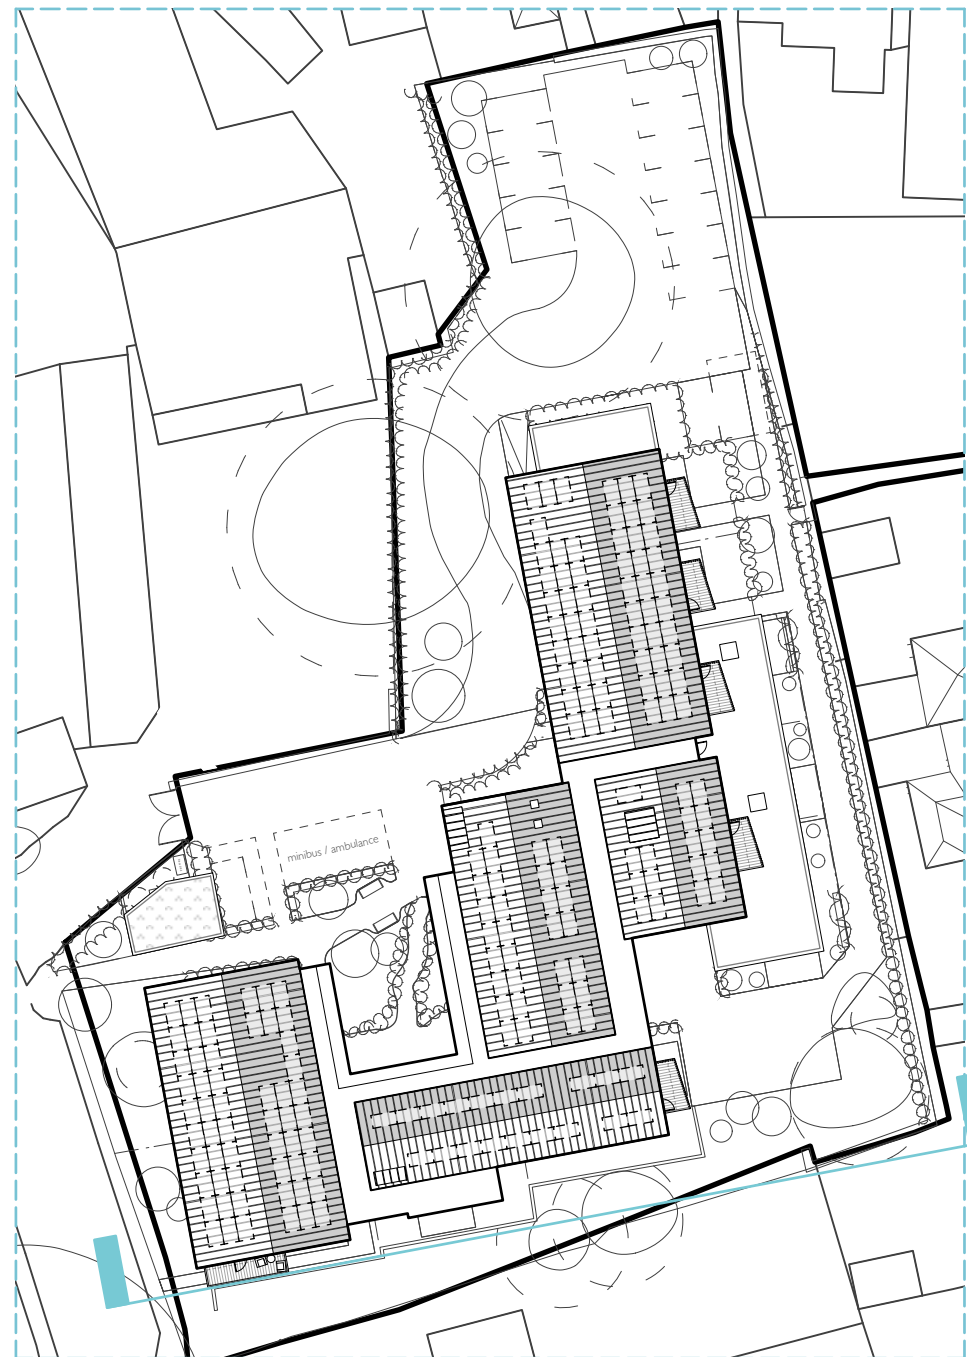

Key Plan, not to scale



KEY Indicative PV Locations	NOTES Refer to Landscape Architect drawing: 324-GLA-00-00-DR-L-1001 Landscape Plan for planting, surface materials and boundary treatments. Refer to Civil Engineer's drawings and documents for site levels, surface permeability drainage strategy. NOT FOR CONSTRUCTION	Rev. Date By Revision Notes P0501/12/2025MSSUpdated and issued for planning P0608/12/2025MSSUpdated in line with landscape amendments.	Design Firm one50studio	Project Title Fives Court, Mere Wiltshire, 3PQJ+RGX	Sheet Scale 1 : 100 @A1	Drawn By MLS	Sheet No. Project ID - Originator - Volume - Level - Type - Role - Number WCMRFC-050 -00 -XX-DR-A-0203 Suitability Code - Description S0 INITIAL STATUS Revision Code - Number P06
		Total Sheets 36		Reviewed By MSS			
		File Name 2116 - Sections and Elevations.vwxp					