


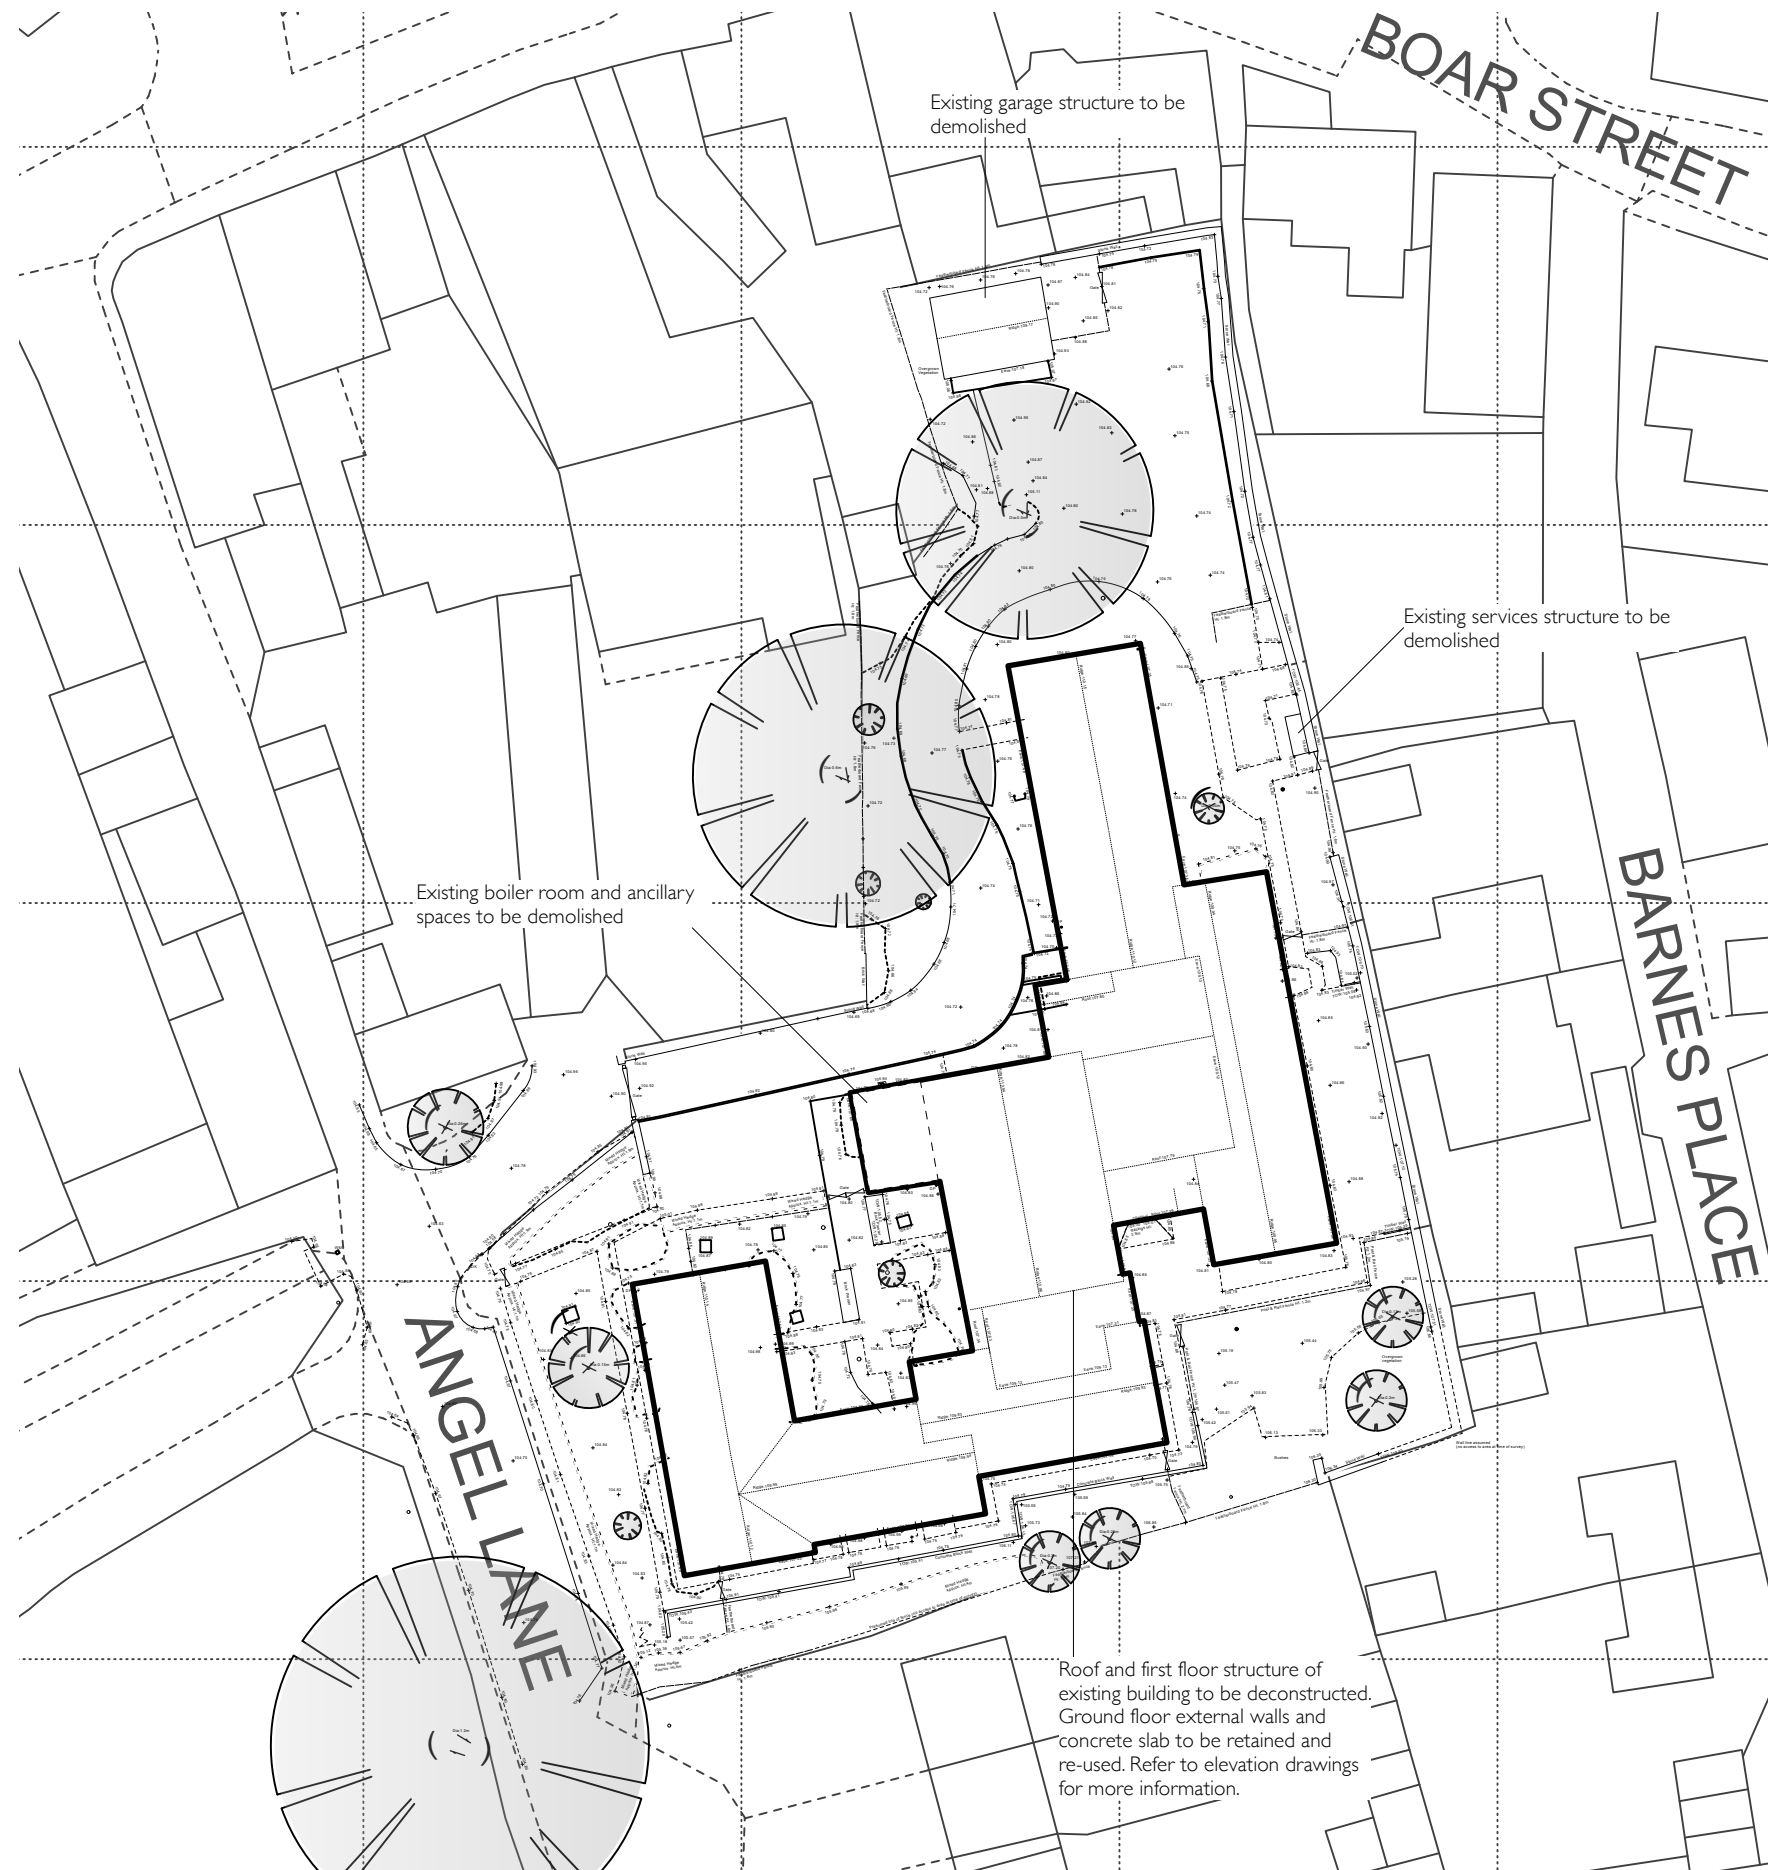

Date
03/09/2025

No.
P01

Revision Notes
Drawing updated for planning
issued for final coordination

01/12/2025

P02

Issued for planning

FOR PLANNING

Design Firm



Project Title
Fives Court
Angel Lane, Mere, Warminster BA12
6DH

Sheet Title
Site Plan Existing

Sheet Scale
1:500@A3

Drawn By
MLS

Total Sheets
0

Reviewed By
MH

File Name
2116 - Masterfile.vwxp

Sheet No.
Project ID - Originator - Volume - Level - Type - Role - Number
WCMRFC-Q50 -00 -00 -DR-A-0002

Suitability
Code - Description
S0 INITIAL STATUS

Revision
Code - Number
P02