


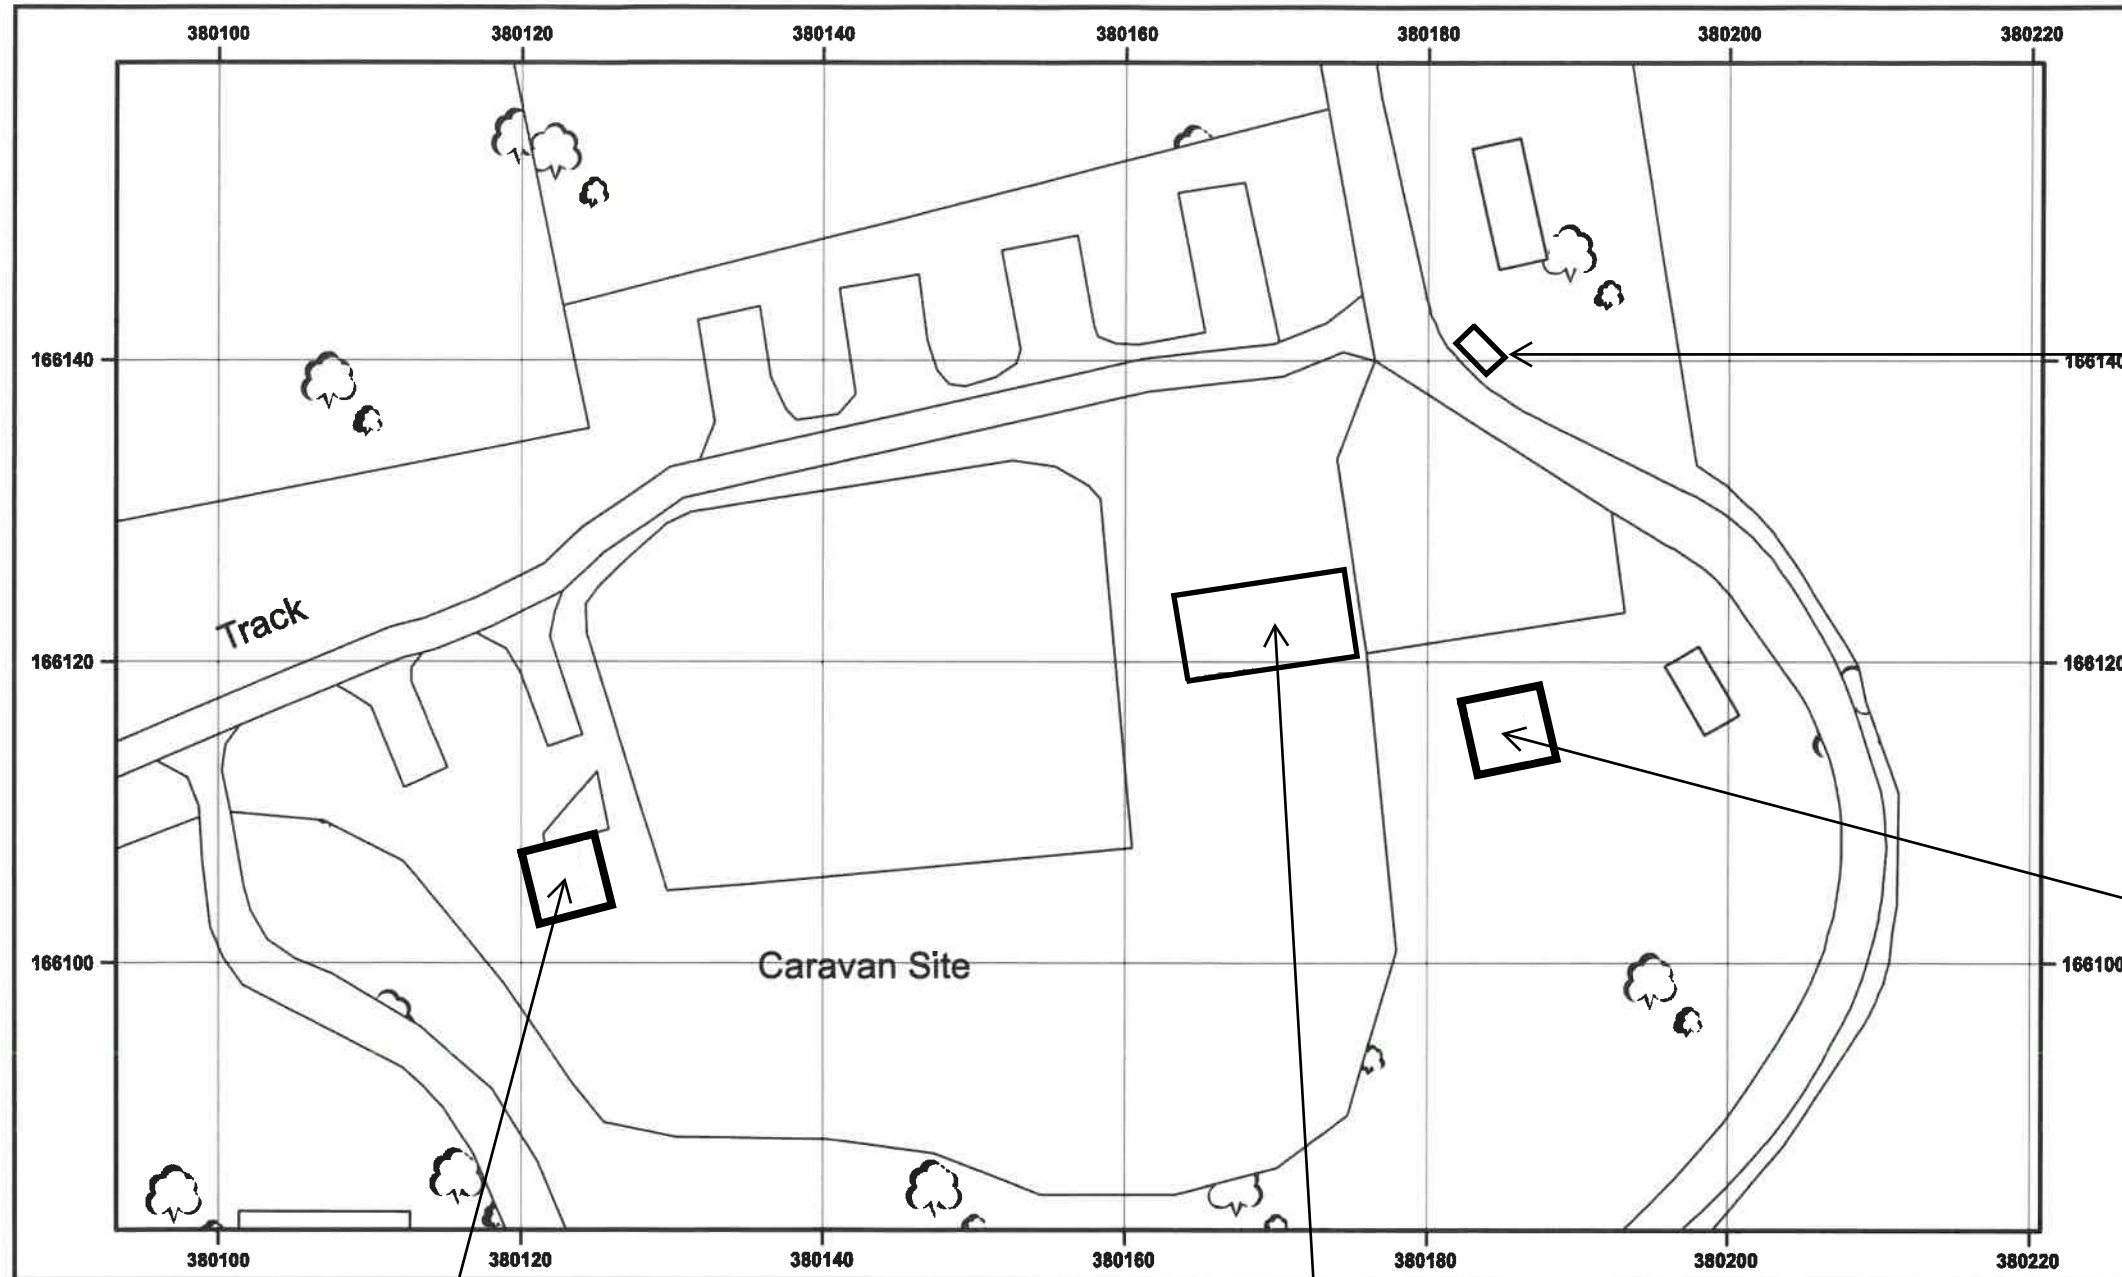

0 5 10 15 20 25 m
Scale 1:500 - 1cm = 5m - A4 Size



© Crown copyright and database rights 2025 OS AC0000648283. Public rights of way shown on this map have been taken from Local Authority definitive maps. The representation on this map of any other road, track or path is no evidence of the existence of a right of way.



EXISTING
TOILET BLOCK
& PROPOSED
SAUNA

EXISTING & PROPOSED
CLUBHOUSE

EXISTING & PROPOSED
RECEPTION UNIT

EXISTING
TOILET BLOCK
& PROPOSED
SAUNA

Willis & Co.

Chartered Town Planners
30 The Causeway, Chippenham, Wiltshire, SN15 3DB.
Telephone: 01249 444975 Facsimile: 01249 655556
Email: Willisplan@aol.com

Client; Mr J. Nicholson.
Title; Blackberries Camping Park, Farleigh Rise, Monkton Farleigh.

Site Plan.

Scale; 1:500 @ A3 Date; November 2022 Drawing no; JN-JH-02

This drawing is copyright and may not be reproduced, in whole or part, without the express consent of Willis & Co.
Reproduced from the Ordnance Survey map with the permission of the Controller of Her Majesty's Stationary
Office, Licence Number AL 51841A/0001