

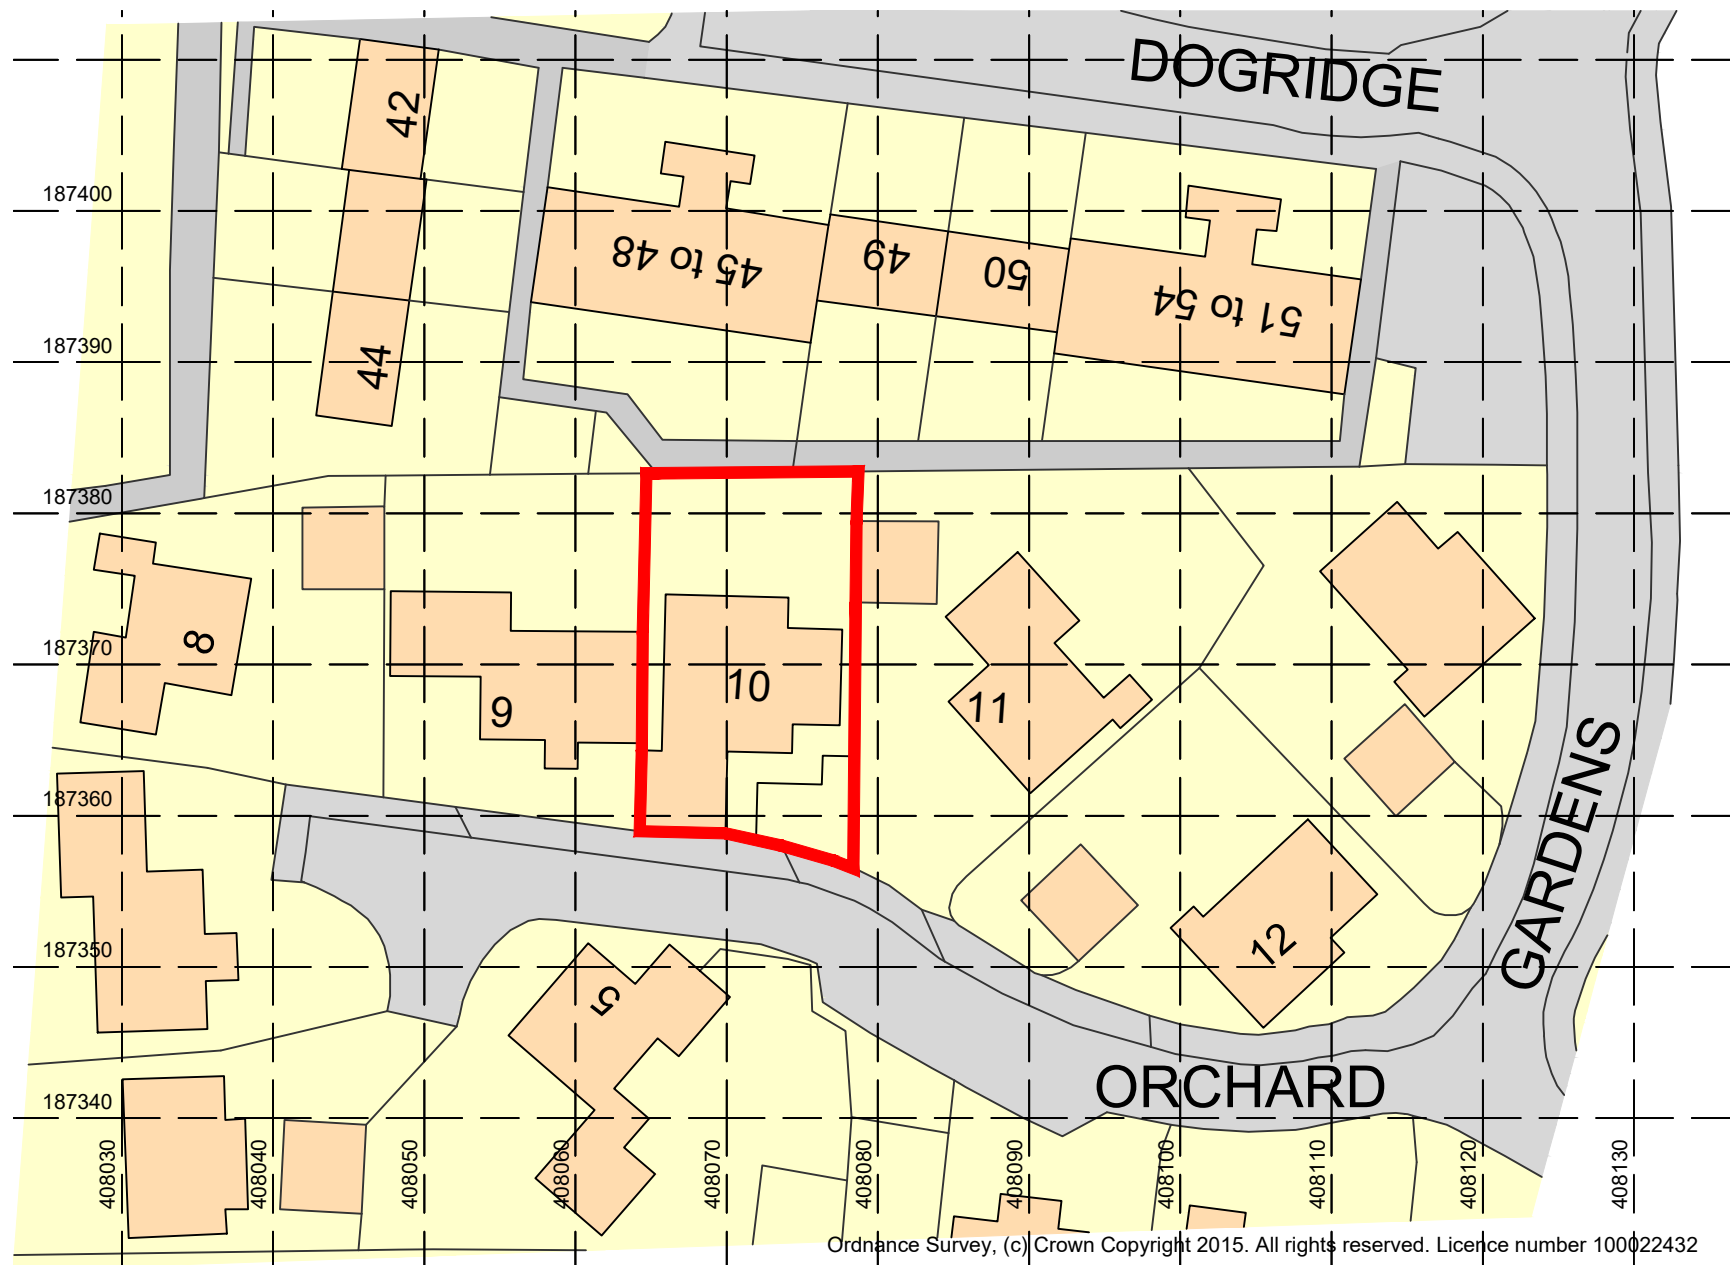


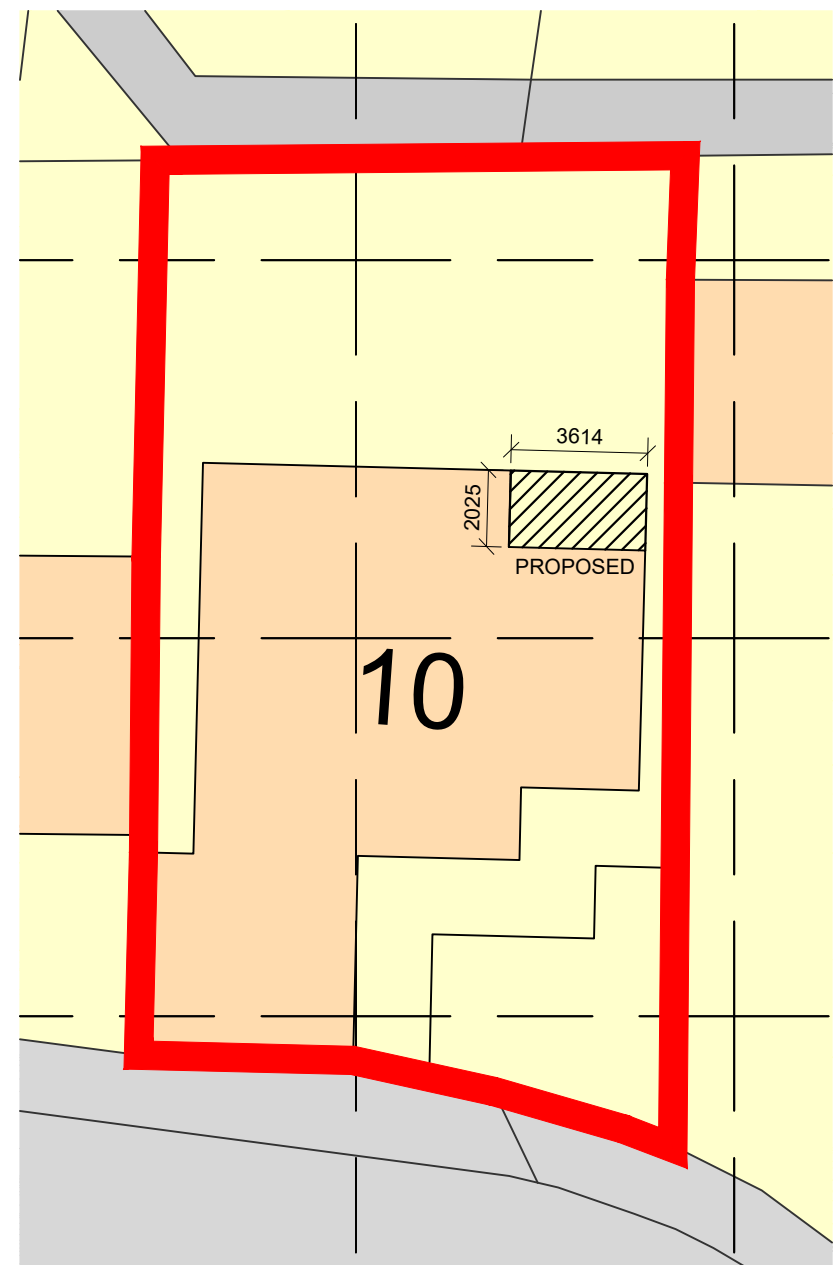

01 Location Plan
Scale: 1:500

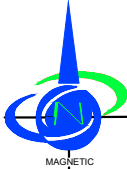

02 Site Plan
Scale: 1:200

1:200 10123 1:500 10123456789 1:1250 505101520  MAGNETIC	Rev.	Description	Drawn	Date	Job Title	10 Orchard Gardens, Purton						
	A	Dormer removed	LB	18/12	Drawing Title	Location & Site Plans						
					Date	December 2025	Scale as shown @A3	Drawn	-	Checked		
					Drawing No.	000			Rev	A	Job No.	-
					Drawing Status	For Approval Not for construction						