


Rev	Date	Notes
-----	------	-------

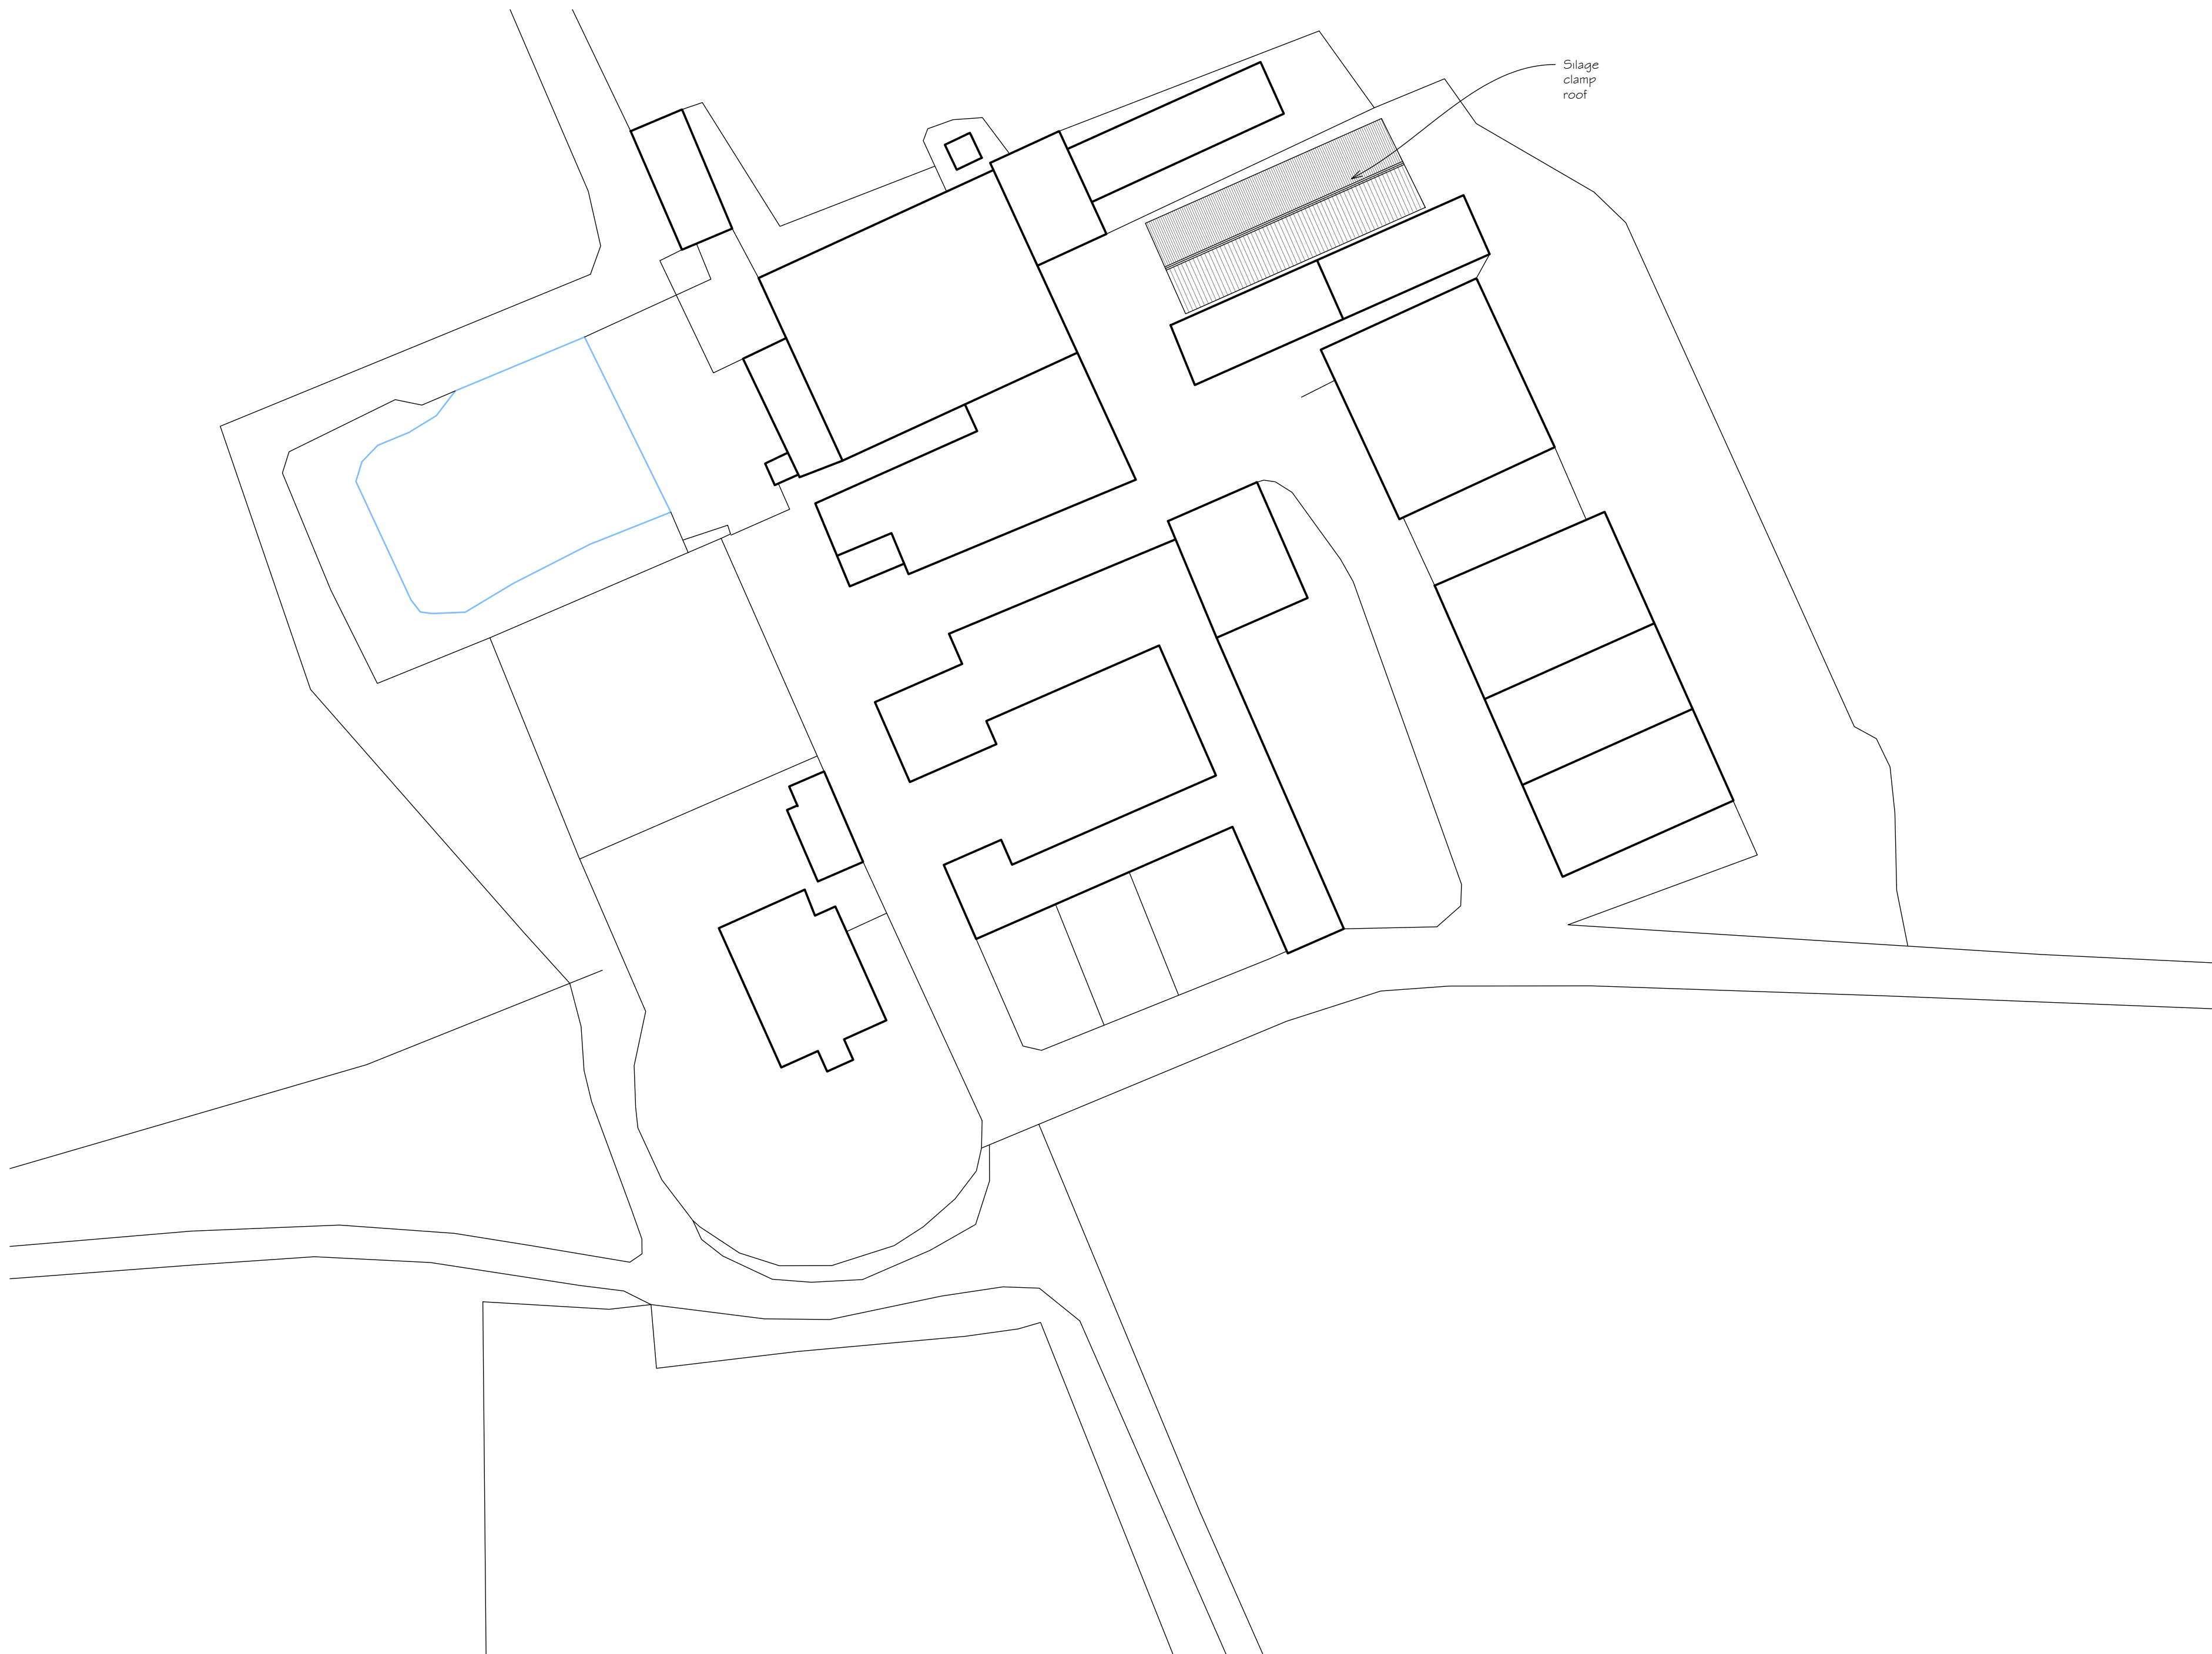

LPC (TRULL) LTD.,
TRULL, TETBURY, GLOUCESTERSHIRE GL6 8SQ
Tel: 01285 641433 email: admin@lpc-trull.com

Client
S P Madge & Son

Project
West Dunley Farm, Gnttleton,
Wiltshire

Drawing
SITE PLAN - PROPOSED

Date: December 2025 Scale: 1:500 @ A1

Drawing Number
LPC 5817 PR 201