


SCALE BAR

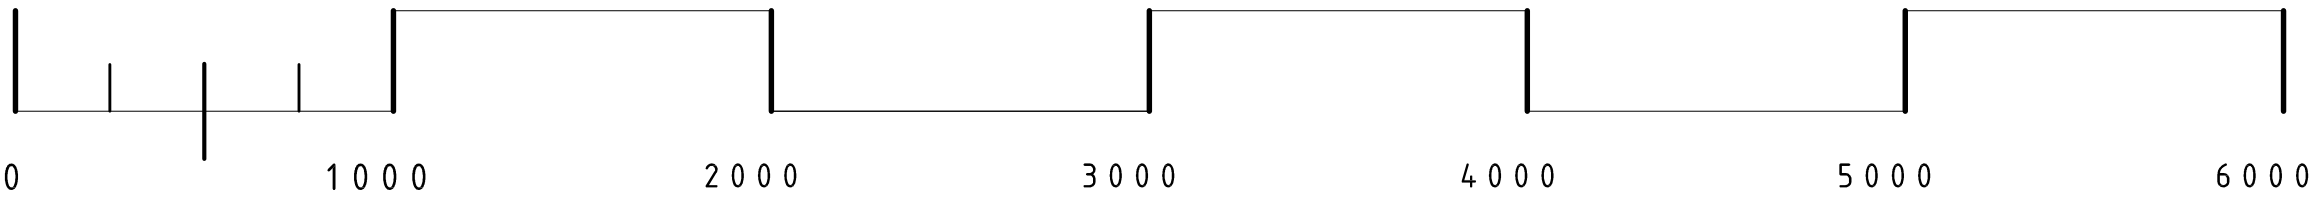

SCALE IN MM

PROPOSED EXTERNAL SIGNAGE.

HAINE & SMITH OPTICIANS
31 THE BRITTOX
DEVIZES
WILTSHIRE SN10 1AJ.

EXISTING PLYWOOD FASCIA TO BE
SANDED, FILLED & PREPPED TO RECEIVE
EXTERIOR GRADE SATIN PAINT FINISH
TO MATCH RAL 150 80 10 - 'ORGANZA
GREEN'

'HAINE & SMITH' LETTERING TO BE 3MM
ALUMINIUM FINISHED IN RAL 8017
'CHOCOLATE BROWN' ON NICKEL
LOCATORS SCREWED DIRECTLY INTO
EXISTING PLYWOOD FASCIA.

'OPTICIANS' AND 'HEARING' LETTERING
TO BE 2MM ACRYLIC FINISHED IN RAL
8017 'CHOCOLATE BROWN' BONDED TO
PLYWOOD FASCIA USING S/A 3M TAPE.



IMAGE OF PROPOSED SIGNAGE :


NEW 910 X 910MM HANGING SIGN AND
WROUGHT-IRON BRACKET TO COTSWOLD
STONE FACADE ABOVE SHOPFRONT.

EXISTING 70MM THICK SIGNAGE
PANEL TO BE REMOVED AND REPLACED
WITH NEW 50MM THICK SIGN FABRICATED
FROM 50 X 40MM ALUMINIUM EXTRUSION
WITH 10MM SIGNAGE PANEL TO CENTRE.
NEW CENTRE PANEL FINISHED WITH
PRINTED GRAPHIC IMAGE AS SHOWN.
(DOUBLE-SIDED).
SIGN FRAME TO BE PAINT FINISHED TO
MATCH RAL 150 80 10 'ORGANZA GREEN'

GRAPHIC.
BACKGROUND COLOUR - RAL 150 80 10
'ORGANZA GREEN'
GRAPHIC DISC - RAL 8017 'CHOCOLATE
BROWN'
'H&S' TEXT - WHITE



FRONT ELEVATION :

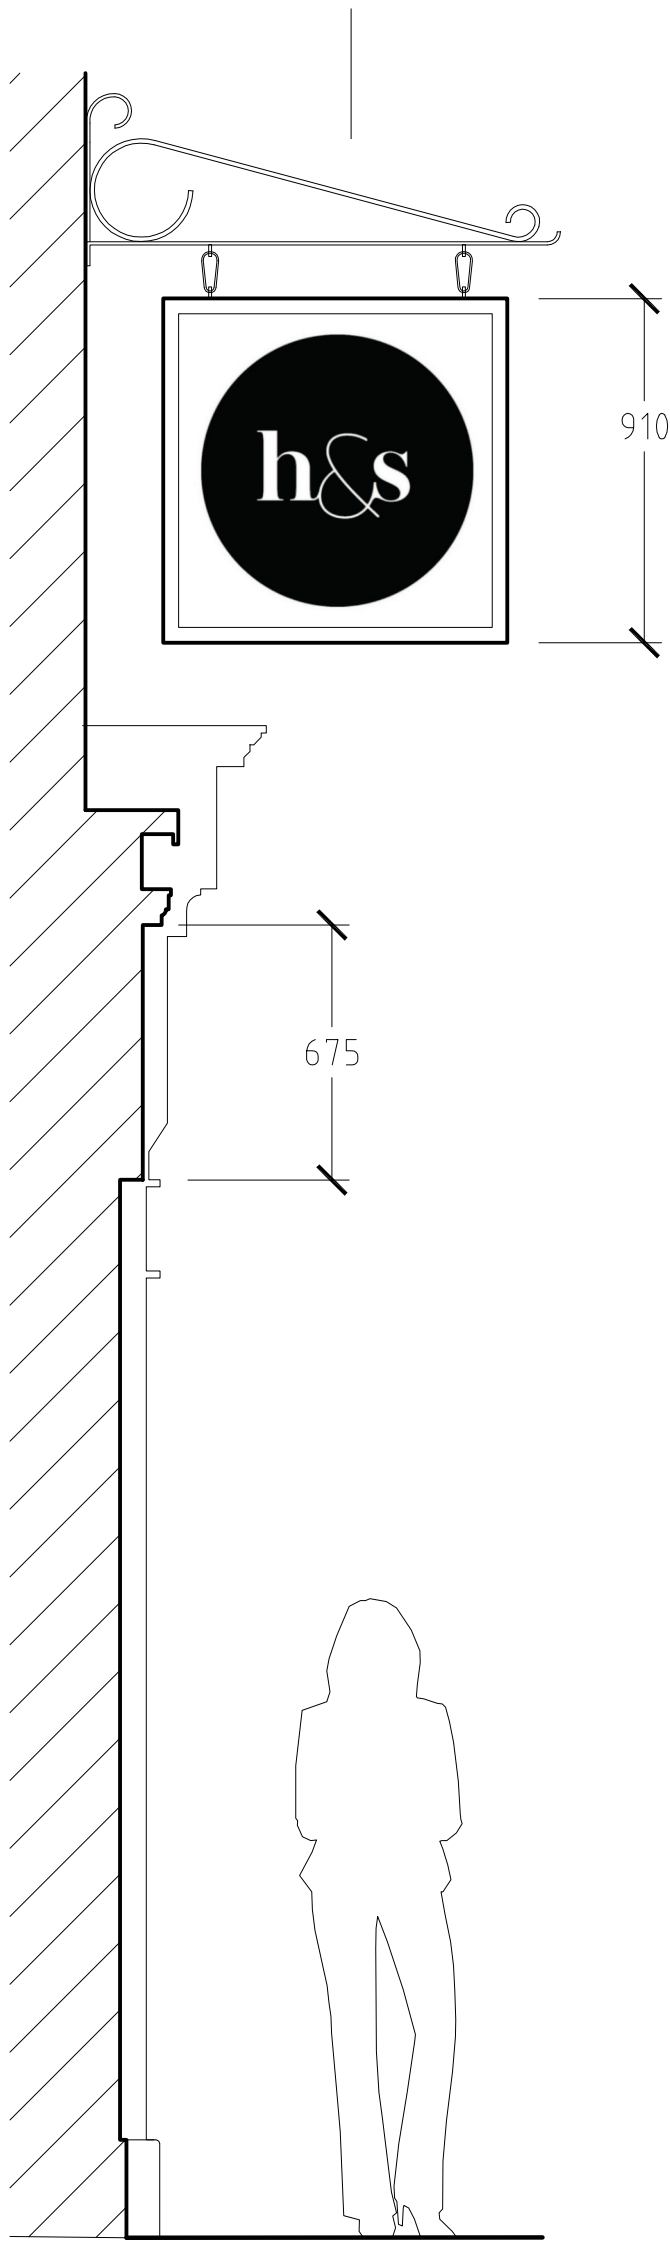

ELEV / SECTION : - A : A

RAMPED ENTRANCE RECESS &
ENTRANCE DOOR.
DOOR AND FRAME TO BE DECORATED IN
PAINT FINISH TO MATCH RAL 150 80 10
'ORGANZA GREEN'

PERIOD METAL FRAMED SHOPFRONT
WITH FULL HEIGHT AND WIDTH GLAZED
WINDOWS - METAL WINDOW FRAMES TO BE
DECORATED IN SPECIALIST METAL PAINT
TO MATCH RAL 150 80 10 'ORGANZA
GREEN'



HAJIM
GROUP

JOINER AND / OR CONTRACTOR ARE TO
ENSURE ANY DISCREPANCIES AND / OR
PRODUCTION CHANGES ARE REPORTED TO THE
DESIGNER IMMEDIATELY FOR CLARIFICATION
AND / OR APPROVAL

ALL DRAWINGS REMAIN THE PROPERTY OF
THE HAKIM GROUP AND ARE THEREFORE
SUBJECT TO THE NORMAL RULES AND
REGULATIONS GOVERNED BY THE LAWS OF
COPYRIGHT.

THE HAKIM GROUP
INDIA HILL BUSINESS CENTRE
SUITE 317 - DASHEN BBS 1AE
simongoddard@hakimgroup.co.uk

NOTES / ADDITIONAL INFORMATION:

1 ALL SIGNAGE DIMENSIONS TO BE VERIFIED BY GRAPHICS STUDIO ON SITE PRIOR TO ANY PRODUCTION TAKING PLACE.

CLIENT:	HAINE & SMITH OPTICIANS	DWG REF:	DRWG: 002/01 EXTERIOR SIGNAGE (PROPOSED) ELEV & SEC
	31 THE BRITTOX, DEVIZES WILTS. SN10 1AJ. N/A	DRAWN BY:	SIMON GODDARD
INSTALL:	NOV / DEC 2025	DATE:	DRWG.002/01 - 27.10.25
JOB No:	H&SOPT/DEVIZES	SCALE:	1:20 AT A1

DATE:	AMENDMENT DETAILS:	DRAWN BY:
A		
B		
C		
D		
E		
F		