




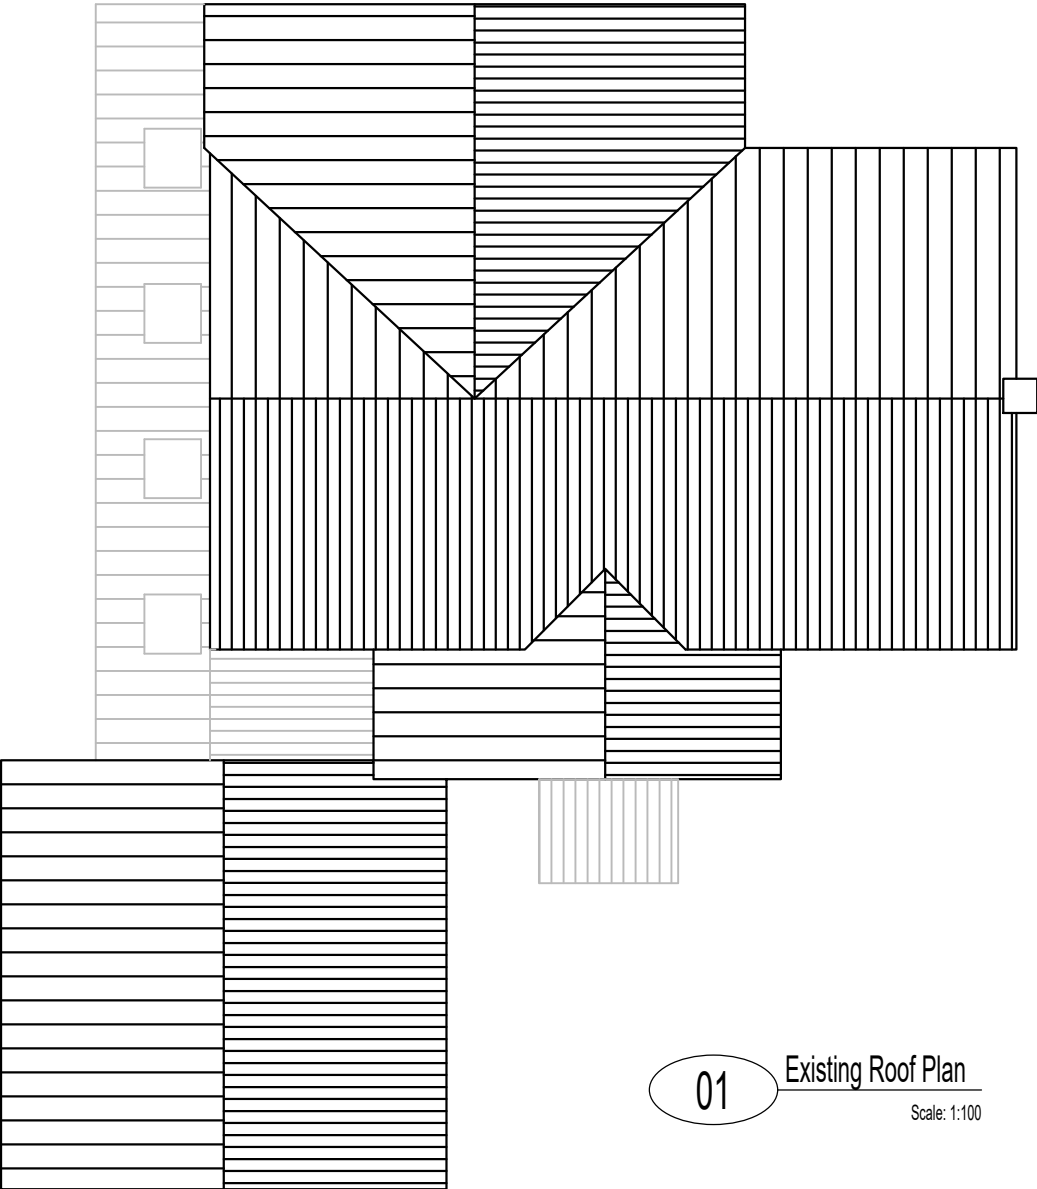

01 Existing Roof Plan
Scale: 1:100

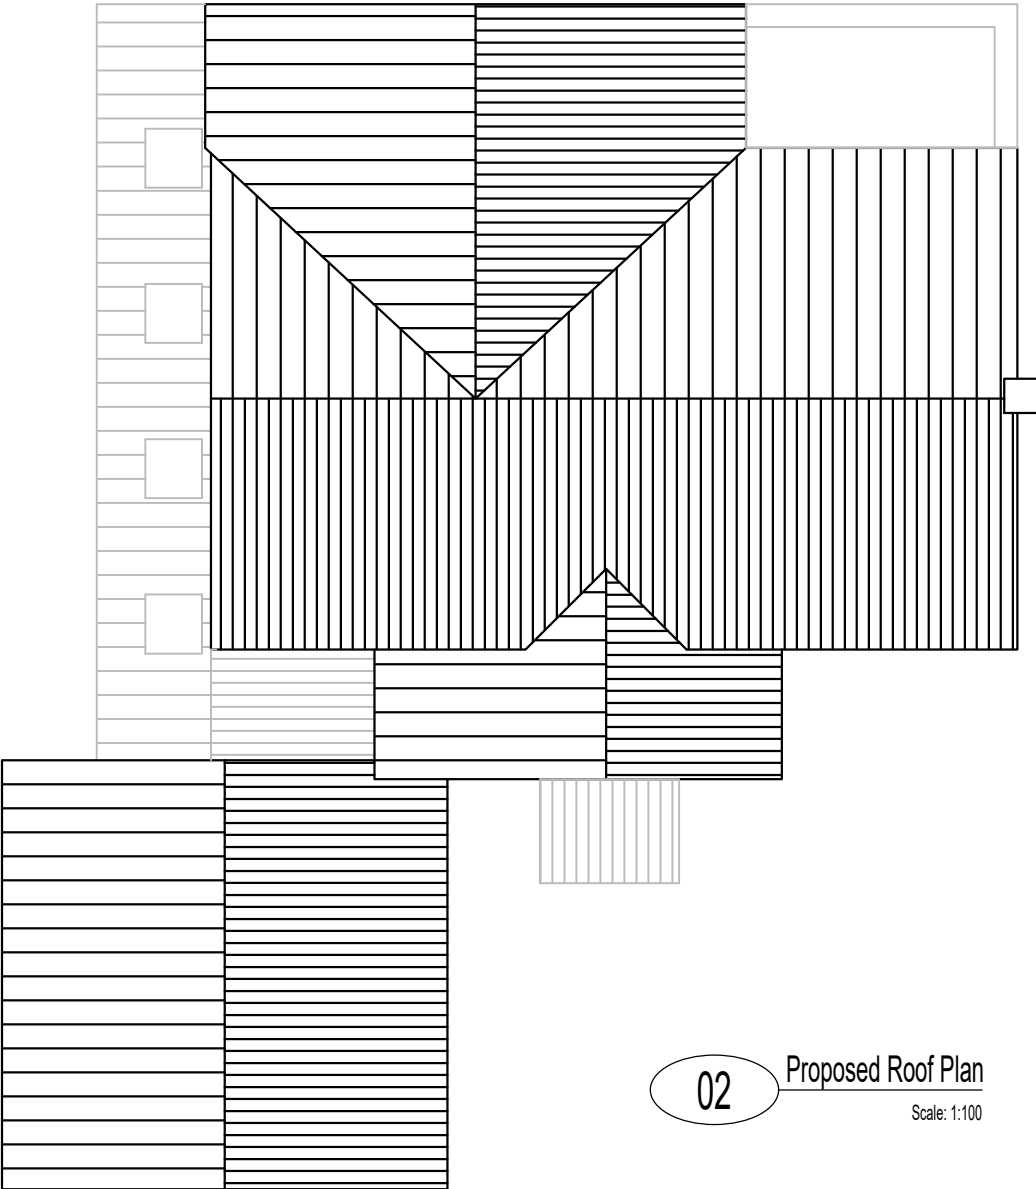

02 Proposed Roof Plan
Scale: 1:100

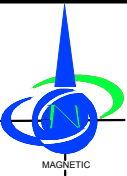

1:100



Rev.	Description	Drawn	Date	Job Title	10 Orchard Gardens, Purton					
A	Dormer Removed	LB	18/12	Drawing Title	Existing / Proposed Roof Plan					
				Date	December 2025	Scale as shown @A3	Drawn	-	Checked	
				Drawing No.	005		Rev	A	Job No.	-
				Drawing Status	For Approval Not for construction					