




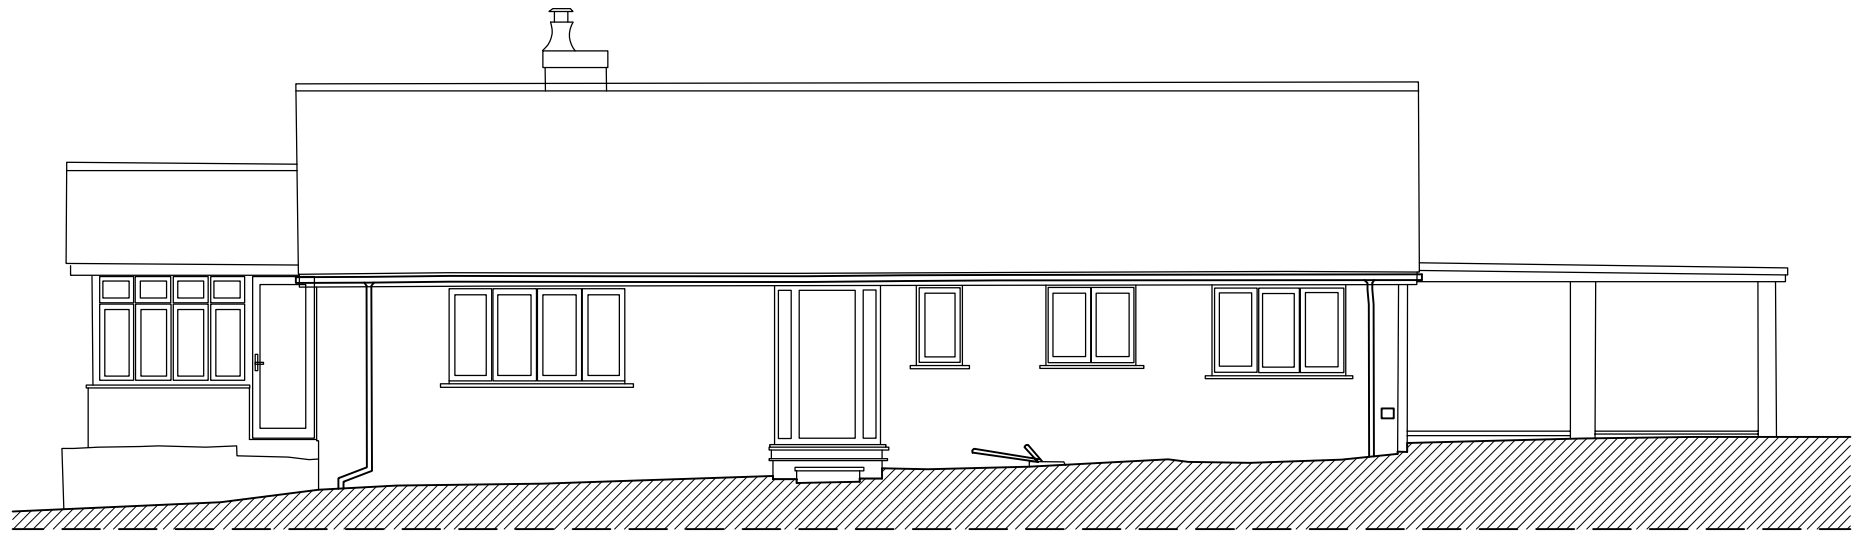


EAST ELEVATION

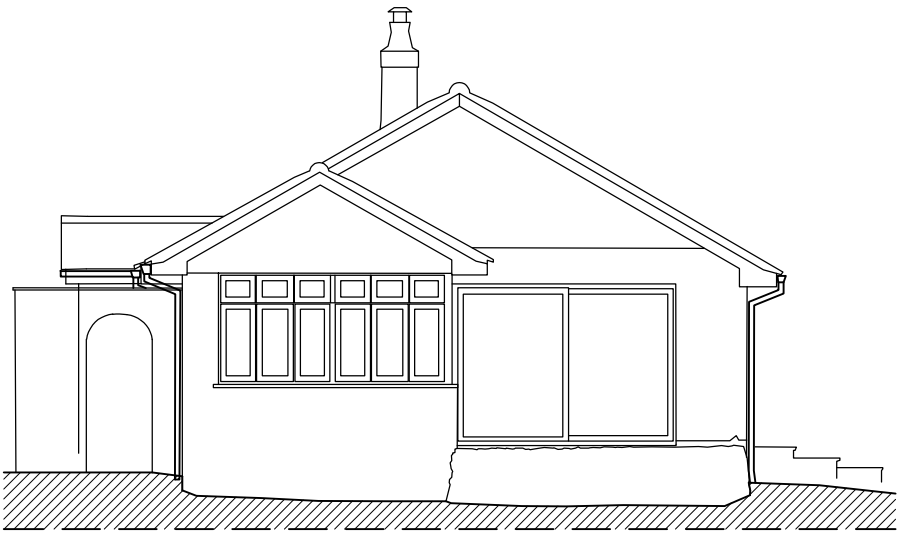


SOUTH ELEVATION

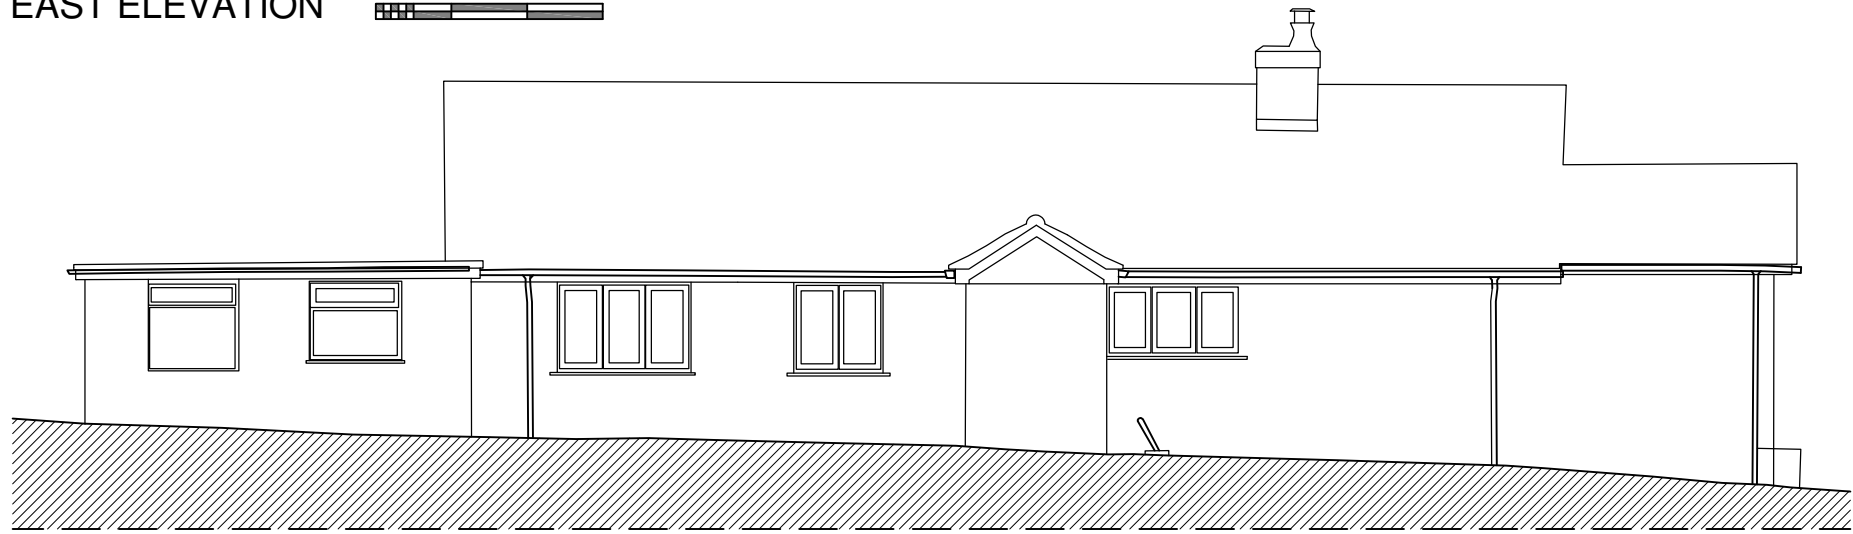


WEST ELEVATION

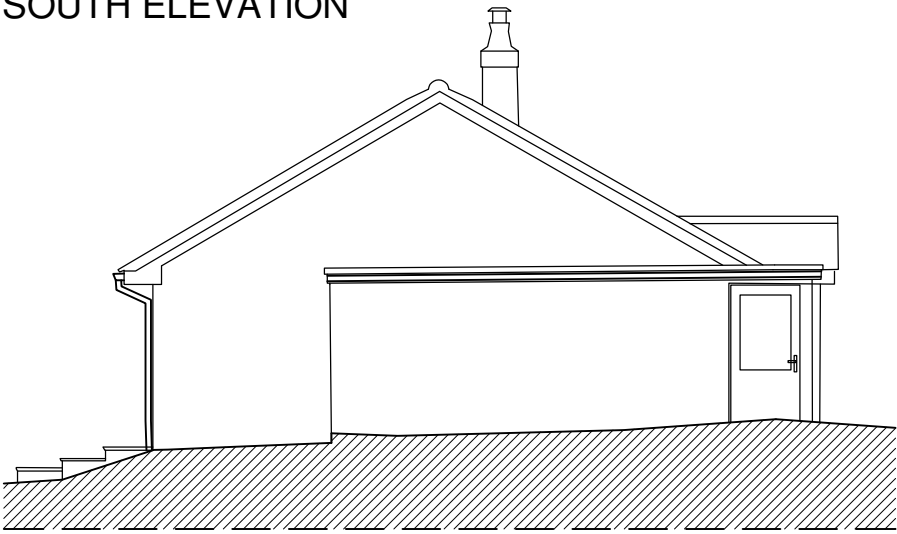

NORTH ELEVATION

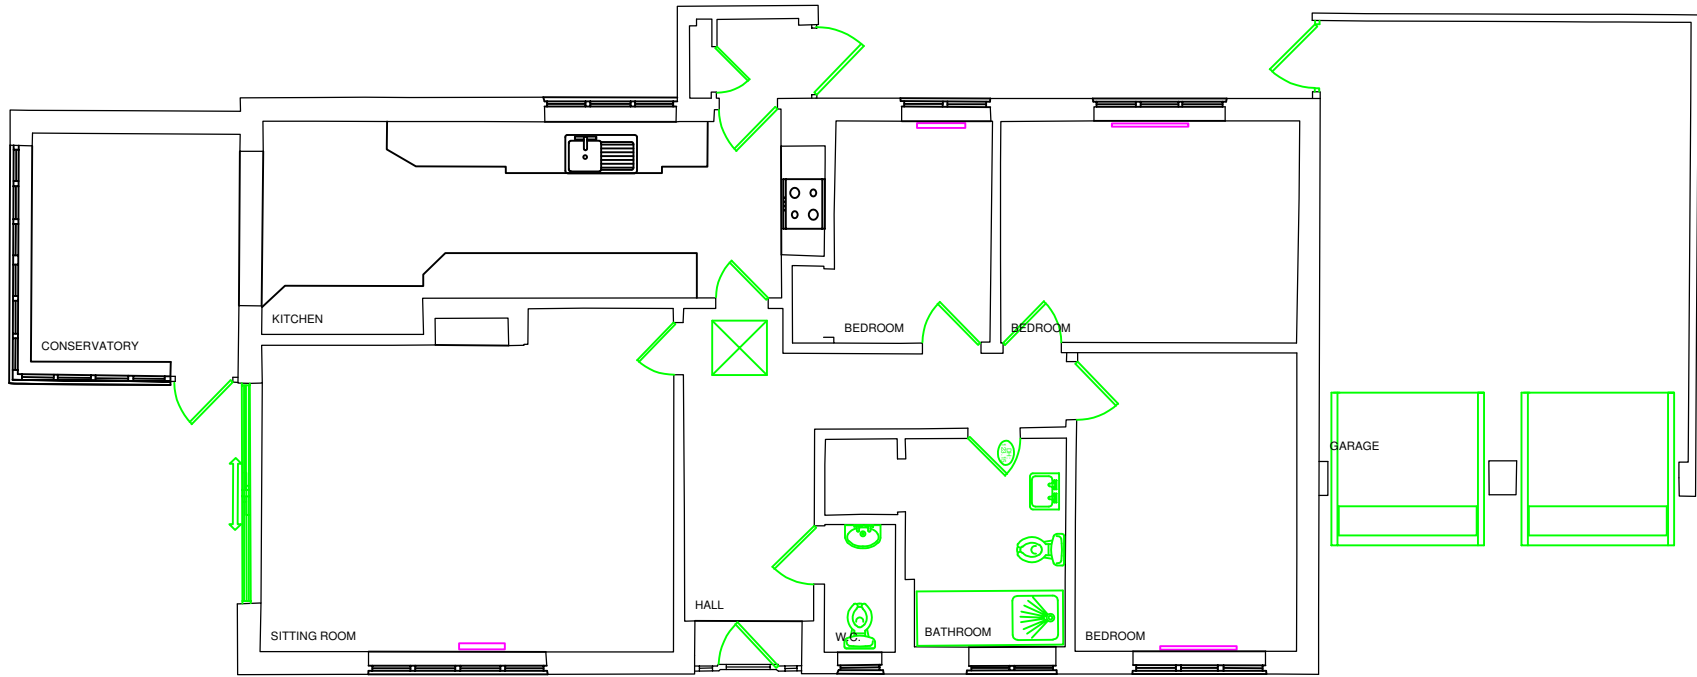

GROUND FLOOR PLAN

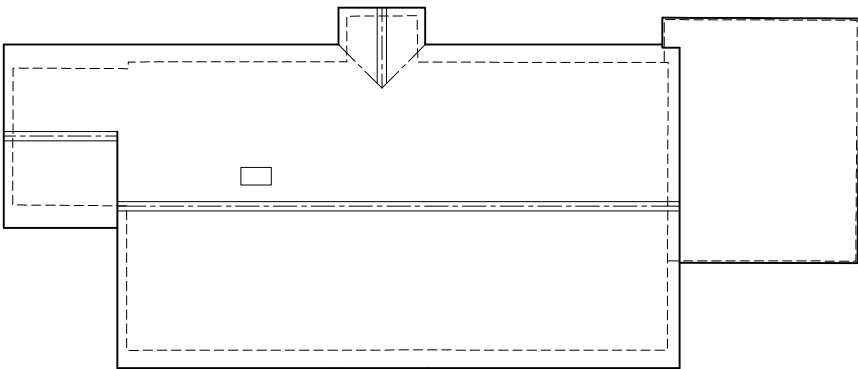

ROOF PLAN 1:200

DATE	REVISIONS	DRAWING TITLE	
CLIENT	Kyle Rayment	EXISTING PLANS & ELEVATIONS.	
JOB TITLE	PROPOSED EXTENSION 78 FIRS ROAD FIRSDOWN WILTSHIRE	PLANNING & DESIGN	
1:100 & 1:200 @ A3		22 DEVONSHIRE ROAD SALISBURY WILTSHIRE SP1 3NW	
DEC 2025	RJL	DRAWING No	REV
		1609/01	